


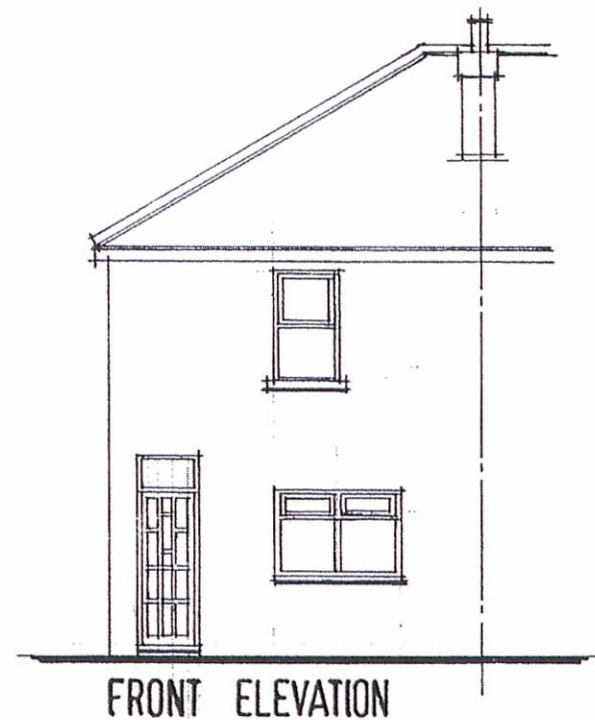


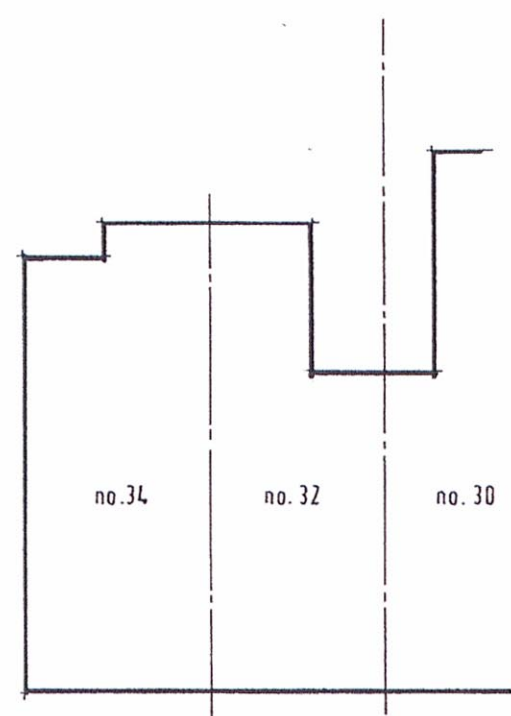



FRONT ELEVATION

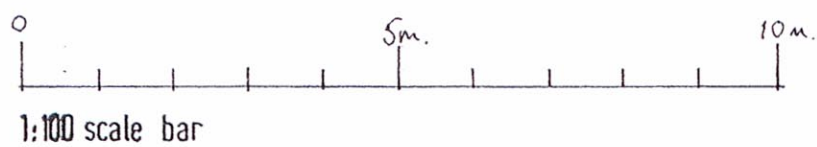


SITE PLAN 1:200

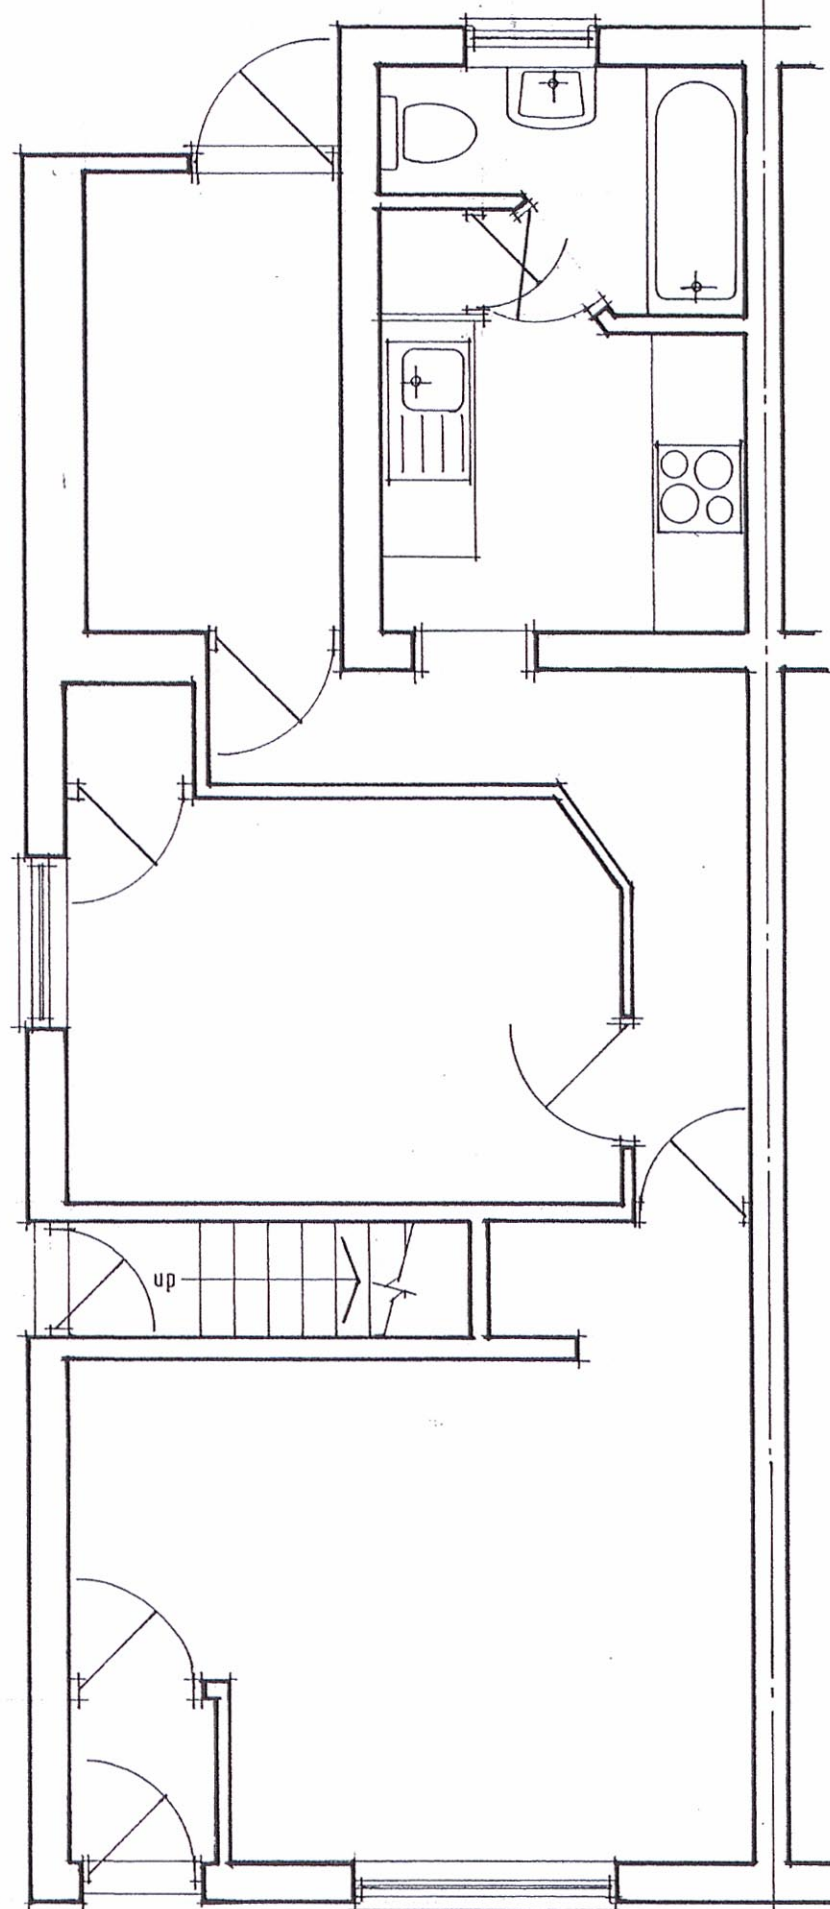


GROUND FLOOR PLAN

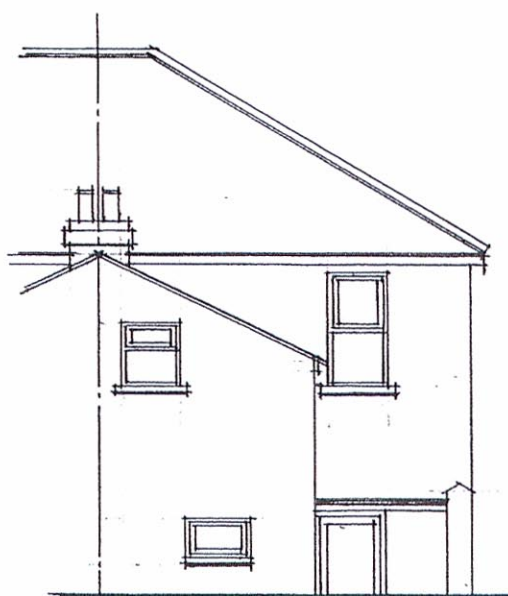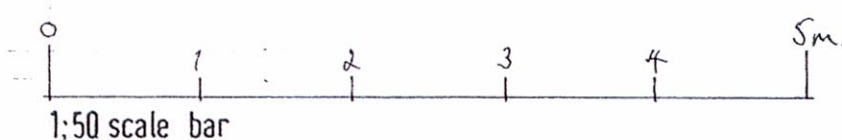

REAR ELEVATION

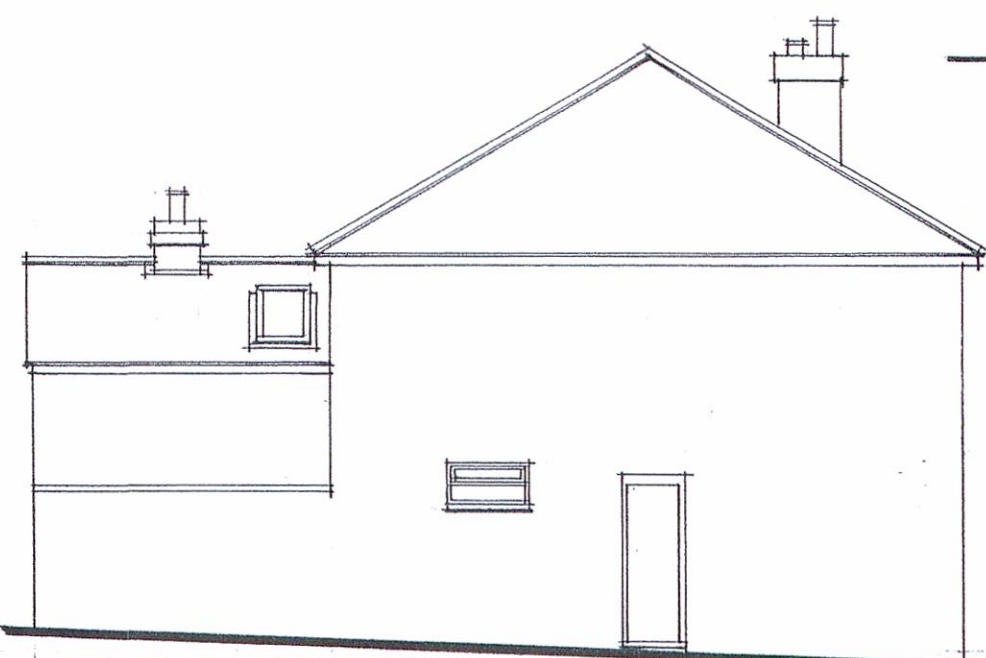


SOUTH FLANK ELEVATION

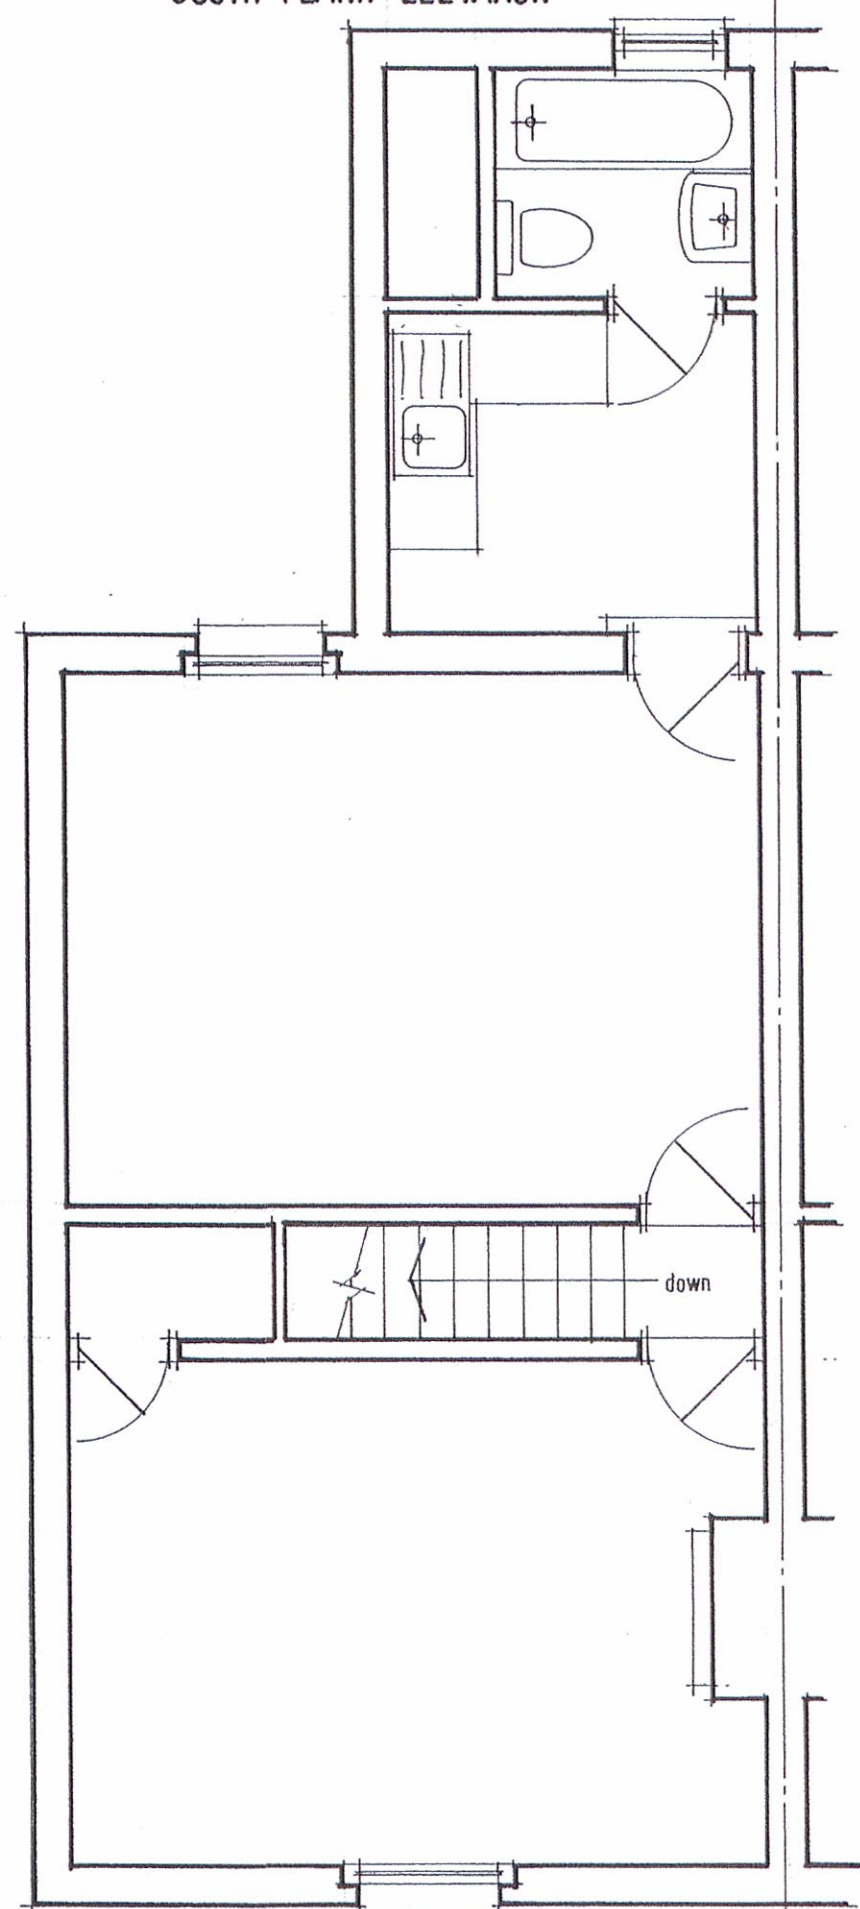

FIRST FLOOR PLAN

REVISIONS

no.	date	details
A.	22-06-17	FRONT ELEVATION & LOCATION PLAN ADDED

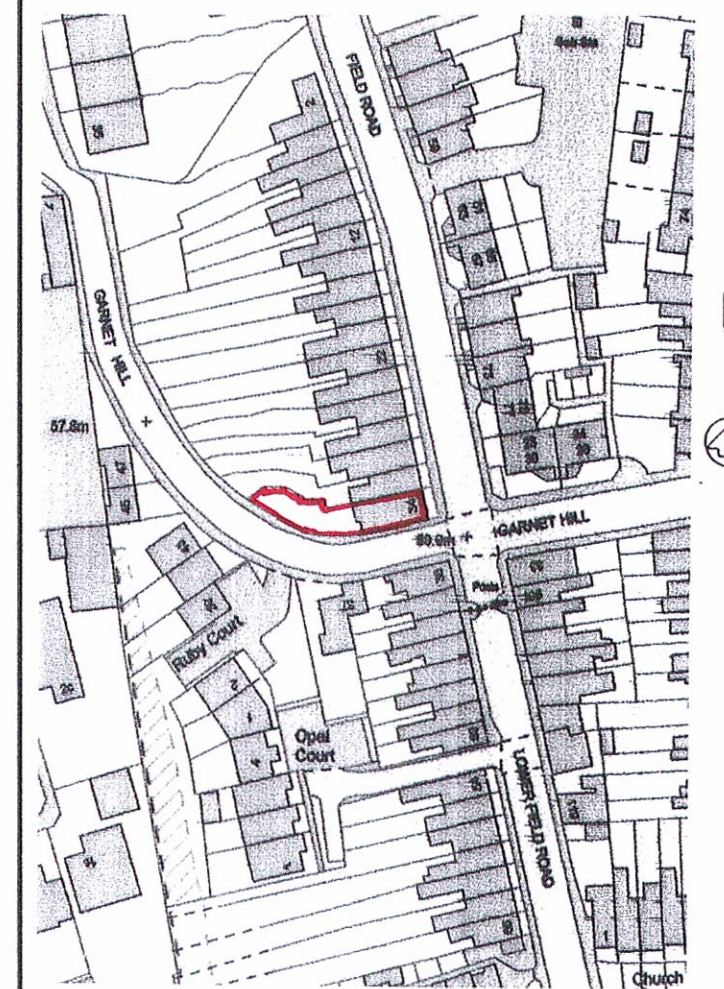

LOCATION PLAN 1:1250

client

Sartin Estates Ltd.

project

34 Field Road, Reading

detail

Existing plans and elevations

drawing no.


664 / 01 A

scales

1:50 1:100 1:200

date

Mar. 2016

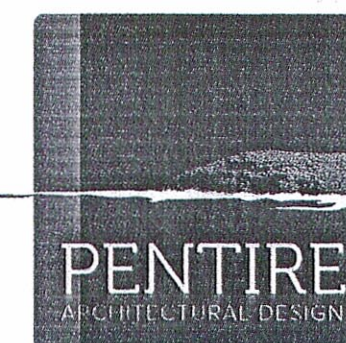

David C L Handcock
MCIAT

T 01628 472873 M 07785 972135 E david@pentiread.co.uk