




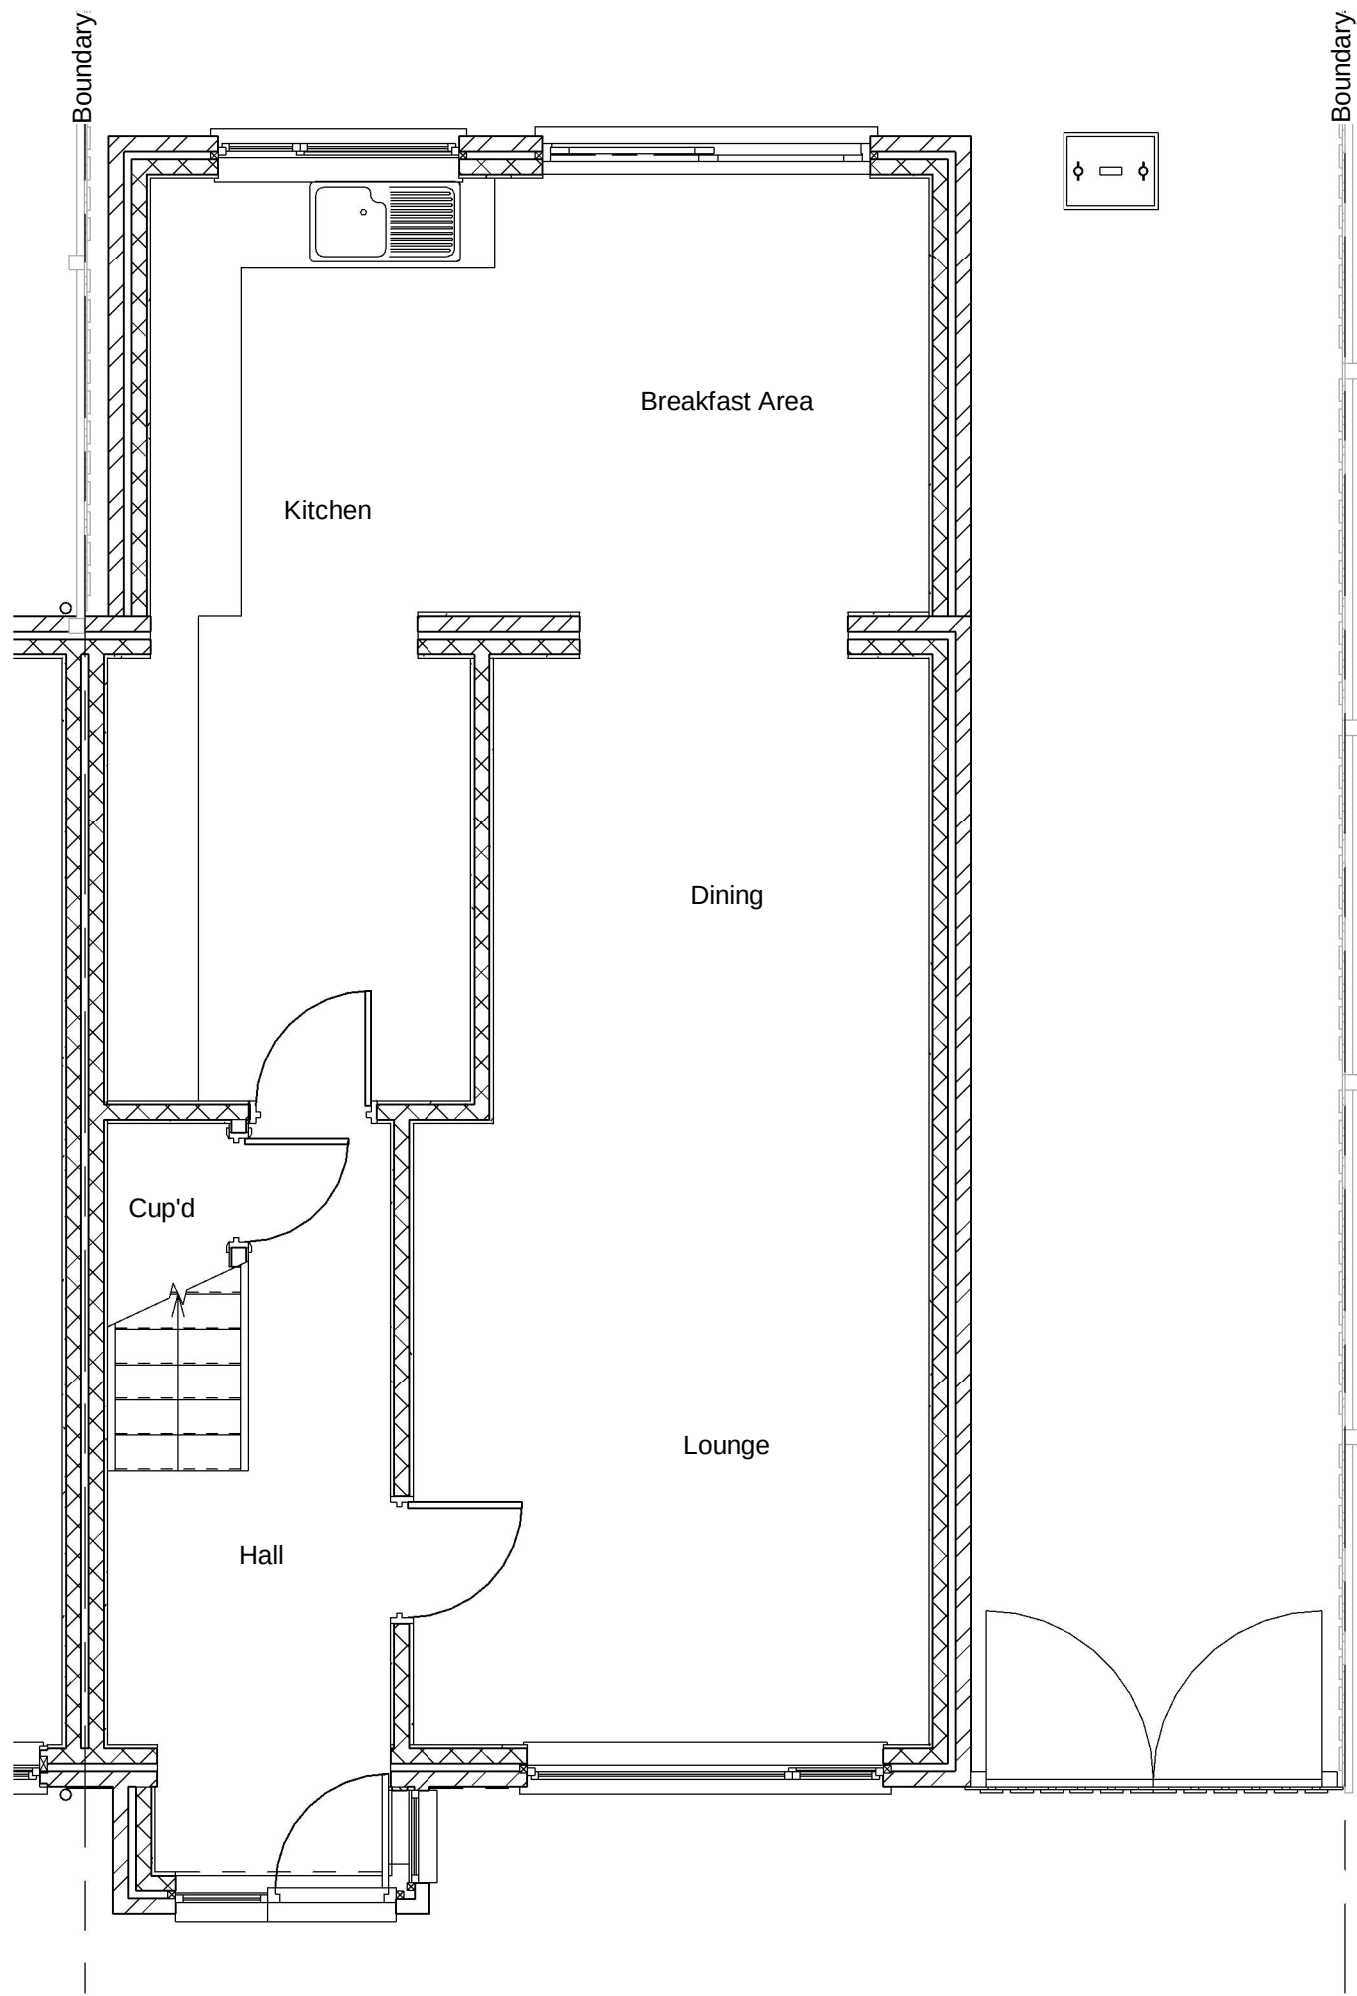


Existing Ground Level Plan
Scale 1 : 50

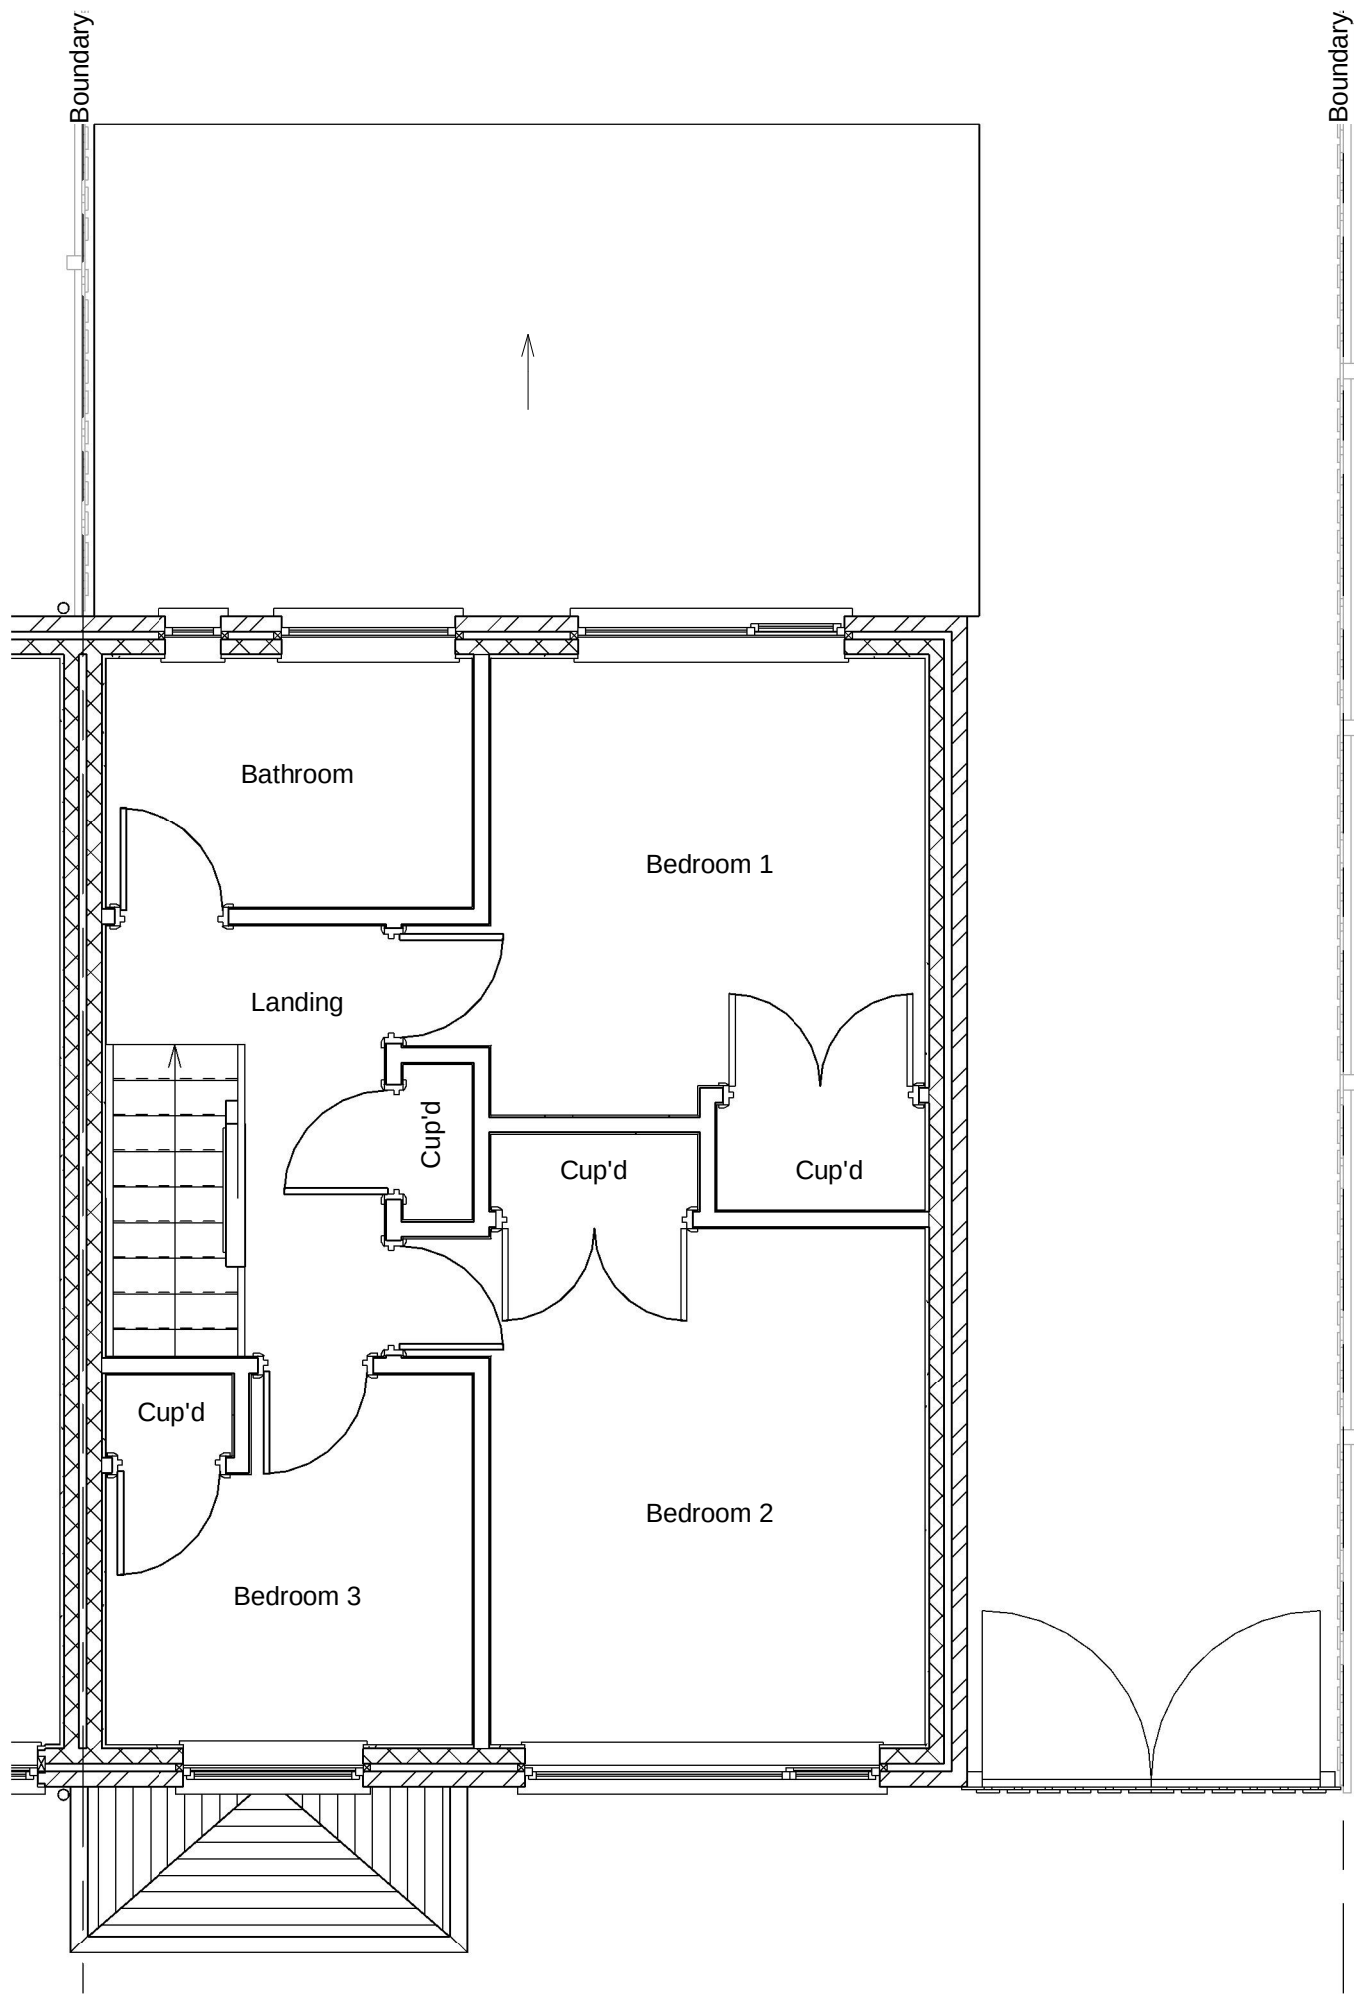

Existing First Level Plan
Scale 1 : 50

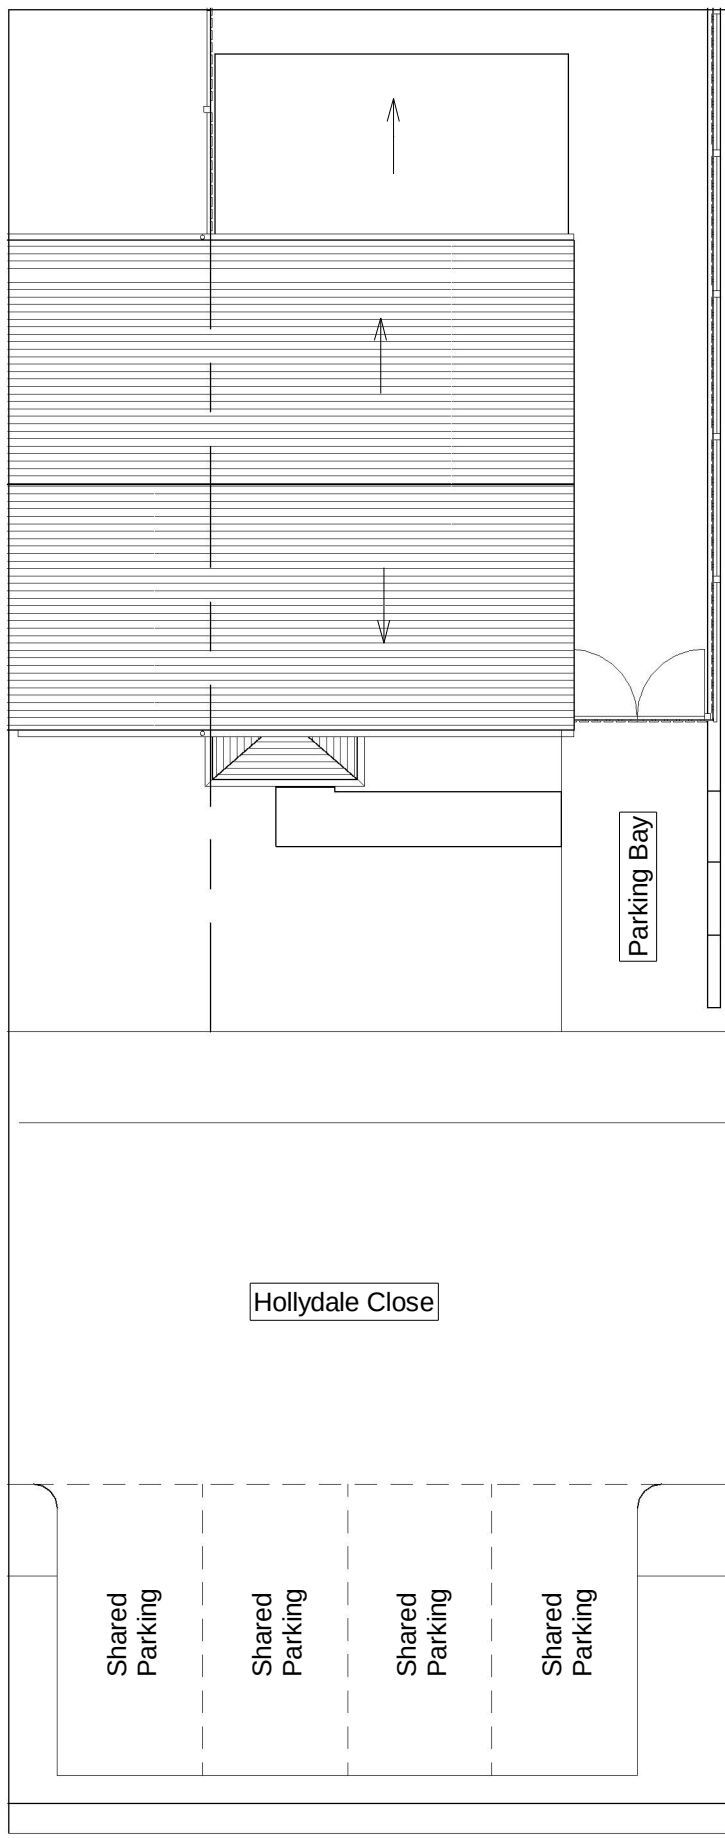


Existing Site Plan
Scale 1 : 125

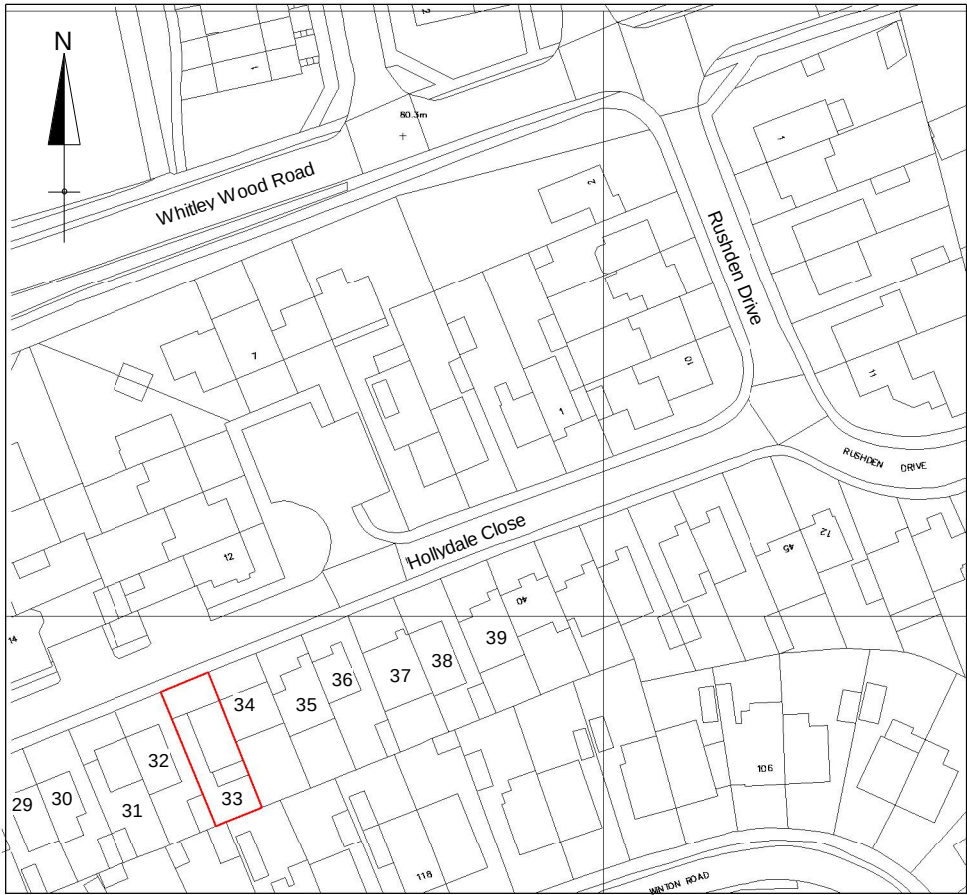


Existing Location Plan
Scale 1 : 1250




Existing North-West Elevation
Scale 1 : 100

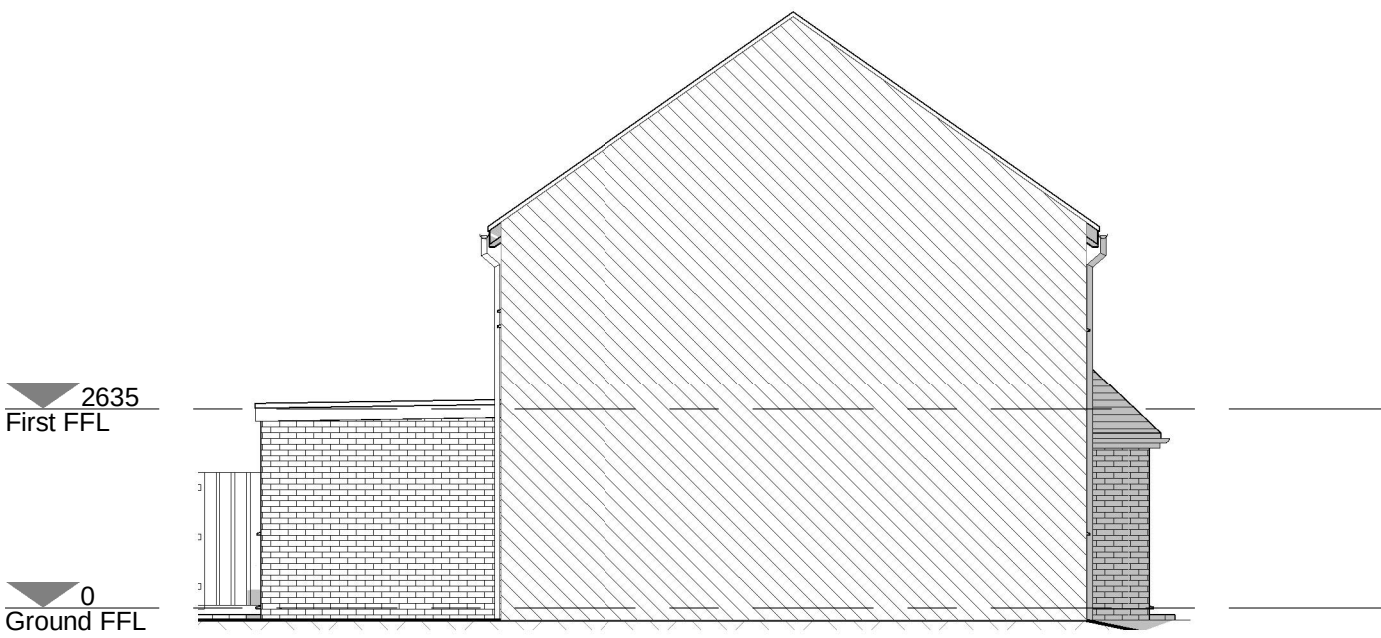

Existing North-East Elevation
Scale 1 : 100

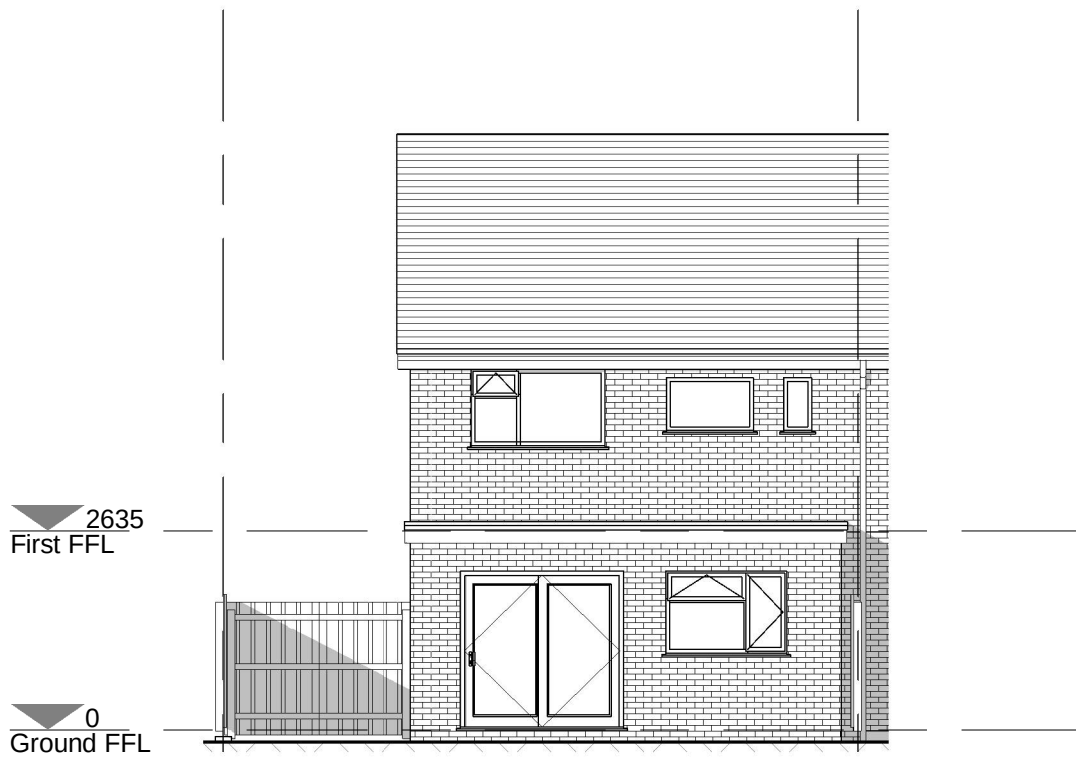

Existing South-East Elevation
Scale 1 : 100

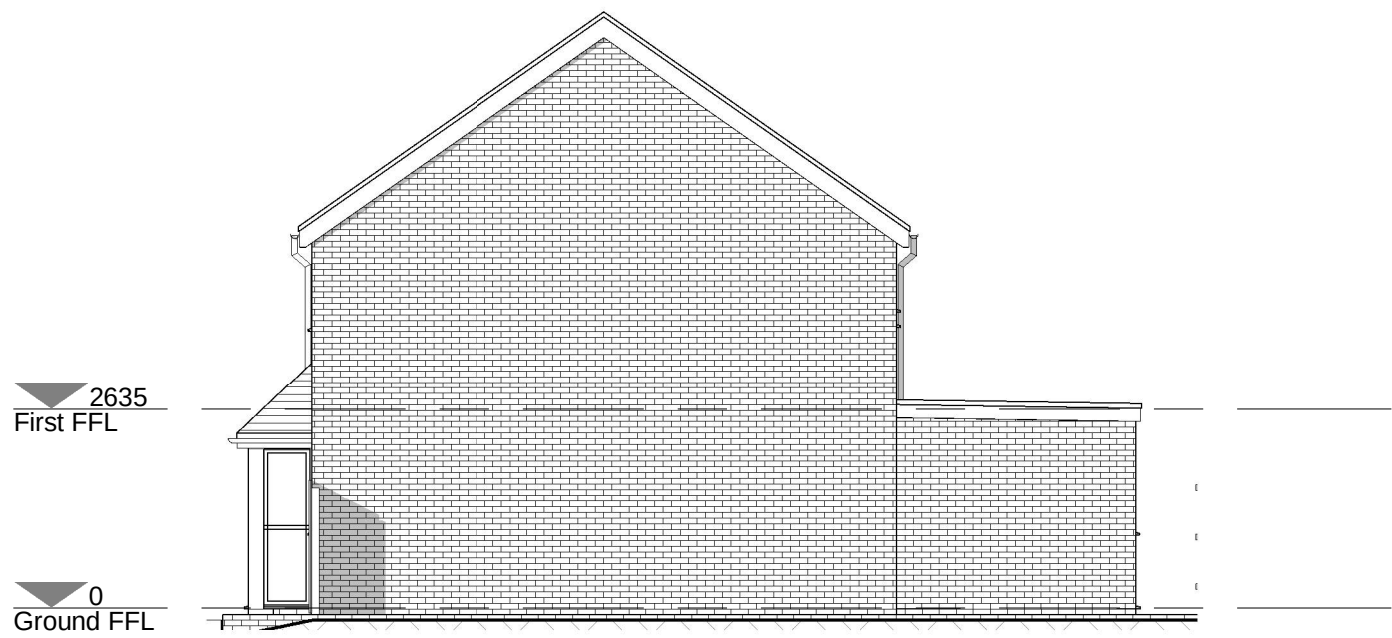

Existing South-West Elevation
Scale 1 : 100

© Copyright Michael Aubrey Partnership Ltd. 2017

Notes

1) GENERAL

a) this drawing is copyright protected and may not be used, reproduced or relied upon by third parties except as explicitly agreed by Michael Aubrey Partnership Ltd.

b) all measurements must be obtained from stated dimensions and must not be scaled except for Local Authority planning application purposes

c) all dimensions are in millimetres unless noted otherwise and must be verified on site prior to works

d) all drawings are to be read in conjunction with all other project drawings and any discrepancies must be reported immediately for clarification

e) all proprietary products are to be installed strictly to Manufacturer's instructions

f) for complete schedules, legends, 'Sheet Notes' & 'Specification Notes', refer to '900' series drawings

0	26.01.17	APC	First Issue
Rev.	Date	Issued by	Description

m **michael aubrey**
a **partnership**
Structural Engineers and BIM Modellers
6 Ivanhoe Road, Hogwood Business Park,
Finchampstead, Wokingham, Berkshire. RG40 4QQ
t: 0118 962 9666 www.mapl.co.uk

Project

33 Hollydale Close - Proposed Side Extension

Client

Mr. & Mrs. R. MacGregor,
33 Hollydale Close, Reading,
Berkshire, RG2 8LL

Title

Ground, First & Roof Level Plans & Elevations - Existing GA

Drawing No.	Revision
MAP/C2967/010	0

Project No.	C2967	Date	23.01.2017
-------------	-------	------	------------

Drawn by	APC	Checked by	JMR
----------	-----	------------	-----

Scale	As indicated	Sheet Size	A1
-------	--------------	------------	----

