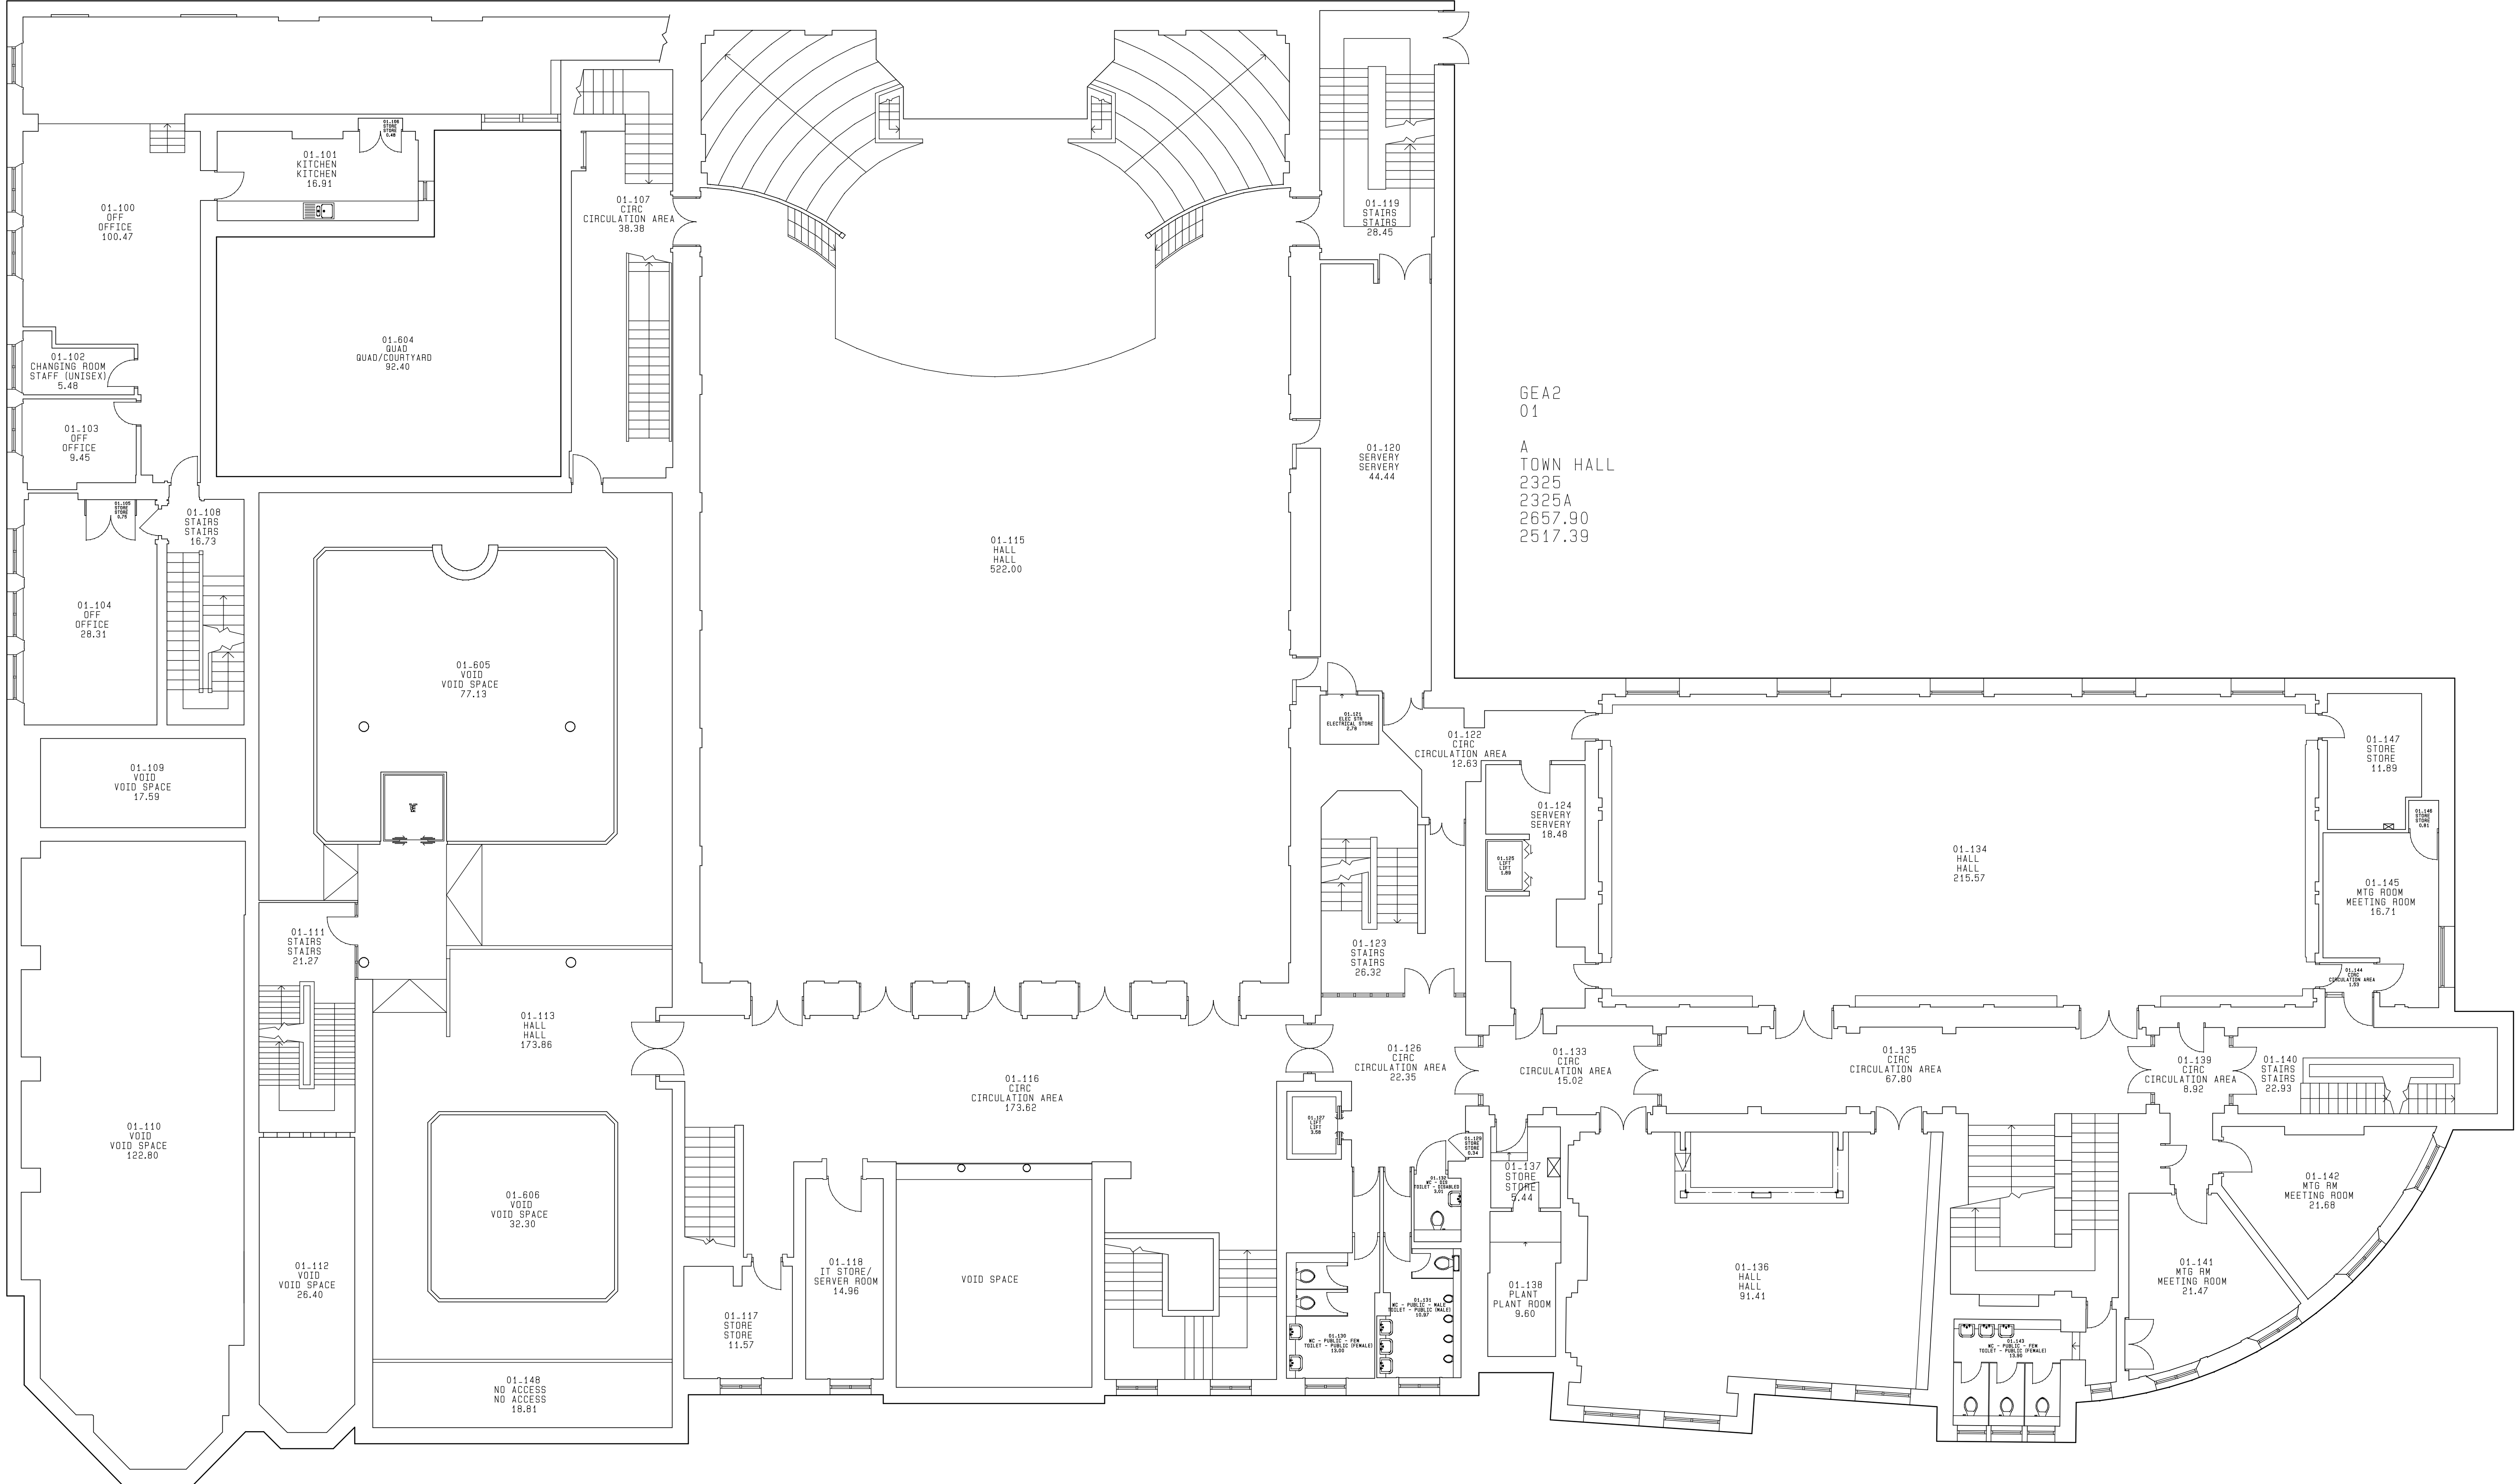


 CORPORATE PROPERTY SERVICES 19 Bennet Road, Reading RG2 0QX - Tel: 0118 937 3094		
The Town Hall & Museum Blagrove Street Reading RG1 1QH	Listed Building Consent for Internal Alterations	Drawn by: CRR Checked by: Date: 27/05/2016 Scale: 1:100 (A1 paper) Drawing No: CSS/16/001/TH/05
	Existing Floor Plan - FIRST	

This drawing is © copyright Reading Borough Council 2016. No unauthorised reproduction permitted. All rights reserved.