



Proposed Materials


- 1 Brickwork: Clay Facing Bricks, colour TBA
- 2 Windows & Doors: Polyester Powder Coated Aluminium, colour TBA
- 3 Flat Roof Covering: Extensive Green Roof System with native species grasses, hardy wild flower mixtures and perennials
- 4 Domed Rooflights with Clear Polycarbonate Double Glazing
- 5 Stainless steel clad solid core timber door (Public Toilets only)

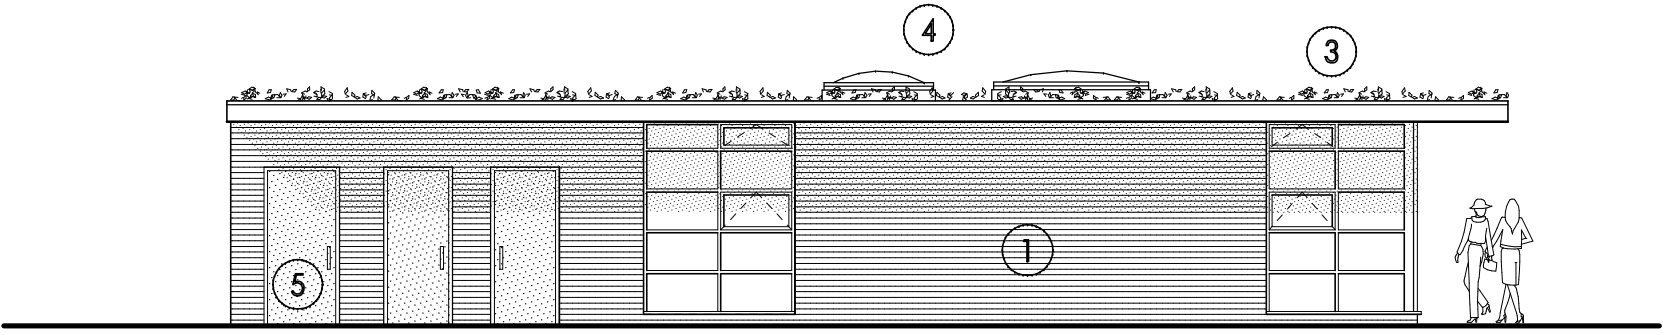


Proposed North Elevation

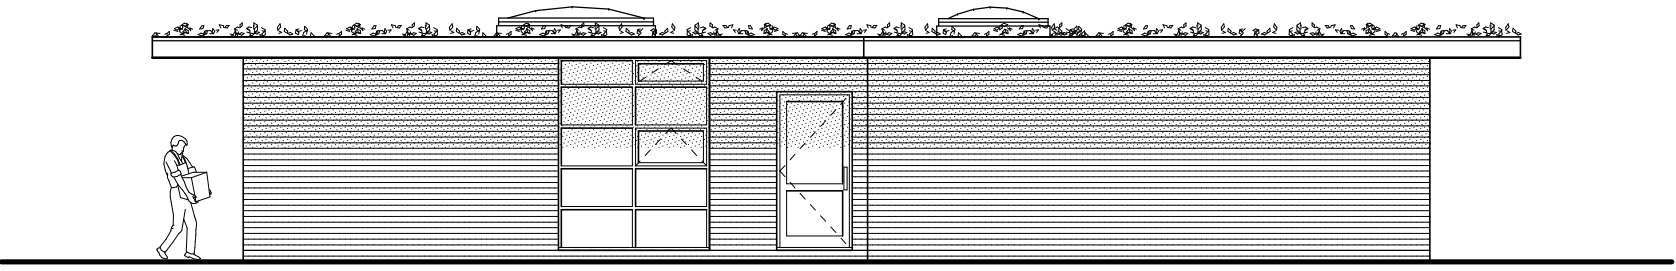


Proposed East Elevation

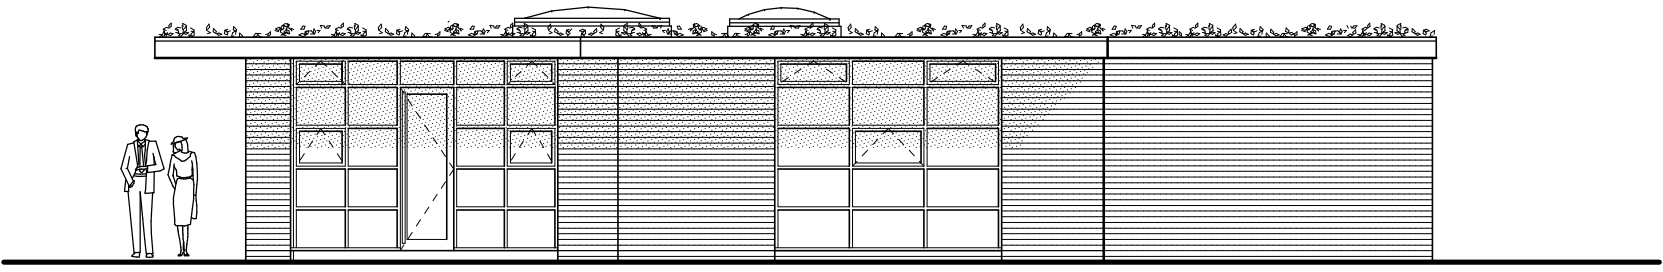


Proposed South Elevation

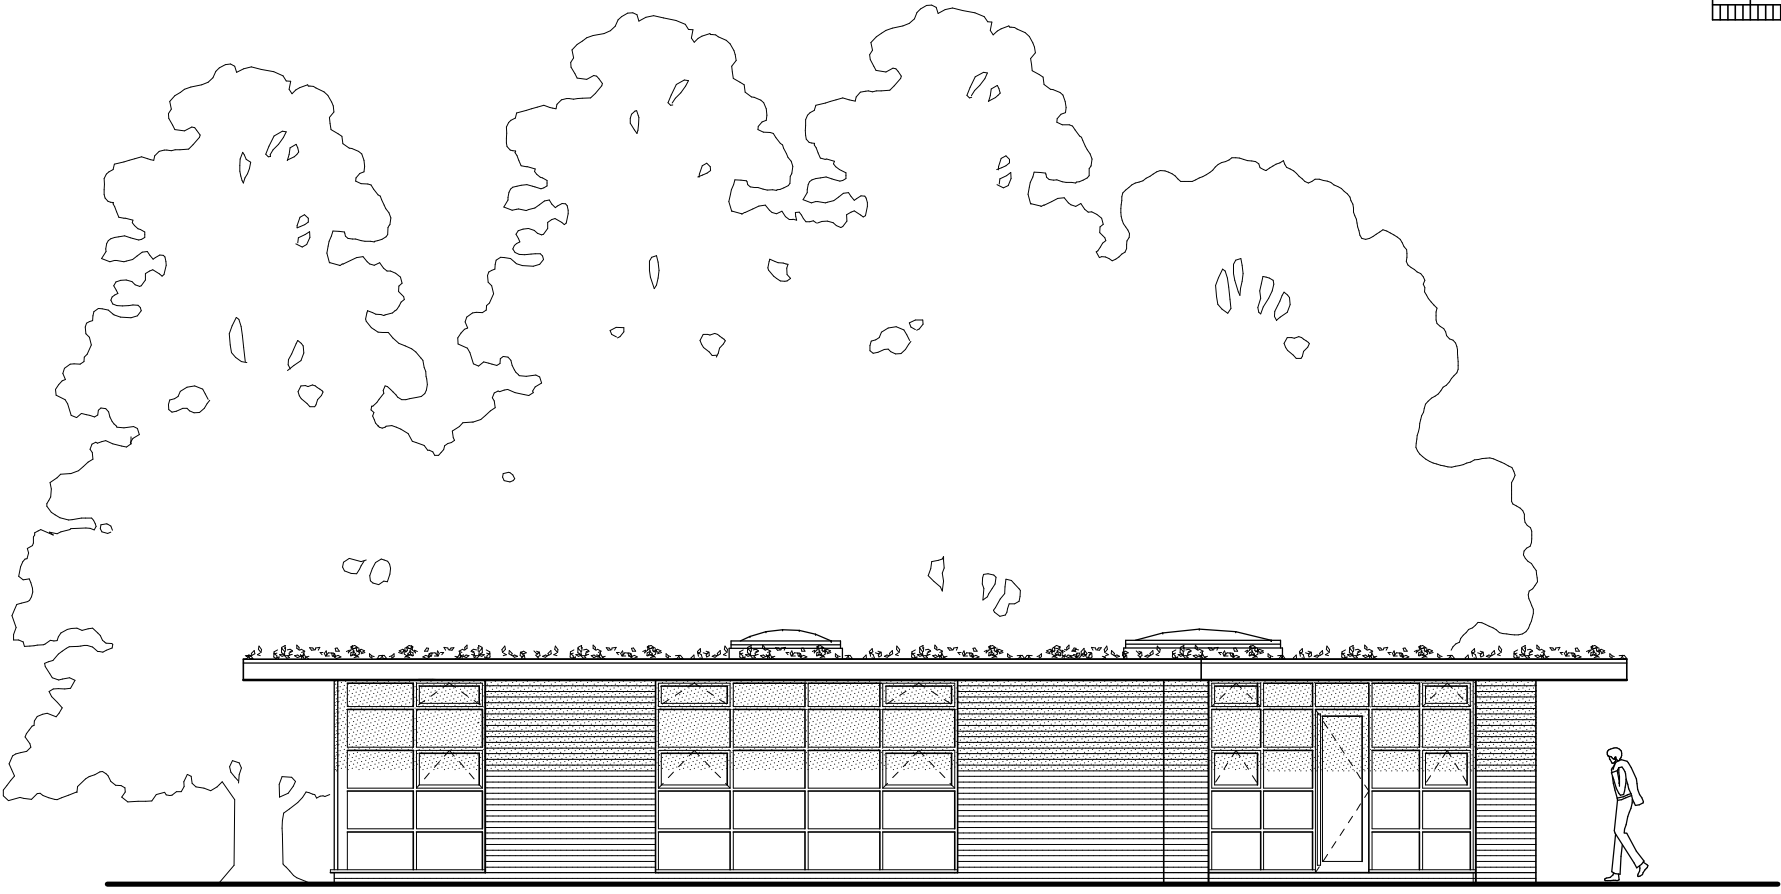

Proposed West Elevation

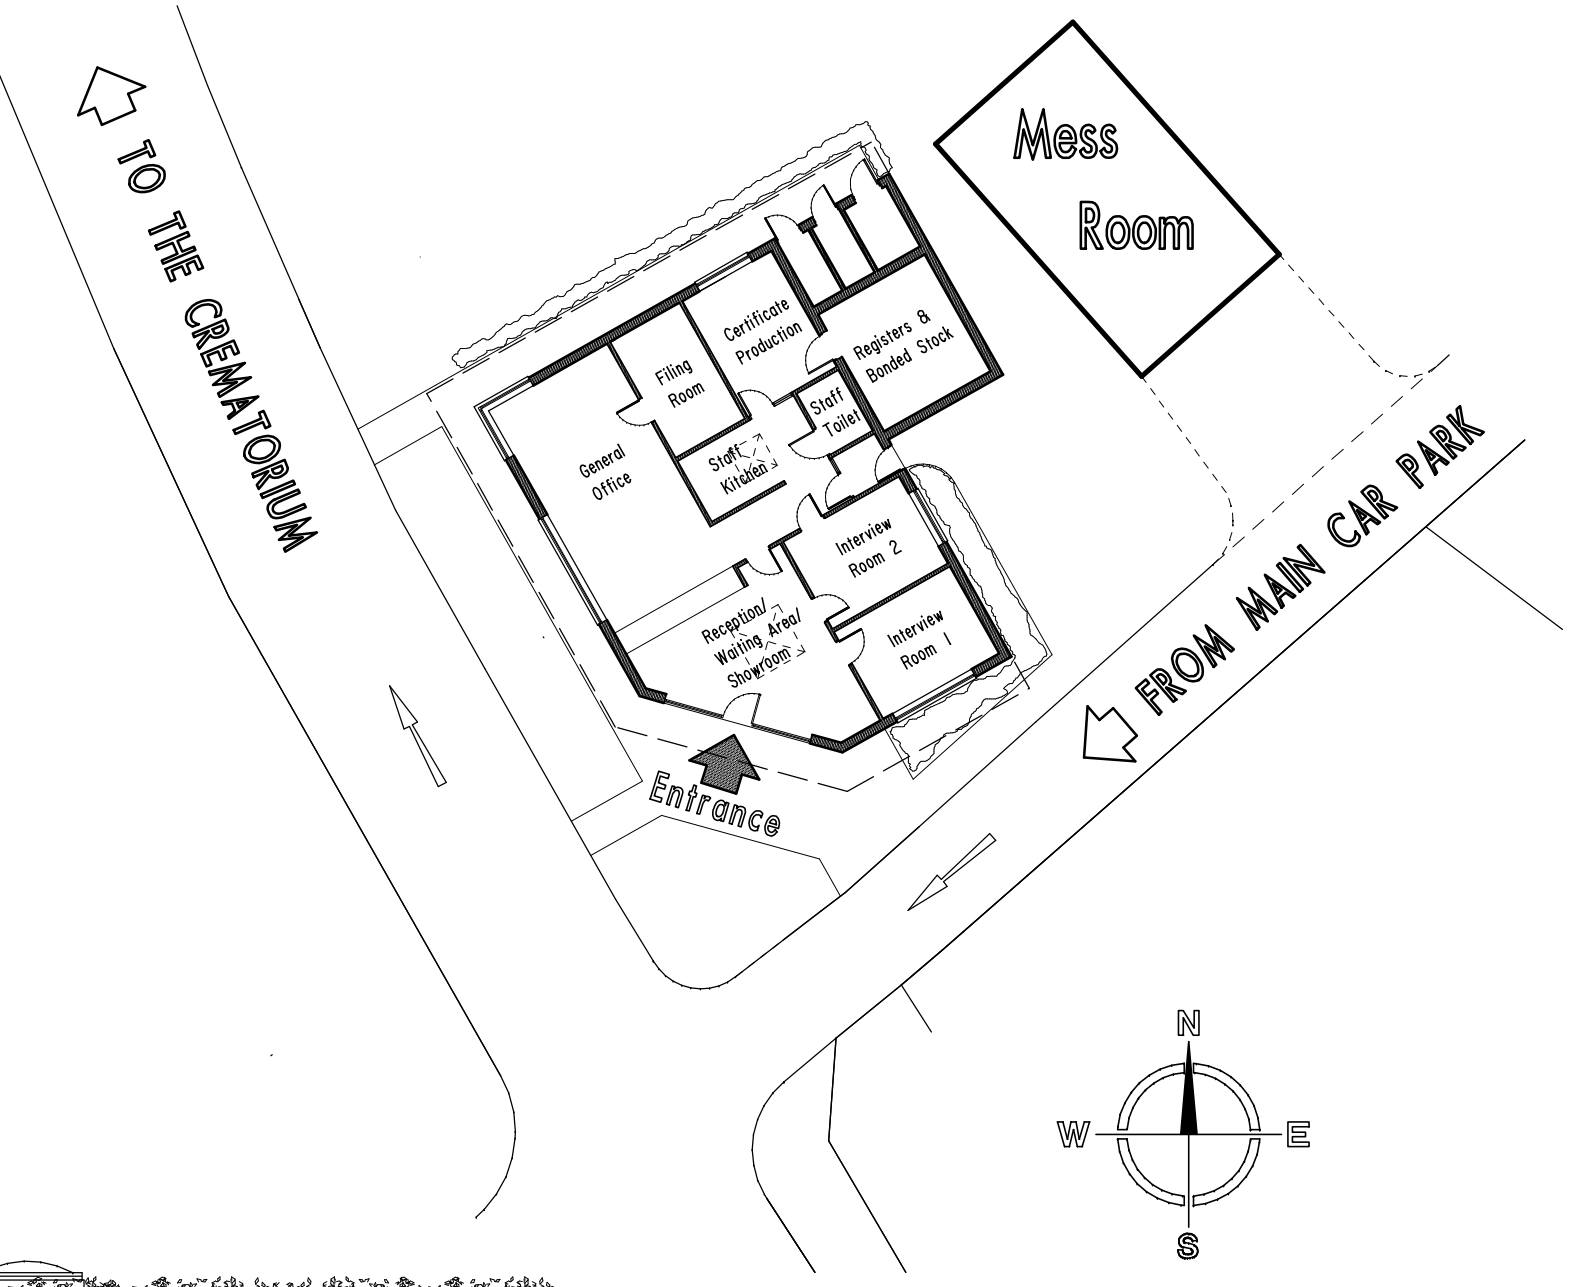

Proposed Site Plan  
Scale 1:250

 

CORPORATE PROPERTY SERVICES  
19 Bennet Road, Reading RG2 0QX - Tel: 0118 937 3094

Henley Road Cemetery  
& Crematorium  
All Hallows Road, Caversham  
RG4 5LP

Proposed Reception and  
Administration Building

PROPOSED ELEVATIONS

Drawn by: CRR  
Checked by:  
Date: 31/05/2017  
Scale: 1:100 (A2 paper)  
Drawing No: DENS/16/001/05

This drawing is © copyright Reading Borough Council 2017.  
No unauthorised reproduction permitted. All rights reserved.