


Ordnance Survey (c) Crown Copyright 2014. All rights reserved. Licence number 100022432


Ordnance Survey (c) Crown Copyright 2013. All rights reserved. Licence number 100020449

Disclaimer
THIS DRAWING MUST NOT BE SCALED UNLESS ISSUED FOR PLANNING PURPOSES.
ALL DIMENSIONS ARE TO BE VERIFIED PRIOR TO SETTING OUT, COMMENCING
WORK, OR PRODUCTION OF FABRICATION DRAWINGS.
REPORT ANY DISCREPANCIES TO THE SUPERVISING OFFICER IMMEDIATELY.
DRAWINGS MARKED AS 'DRAFT' ARE FOR APPROVAL ONLY AND NOT ISSUED FOR
CONSTRUCTION PURPOSES. COPYRIGHT ©

Rev	Description	By	Date

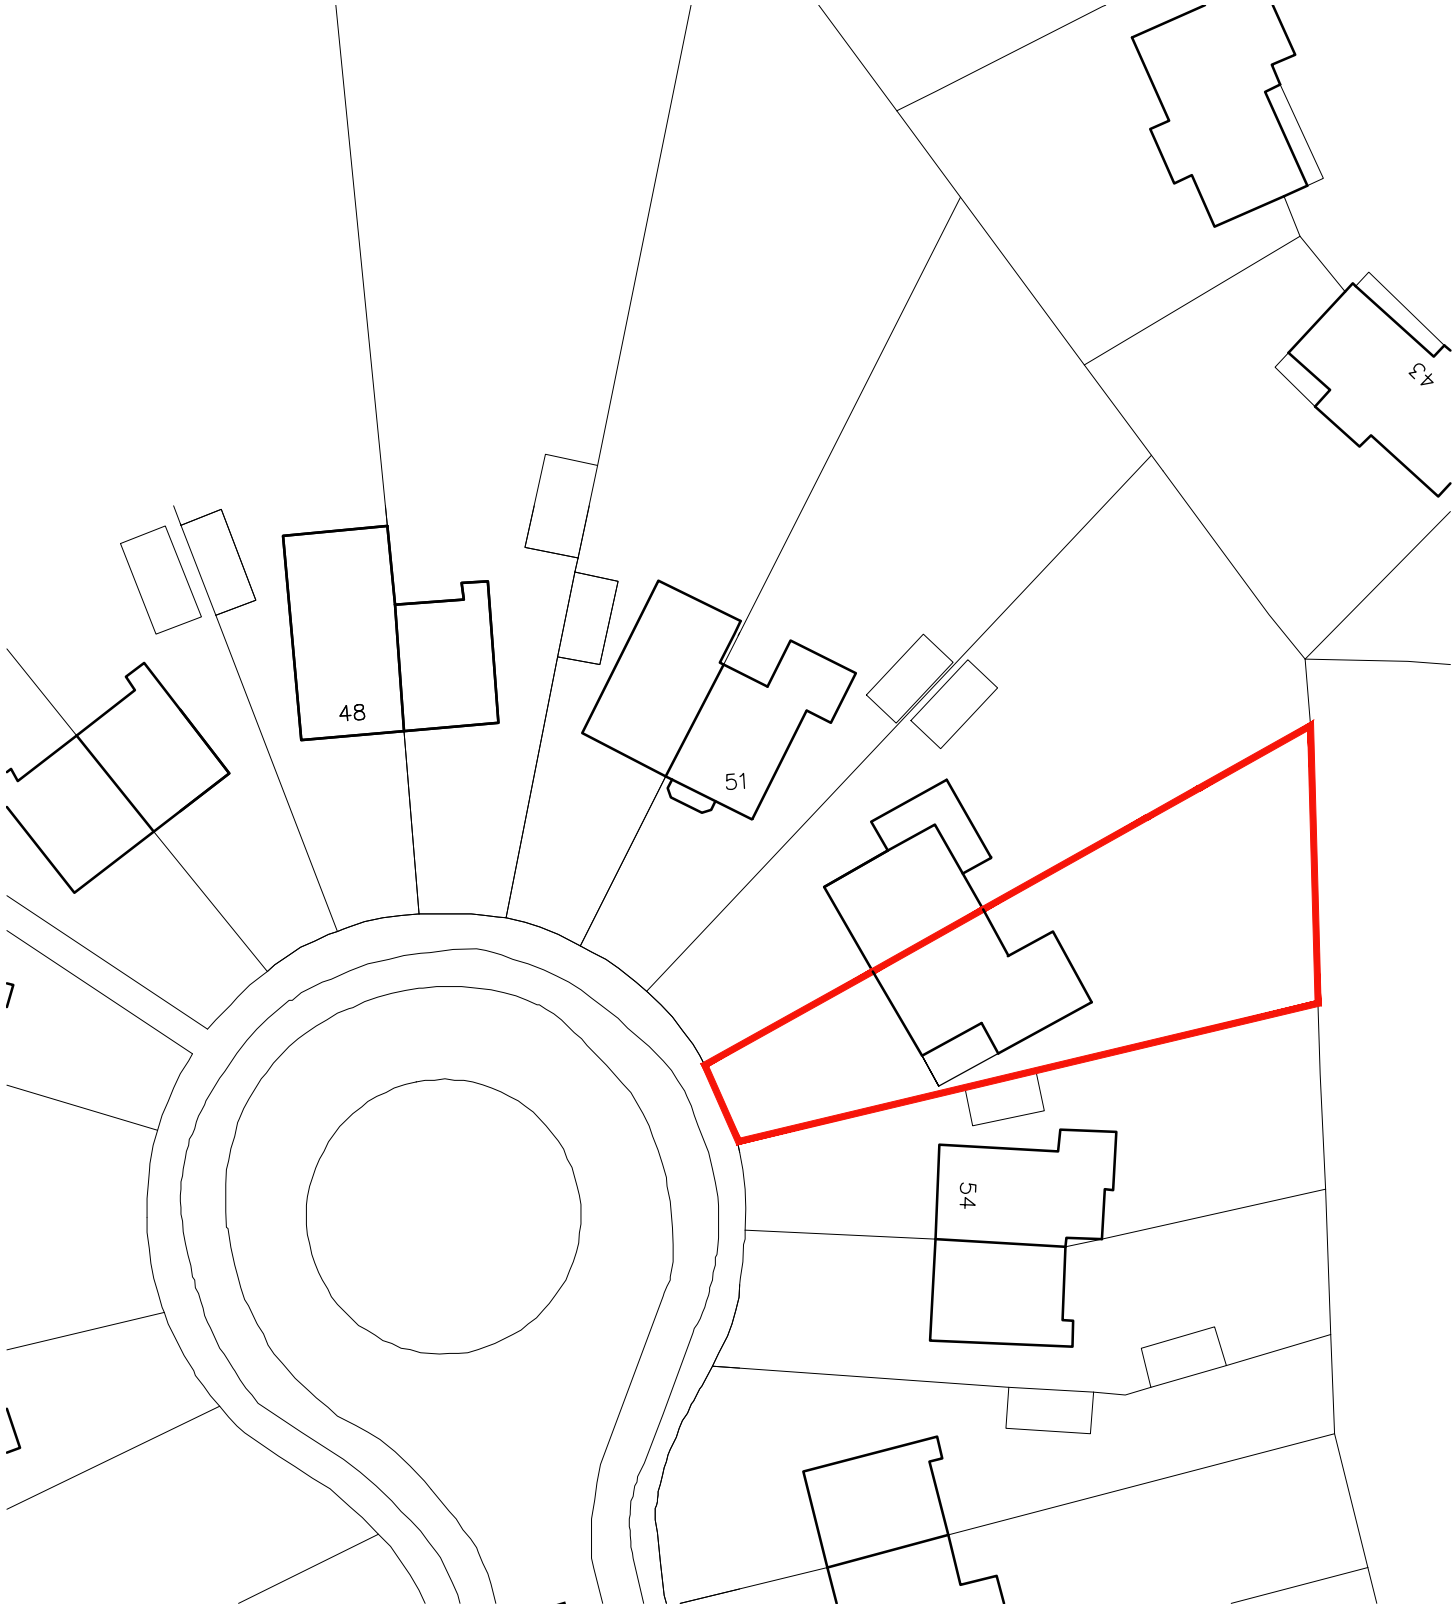

Block Plan 1:500

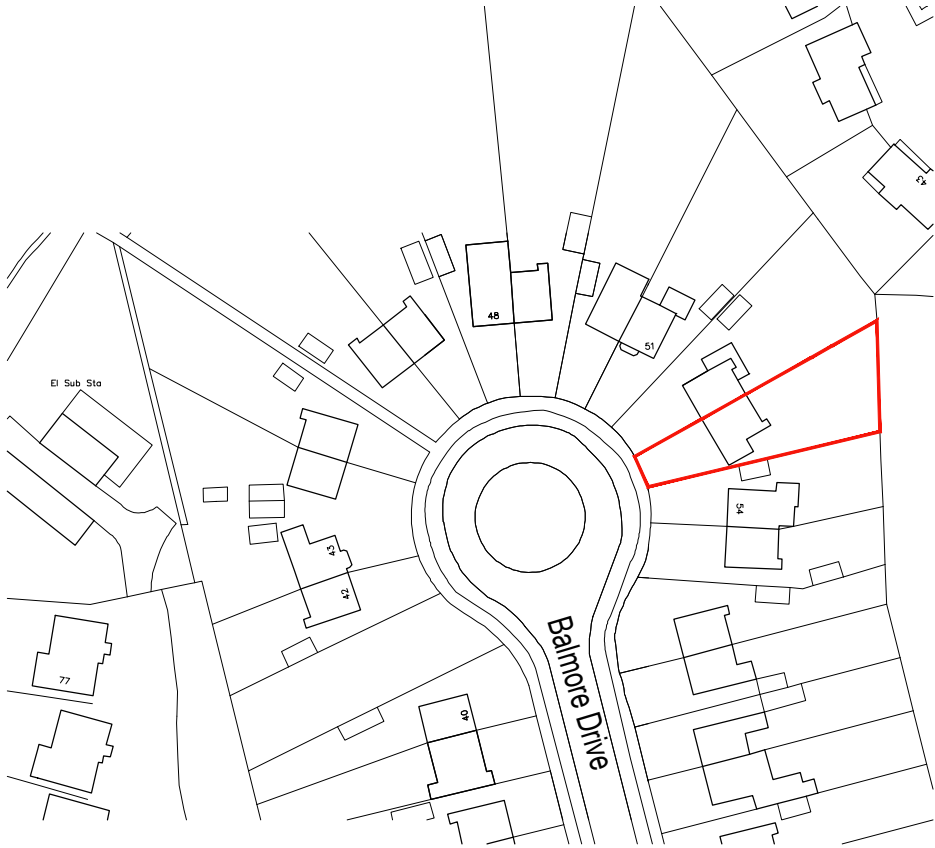


Location Plan 1:1250

1:500 scale Bar
This Drawing has been produced for printing onto A3 size paper,
If printing on any other size please use the scale bar below.

0m 5m 20m 40m
2.5m 10m

1:1250 scale Bar
This Drawing has been produced for printing onto A3 size paper,
If printing on any other size please use the scale bar below.

0m 12.5m 50m 100m
6.2m 25m

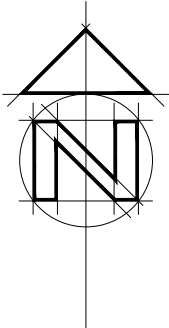

Day • Tanner Partnership ARCHITECTURE AND PLANNING

www.daytanner.co.uk

CLIENT Mr and Mrs D. Patterson

JOB 53 Balmore Drive
Caversham, Reading

DRG Existing Block and Site Plan

SCALE 1:500/1250 DRAWN JB DATE JULY 2016

3383 / 103

Suite 1A
Market House
19-21 Market Place
Wokingham
Berkshire
RG40 1AP
0118 989 0808
info@daytanner.co.uk