


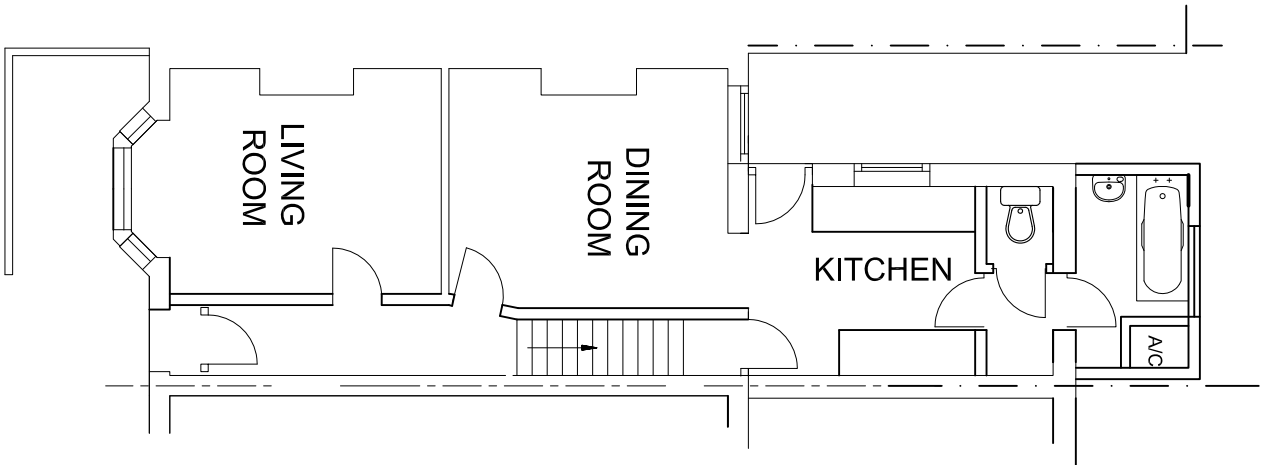


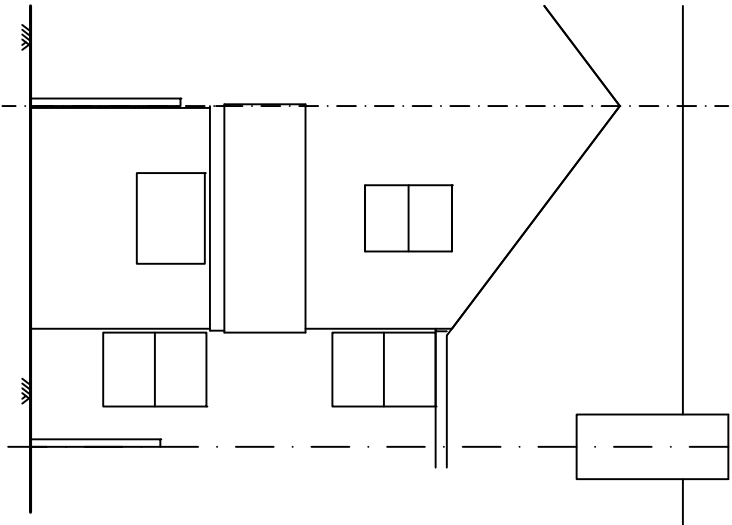


EXISTING GROUND FLOOR PLAN

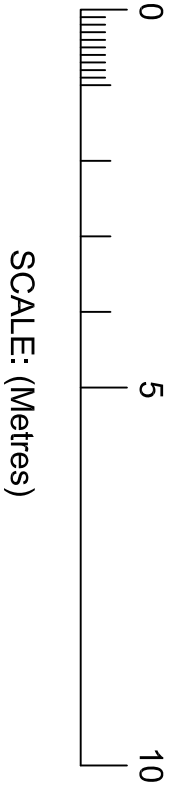

EXISTING REAR ELEVATION

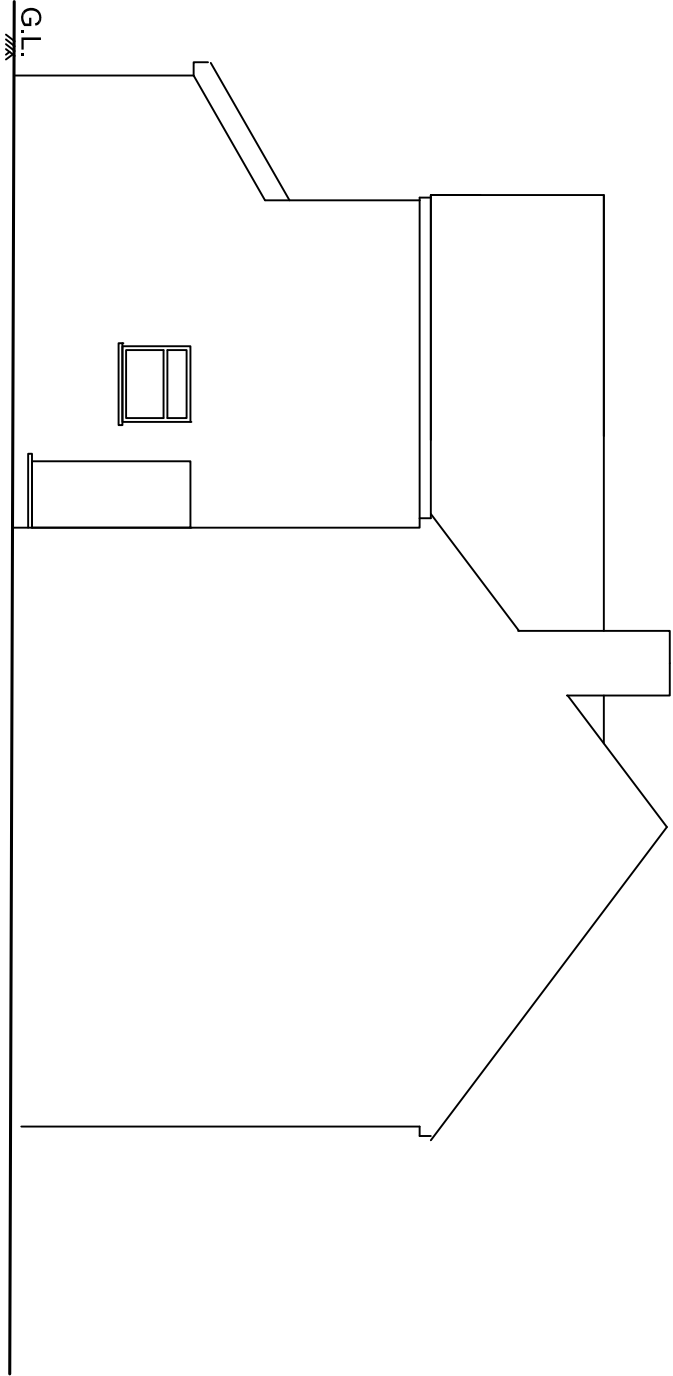

EXISTING L.H. SIDE ELEVATION

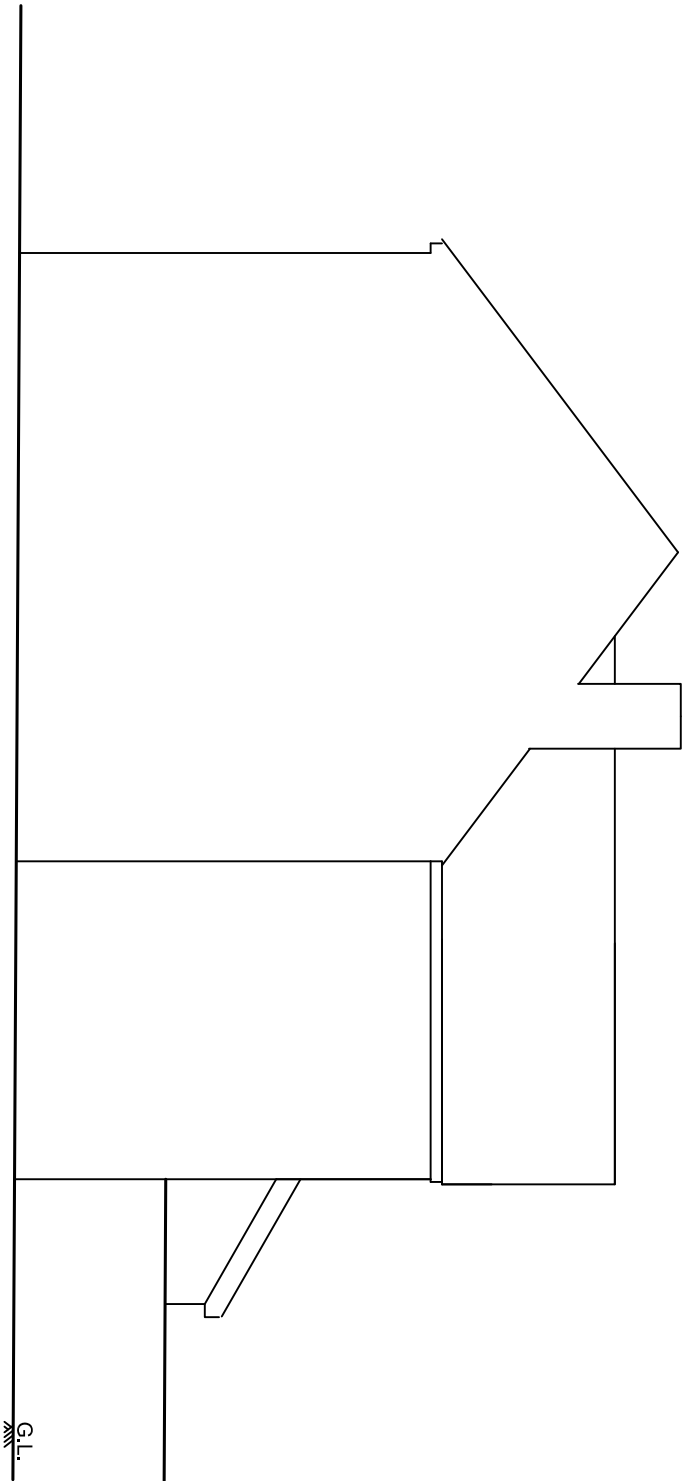

EXISTING R.H. SIDE ELEVATION

|   |           |   |     |
|---|-----------|---|-----|
| <br>Woolhampton Design Centre<br>Construction Design Services |           | <br>The Woolhampton Design Centre<br>Station Road, Woolhampton,<br>Reading, Berkshire RG7 5SE<br>Tel: 0118 9713 363 |     |
| 76 addison Road, Reading<br>Replacement single storey rear extension                                                                             |           |   |     |
| SCALES   | 1:100 @A3 | DRAWN   | NJB |
| DATE   | MAR:17    | DRAWING NO.   | 03  |
| REVISION   |           |   |     |