



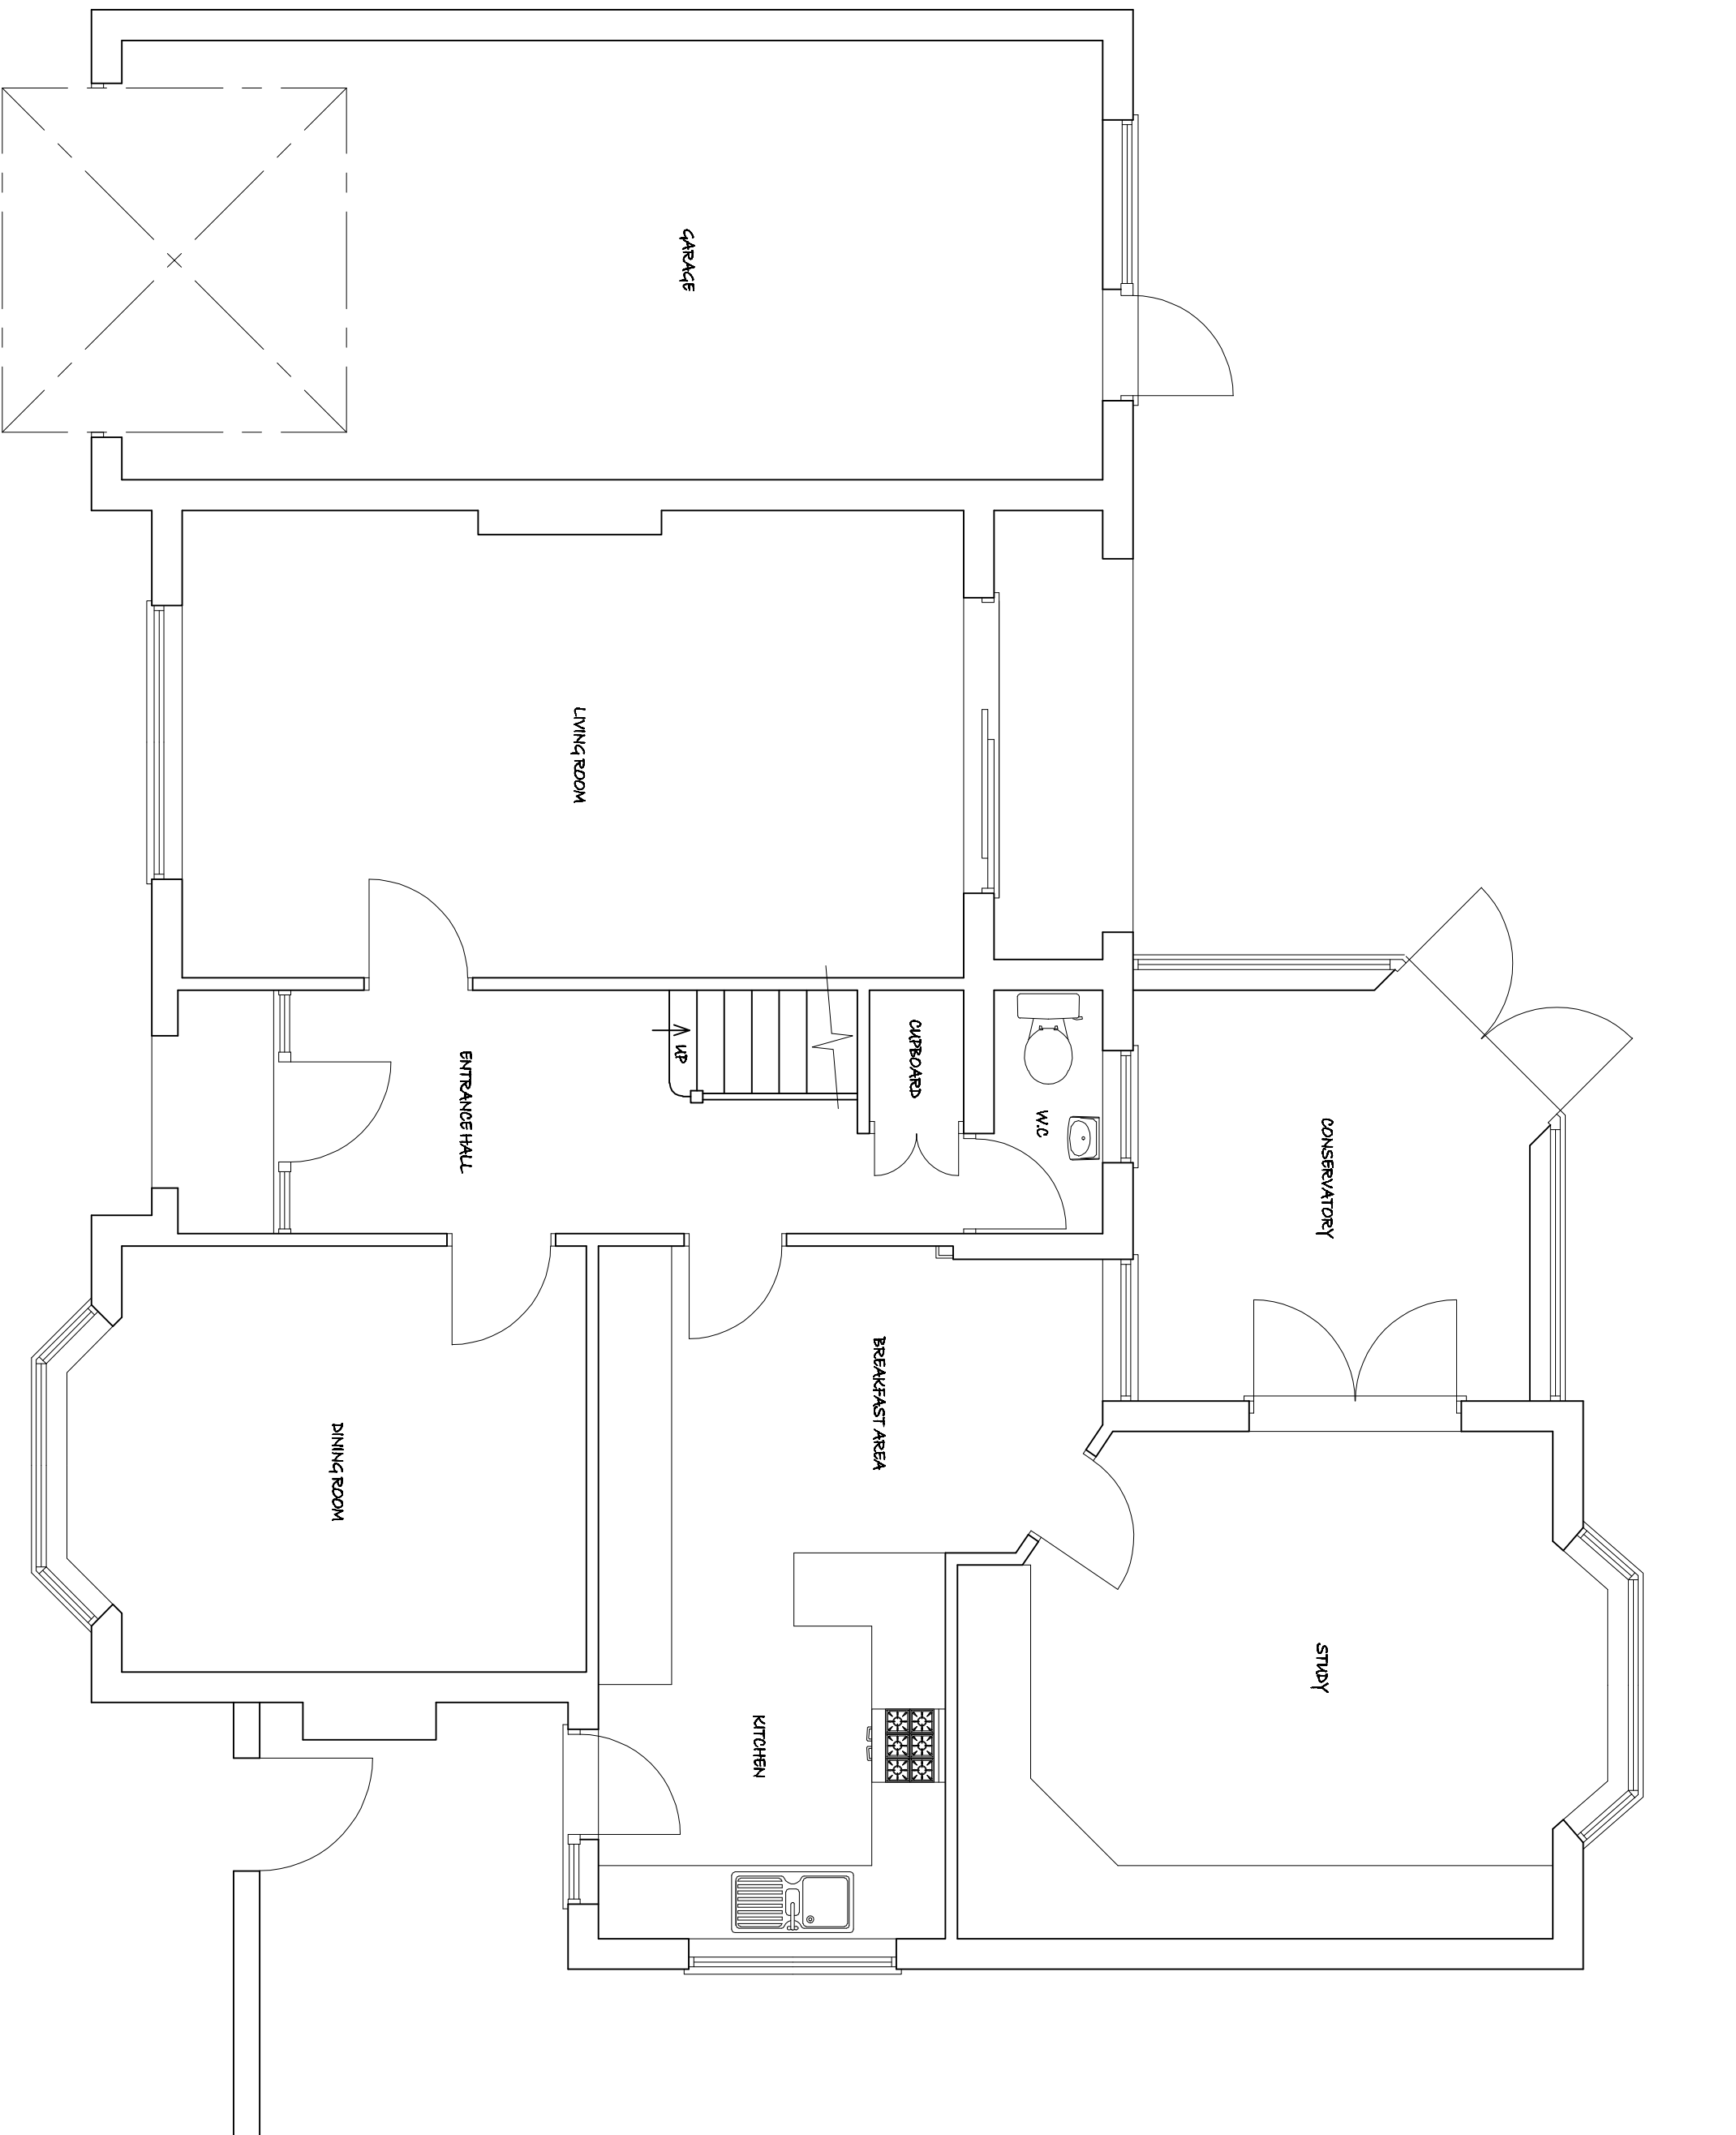

EXISTING GROUND FLOOR PLAN

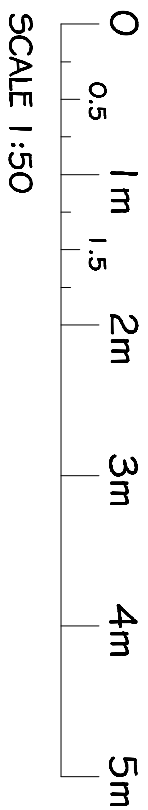

PROJECT PROPOSED DEVELOPMENT AT; 6 BROOKLYN DRIVE READING RG4 8SS					
TITLE					
EXISTING GROUND FLOOR PLAN					
 CREATIVE DESIGN & STRUCTURE LTD. NEWTOWN HOUSE NEWTOWN ROAD HENLEY-ON-THAMES RG9 1HQ TEL 01491 419322 www.creative-design-structure.co.uk					
DRAWN HC		SCALE @ A2			
DATE NOVEMBER 2016		1:50			
DRAWING NO.		REV.			
37116-01					