




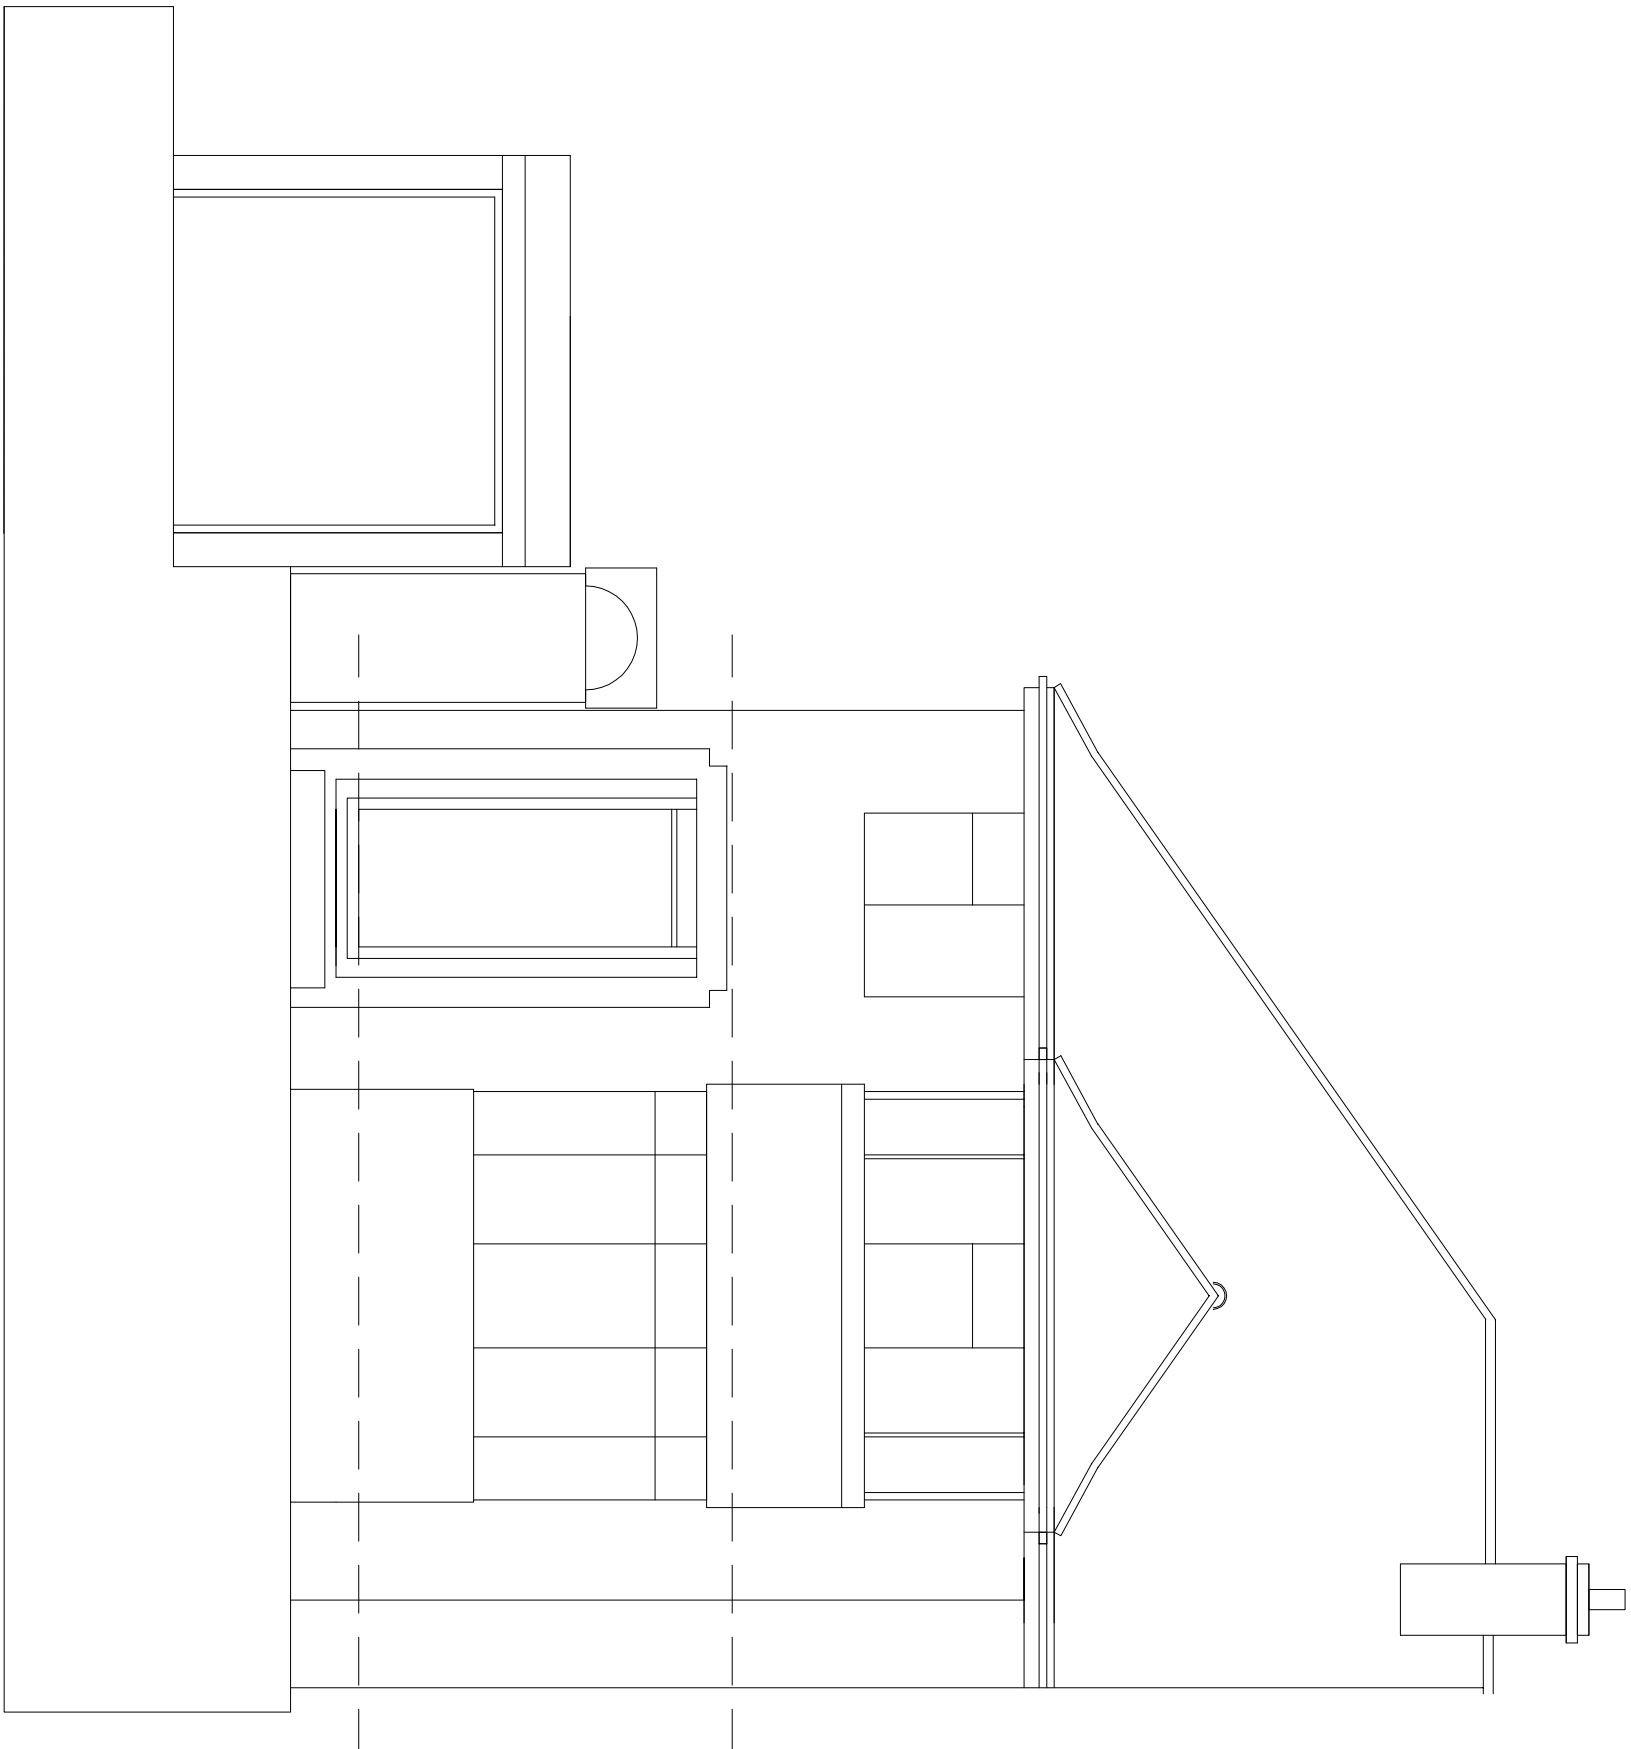




Front Elevation

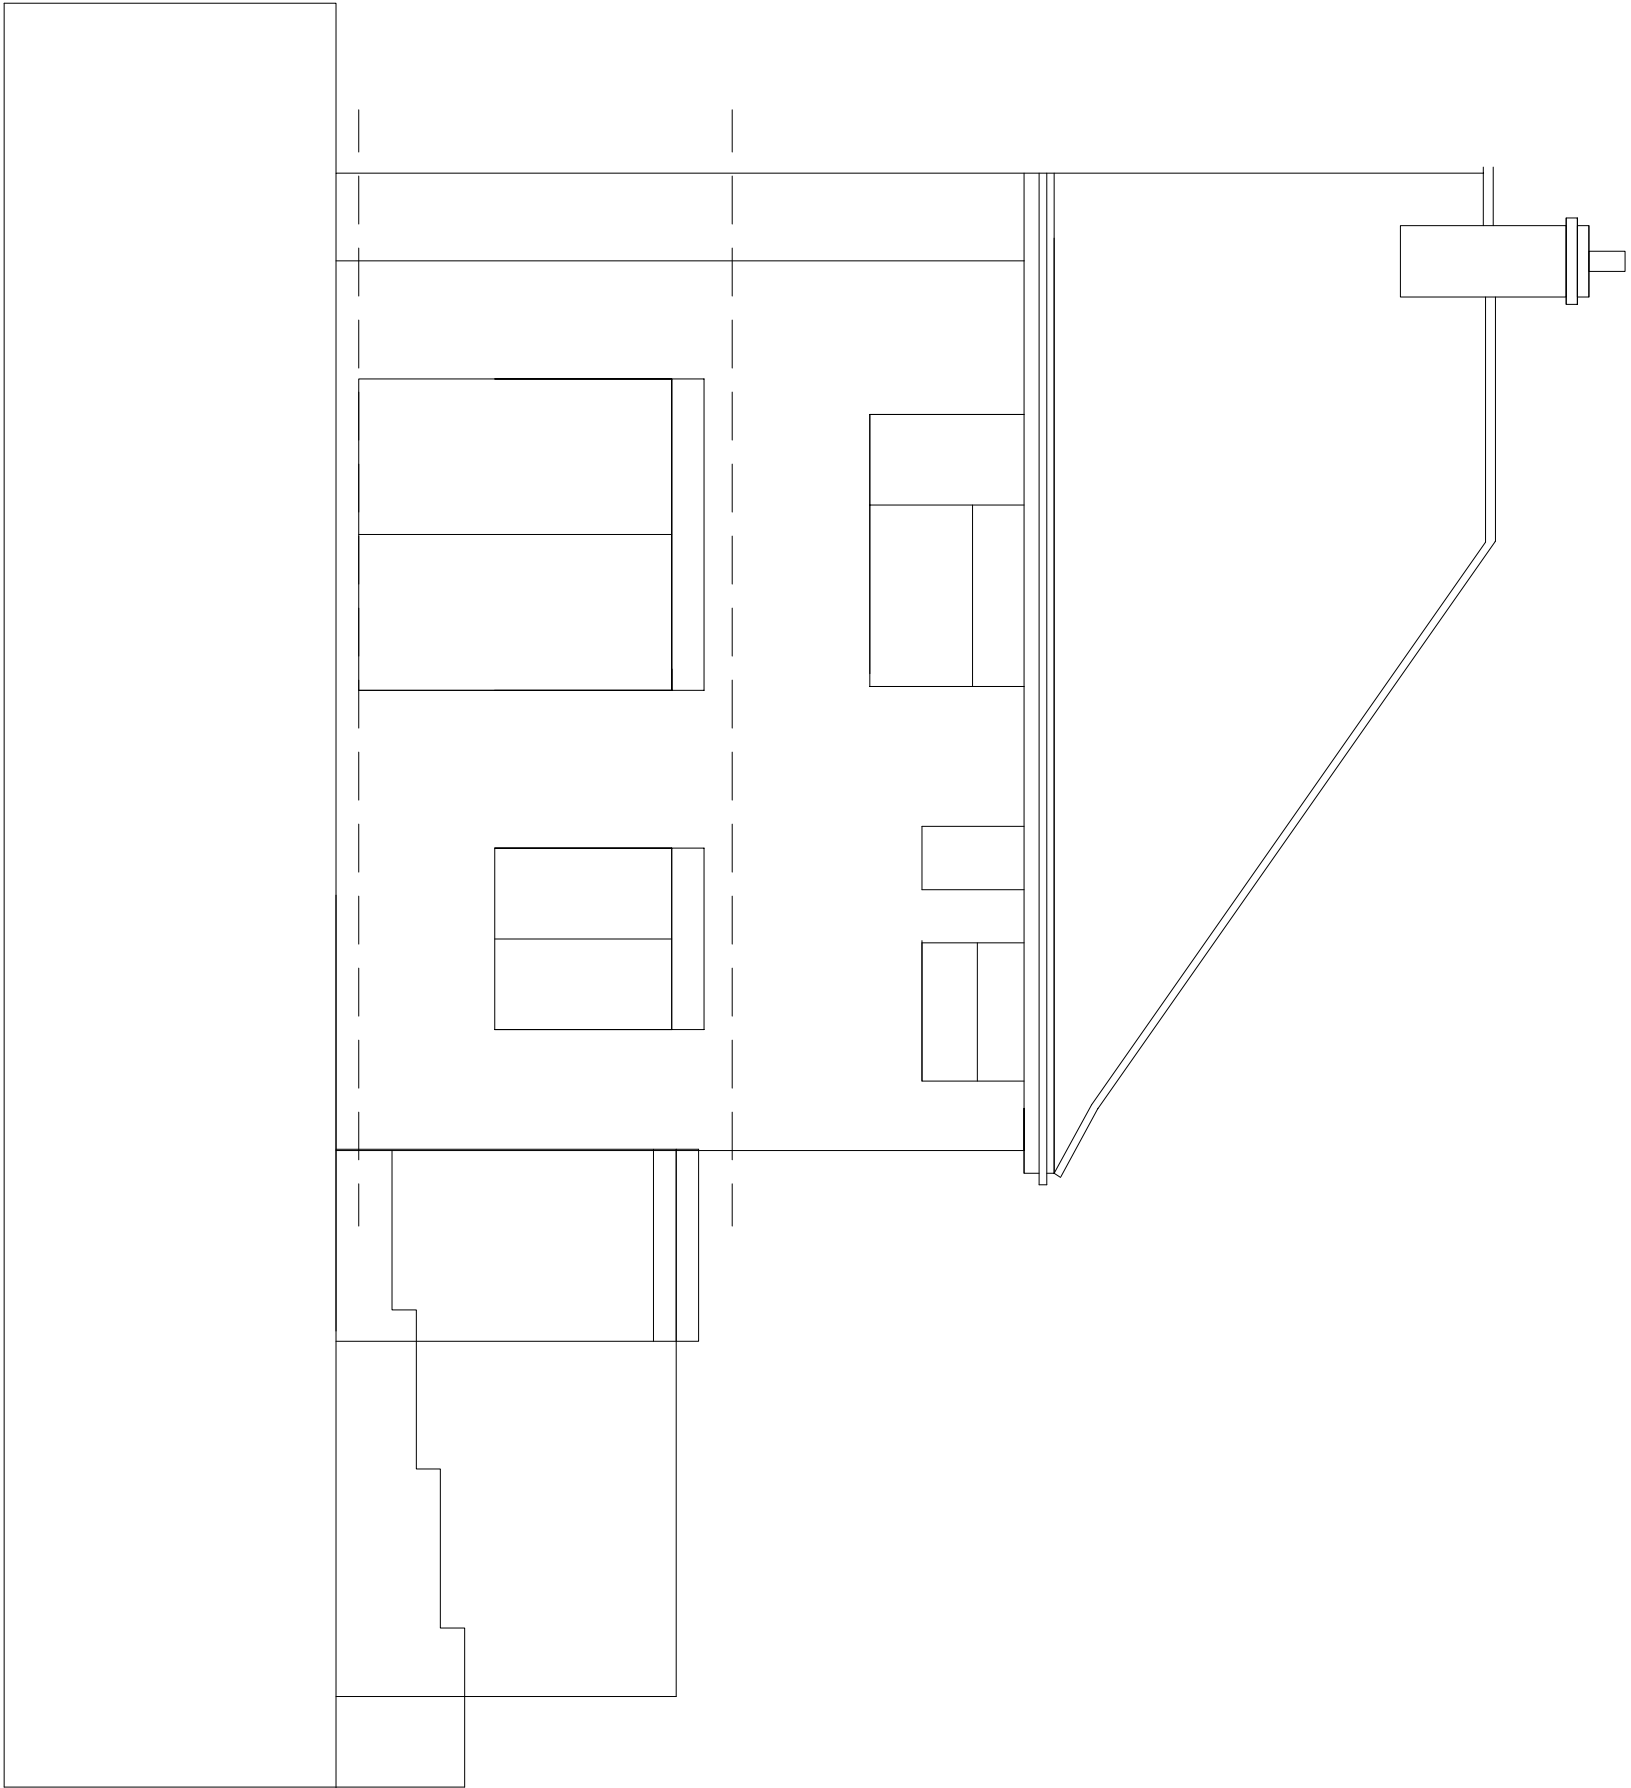

Rear Elevation

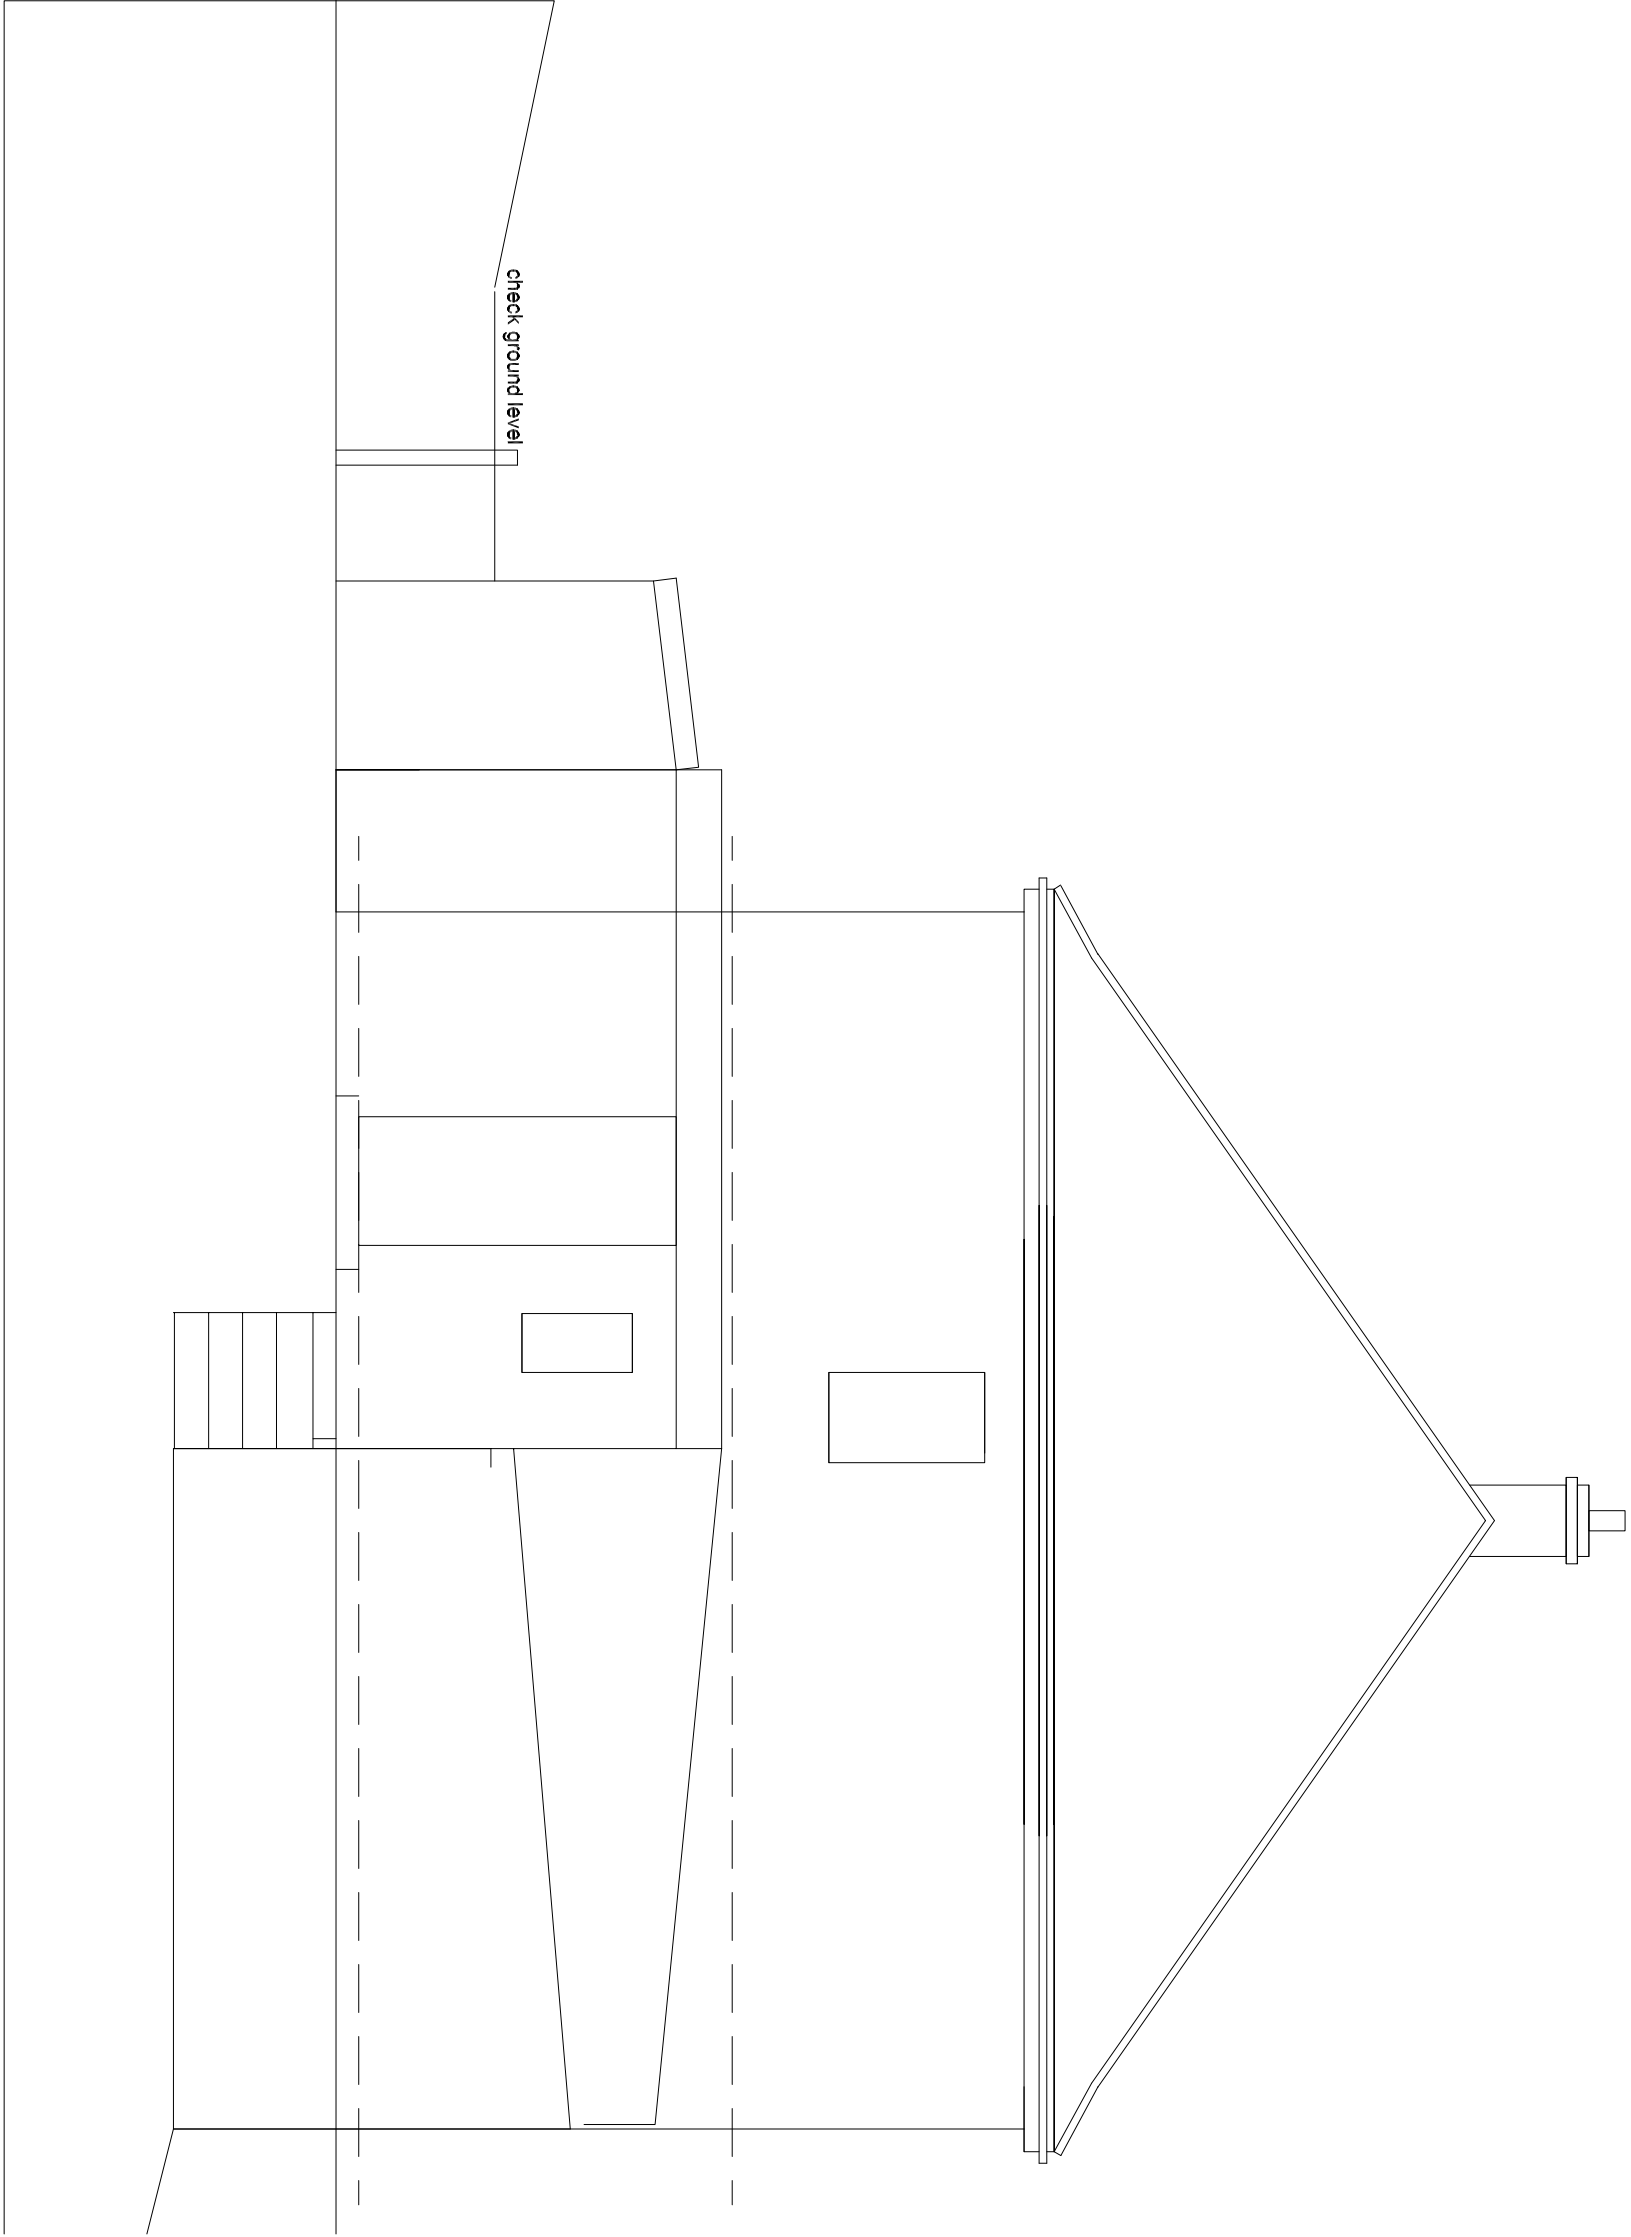

Left Side

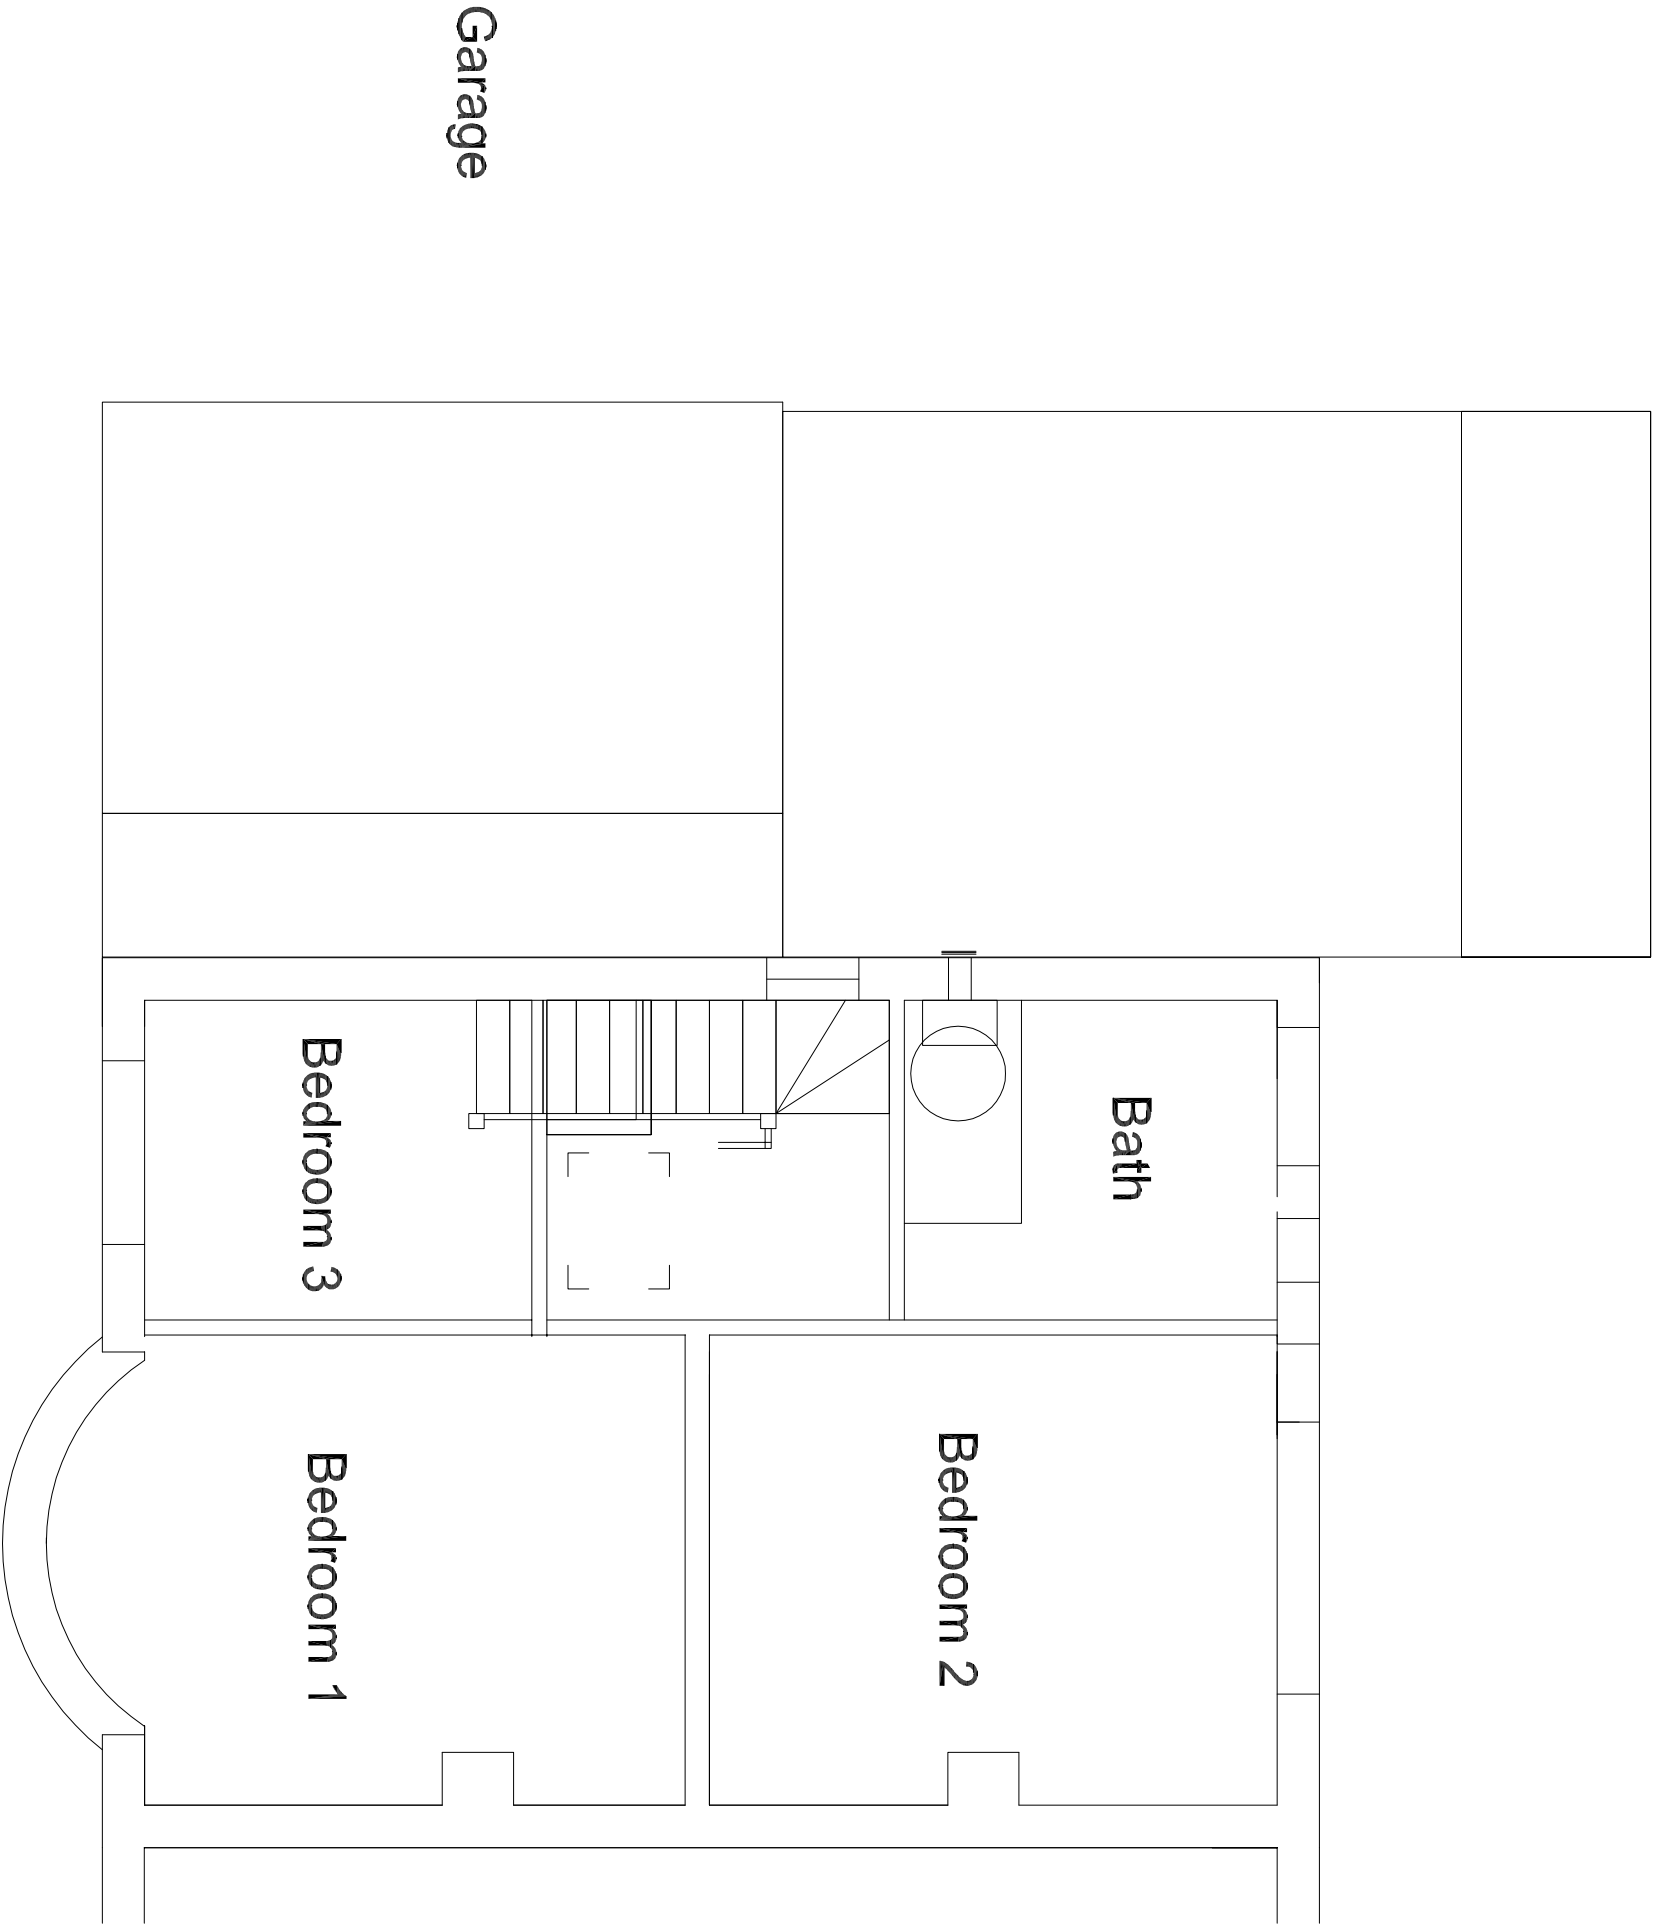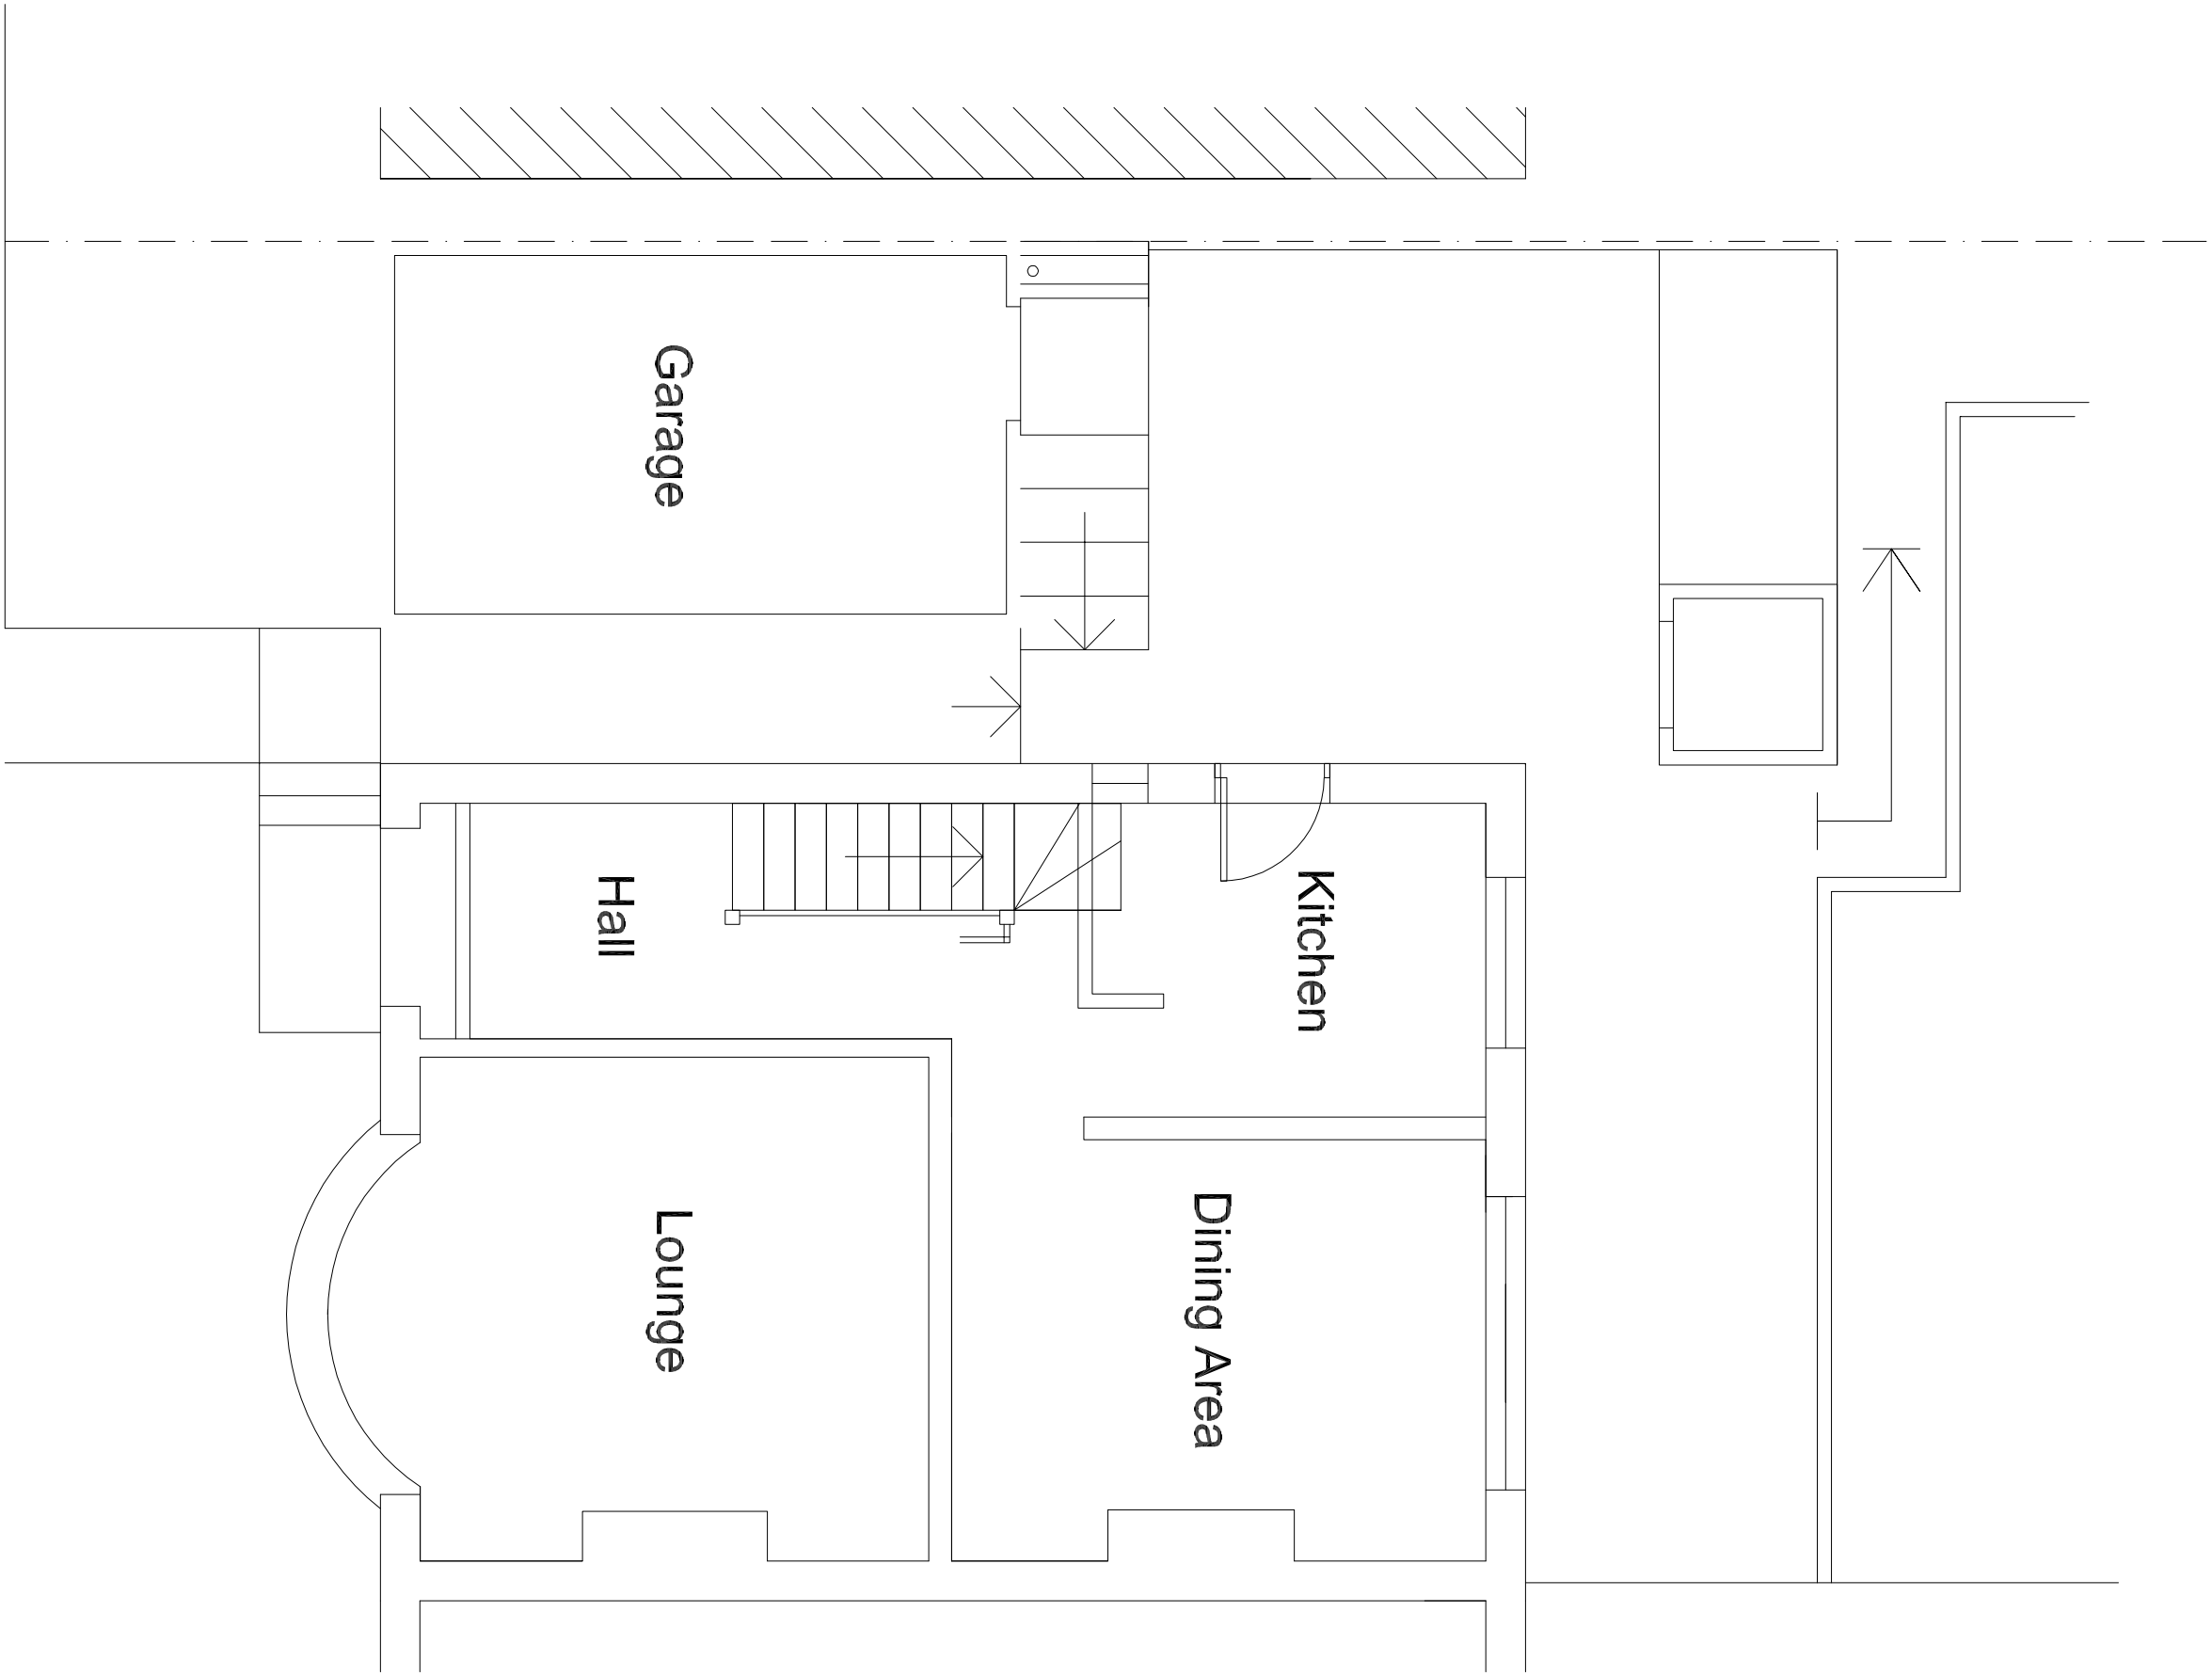 

First Floor

Planning

REV	DESCRIPTION	DATE
1	CLIENT	
2	PROJECT	
3	TITLE	
4	SCALE	
5	DATE	
6	REV.	
7	DRAWN BY	
8	DRAWING NO.	
9	REV.	