






Proposed Front Elevation
Scale: 1/100

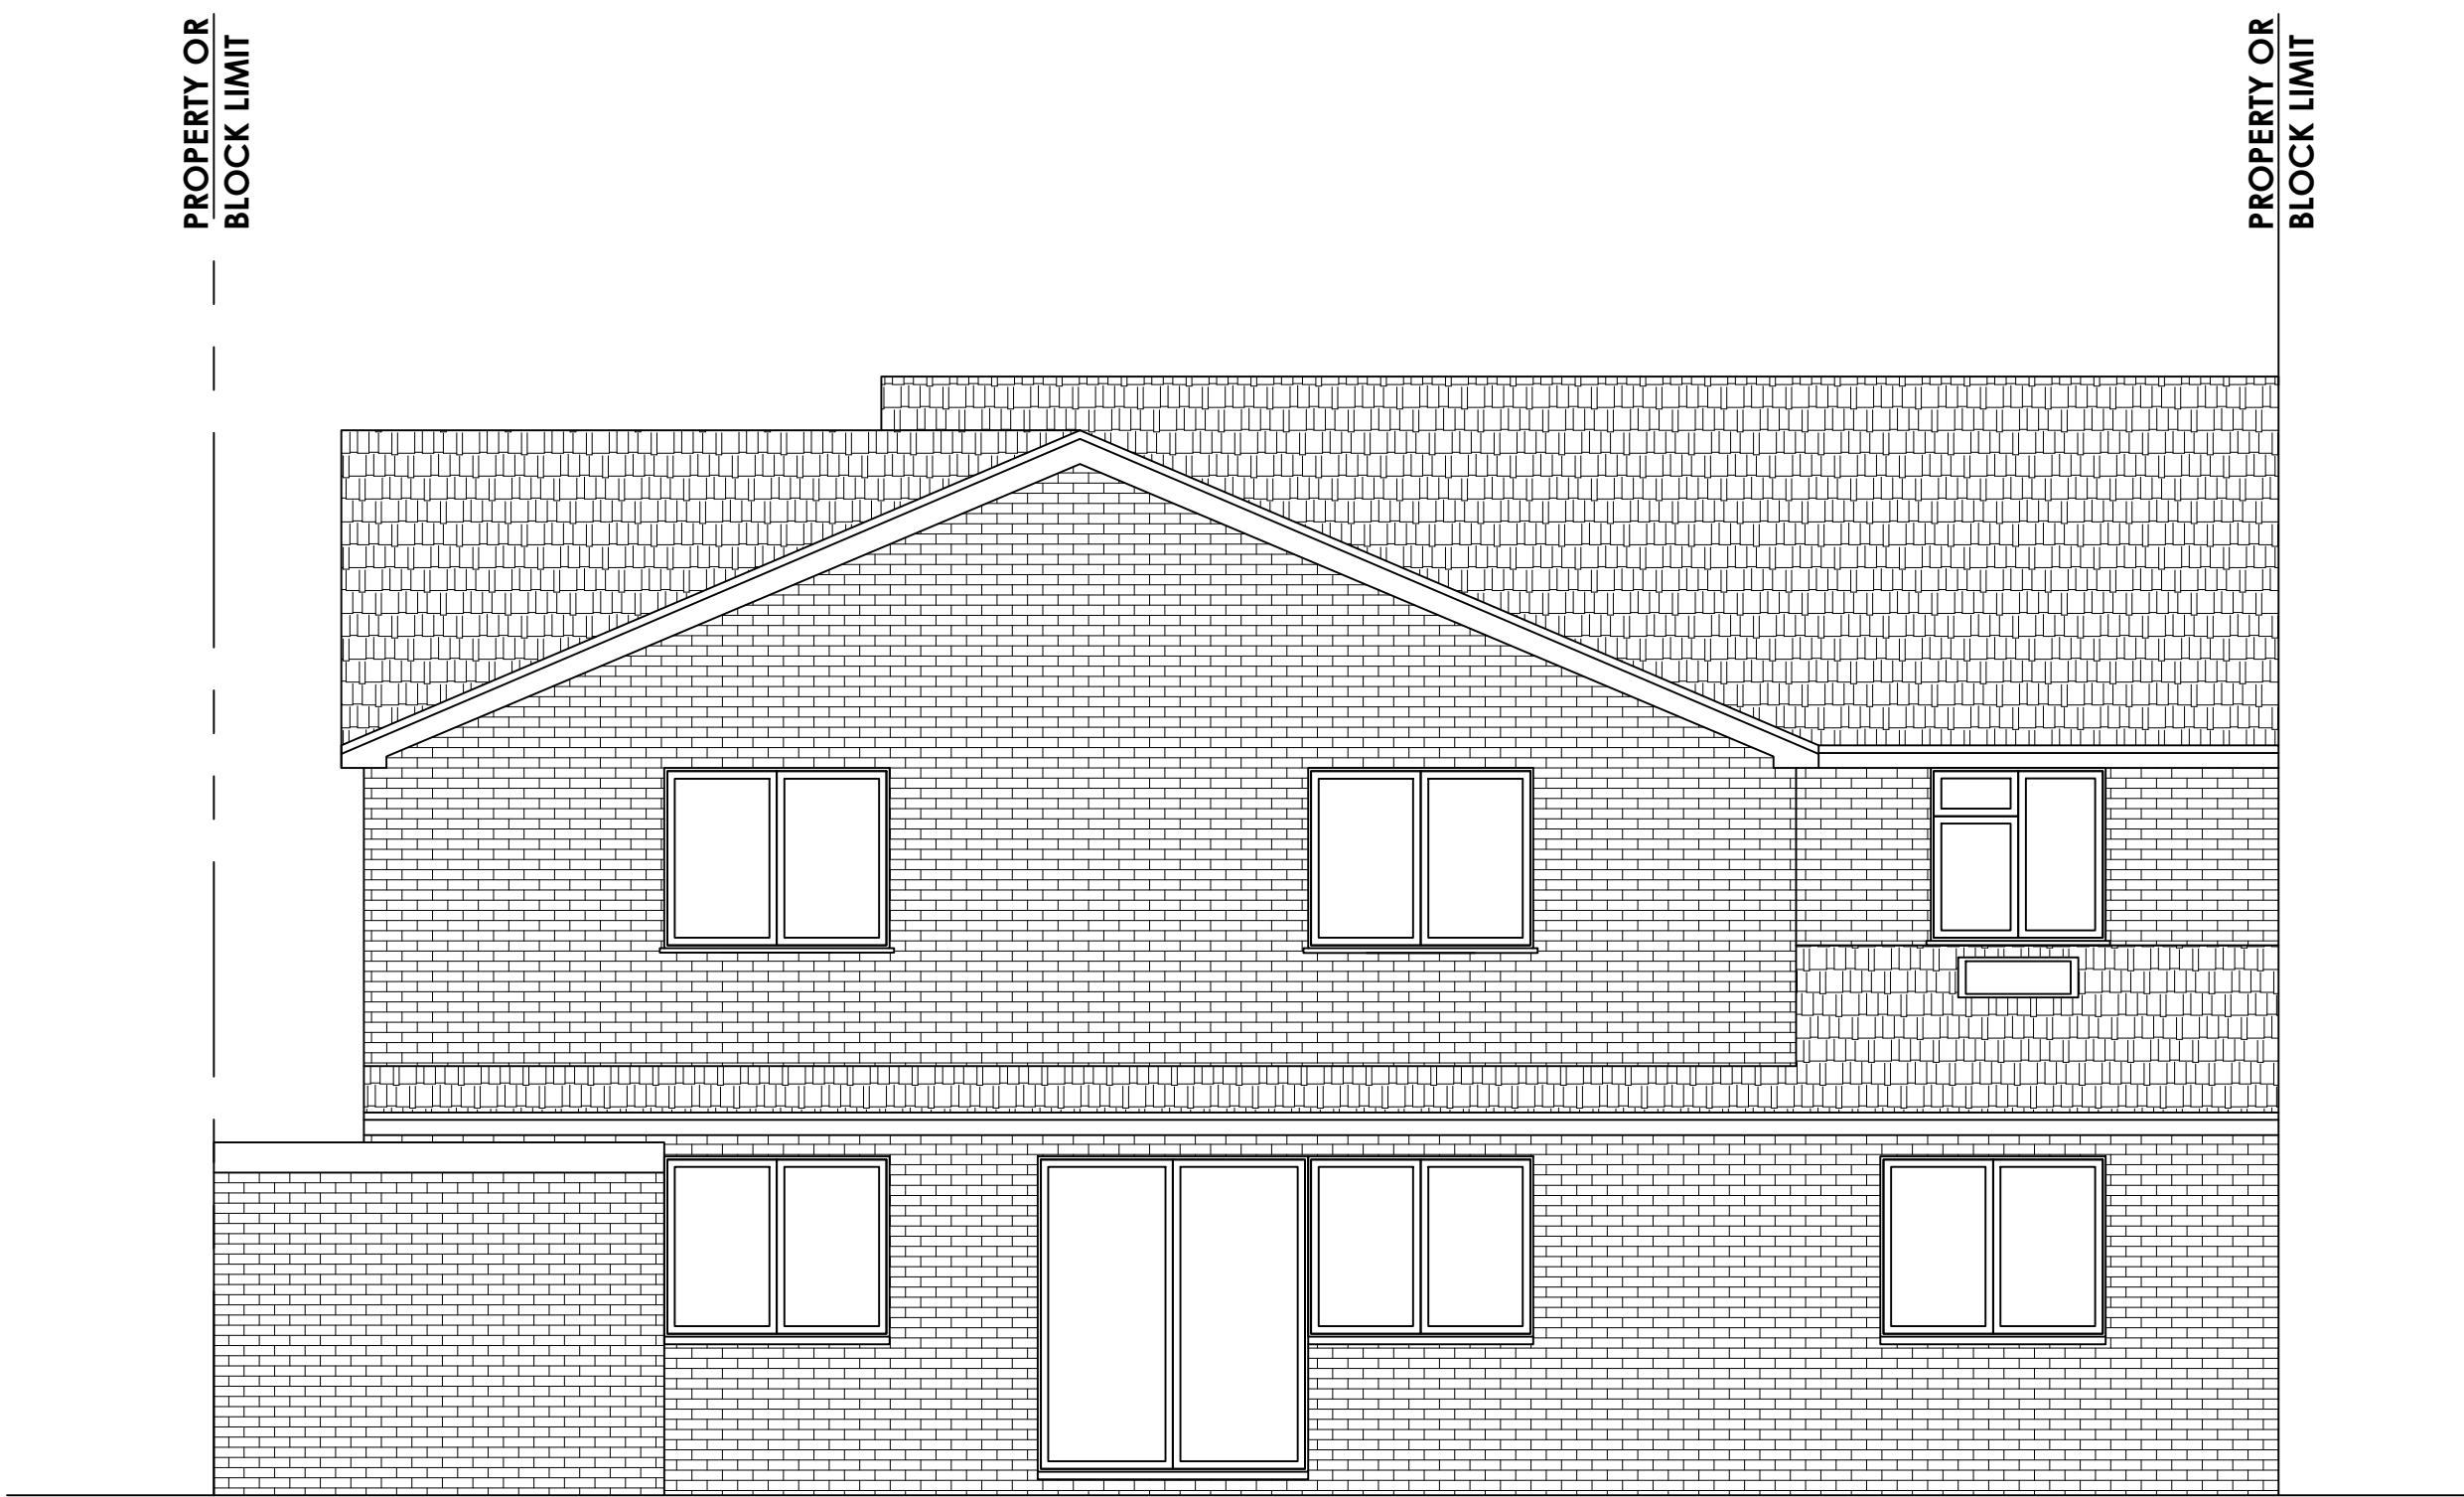

Proposed Rear Elevation
Scale: 1/100

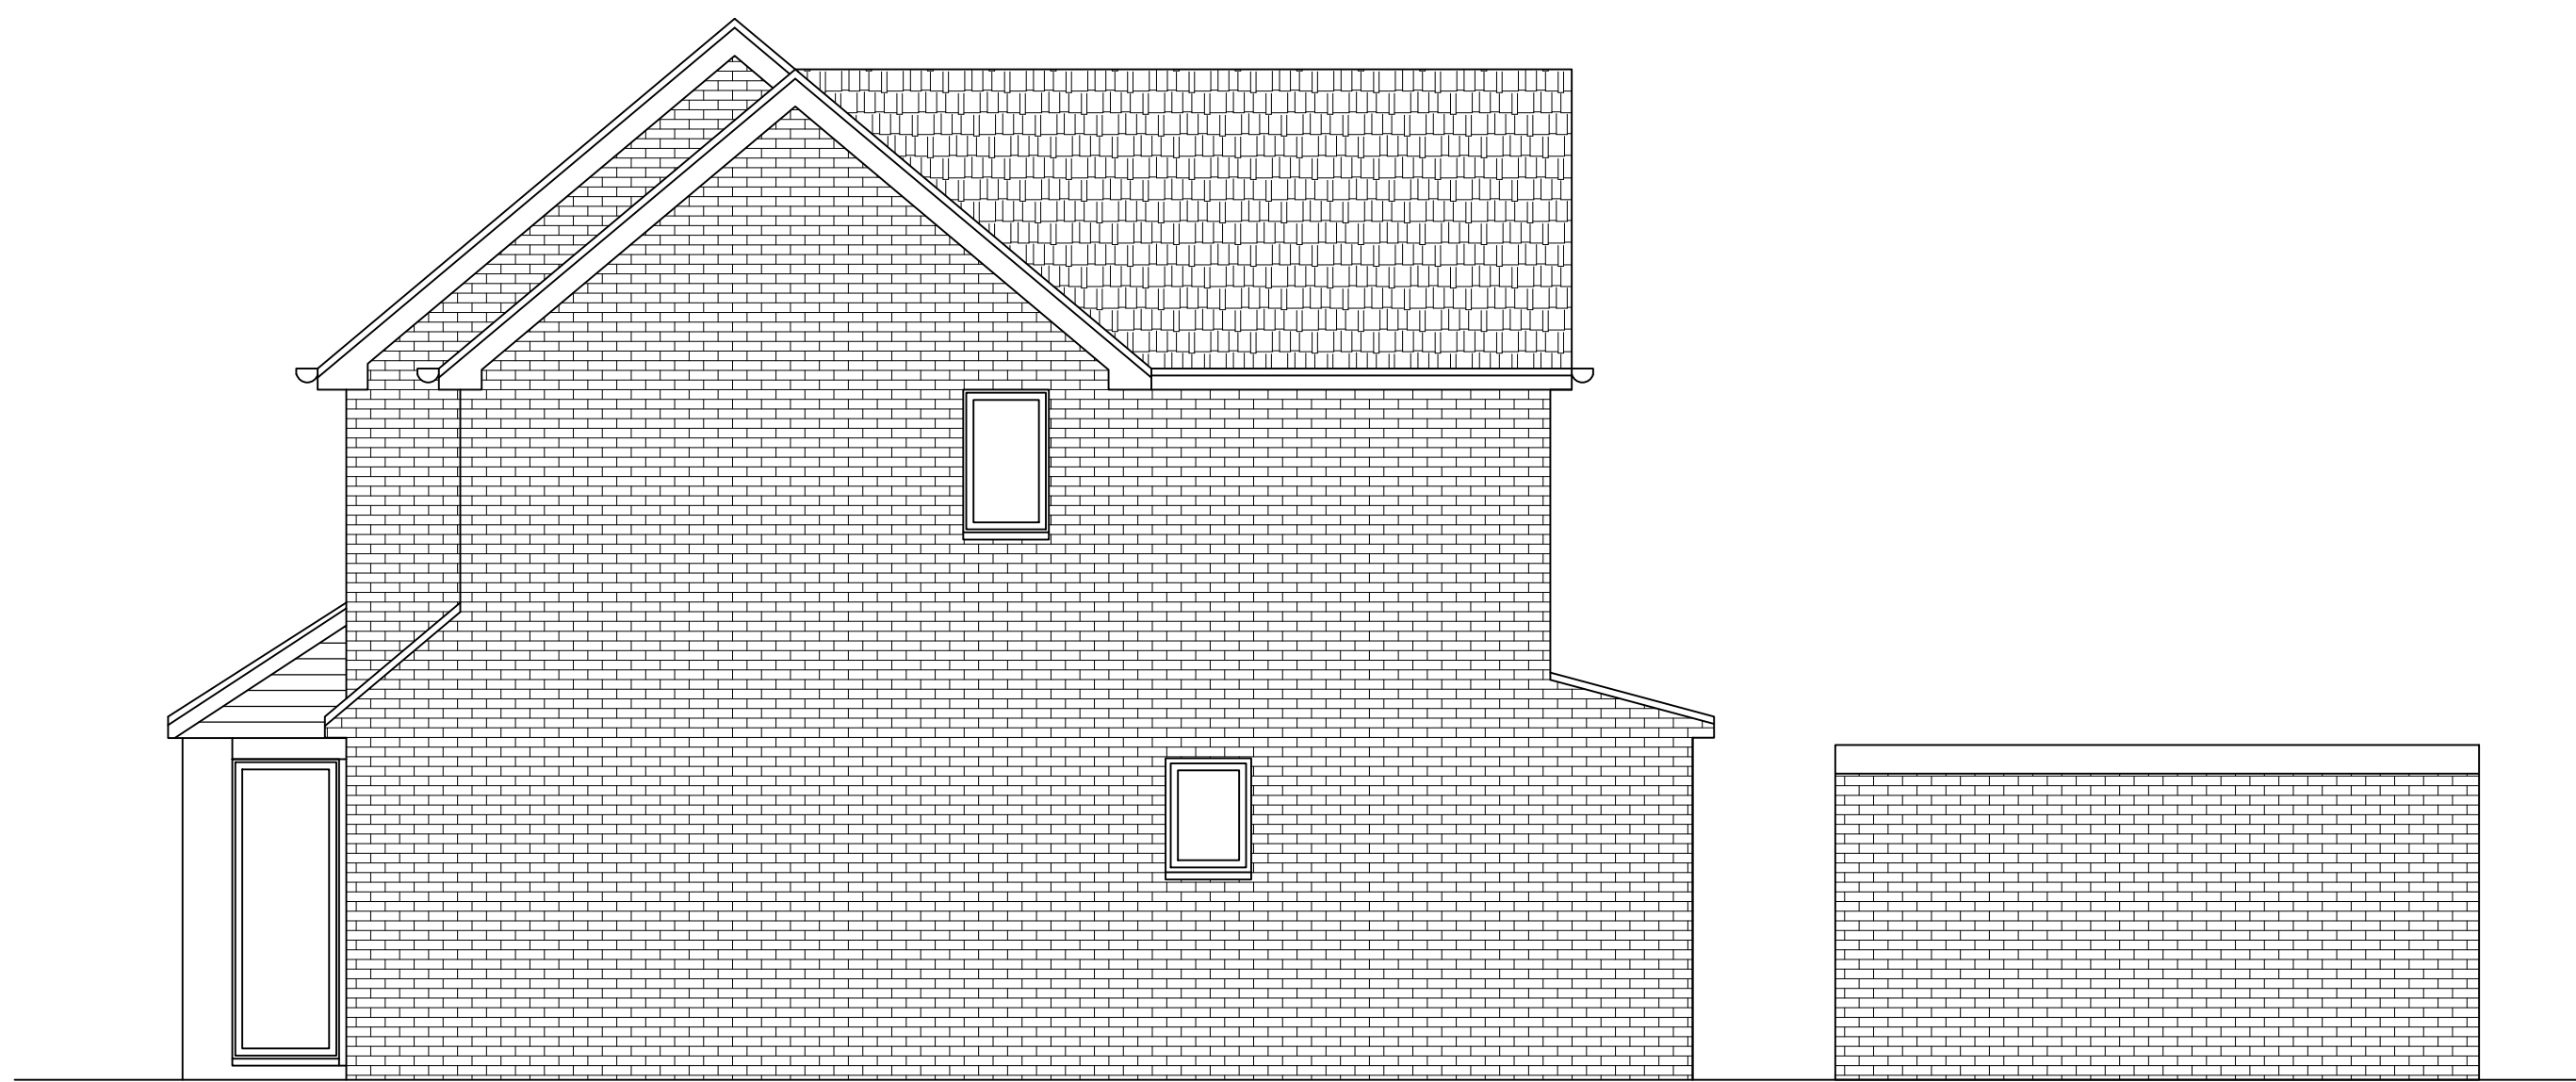

Proposed Right Side Elevation
Scale: 1/100

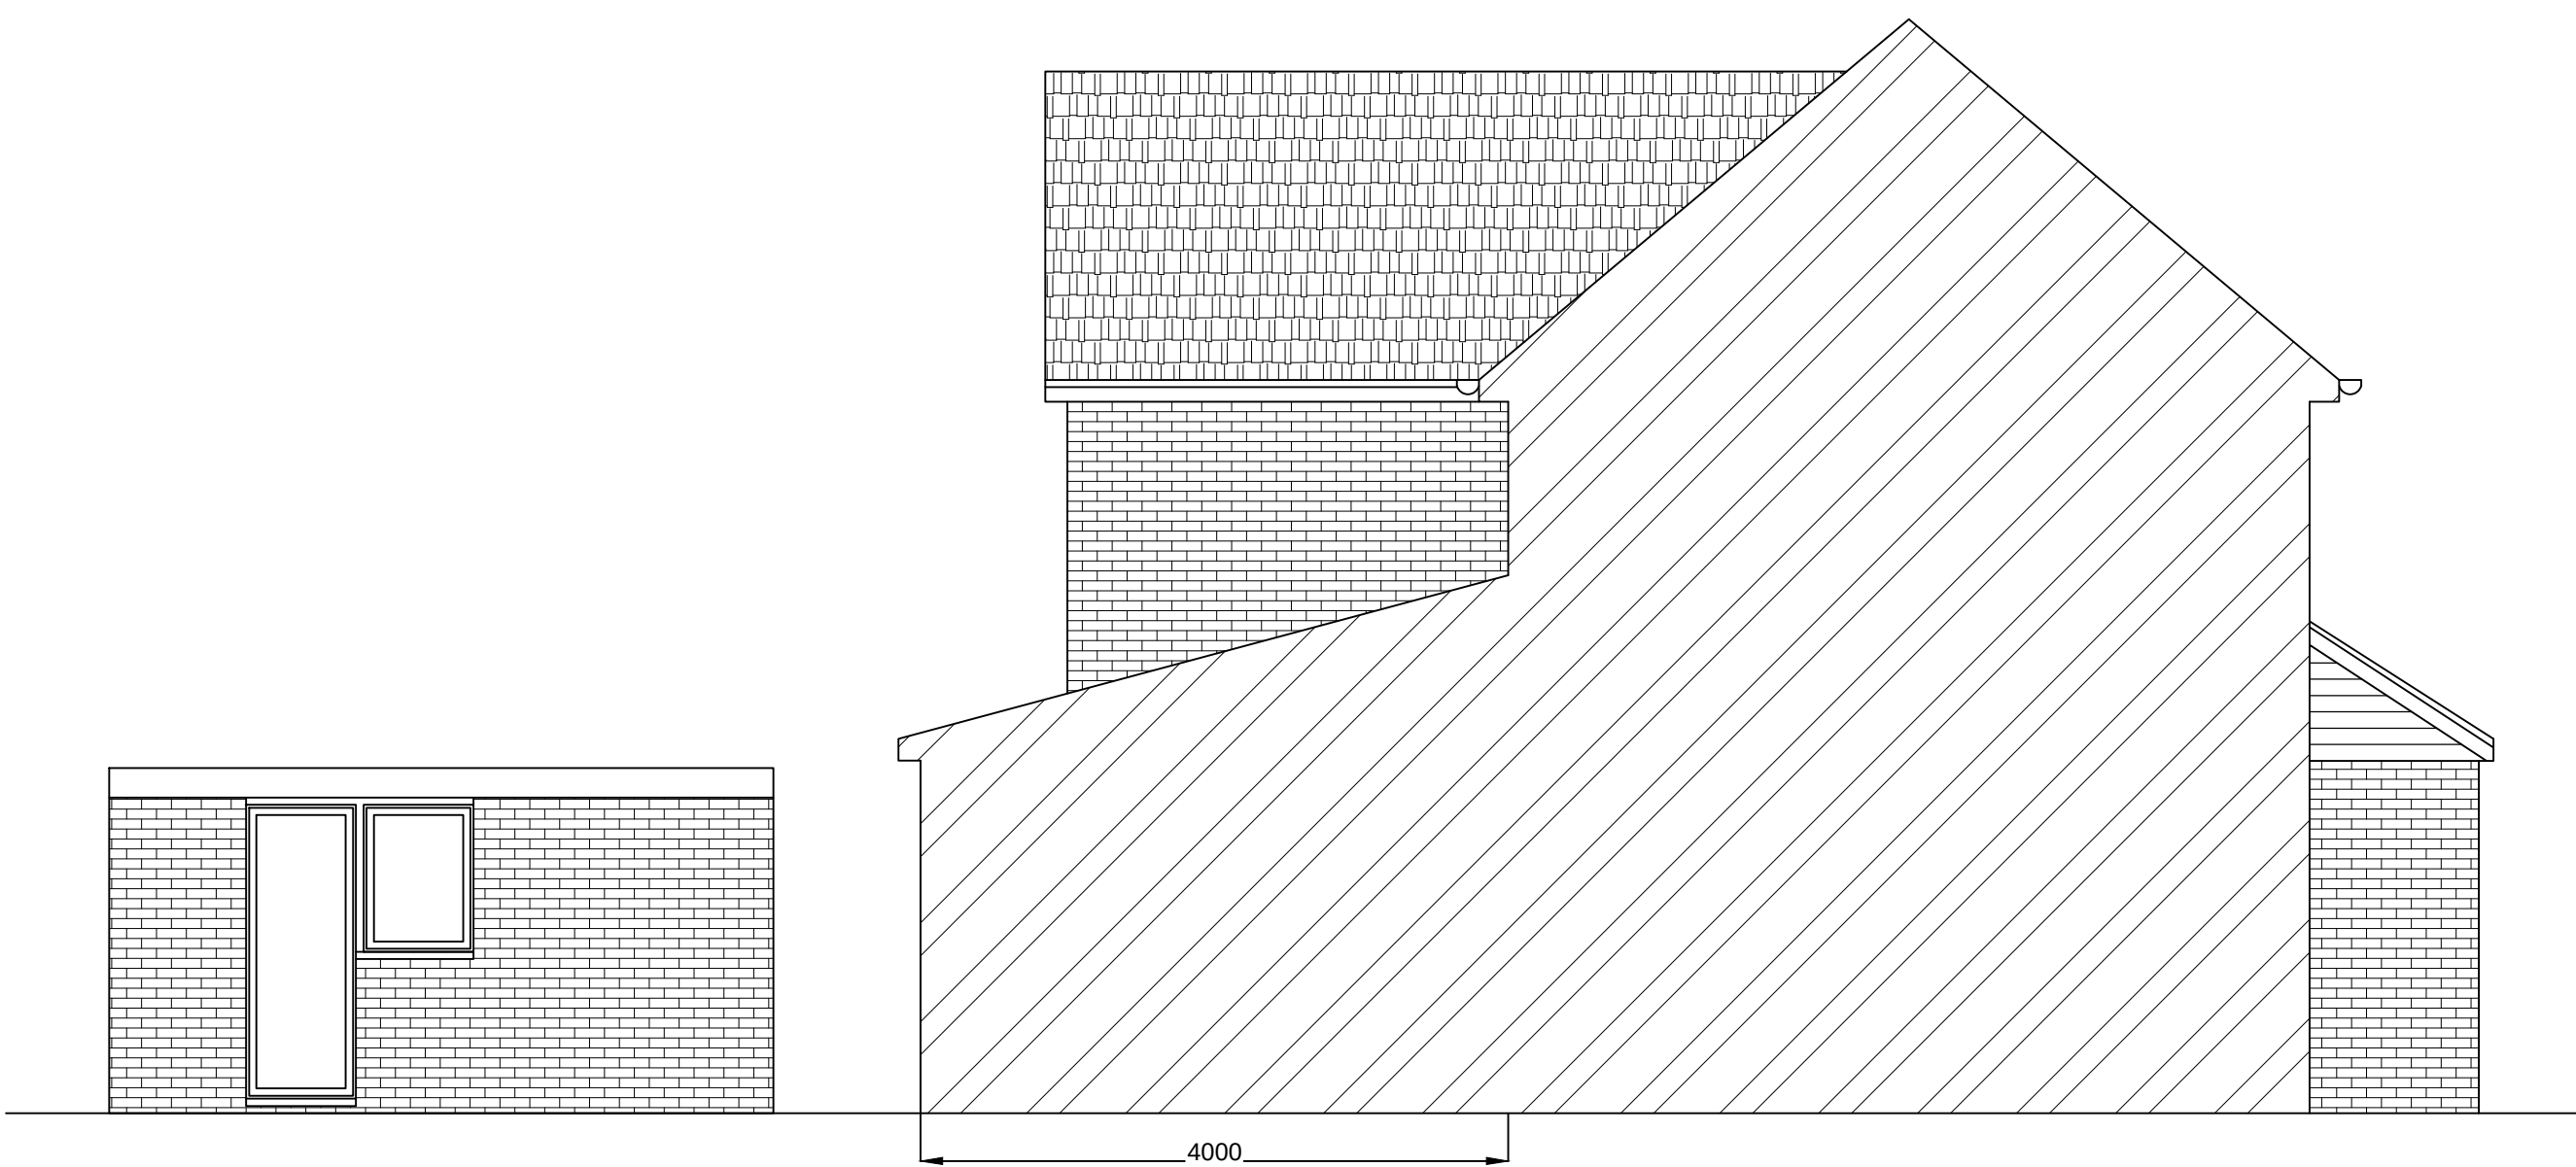

Proposed Left Side Elevation
Scale: 1/100



Drawing: Proposed Elevations		Pro Planning Solutions	
Title: 1 Storey rear extension		Tel: 07534354000	
Client: Mrs. Rasminara Begun Address: 206 Whitely Wood Lane, Reding, RG2 8PS		Email: arshad.mahmood2008@yahoo.co.uk	
Note: All dimensions to be checked on site		Scale@A3: 1:100	Drawing Number: 05
		Drawing Date 20 May 2017	Revision Date Revision Lilia T.