




GROUND FLOOR

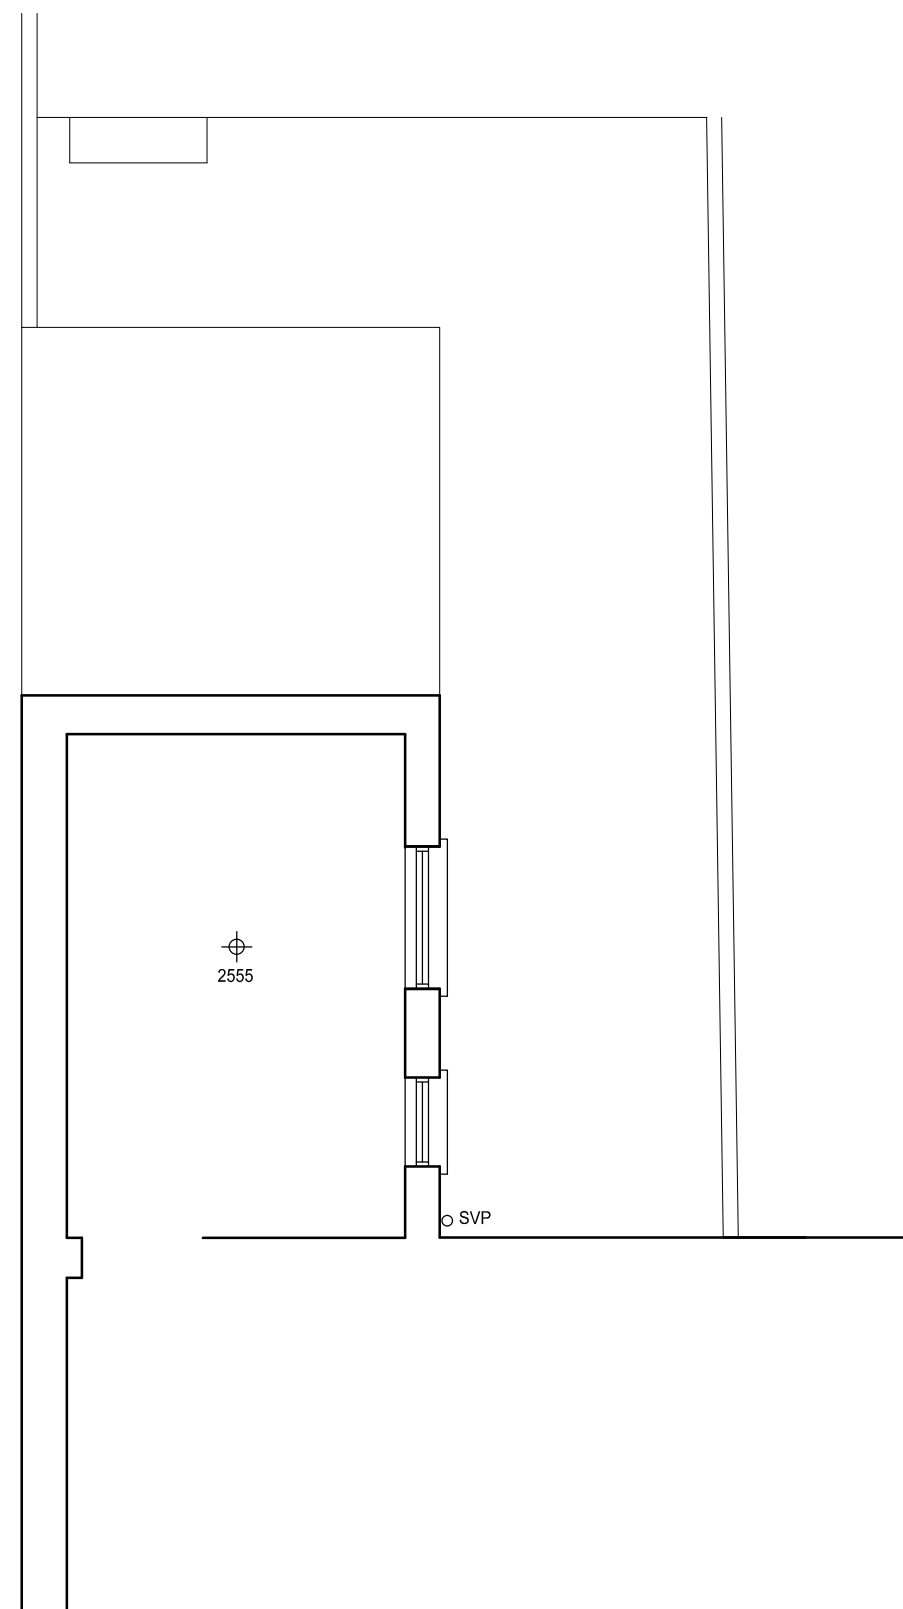

FIRST FLOOR




REAR ELEVATION



SIDE ELEVATION

1:50 scale Bar
This Drawing has been produced for printing onto A1 size paper.
If printing on A3 please use the scale below for reference.

 

CLIENT Mr & Mrs Clarke

JOB 60 Prospect Street,
Caversham, Reading

DRG EXISTING PLANS &
ELEVATIONS

SCALE 1:50

60PS/01