




© Crown Copyright 2008. All rights reserved. Licence number 100022432
Location Plan
Scale 1:1250



This drawing is copyright.
It is lent to you in confidence and must not be reproduced or disclosed to third parties without the prior written consent of the author.
The drawing is to be used in conjunction with all relevant consultants, specialist manufacturers drawings and specifications.
Any dimensions are in millimetres unless noted otherwise.
Any proposed alterations must be approved by the author in writing.
The drawing is to be used in conjunction with all relevant consultants, specialist manufacturers drawings and specifications.
Any dimensions are in millimetres unless noted otherwise.
Any proposed alterations must be approved by the author in writing.

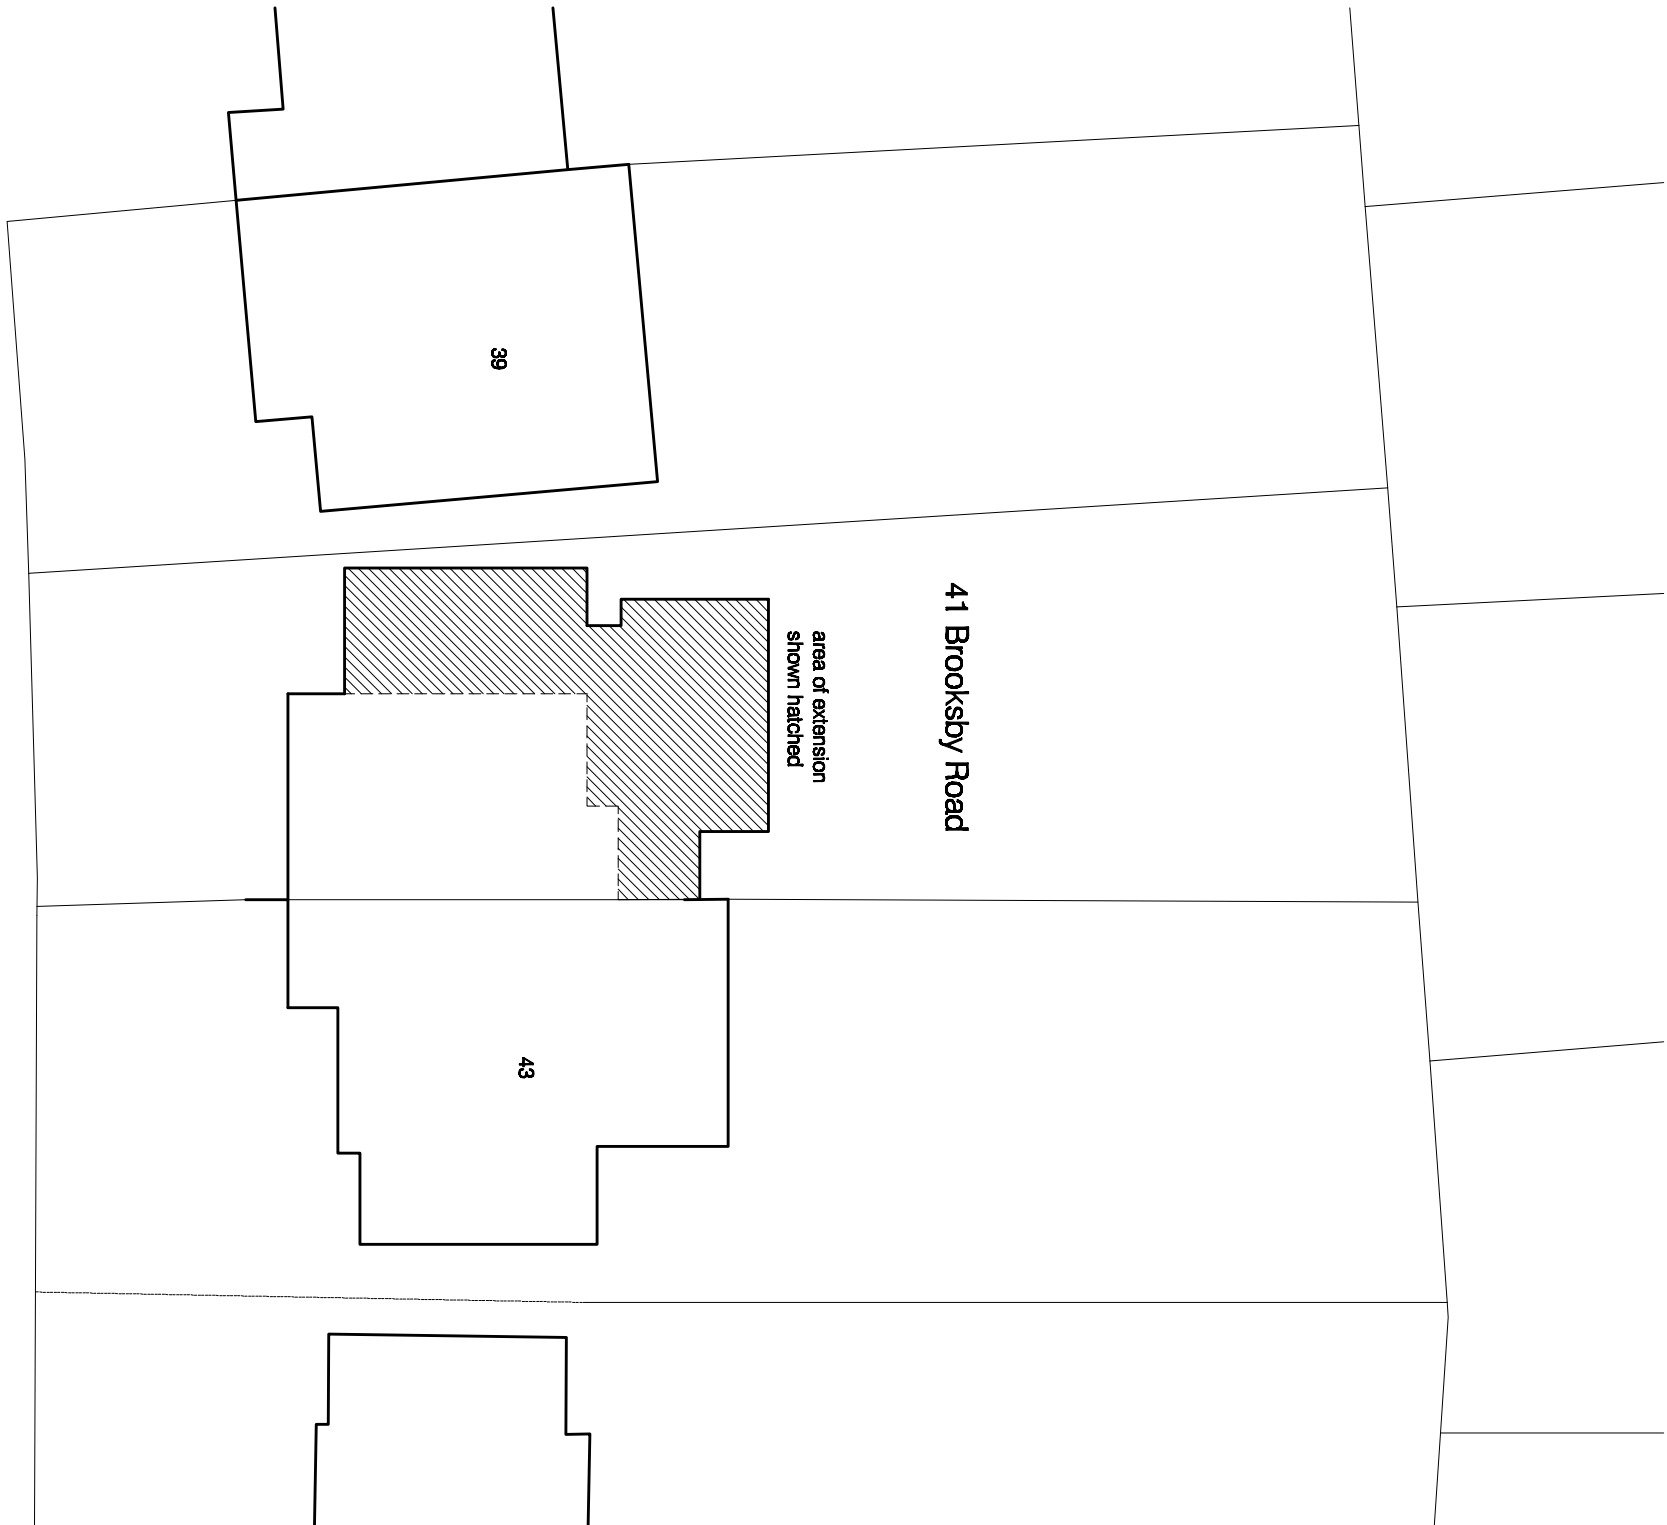

BROOKSBY ROAD

Site Plan

scale 1:200



REV	DATE	DESCRIPTION	INITIALS	CHECKED
-				

Plan and Design Company
architectural designers and consultants

CLIENT Mr. and Mrs. A. Oatwell	PROJECT 41 Brooksbury Road Reading Berks RG31 6LZ
TITLE Proposed extension and connection Location and site plans as proposed	SCALE as shown
DATE 05.03.2017	PROJECT NO. PL01.01
CONTACT Telephone 07708408121 e-mail - architecturaldesign@pcnml.co.uk	STATUS as shown

for scales shown print at A2

PLANNING