



Notes:-


- 1. All dimensions where shown are in millimetres unless stated otherwise.
- 2. This drawing shall be read inconjunction with all other drawings & specifications which form part of the contract for the project.
- 3. Any discrepancy to be referred to Mark David Smith Design
- 4. This installation shall be coordinated with all other trades and existing site installations.
- 5. All dimensions shall be checked and verified onsite prior to commencement of the works.

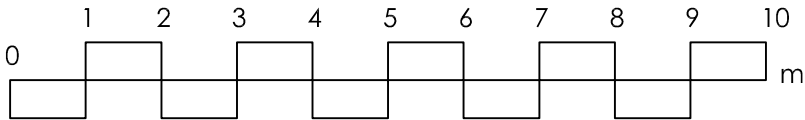

SIDE ELEVATION

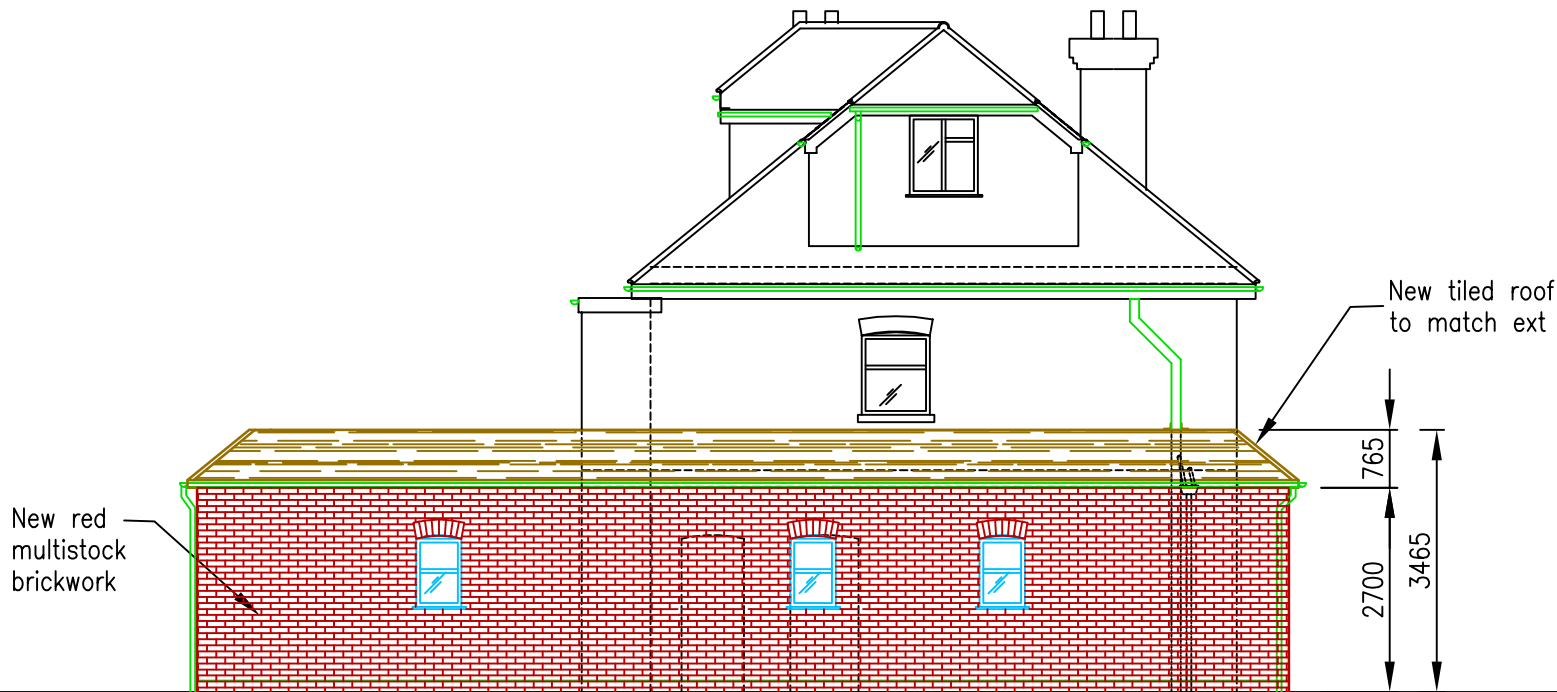

FRONT ELEVATION

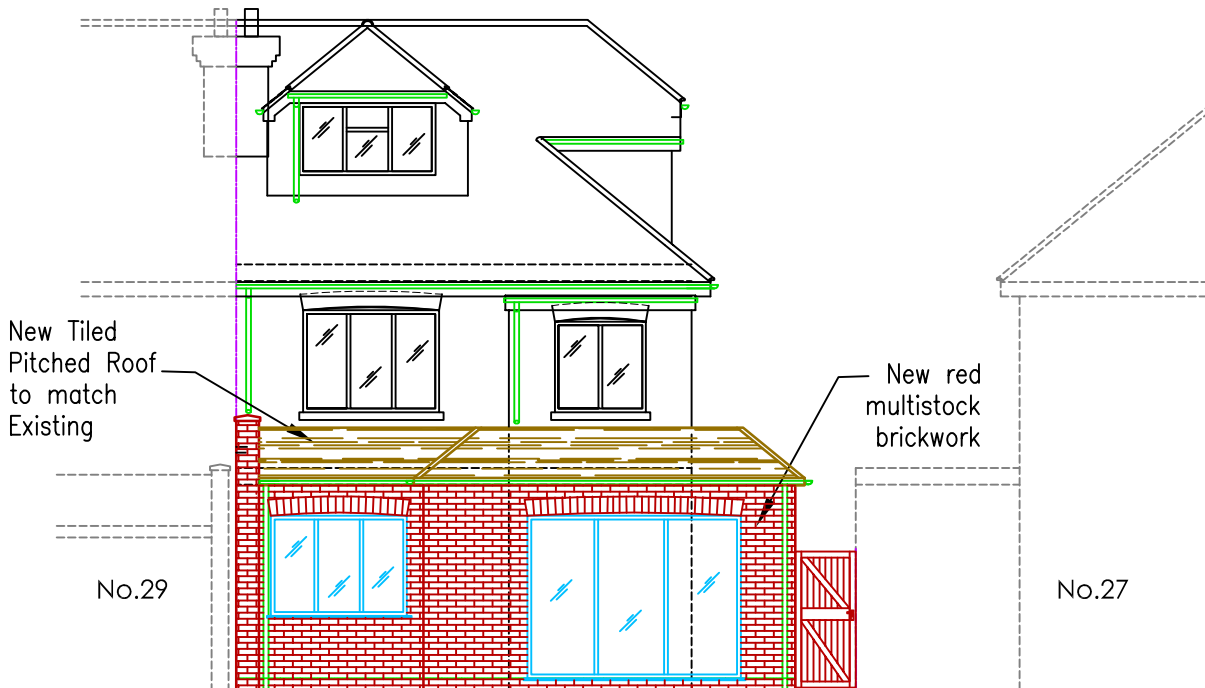

REAR ELEVATION

REV.	E	AMENDED, FOR APPROVAL	23/05/17
REV.	D	AMENDED, FOR APPROVAL	16/05/17
REV.	C	AMENDED, FOR APPROVAL	06/05/17
REV.	B	FOR APPROVAL	18/03/17
REV.	A	FOR APPROVAL	22/03/16

 Mark David Smith Design TEL: 07810 451187 E-MAIL: mdsplanning@outlook.com	Client:	Mr & Mrs A Albanese	Scale:	1:100	Date:	22/03/16
	Job:	28 Wendover Way, Tilehurst,. RG30 4RU	Drwn:	ms		
	Drg:	Proposed Elevations	Drg No:	AA/008	Rev. E	