


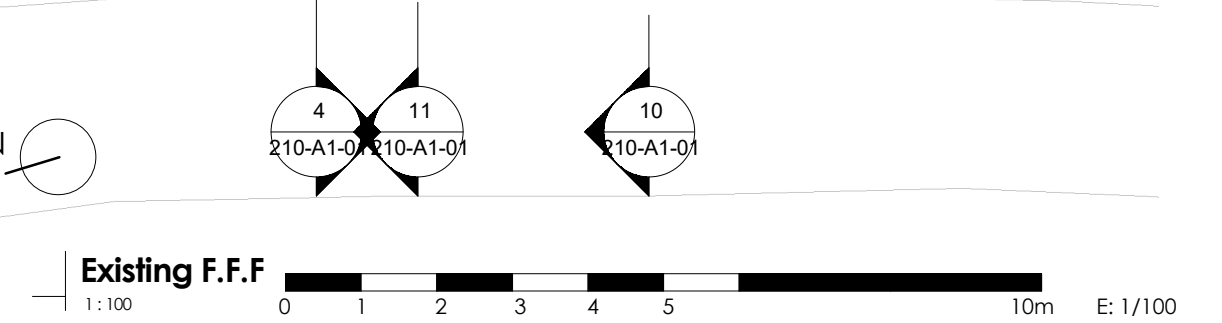


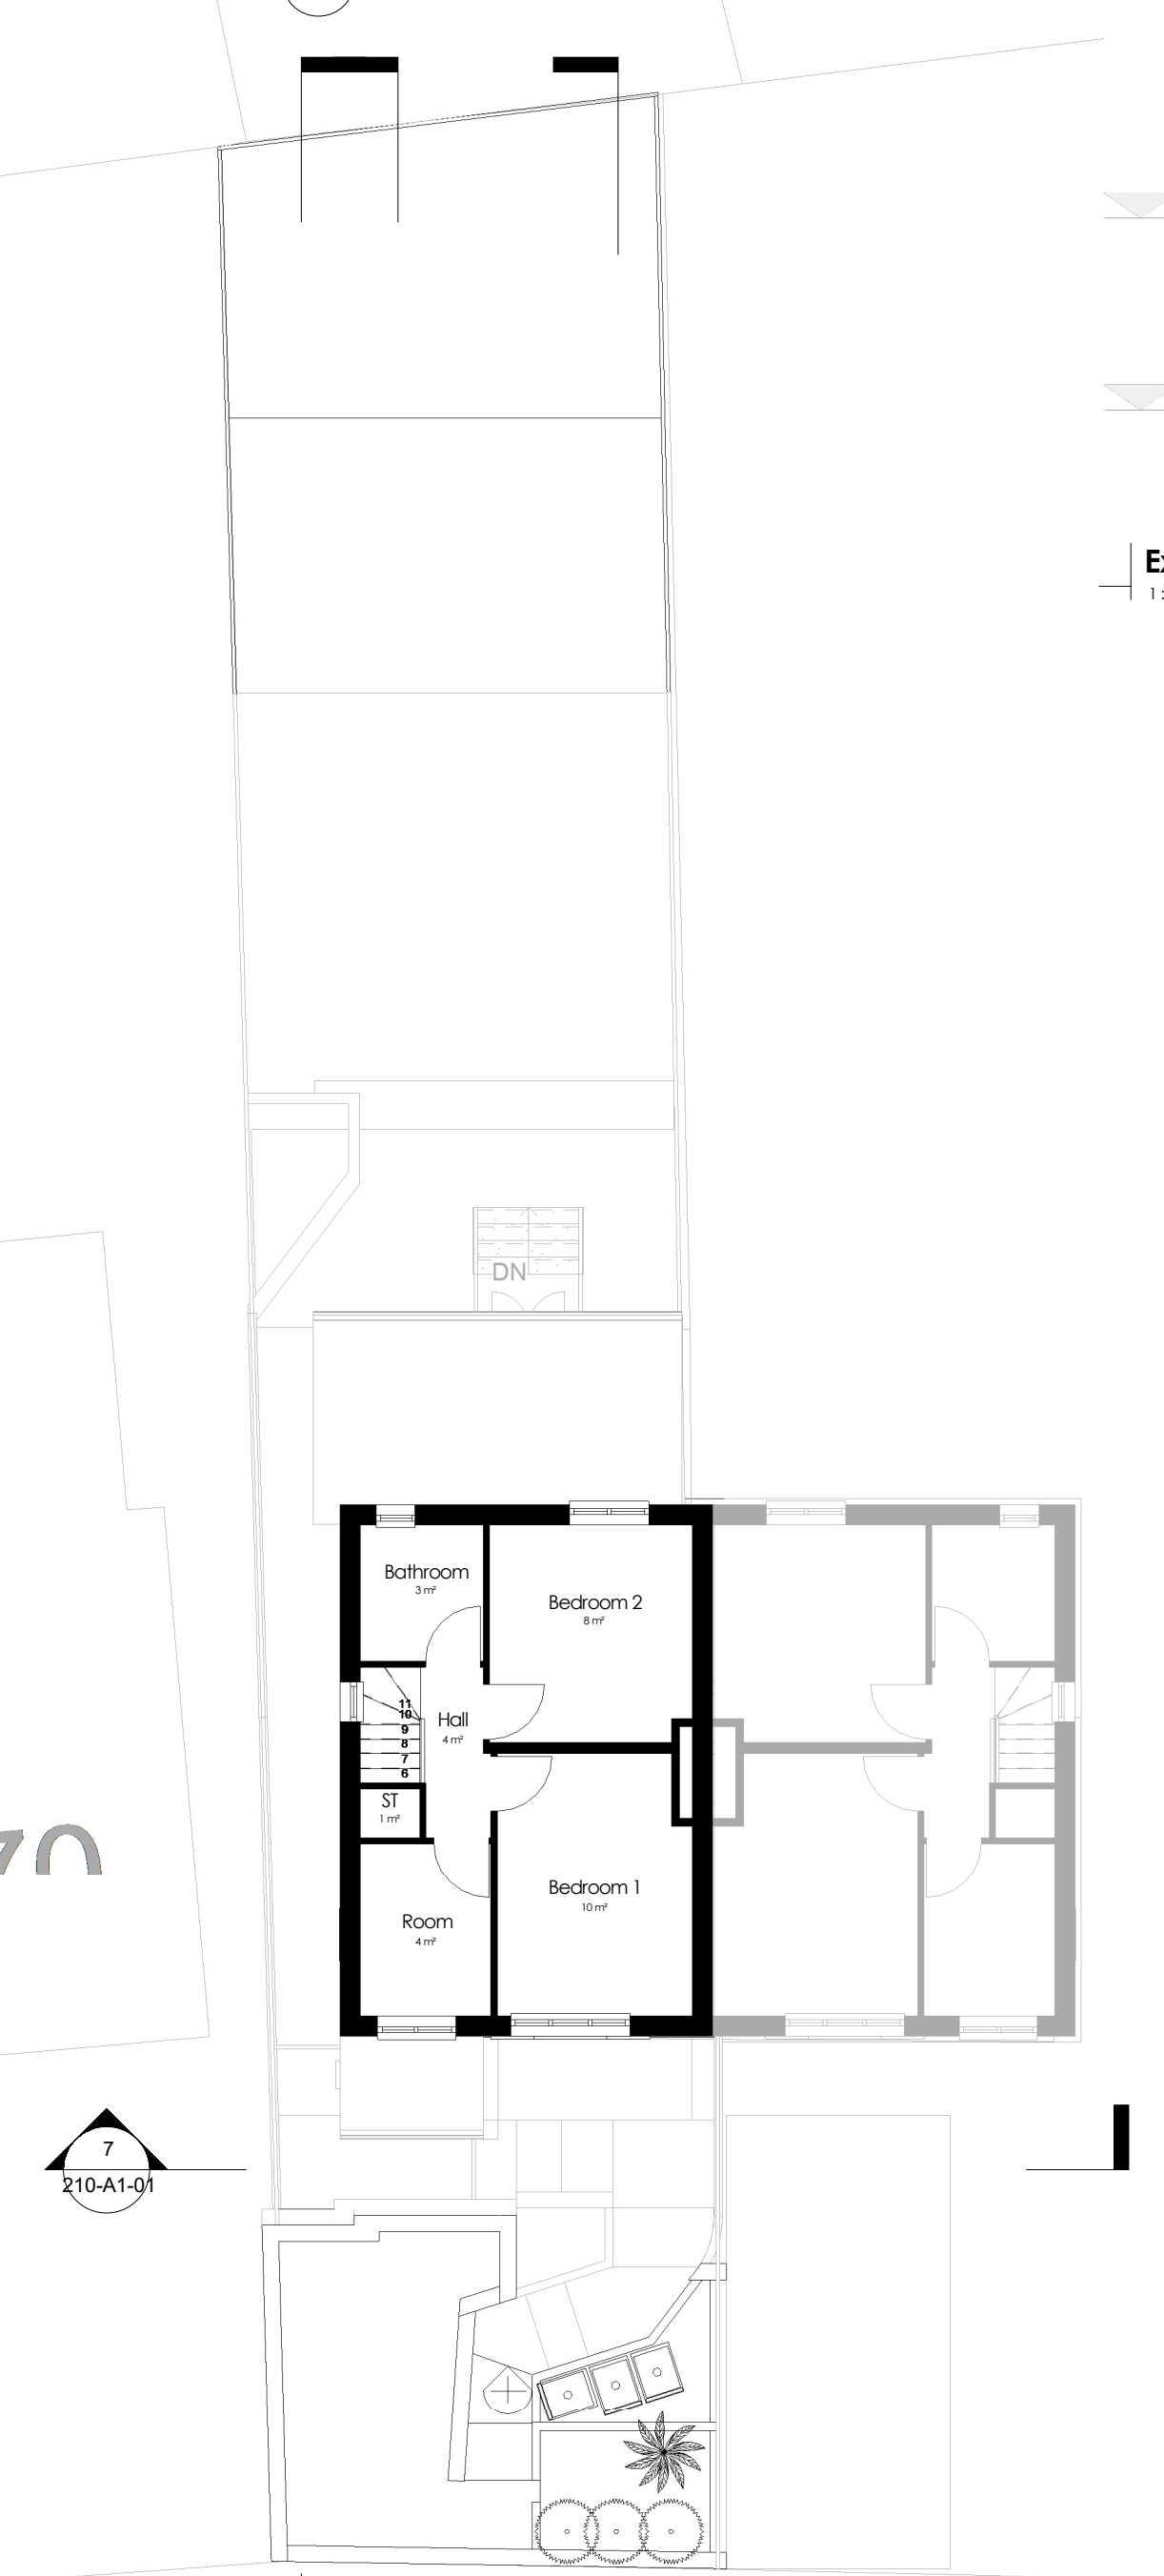

Block plan
1:500

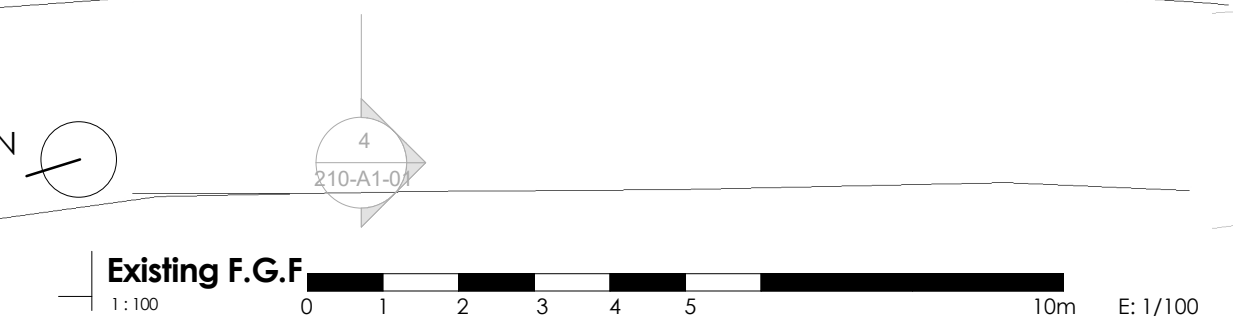


Location plan
1:1250

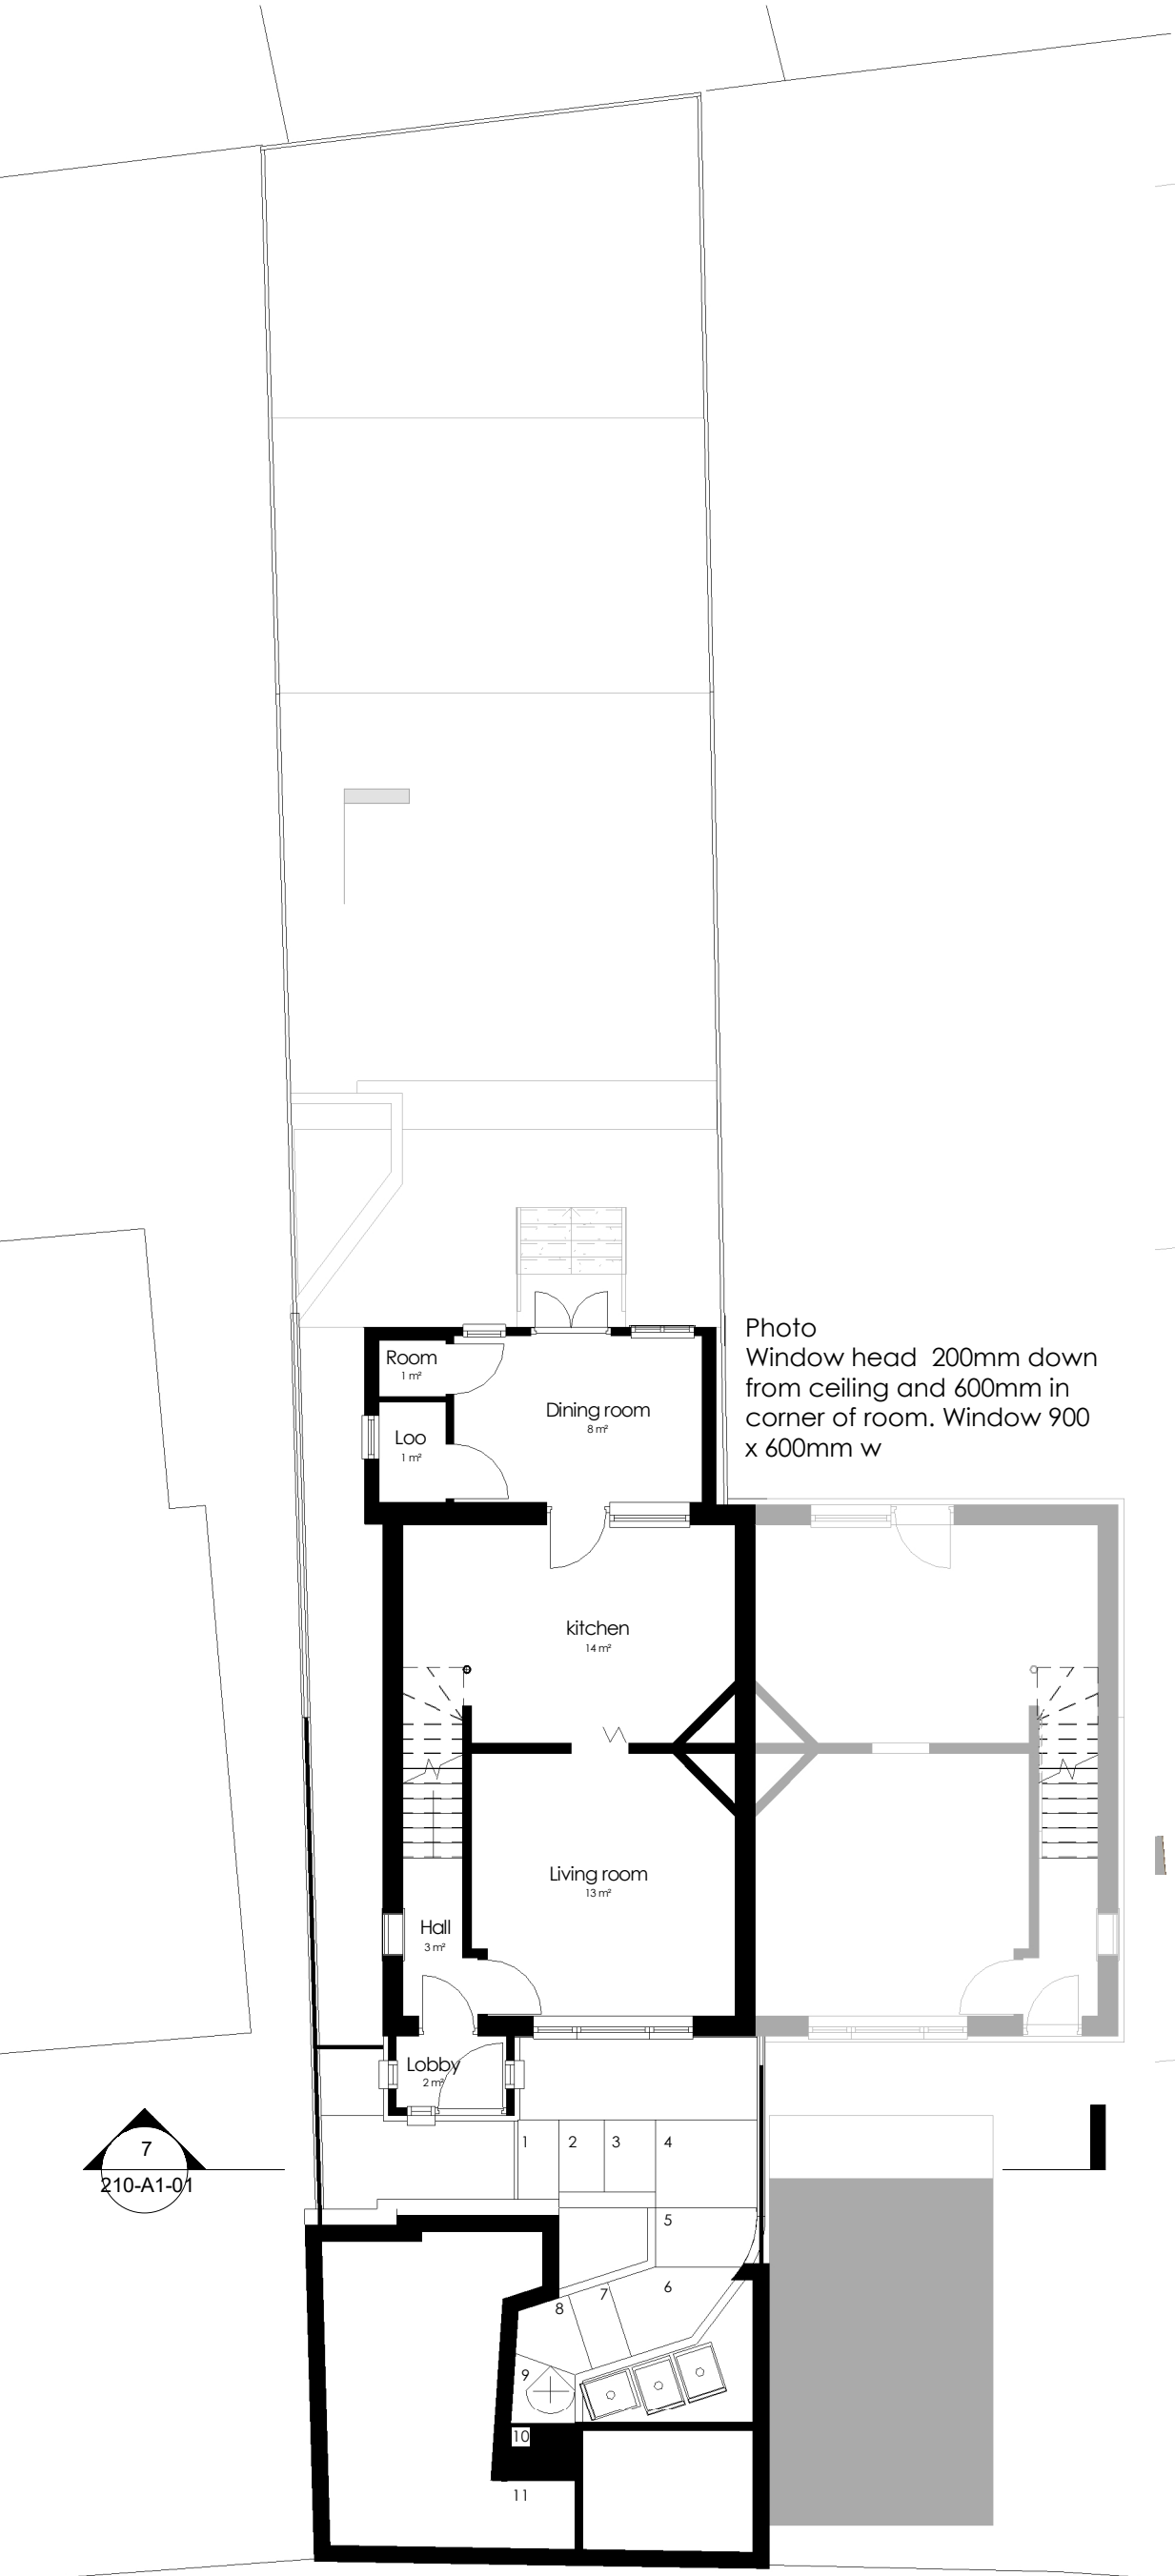

Existing Rear Elevation
1:100




Section 5
1:100

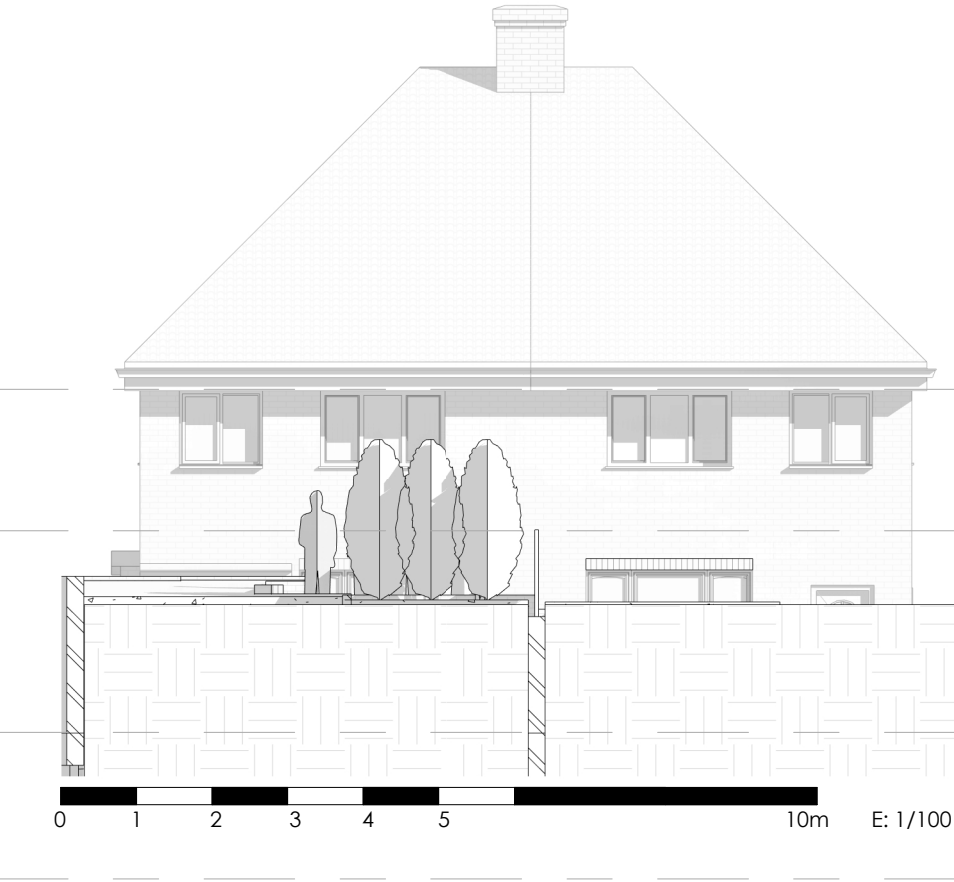


Existing Front Elevation
1:100




Existing Side Elevation
1:100

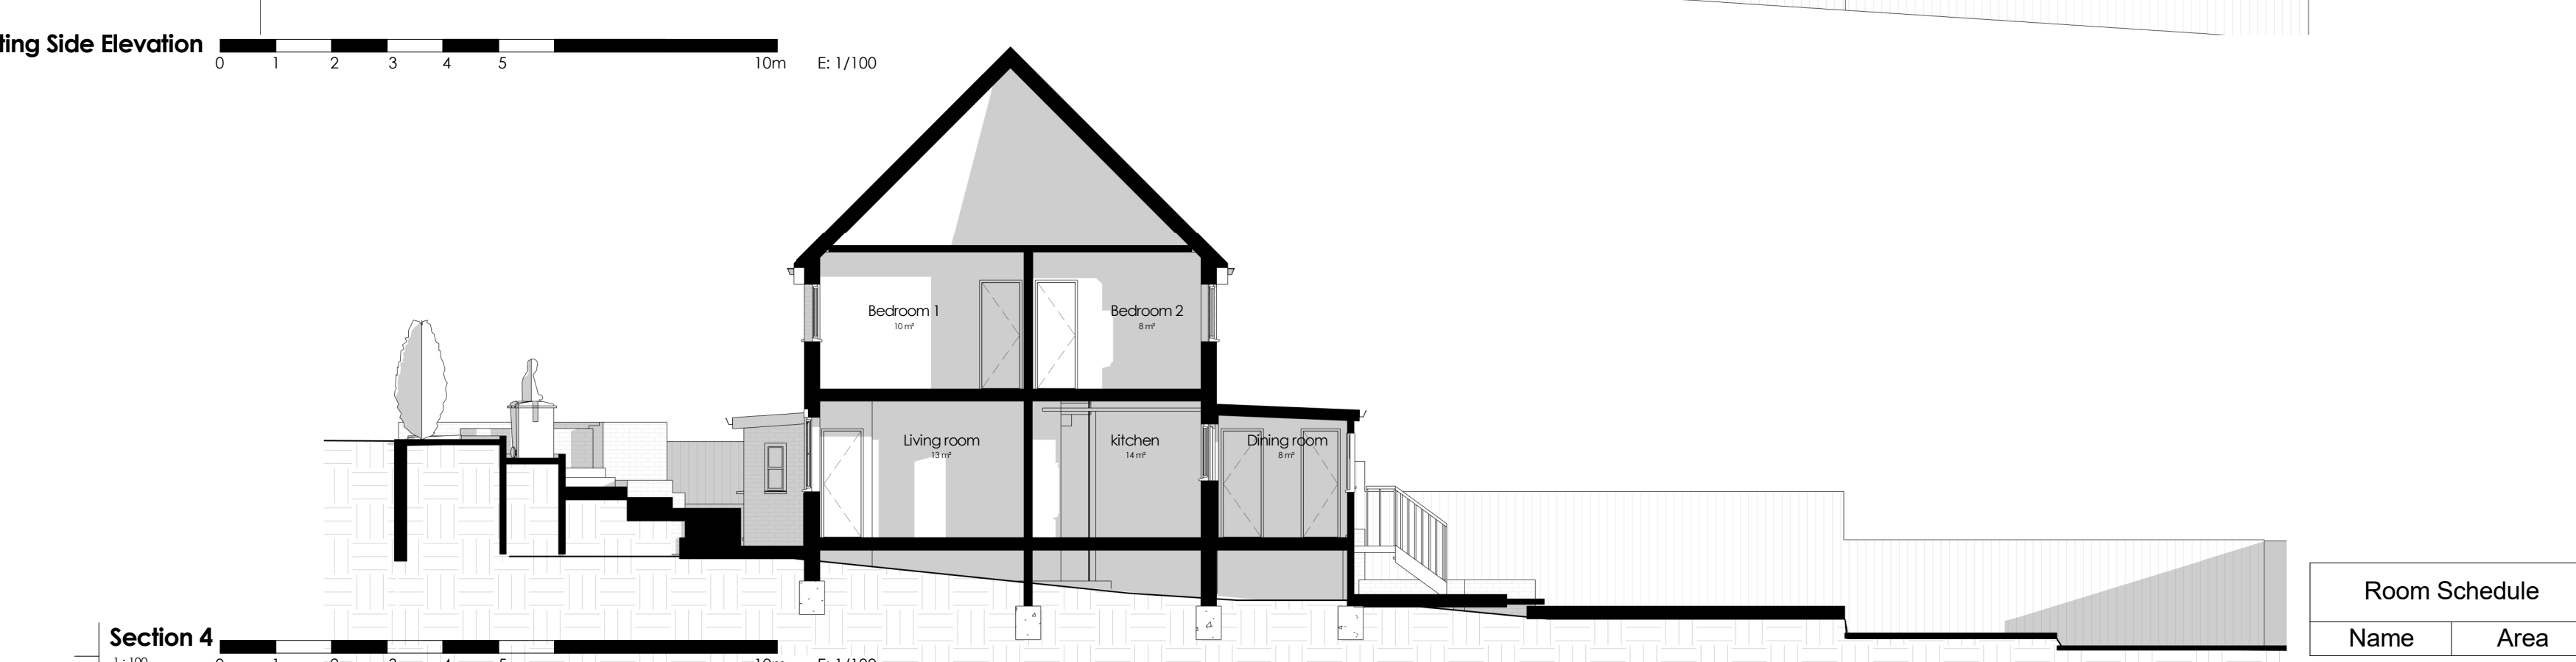

Section 4
1:100

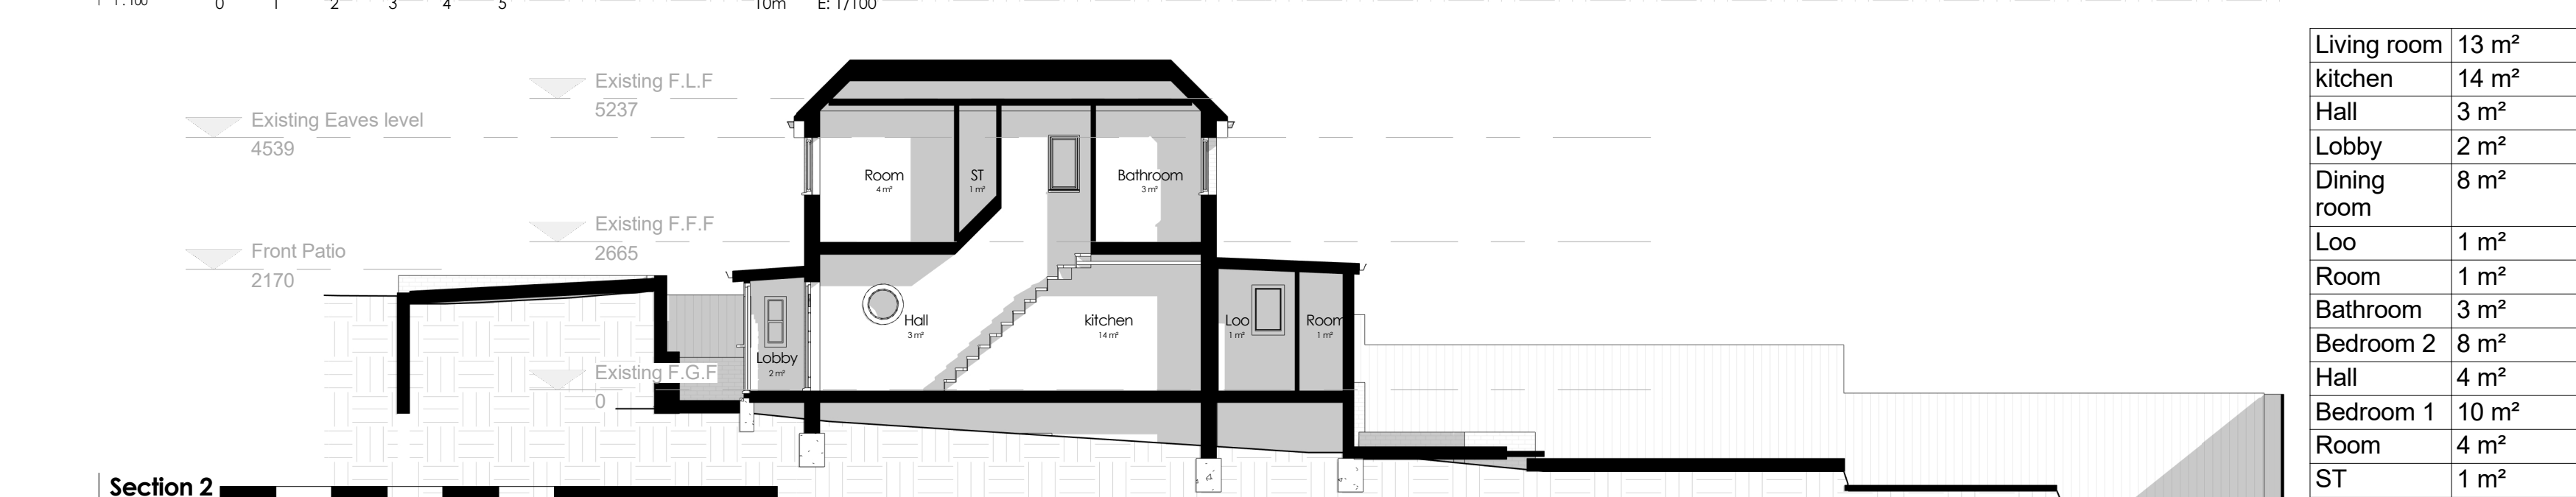

Section 2
1:100

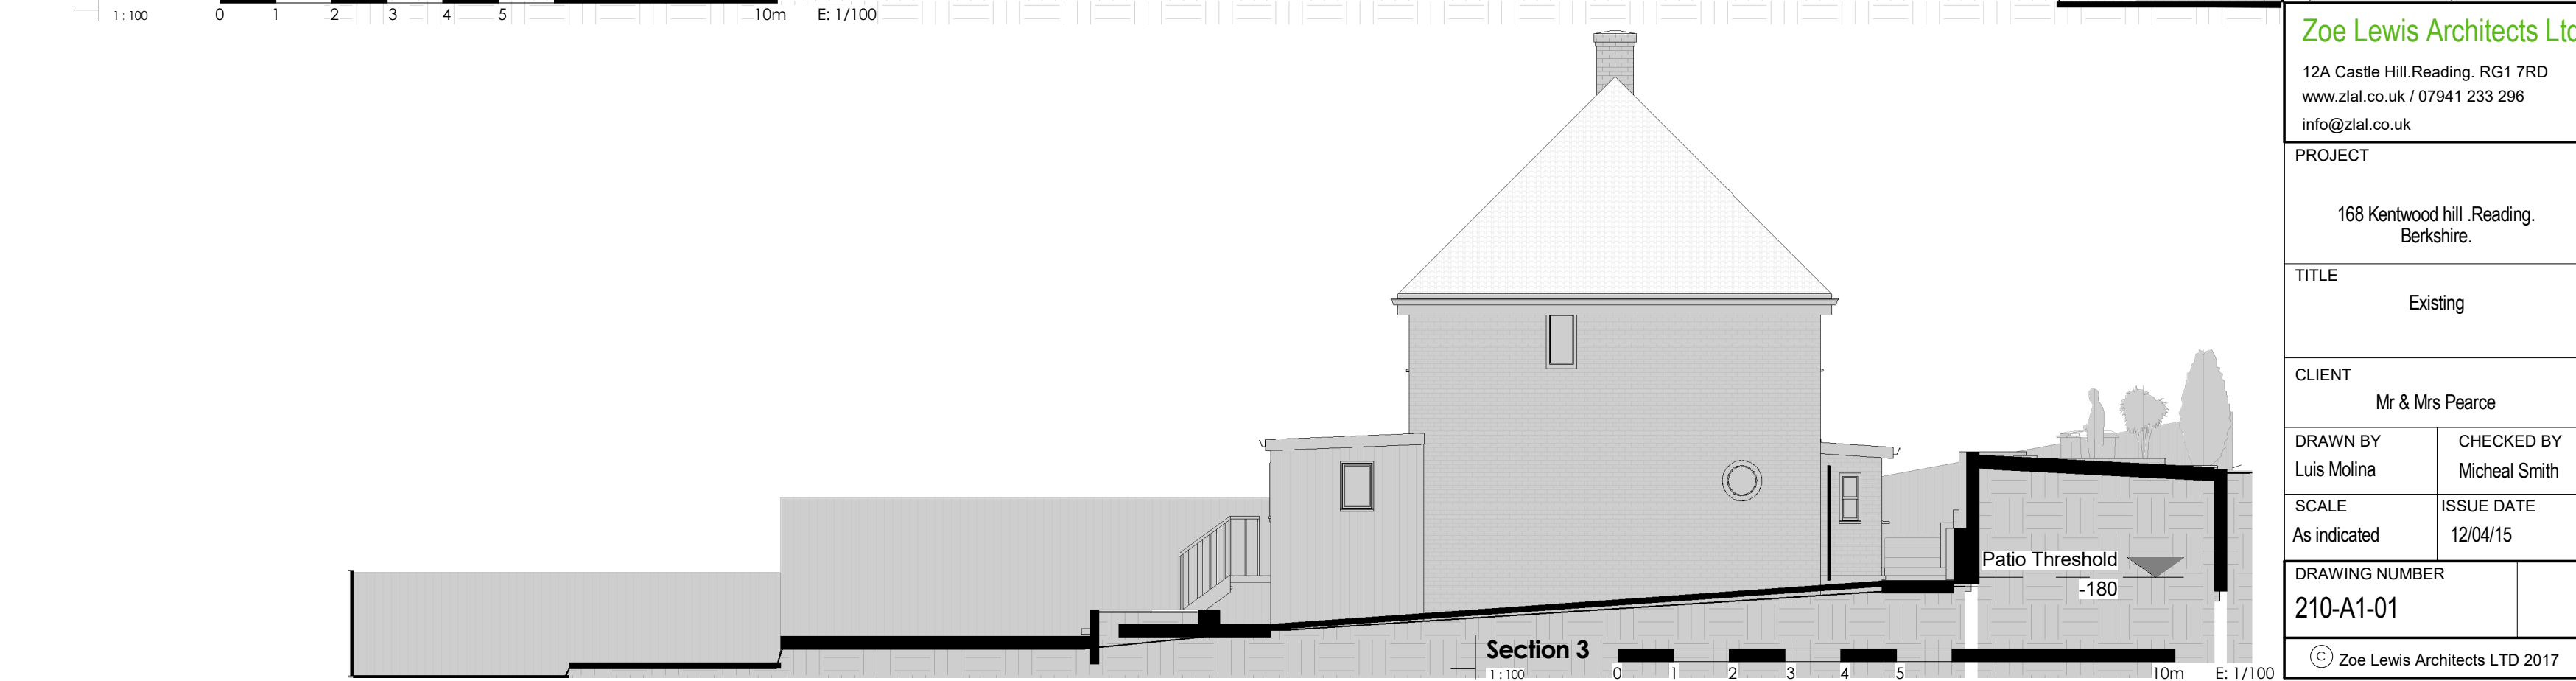

Section 3
1:100

Room Schedule	
Name	Area

Living room	13 m²
kitchen	14 m²
Hall	3 m²
Lobby	2 m²
Dining room	8 m²
Loo	1 m²
Room	1 m²
Bathroom	3 m²
Bedroom 2	8 m²
Hall	4 m²
Bedroom 1	10 m²
Room	4 m²
ST	1 m²

Zoe Lewis Architects Ltd
12A Castle Hill, Reading, RG1 7RD
www.zlal.co.uk / 07941 233 296
info@zlal.co.uk

PROJECT
168 Kentwood hill, Reading, Berkshire.

TITLE
Existing

CLIENT
Mr & Mrs Pearce

DRAWN BY
Luis Molina

CHECKED BY
Micheal Smith

SCALE
As indicated

ISSUE DATE
12/04/15

DRAWING NUMBER
210-A1-01

© Zoe Lewis Architects LTD 2017