



Do not scale from drawing. Check all levels before carrying out work.

These drawings and designs and the copyright thereof are the property of the Architect and must not be copied or retained without the written permission of the Architect

 


Rev Date Description Init

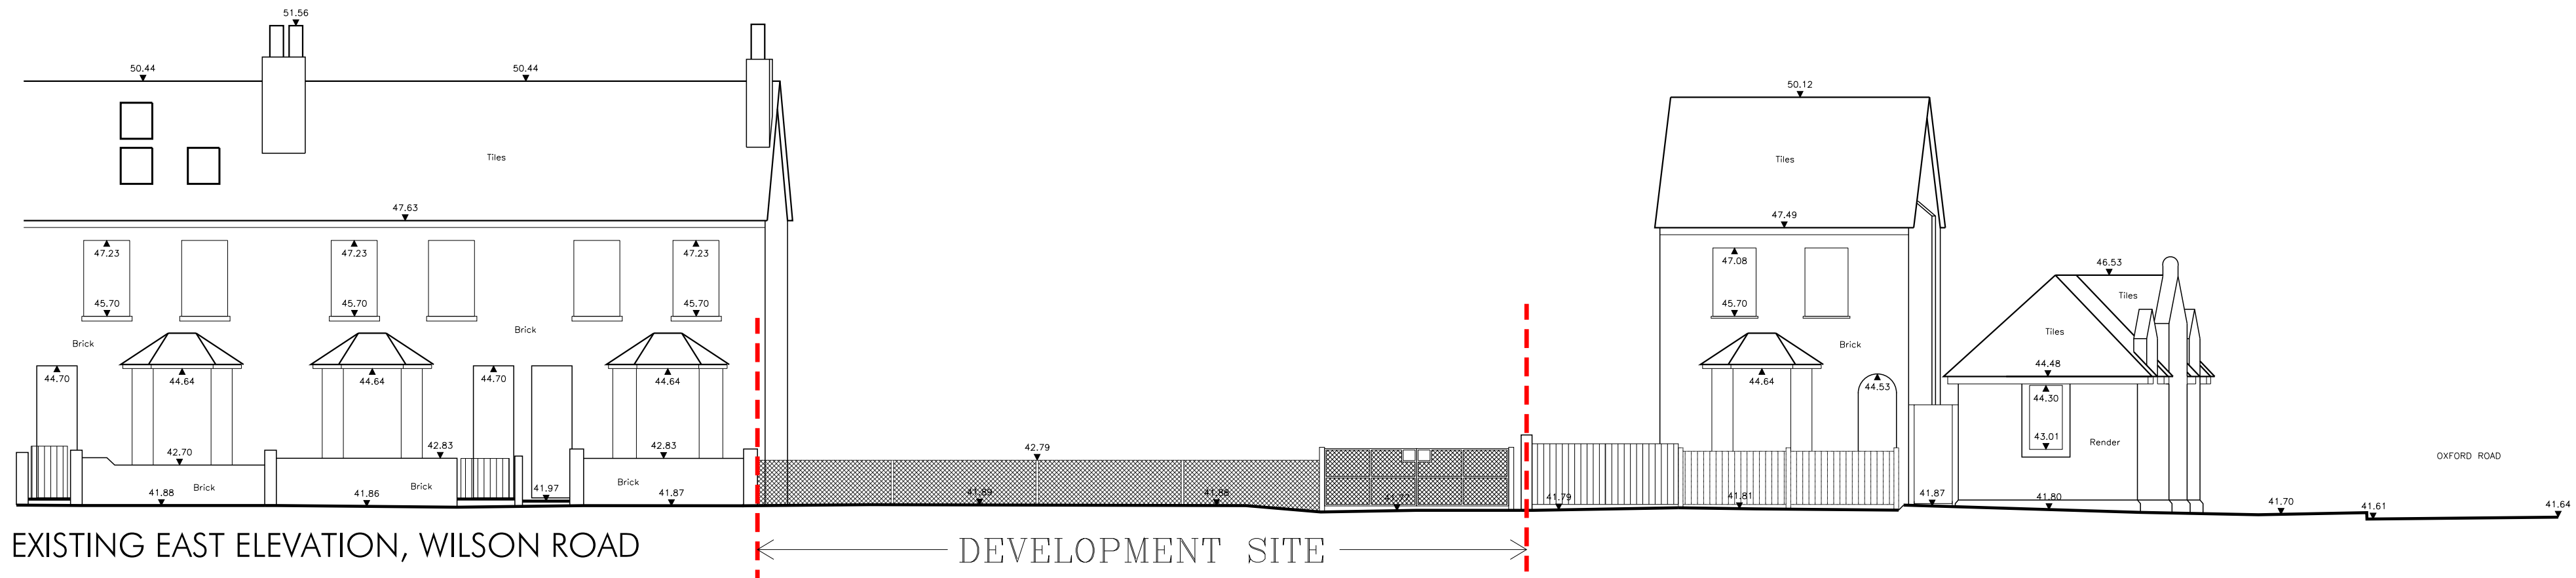

EXISTING EAST ELEVATION, WILSON ROAD

DEVELOPMENT SITE

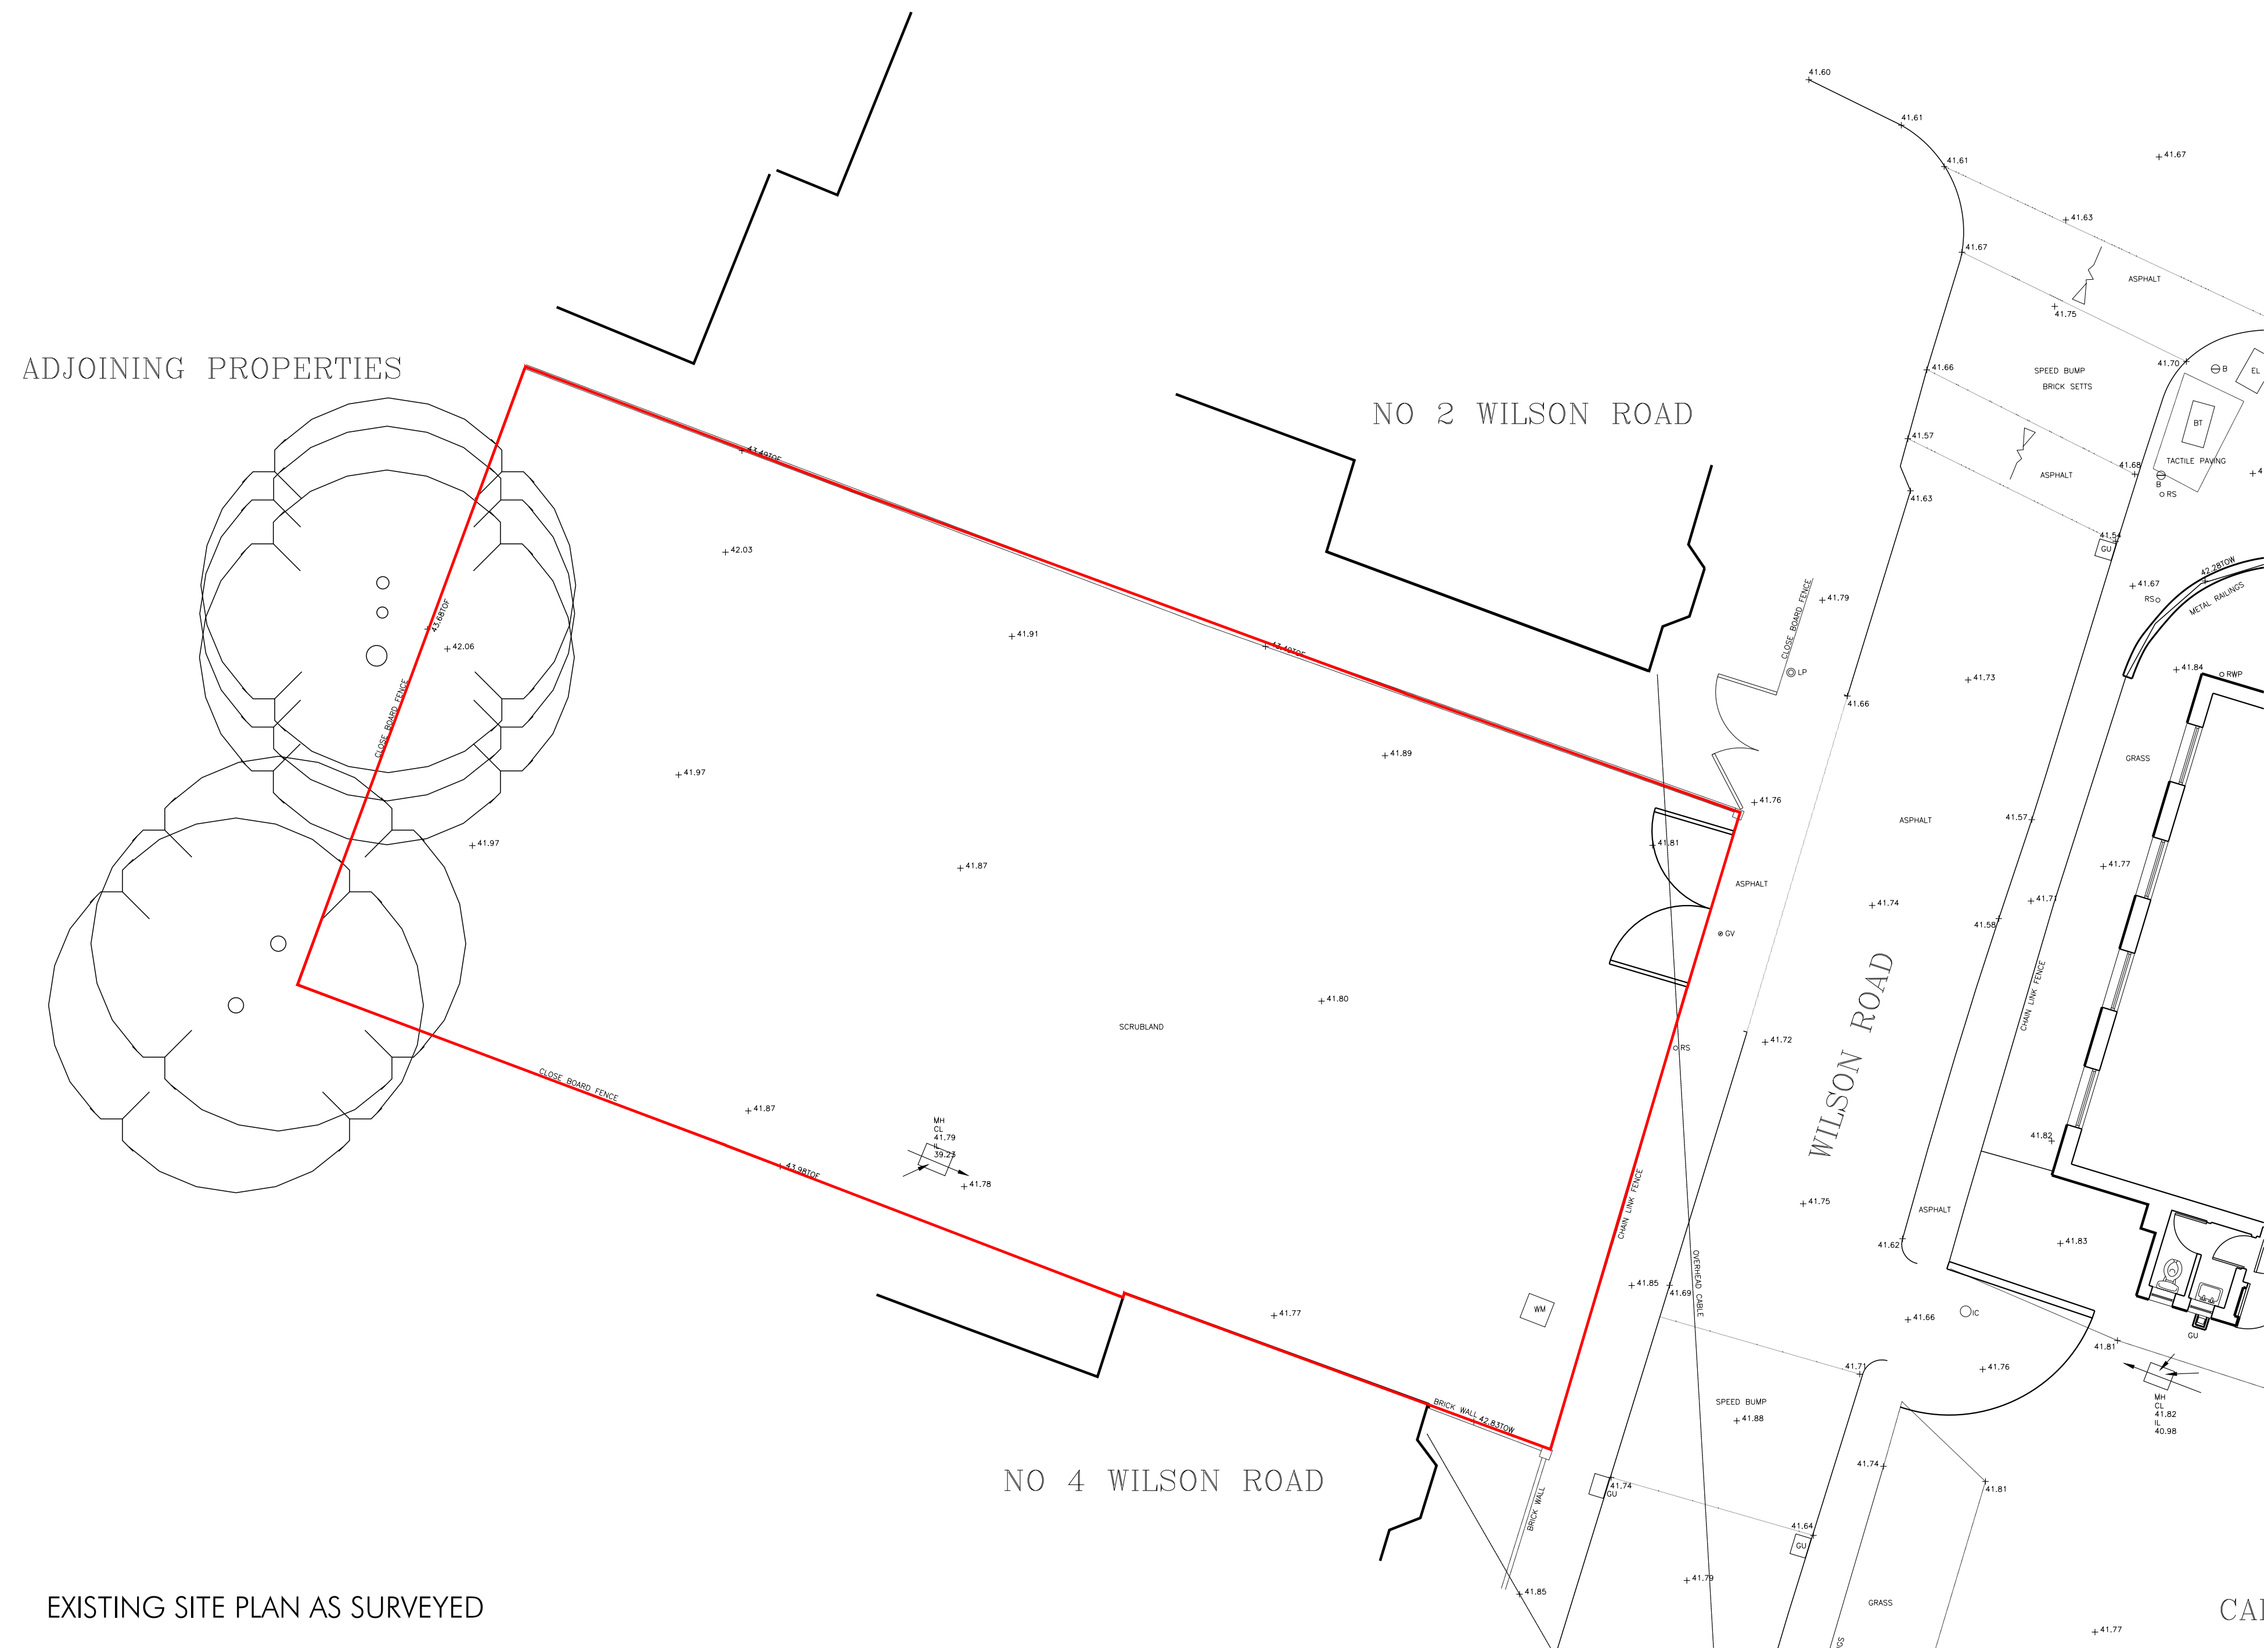


ADJOINING PROPERTIES

NO 2 WILSON ROAD

NO 4 WILSON ROAD

EXISTING SITE PLAN AS SURVEYED

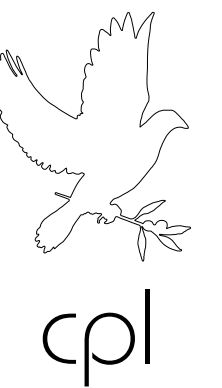

Chartered Architects, Property Consultants and Designers
Unit A3 Chauxer Business park, Dittons Road, Polegate, Sussex BN26 6QH
Tel: 01323 416900 E-mail: cpl@churchprojects.co.uk Web: www.churchprojects.co.uk

project name
**RESIDENTIAL DEVELOPMENT
LAND BETWEEN
2-4 WILSON ROAD
READING**

drawing title
**EXISTING ELEVATIONS
AND SITE PLAN
SURVEY**

date
JUN 2017
scale
1:100
drawn
SURVEYOR
checked
-

project number
RCC.17.1 /130
drawing number
-
revision
-