
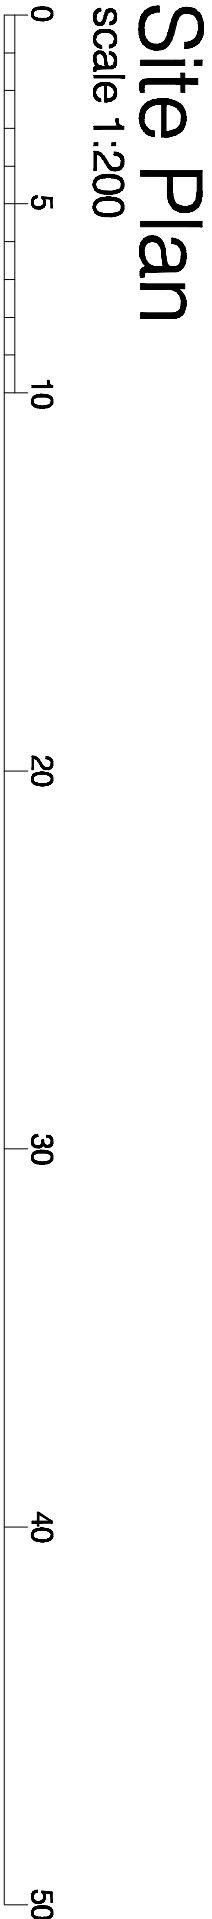
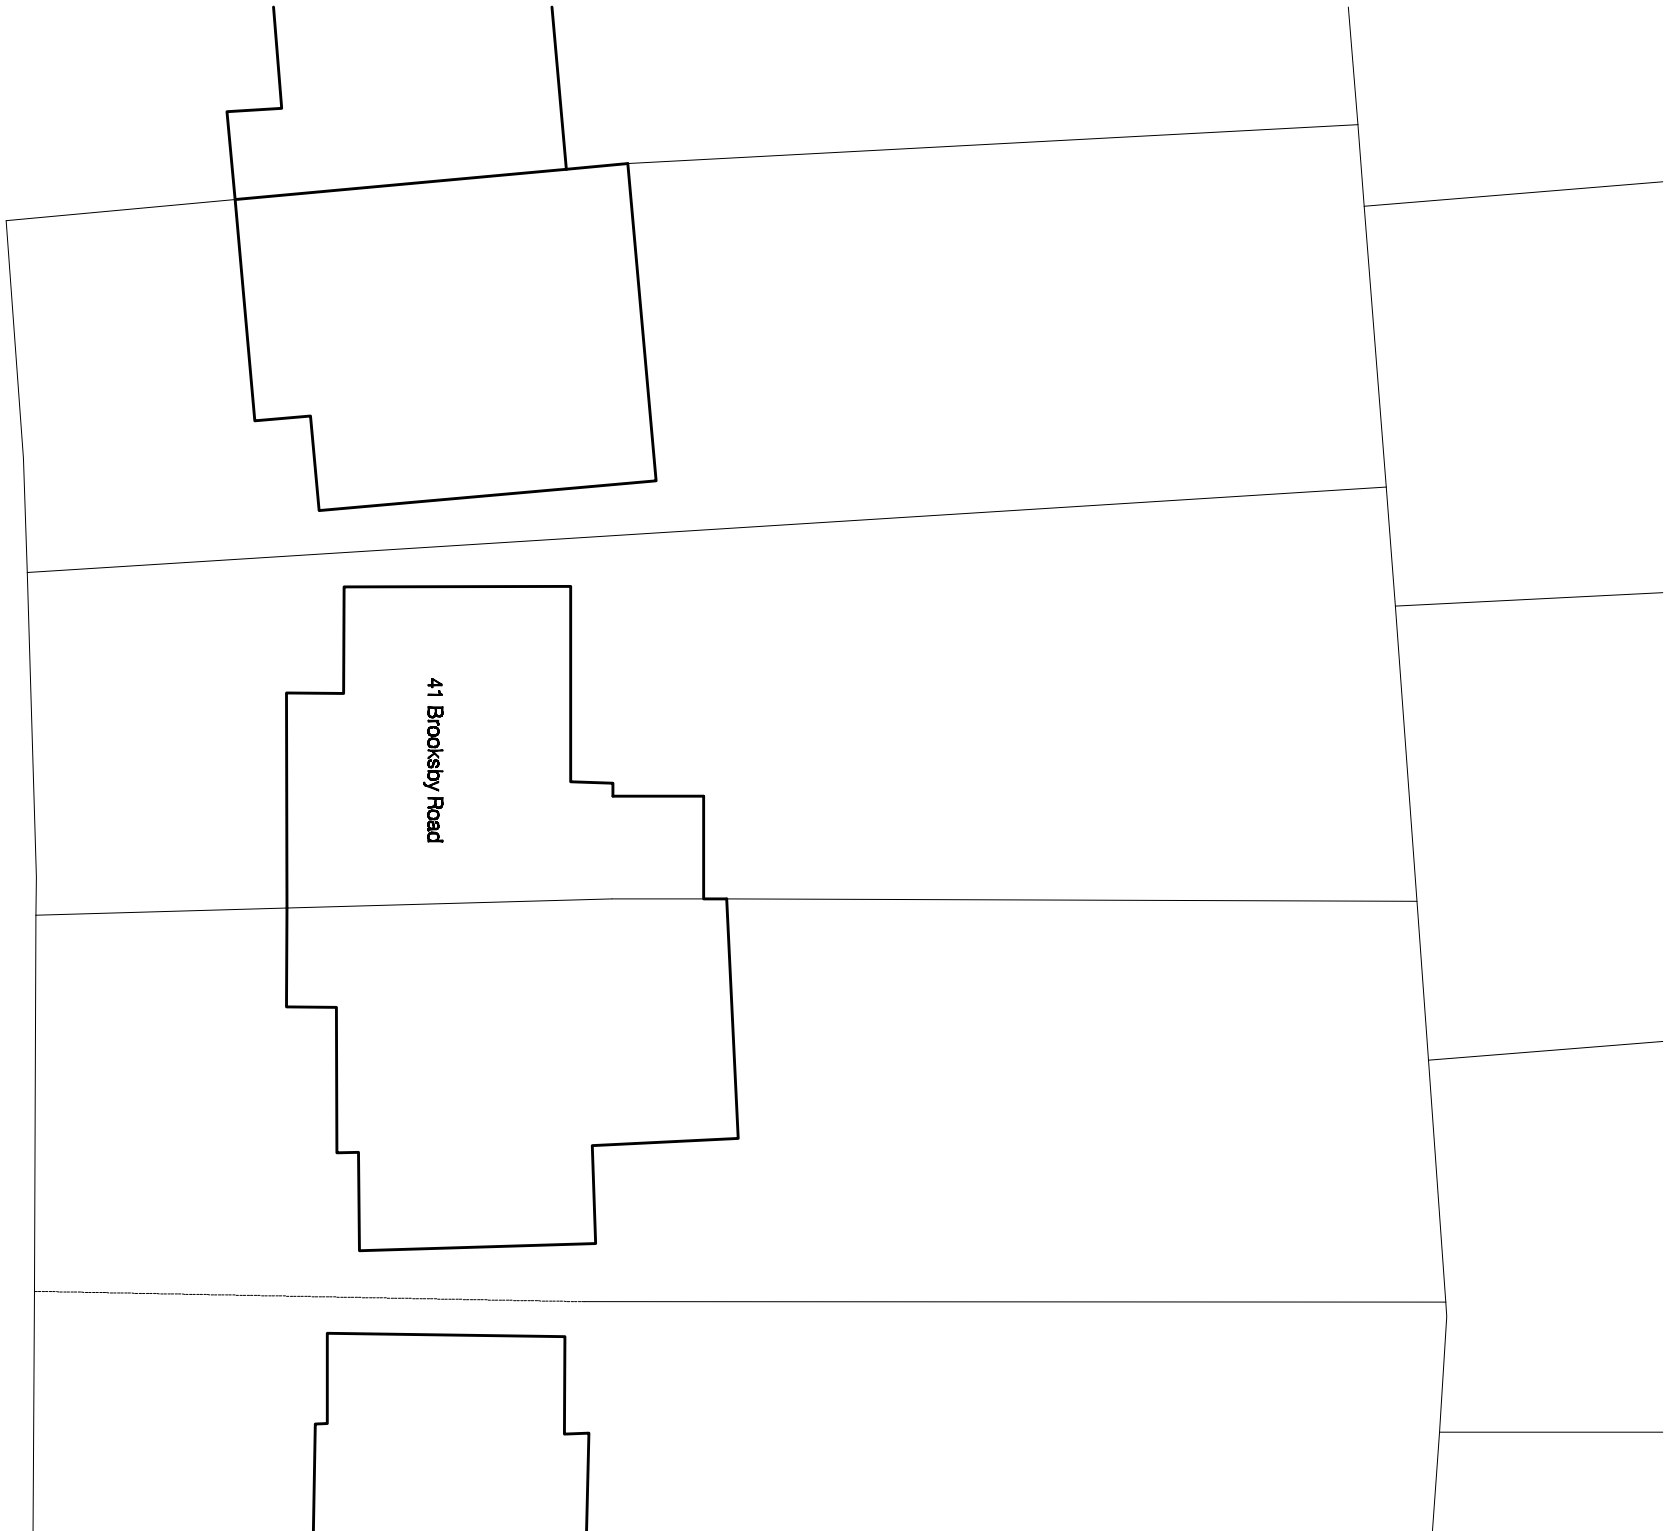


This drawing is copyright. It is loaned to you in confidence and must not be reproduced or disclosed to third parties without the prior written consent of the architect. Any unauthorised disclosure without the architect's written consent will be a breach of contract and the architect will be entitled to sue for damages and costs. The drawing is to be used in conjunction with all relevant consultants, specialist manufacturers drawings and specifications. Any discrepancies in dimensions or details on or between these drawings should be drawn to our attention and confirmed by the architect.

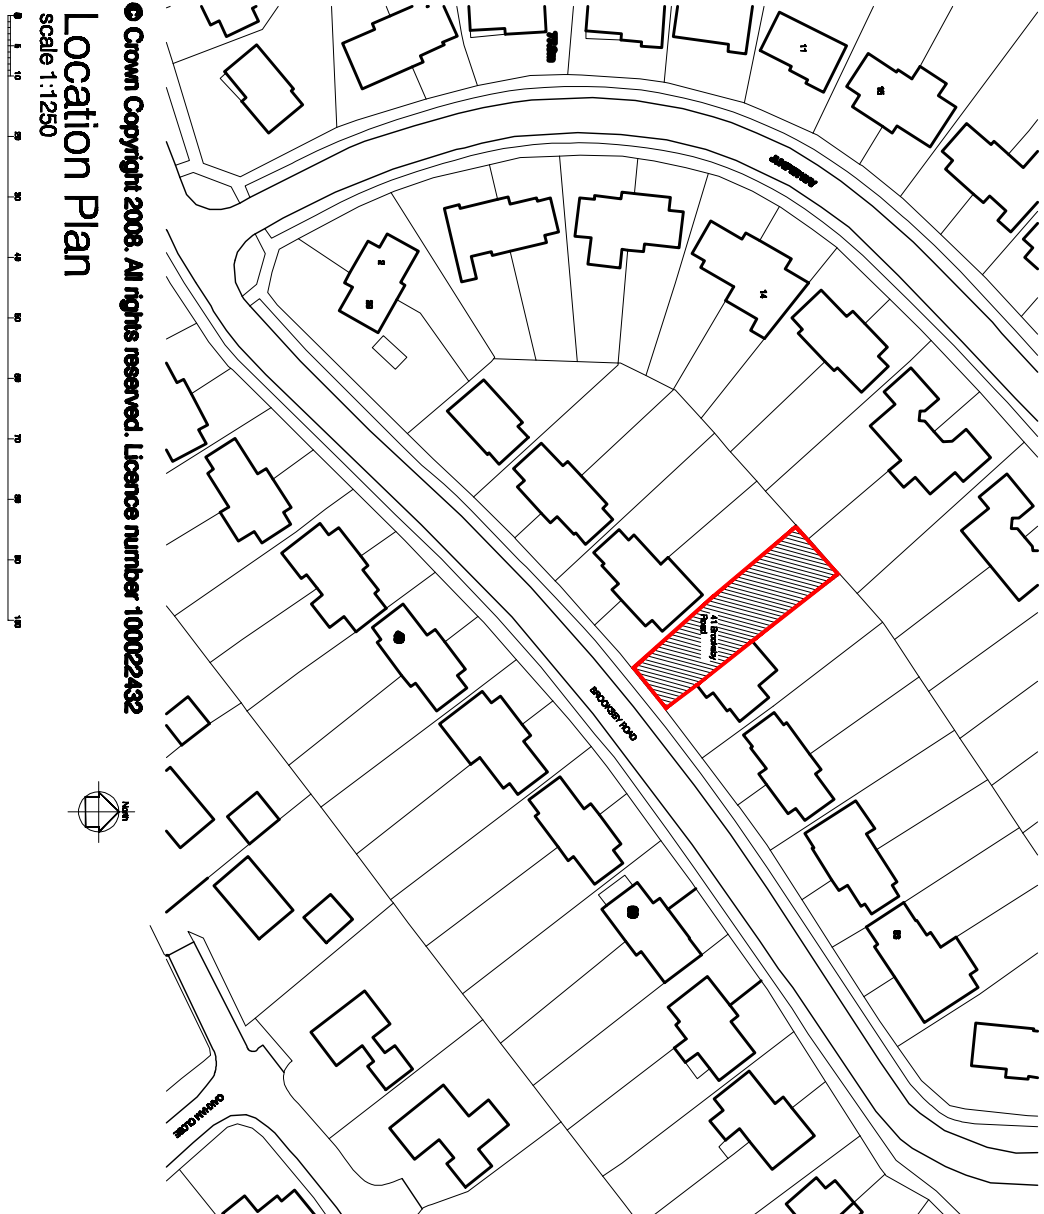

REV	DATE	DESCRIPTION	INITIALS	CHECKED
-				

Plan and Design Company

architectural designers and consultants

1 Lime Kiln Cottages Old Burghclere Newbury Berkshire RG20 9NU		CLIENT Mr. and Mrs. A. Oatwell
Telephone 07708408121 e-mail - arch@pdc.co.uk		PROJECT 41 Brooksbury Road Reading Berkshire RG31 6LZ
		TITLE Proposed extension and conversion Survey as Existing - Location and site plans
Scale as shown	31.07.2016	PROJECT NO. S01.01 -

for scales shown print at A2

SURVEY