



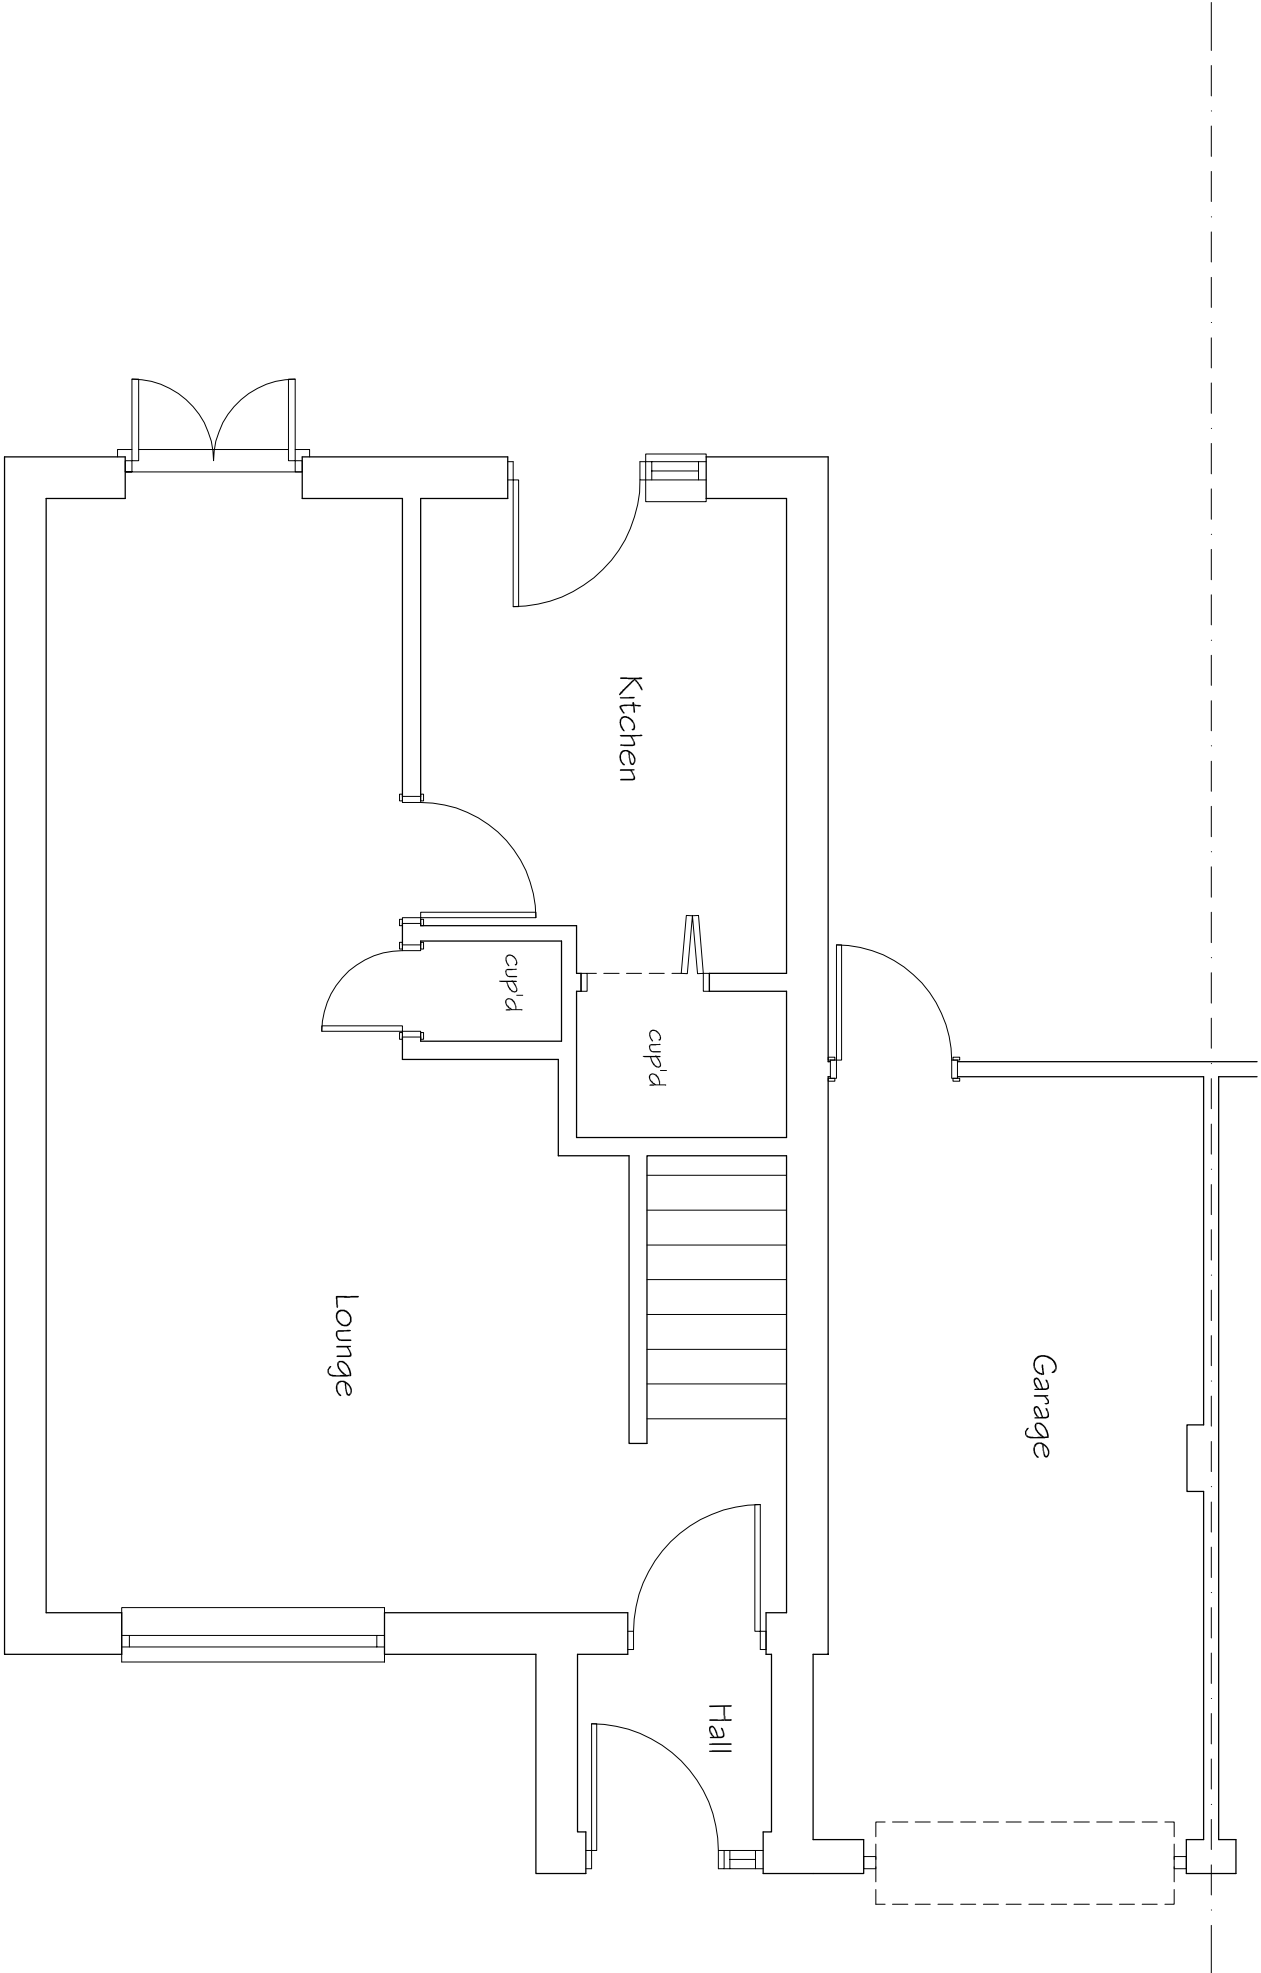

EXISTING GROUND FLOOR PLAN

 

DATE	MODIFICATION	ISSUE	TITLE:-	SCALE:-
			EXISTING PLANS AT 3 DELFT CLOSE, TILFURST READING, BERKS. RG30 6EU FOR MRS J CONROY	1-50 uos @ A3
				DRAWN BY:-
				DATE:-
				C/S Designs Ltd MAR 2017
				DRAWING No:-
				01
				REV:-