




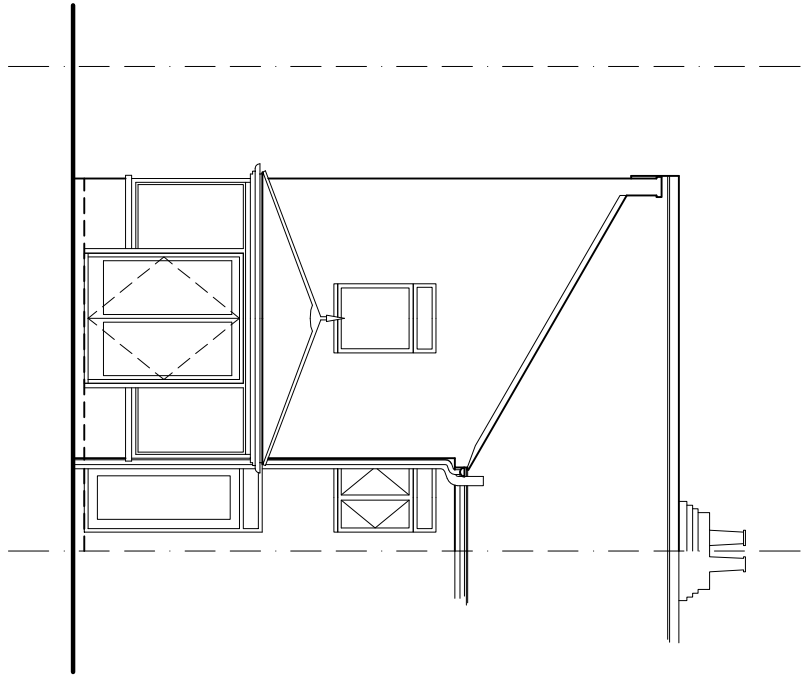


Existing Rear Elevation

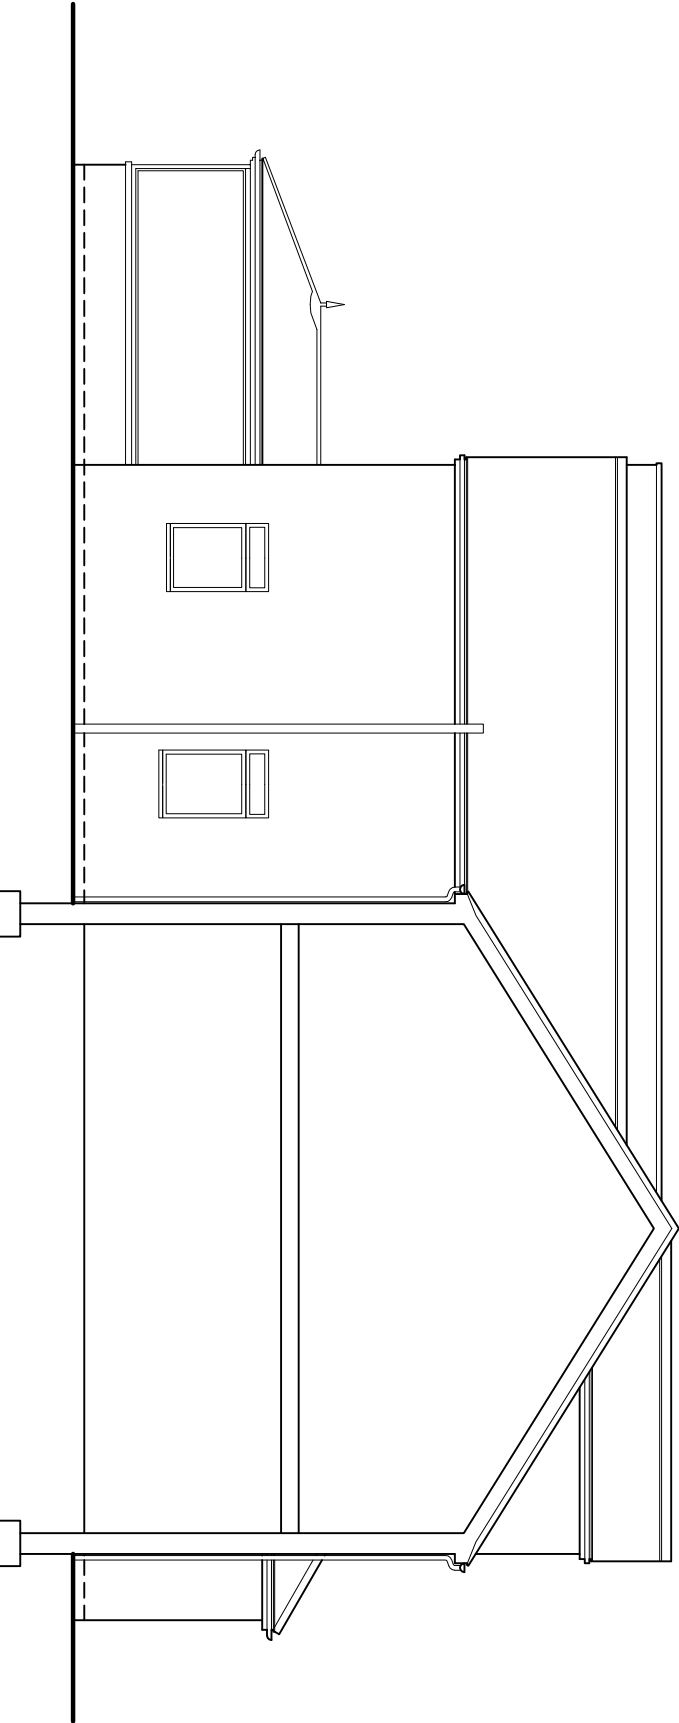

Existing Side Elevation

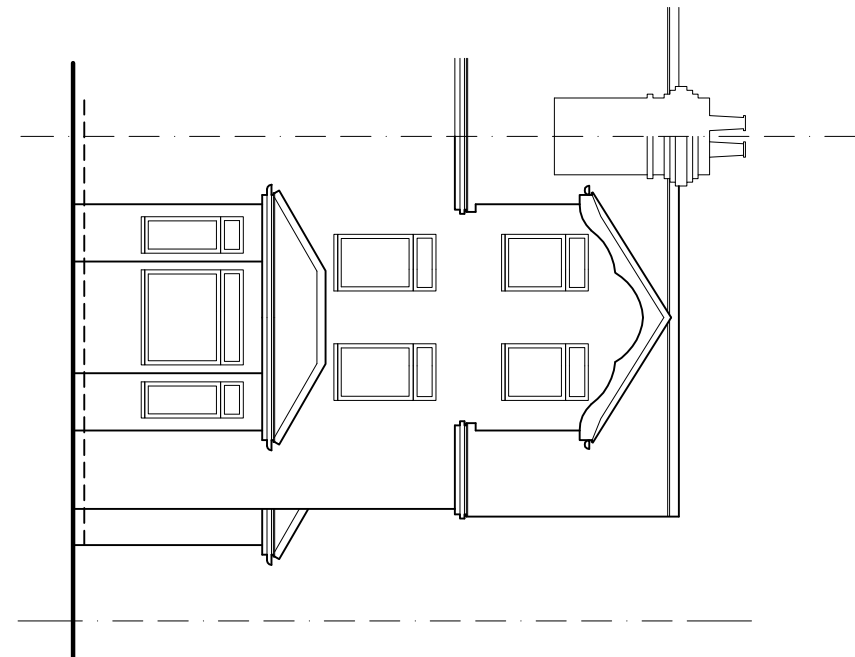


Existing Front Elevation

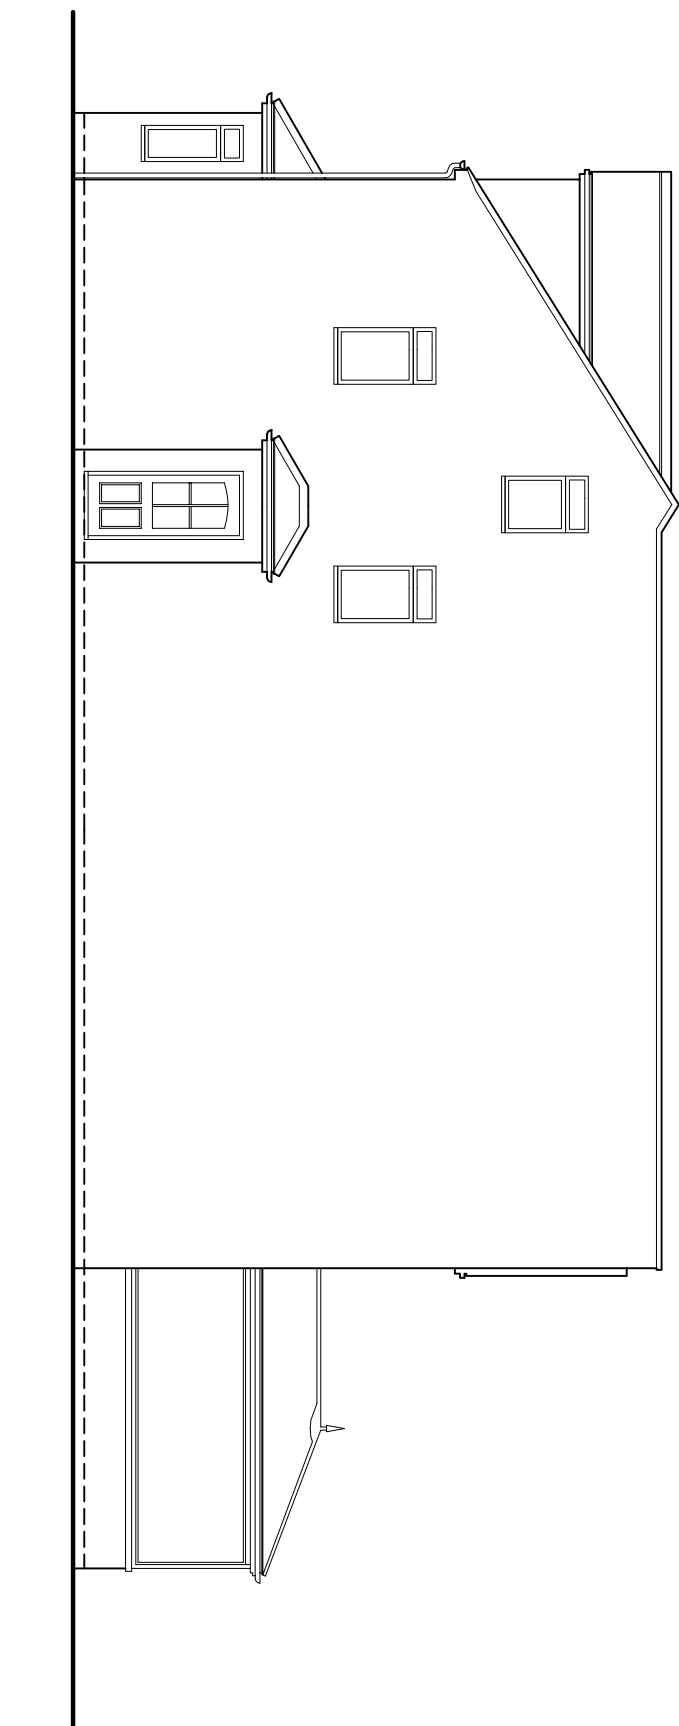


Existing Side Elevation

0 1 2 3 Metres
SCALE BAR @ 1:100

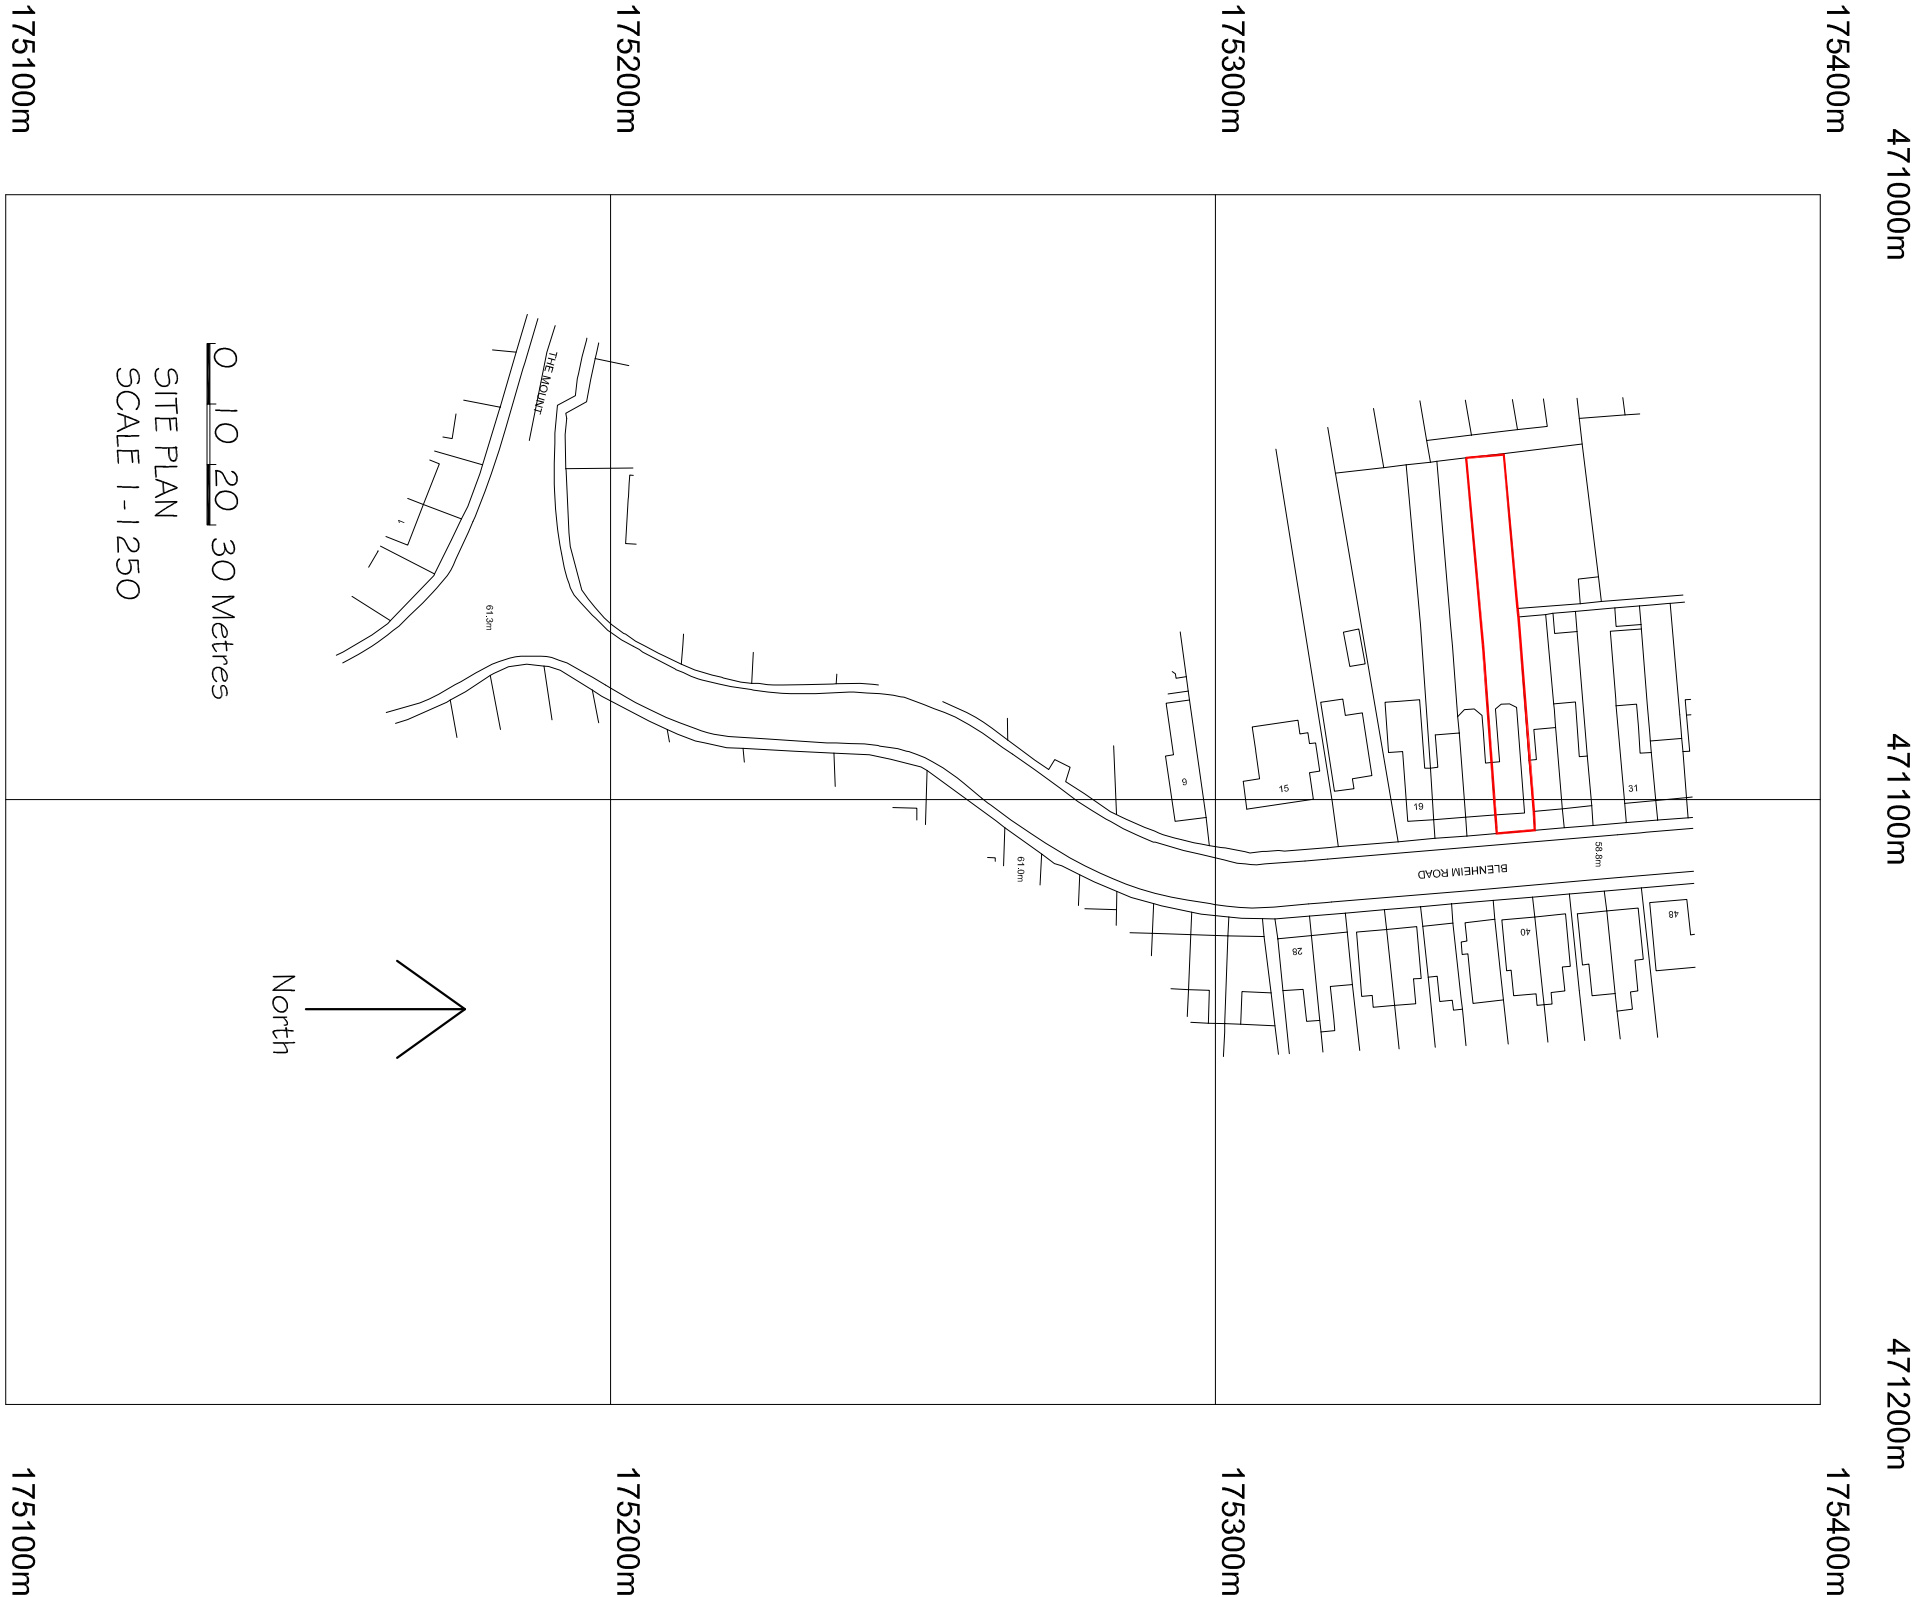

©Crown Copyright. All rights reserved. Licence no. 100019380

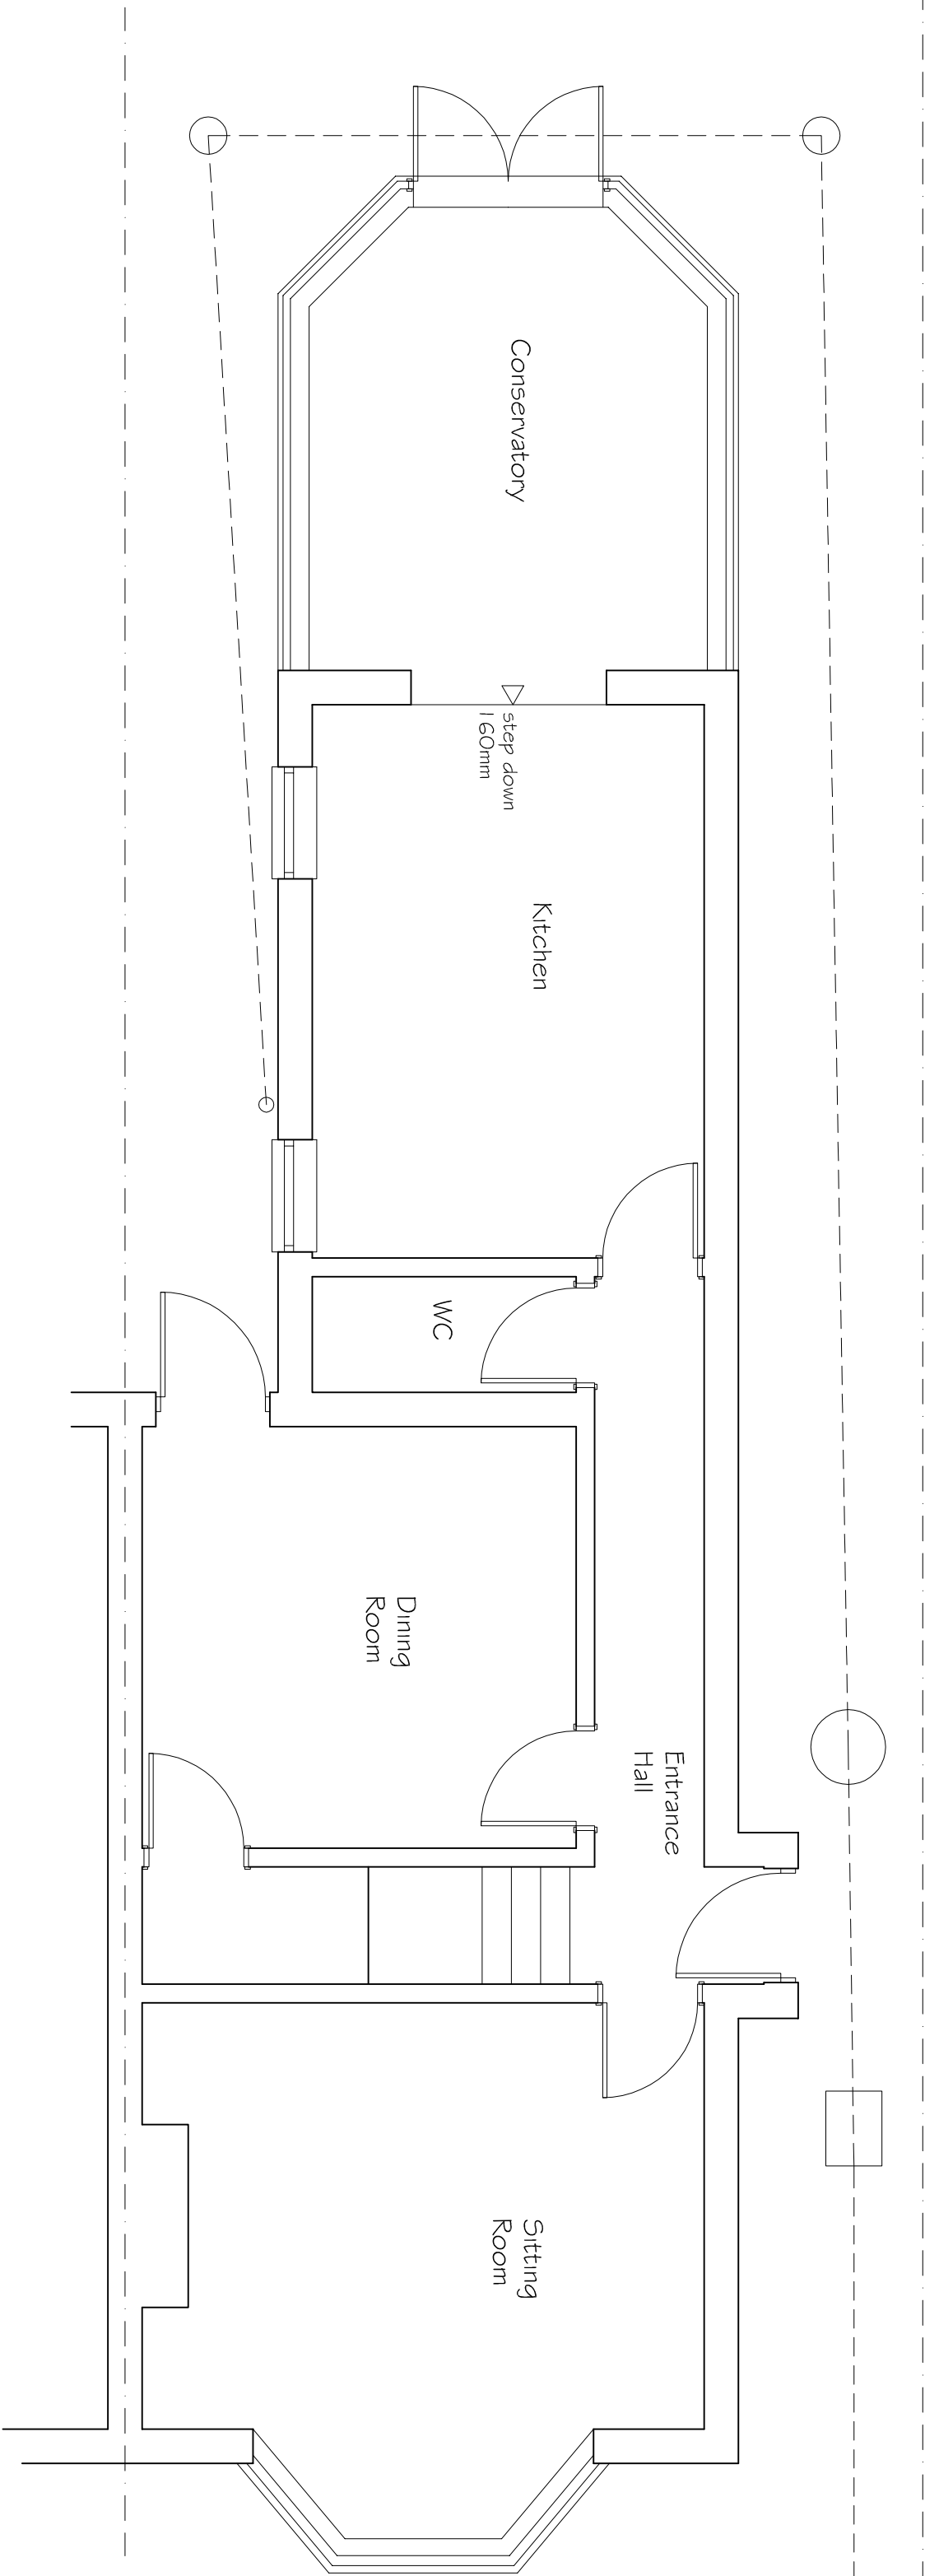

Existing Ground Floor Plan
0 1 2 3 Metres
SCALE BAR @ 1:50

KARL HUGHES BSc(Hons)

Architectural ~ Planning ~ Building Consultant

Sumpside, Stilester Road, Little London, Hampshire, RG26 5EP

Telephone 01189 701033

client: Mr and Mrs Newton

project: 25 Blenheim Rd, Coverston, Reading, RG4 7RT

title: Existing Plans & Elevations

date: April 2016

drawn: DC / KSH

scale: 1-100 uos

drawing no: 01