



Notes:

All dimensions are in millimetres unless stated otherwise. No dimensions to be scaled from drawings. All dimensions to be checked on site prior to manufacture.


Any discrepancies between drawings and site conditions are to be reported to the contract manager.

This drawing is to be read in conjunction with all relevant Structural Engineers and Mechanical & Electrical Engineers drawings and specification.


Copyright of this drawing and all the information it contains is the sole property of OEA and may not be reproduced or used for any purpose without the express approval of the authors

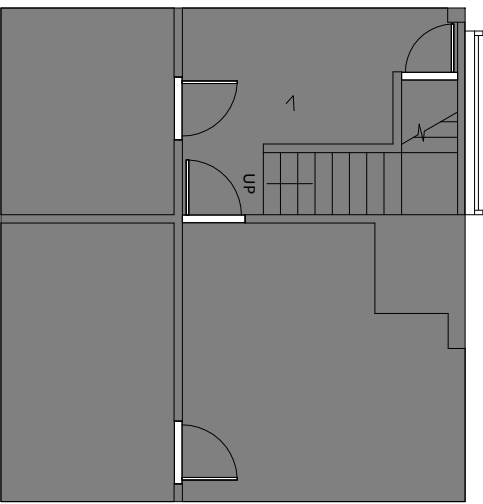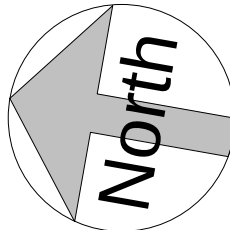


Existing Basement
1 : 100

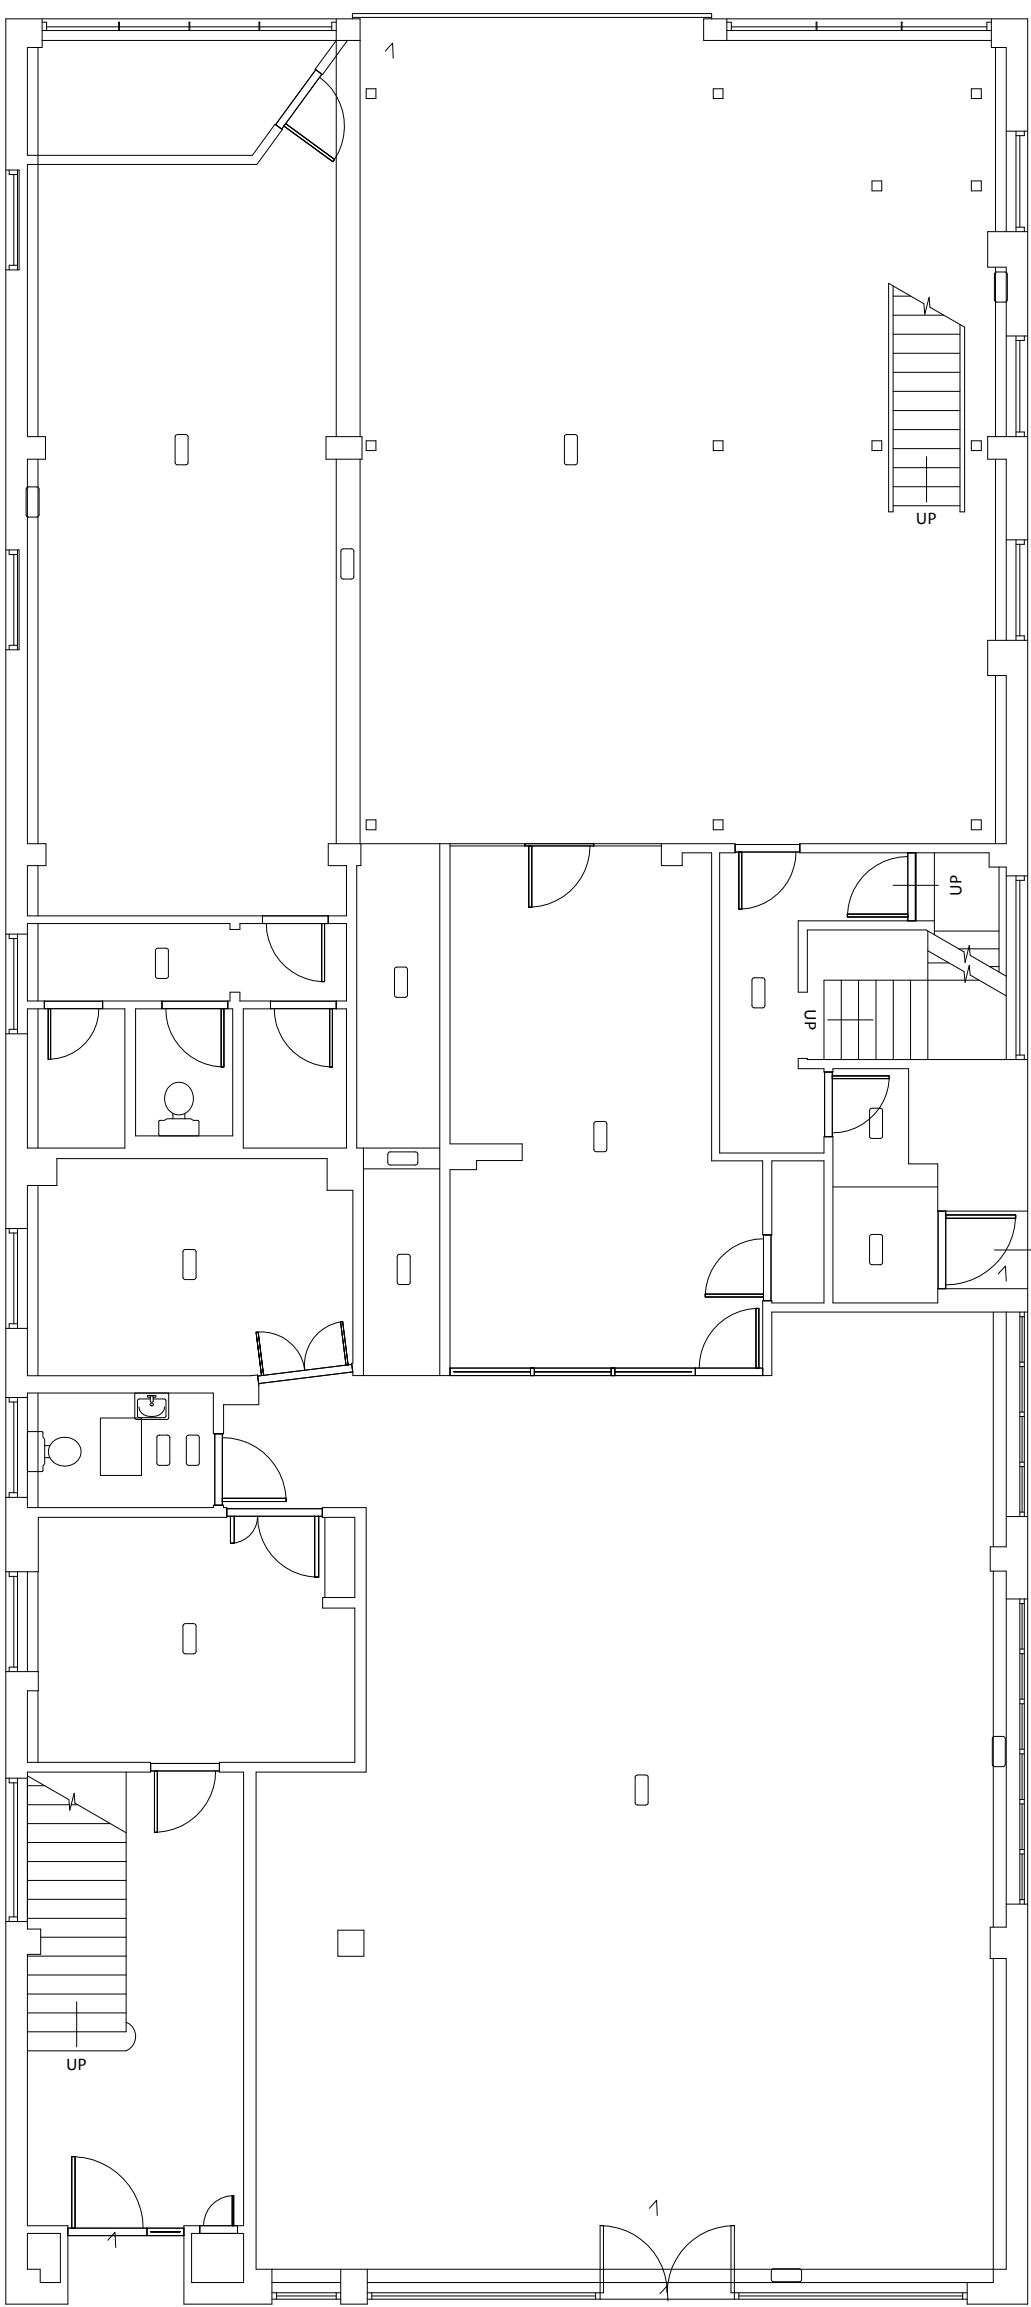


Existing Ground Floor Plan
1 : 100

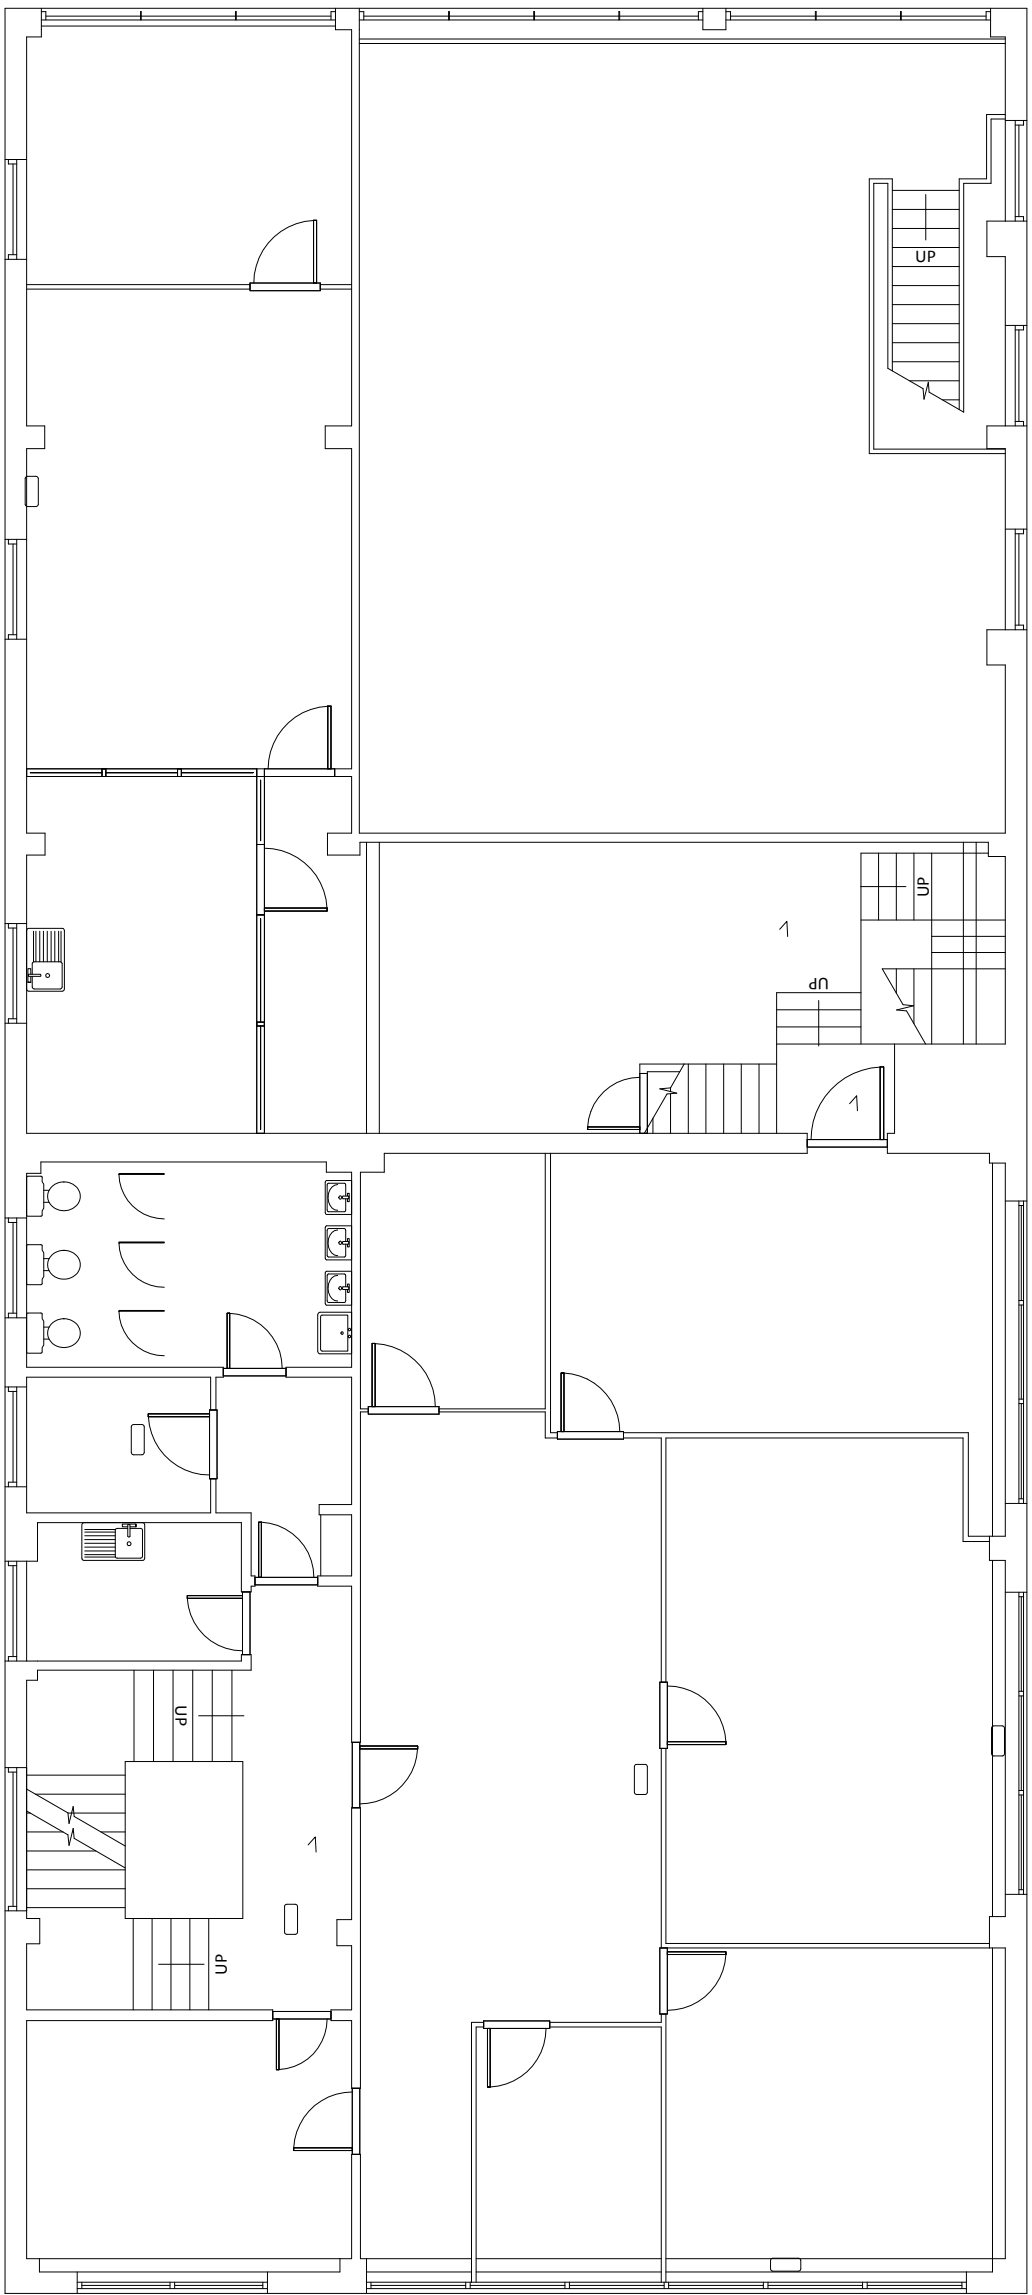

Existing First Floor Plan
1 : 100

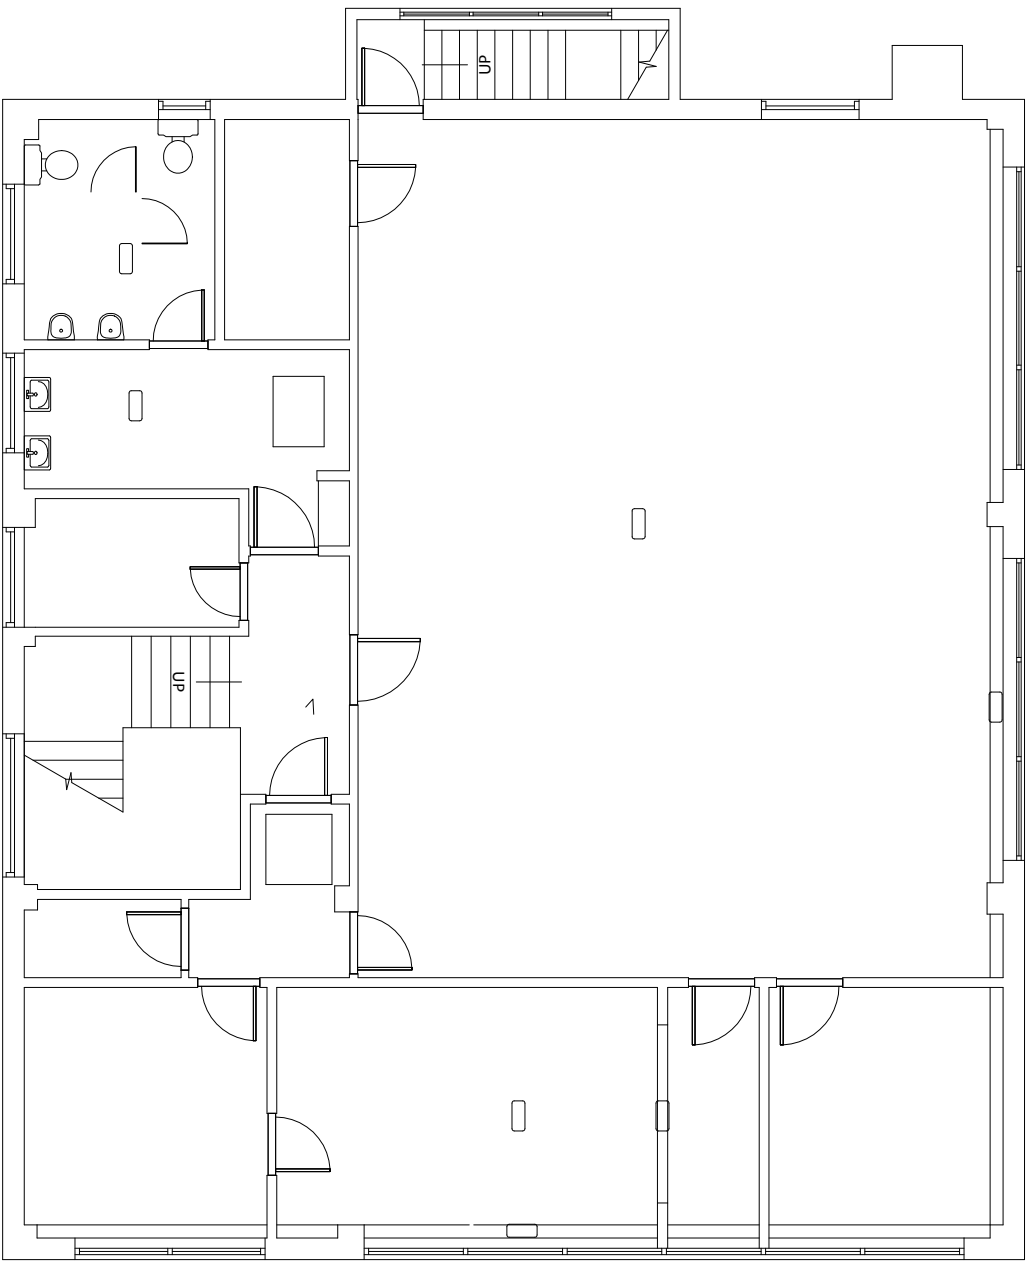

Existing Second Floor Plan
1 : 100

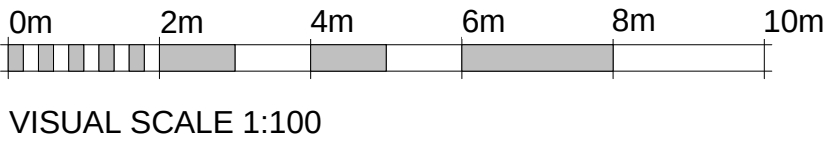

dwg status:

PLANNING				
Rev	Description	Date	By	Chk

oea

oconnell east architects
63 Newton Street, Manchester, M1 1ET
t: 0161 559 9390 f: 0161 833 1638

dwg title:	Existing Floor Plans		
job title:	79 Silver Street, Reading		
scale:	1 : 100	@ A1	drawn: JH
date:	May 2016	job no:	1609
dwg no:	1609_PL_107	rev:	

FLOOR PLANS AS EXISTING : MCQUEEN HOUSE , 79 SILVER STREET