






Existing Front Elevation

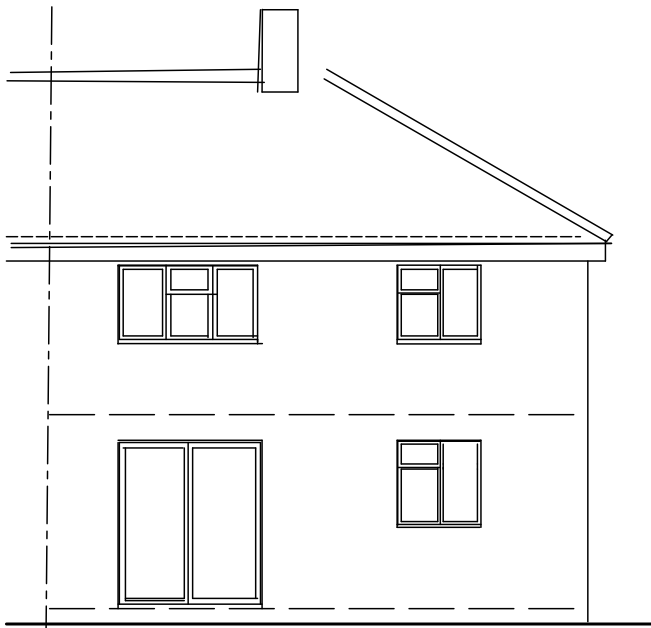



Existing Rear Elevation

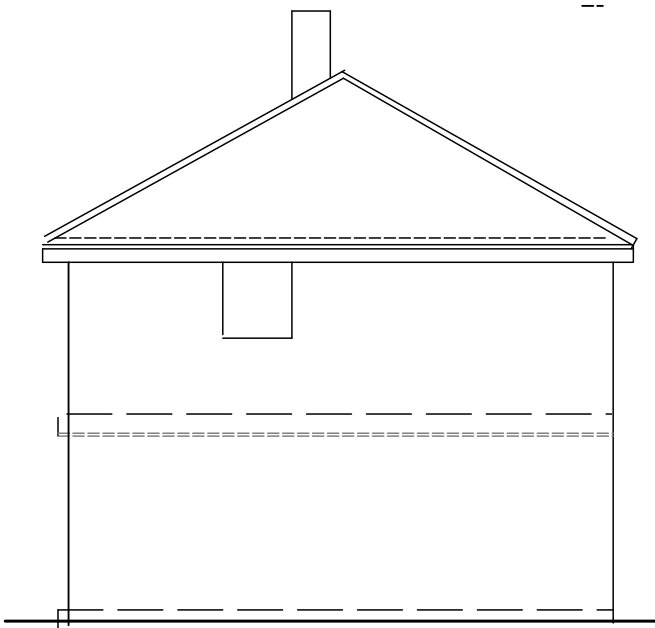


Existing Side Elevation

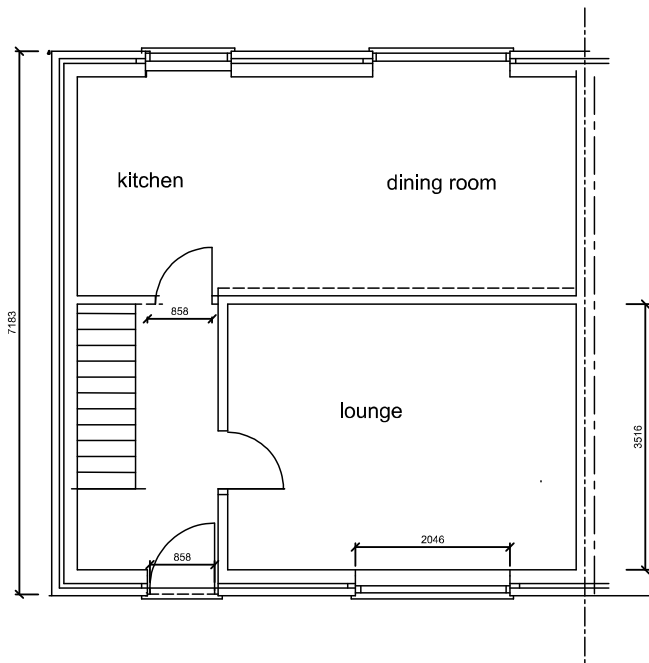



Existing Ground Floor Plan

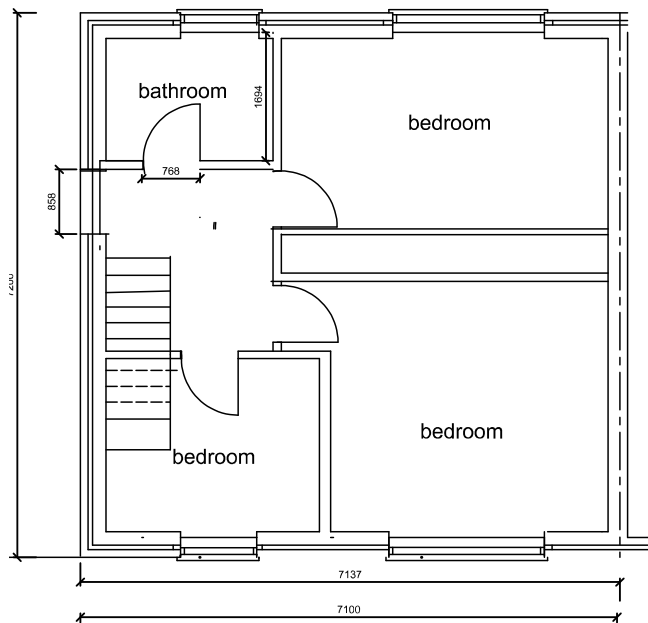 

Existing First Floor Plan

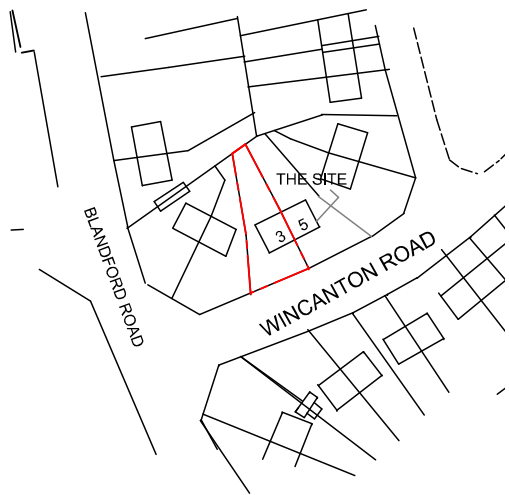

Location Plan  
scale 1:1250

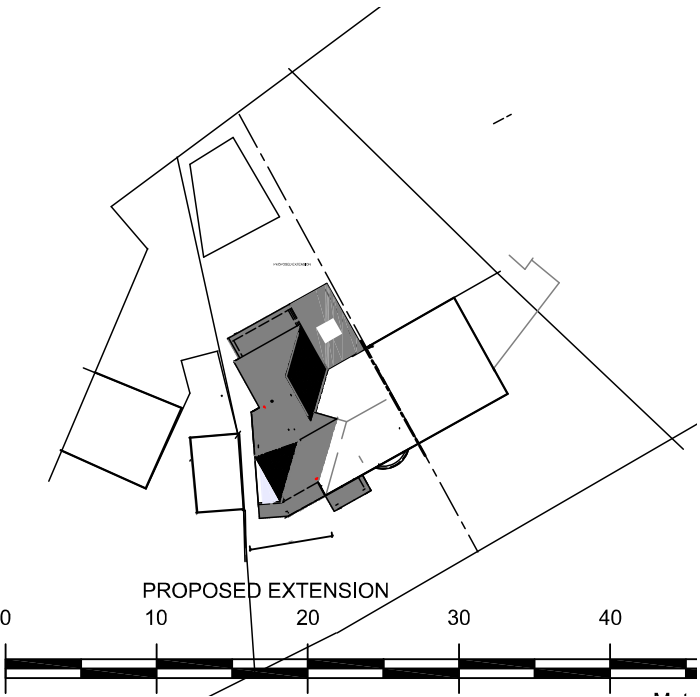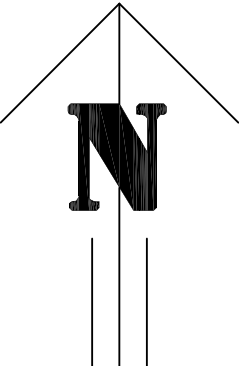

Block Plan  
scale 1:500

|         |                                               |                    |          |
|---------|-----------------------------------------------|--------------------|----------|
| Title   | Ex Plans, Elevations, Location & Block Plan   |                    |          |
| Project | Proposed Rear and Side Extension              |                    |          |
| Site    | 3 Wincanton Road<br>Reading Berkshire RG2 8PA | Scales             | As noted |
| Client  | Mr. Kanyani                                   | Drawing No 2015 EP |          |