



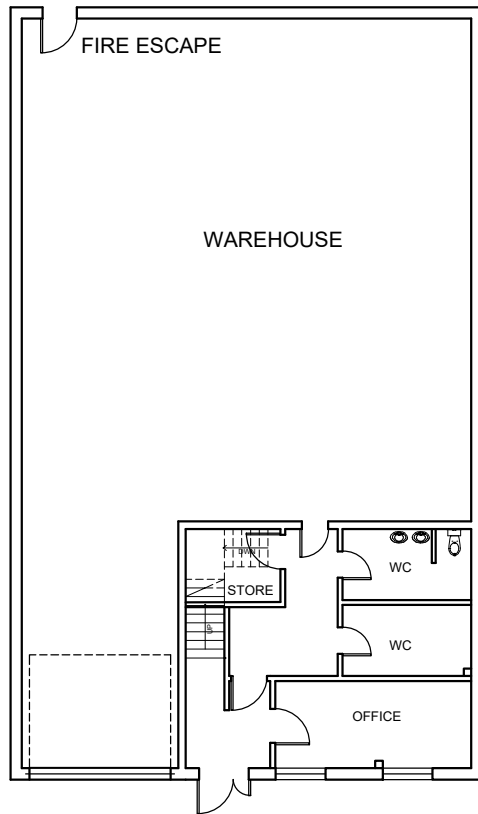

EXISTING GROUND FLOOR PLAN

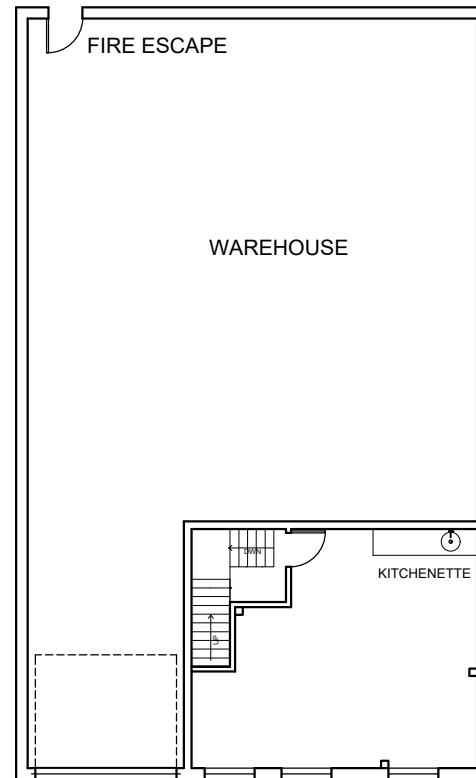

EXISTING FIRST FLOOR PLAN

NOTE:

PROJECT TITLE: EXISTING & PROPOSED FLOOR PLANS

CLIENT: Dan Report

ADDRESS:

DRAWING TITLE: PROPOSED GROUND & FIRST FLOOR PLAN

DRAWING NO: 09

REV: 02

DRAWN BY: SH.H

SCALE: 1:200 @A4

