



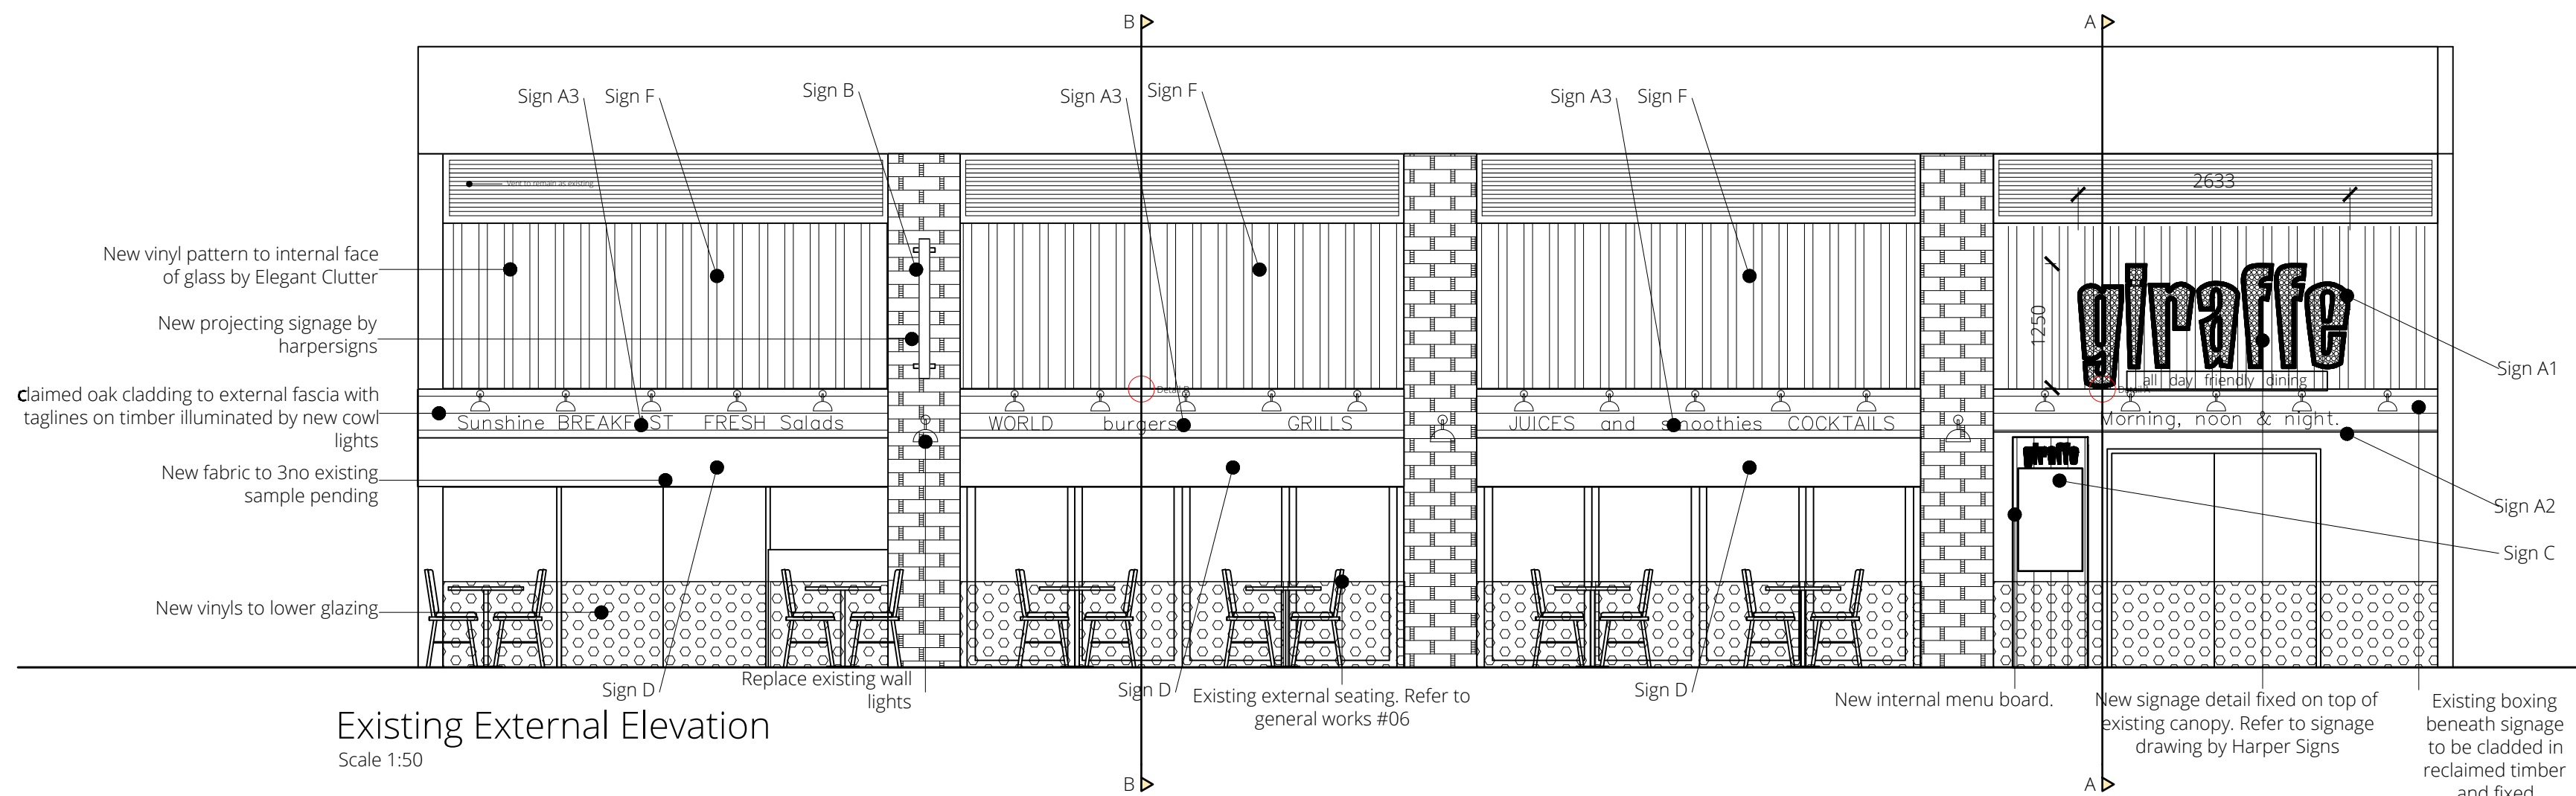


Existing External Elevation
Scale 1:50

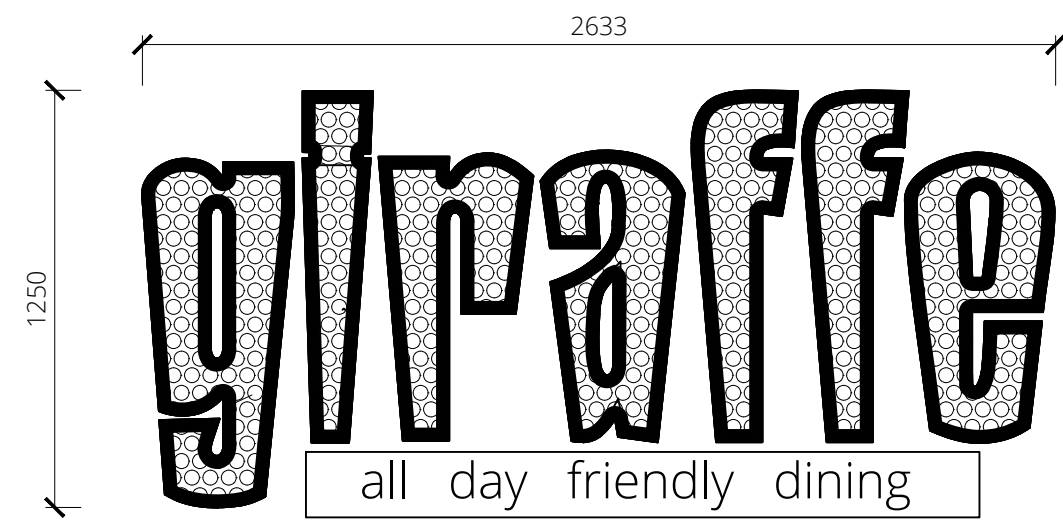


LED Giraffe Sign

Scale 1:20
NOTE- For details please refer to Harper Signs Design Manual

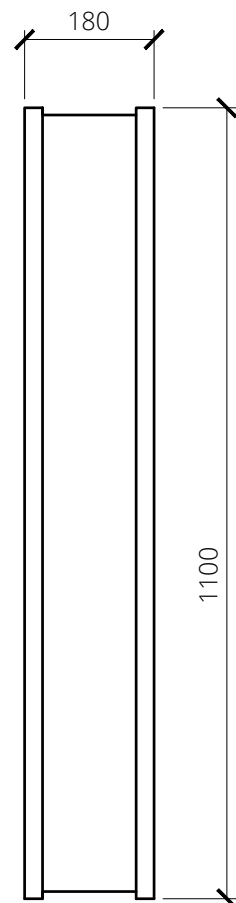


Projecting Sign Front Elevation

Scale 1:10
NOTE- For details please refer to Harper Signs Design Manual

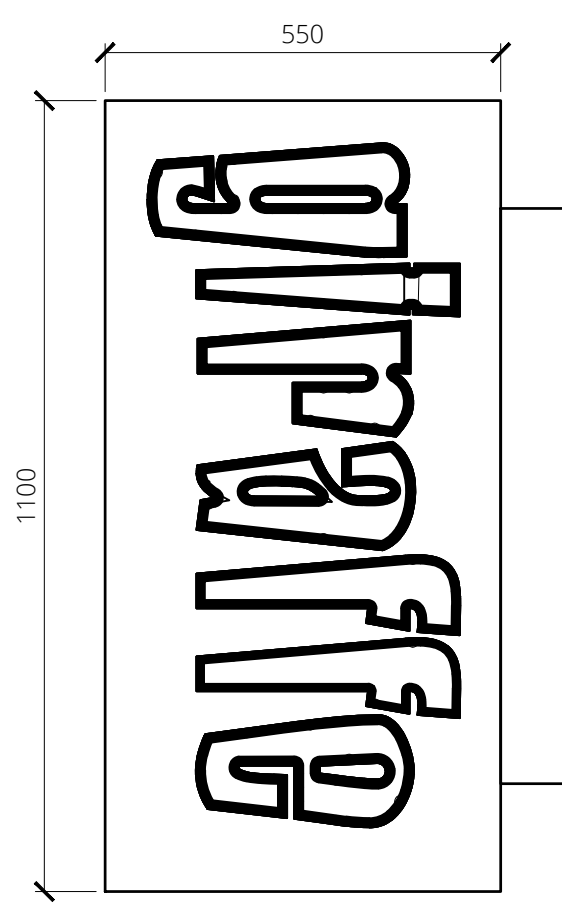


Projecting Sign Side Elevation

Scale 1:10
NOTE- For details please refer to Harper Signs Design Manual

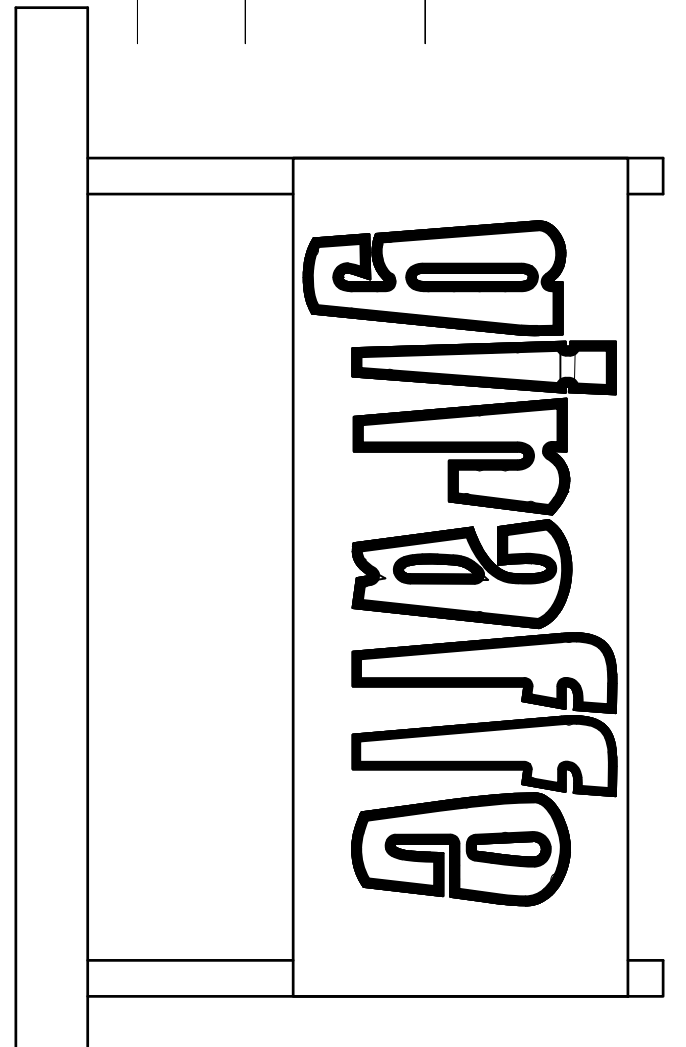

Double Sided Vinyl Printed Banner 2nr

Scale 1:10
NOTE- For details please refer to Harper Signs Design Manual

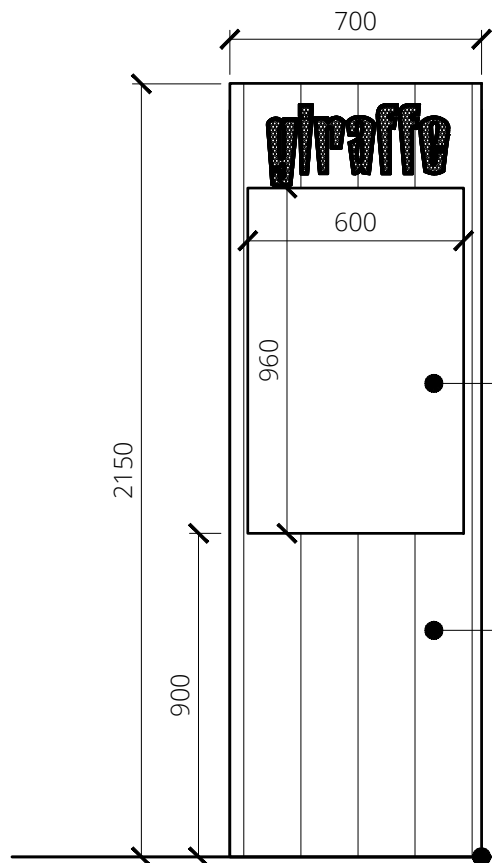


Menu Board Elevation

Scale 1:20
NOTE- For details please refer to Harper Signs Design Manual

Menu case metal work finished distressed white silicone to rear of door- black vinyl cover. D rubber extrusion to sign case rim.


20mm reclaimed oak boards. Router cut text & menu case aperture lettering 20mm opal 050 faced orange vinyl. Inlaid internal illumination max LED's on light tray.

10mm mild steel base plate. 30x40x5mm Mild Steel angle frame-weld to base plate with gussets. Sign fixed down into concrete base provided (by contractor) electrical supply by contractor.

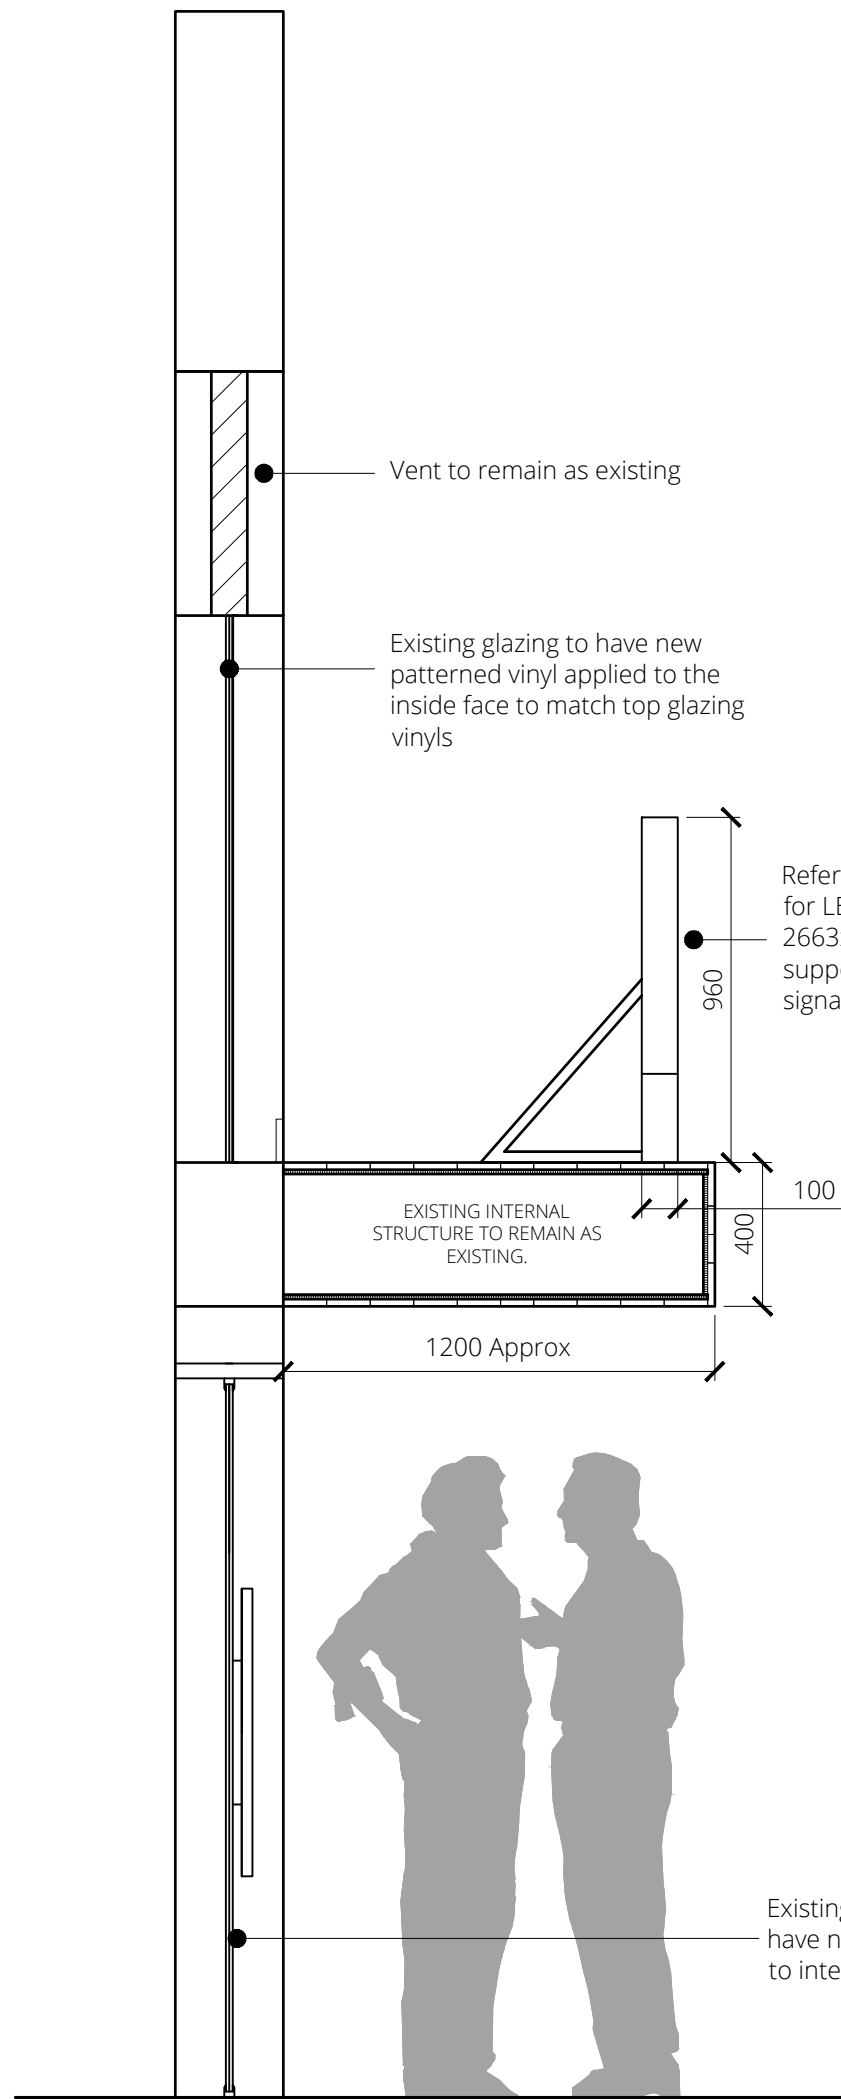

Section A-A

Proposed Shopfront
Scale 1:20

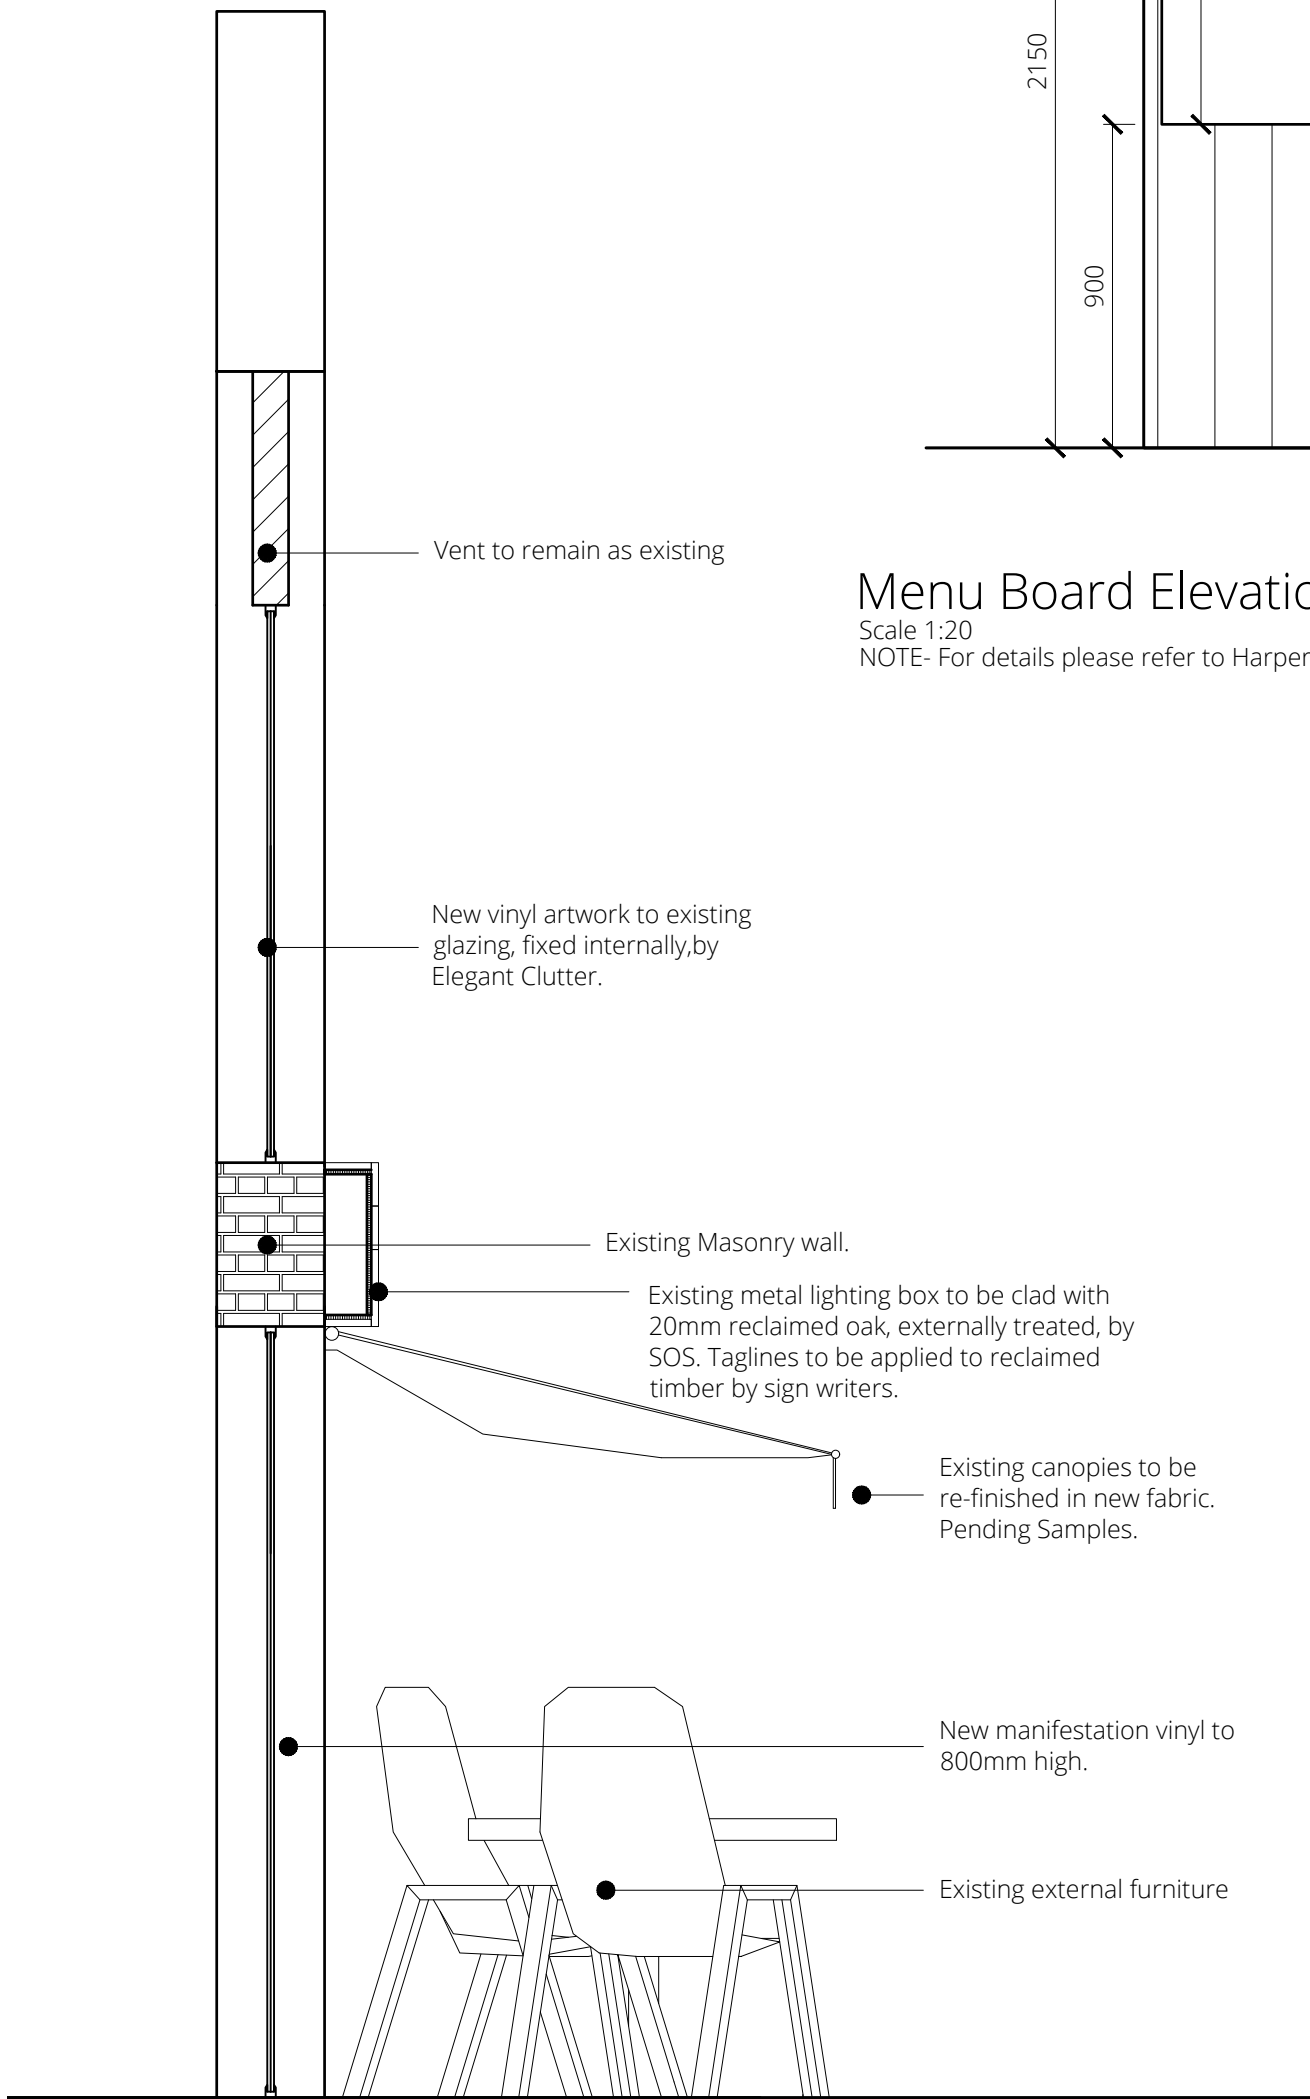

Section B-B

Proposed Shopfront
Scale 1:20

