


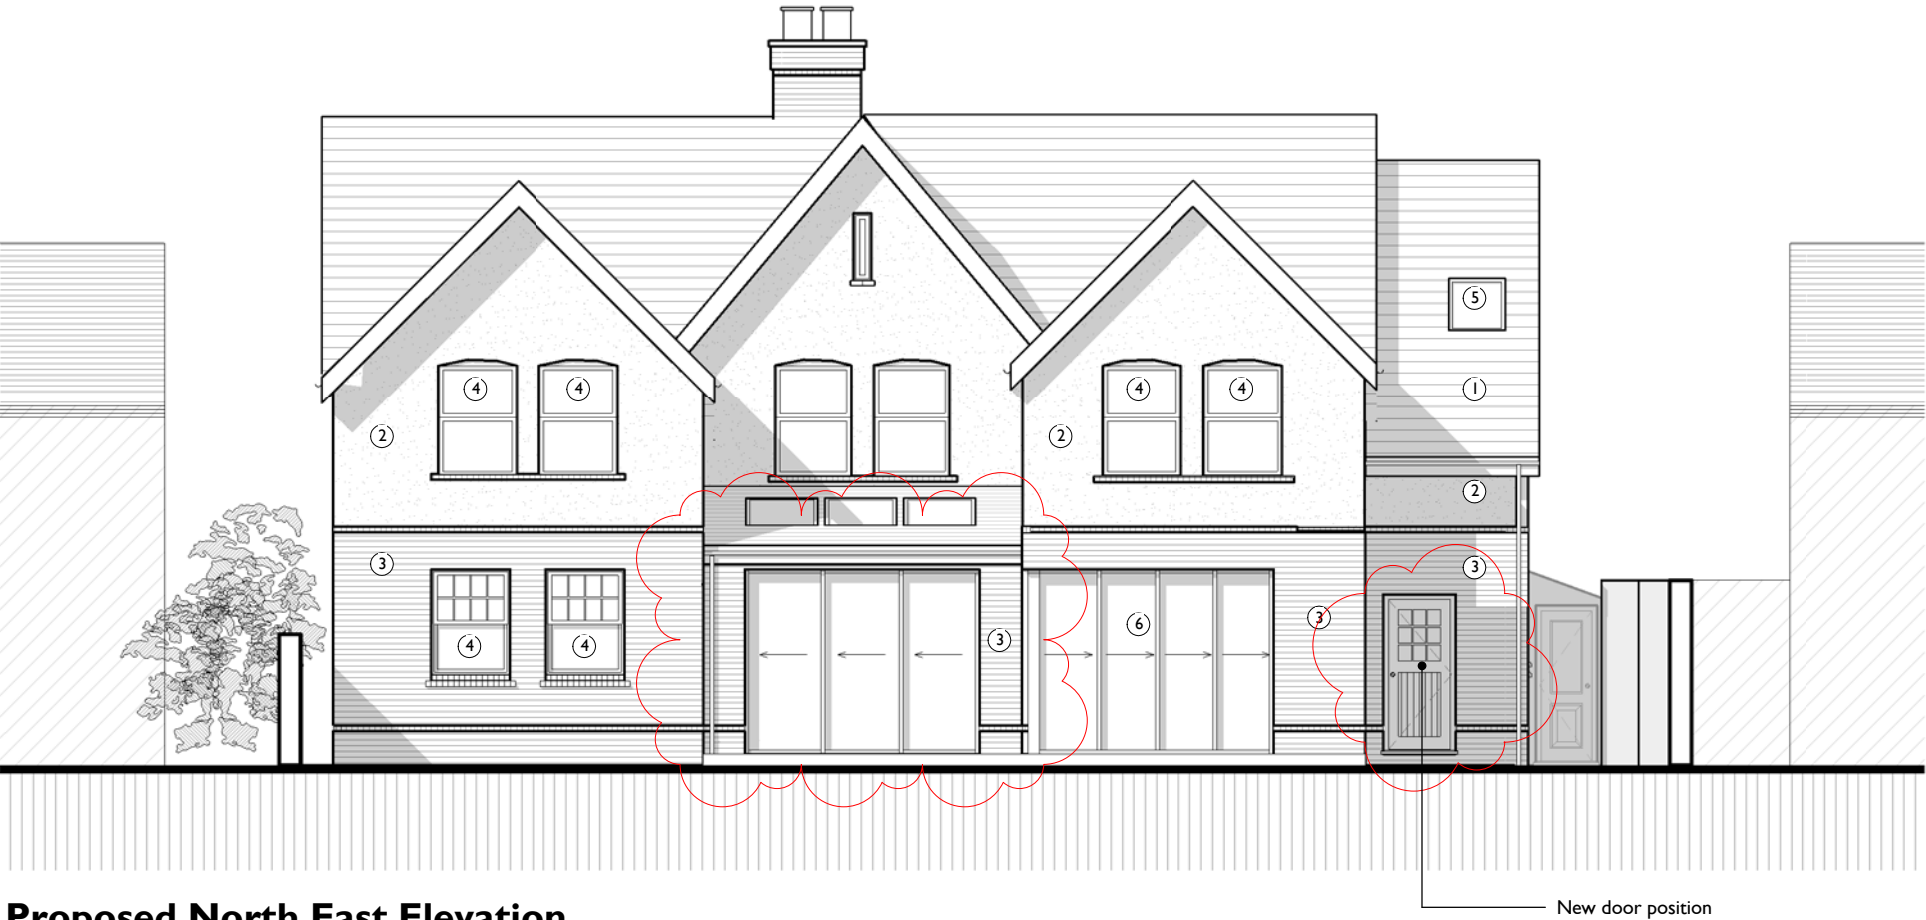


Proposed North East Elevation
1 : 100



Proposed South East Elevation
1 : 100

- Proposed Materials
- 1. Roof Tiles - To match existing
 - 2. Render - Colour to match existing
 - 3. Brick - To match existing with matching detail coursing
 - 4. New window to match existing
 - 5. New proposed roof light
 - 6. New aluminium doors

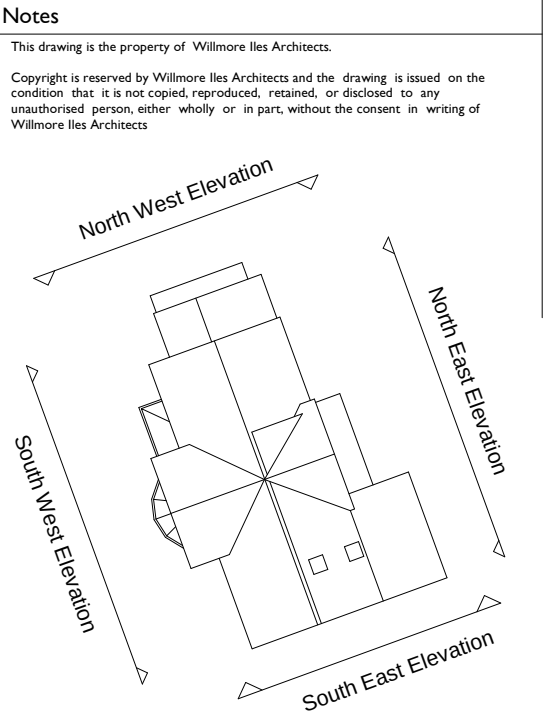

External wall moved to provide space for dining area, with new velux above. Minor internal changes. Door to utility moved to north east elevation. Existing poor quality lean to roof removed.	PL	SB	17.05.16	B
Planning Issue	PL	SB	18.11.16	A
Amendment	Drwn	Chkd	Date	Rev

wia willmore iles architects

267 Hotwell Road - Hotwells - Bristol - BS8 4SF - Tel: 0117 9450962
www.willmoreiles.com

Drawing Status	PLANNING			
Client	MR + MRS SCOTT			
Job Title	50 ALBERT ROAD CAVERSHAM, READING			
Drawing Title	NORTH EAST AND SOUTH EAST PROPOSED ELEVATIONS			
Scale	Size	Drawn	Checked	Date
As indicated	A1	PL	SB	NOV 16
Job No	Drawing No	Rev		
570	0570-PL-GA-033	B		