


NOTE
ALL MATERIALS INTENDED TO BE USED ON
NEW EXTENSION ARE TO MATCH EXISTING.
THIS DRAWING HAS BEEN PREPARED WITHOUT
THE BENEFIT OF AN ACCURATE SITE SURVEY
REMARKING (GROUND) ELEVATION IS UNAFFECTED
BY PROPOSED NEW EXTENSION

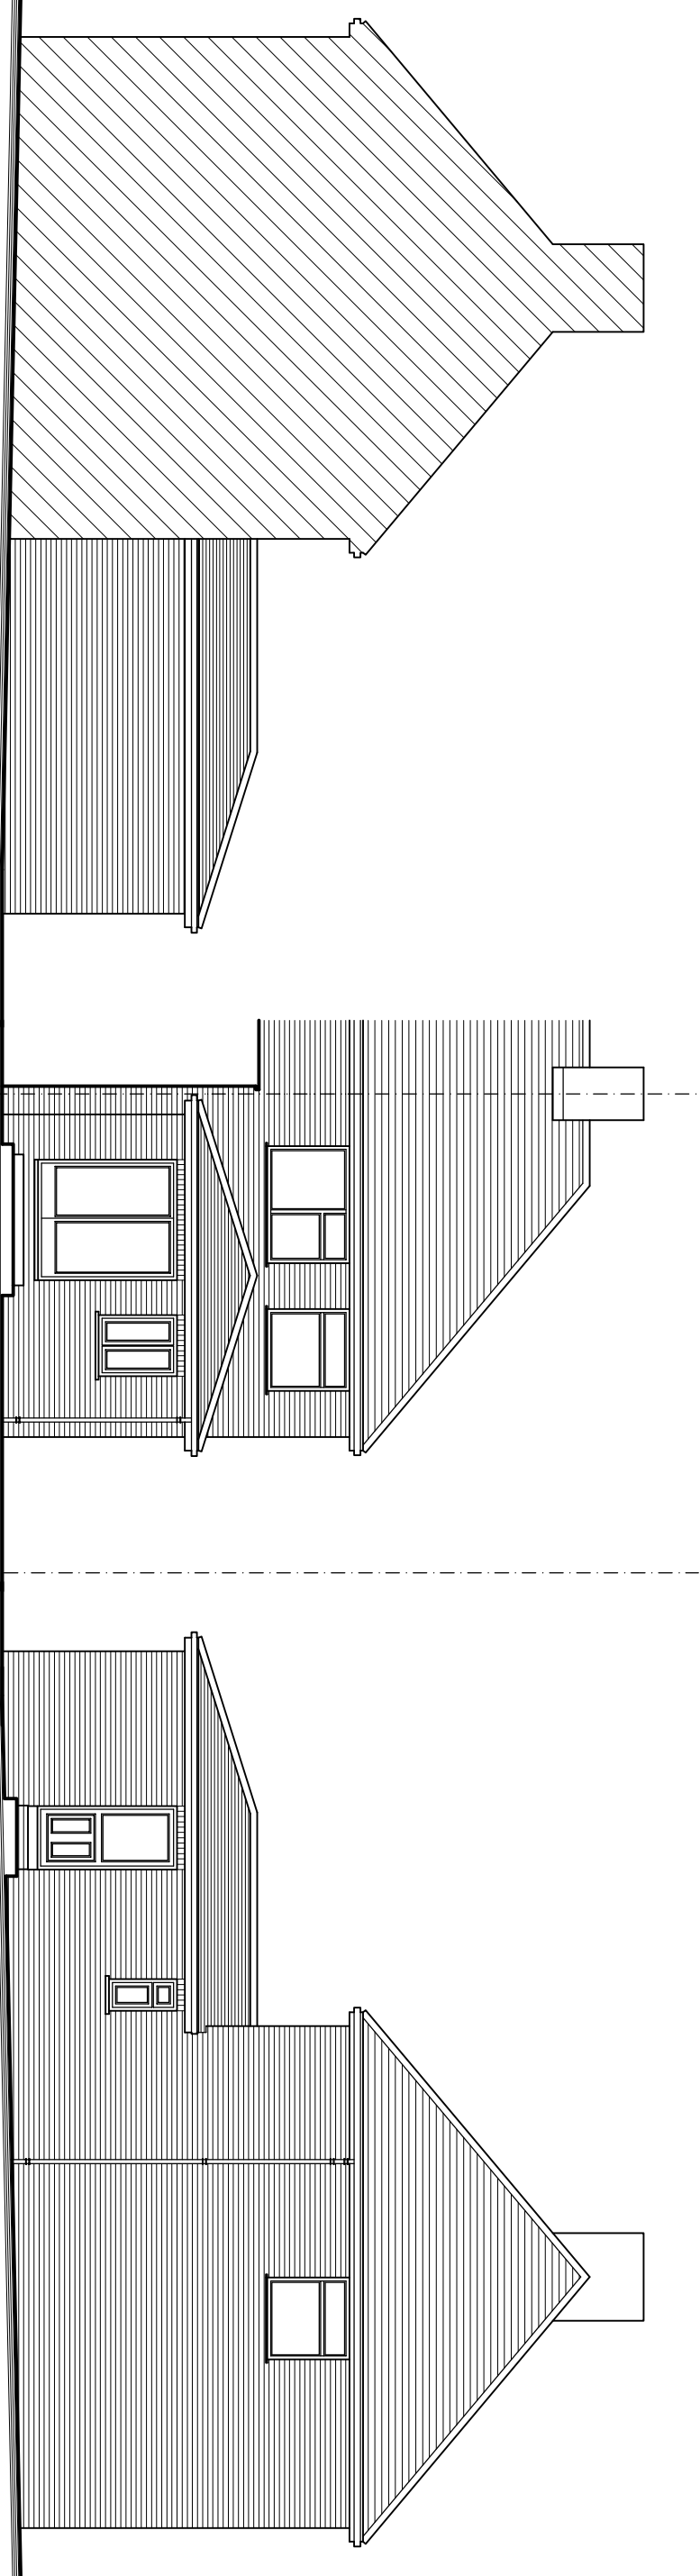

PROPOSED SIDE ELEVATION

PROPOSED REAR ELEVATION

PROPOSED SIDE ELEVATION



REF ID

RICHARD FENN DESIGNS LIMITED
11 HARRIER CLOSE, WOODLEY,
READING, BERKSHIRE. RG5 4PE.
Telephone READING (0118) 9691684
E-Mail : rfdl@ntlworld.com

PROPOSED SINGLE STOREY REAR EXTENSION
TO 14 RYDAL AVENUE, TILEHURST, READING
for MR AND MRS M. EL-GUEDDARI

EXISTING ELEVATIONS

DATE	SCALE
MAY 25th 2017	1 : 100

DRAWING No. REVISION

ME.13