


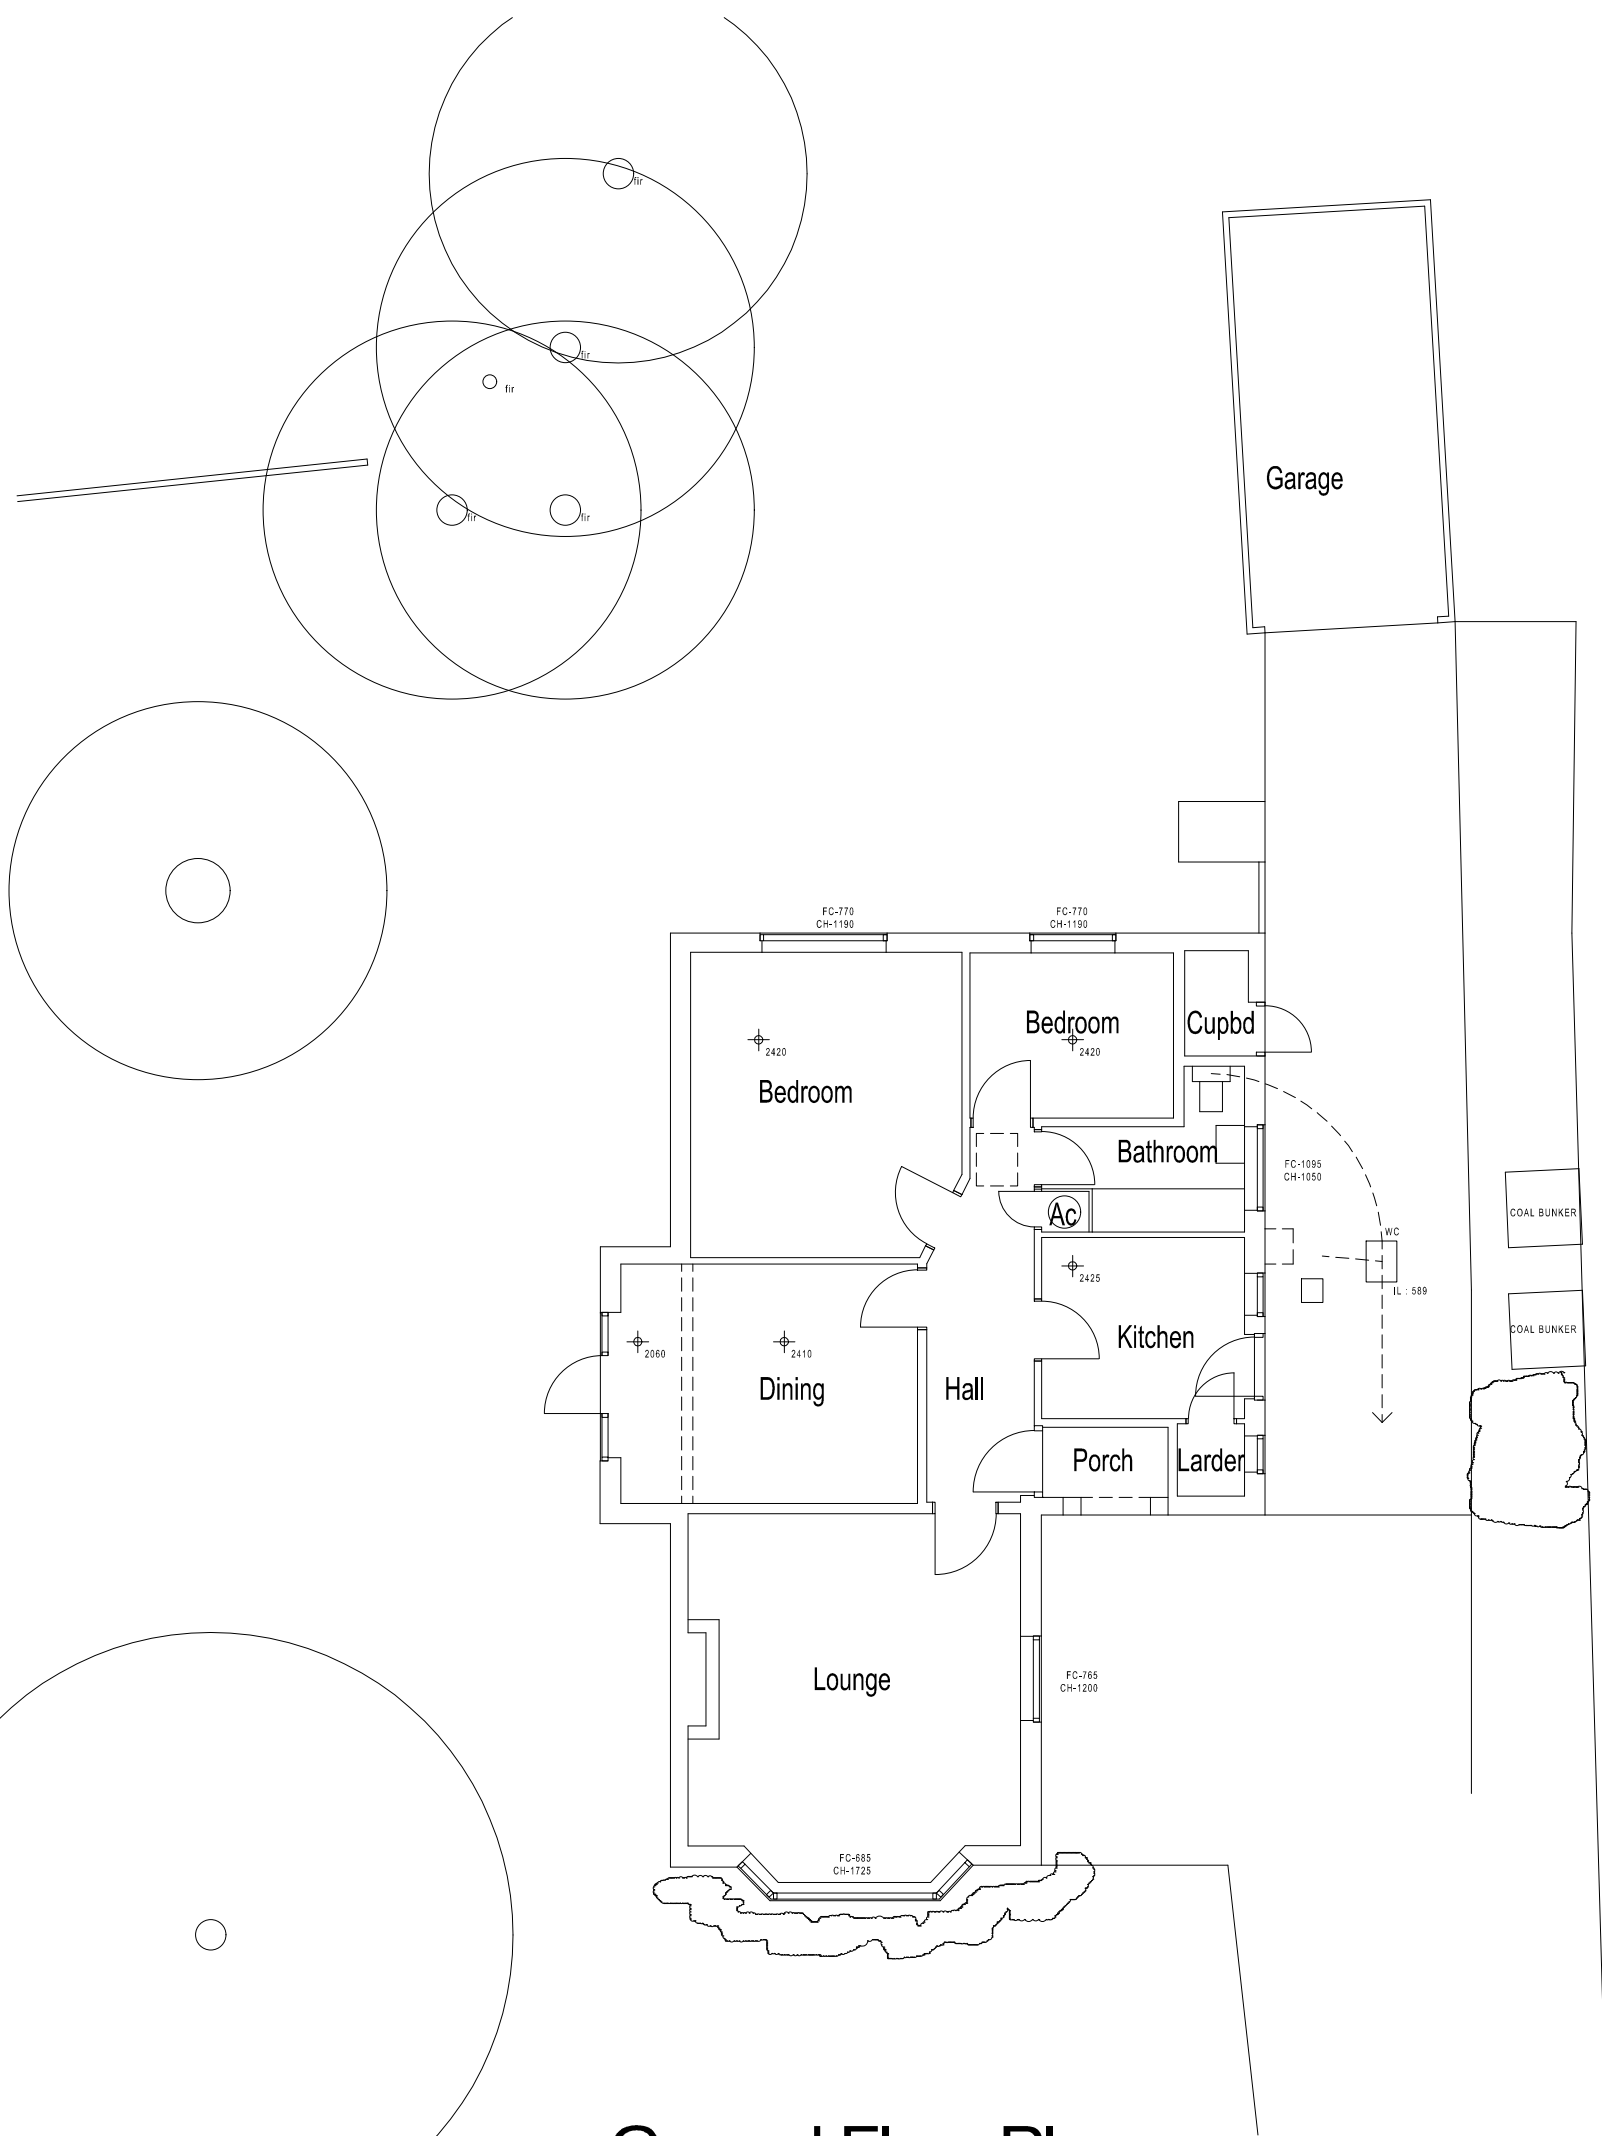


Ground Floor Plan

Disclaimer

THIS DRAWING MUST NOT BE SCALED UNLESS ISSUED FOR PLANNING PURPOSES. ALL DIMENSIONS ARE TO BE VERIFIED PRIOR TO SETTING OUT, COMMENCING WORK, OR PRODUCTION OF FABRICATION DRAWINGS. REPORT ANY DISCREPANCIES TO THE SUPERVISING OFFICER IMMEDIATELY. DRAWINGS MARKED AS 'DRAFT' ARE FOR APPROVAL ONLY AND NOT ISSUED FOR CONSTRUCTION PURPOSES. COPYRIGHT ©

Rev	Description	By	Date
A	General up Dates	BS	28-7-17

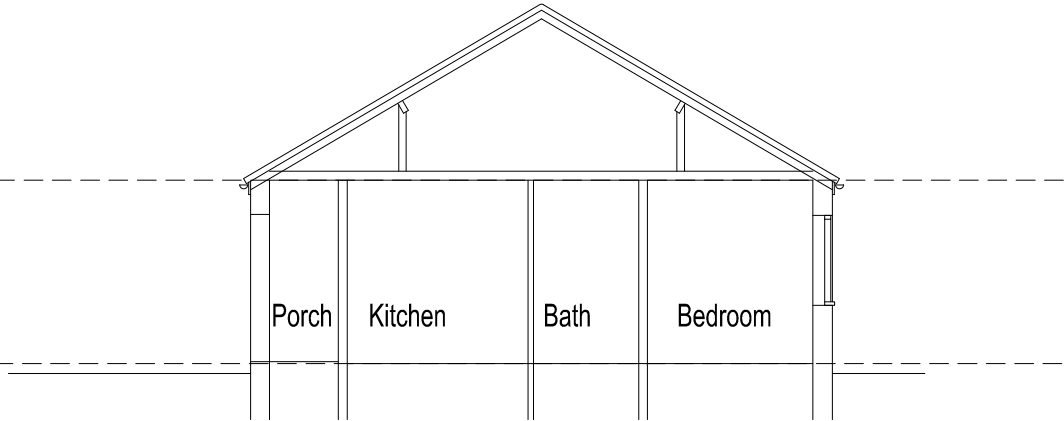

Typical Section

1:100 scale Bar
This Drawing has been produced for printing onto A3 size paper,



Day • Tanner Partnership ARCHITECTURE AND PLANNING

www.daytanner.co.uk Suite 1A
CLIENT Mr & Mrs J Cunningham Market House
19–21 Market Place
Wokingham
Berkshire
RG40 1AP
JOB Marsden, Blagrove Lane,
Reading, RG4 7DZ
DRG As Existing Ground Floor Plan & Section 0118 989 0808
info@daytanner.co.uk

SCALE 1:100 DRAWN Nov 16 DATE 3428/101 A