

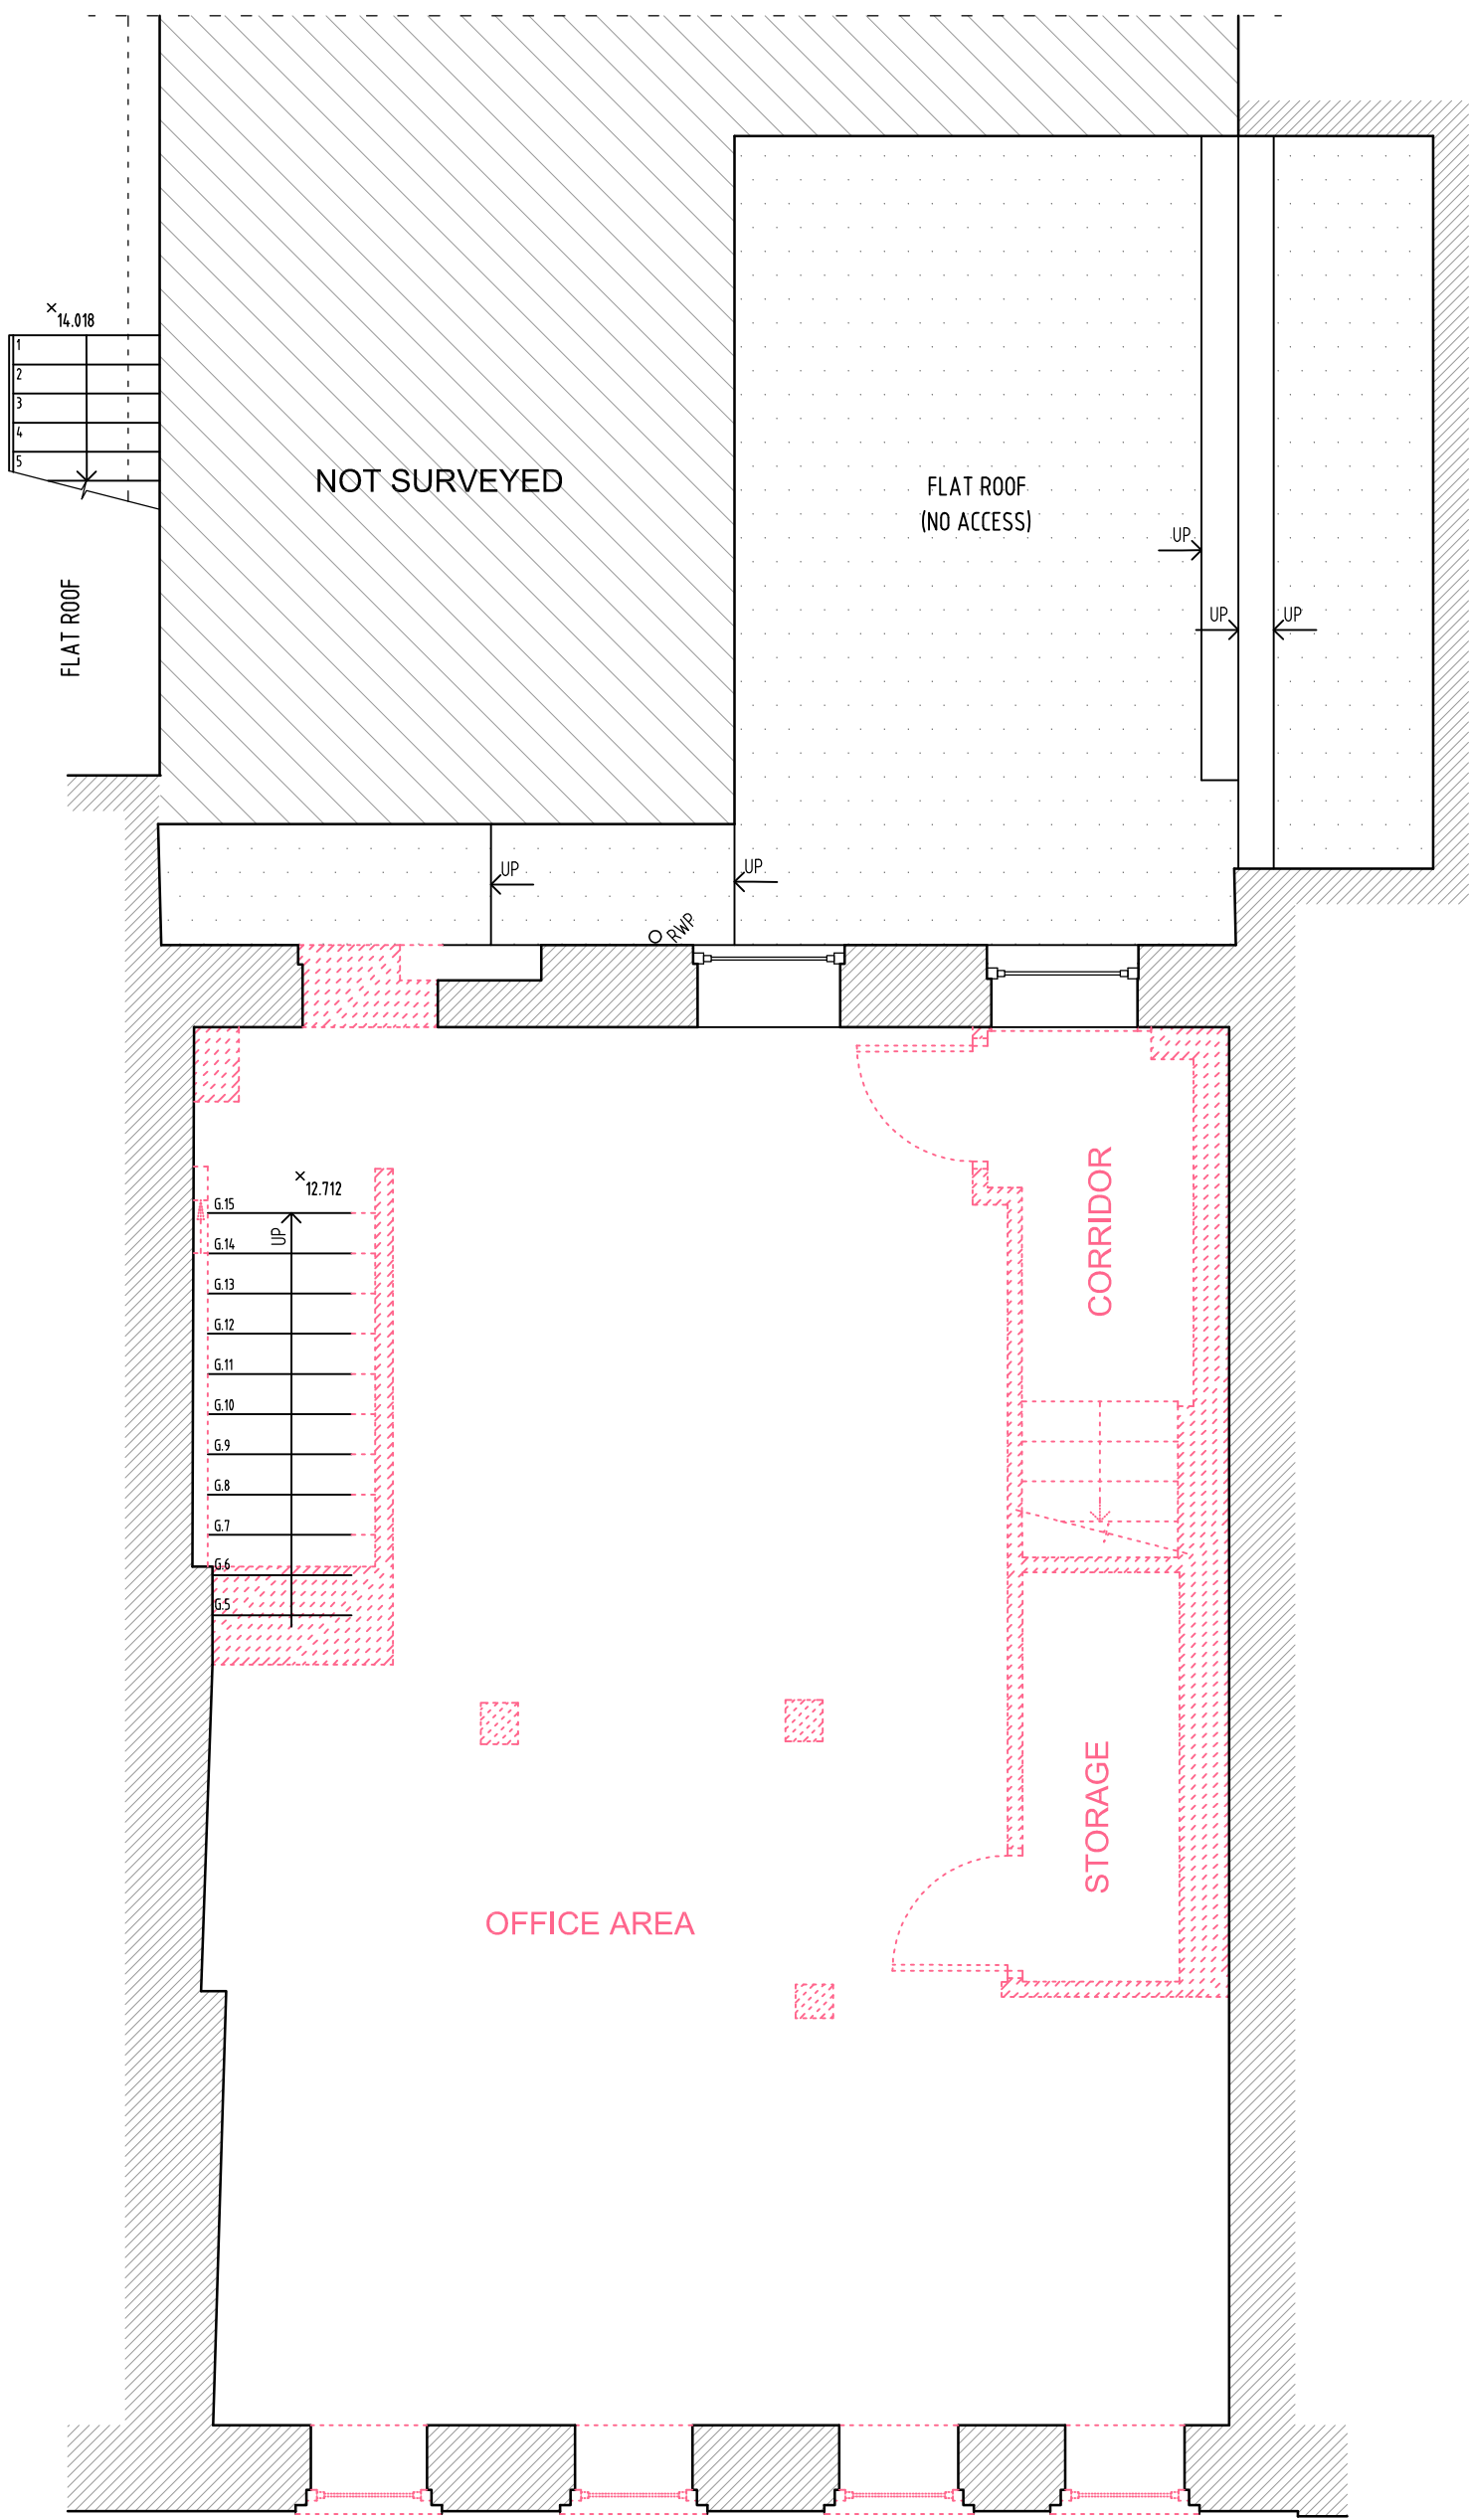


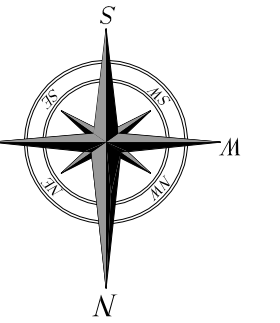


No. 146

FIRST FLOOR PLAN
SCALE 1:50

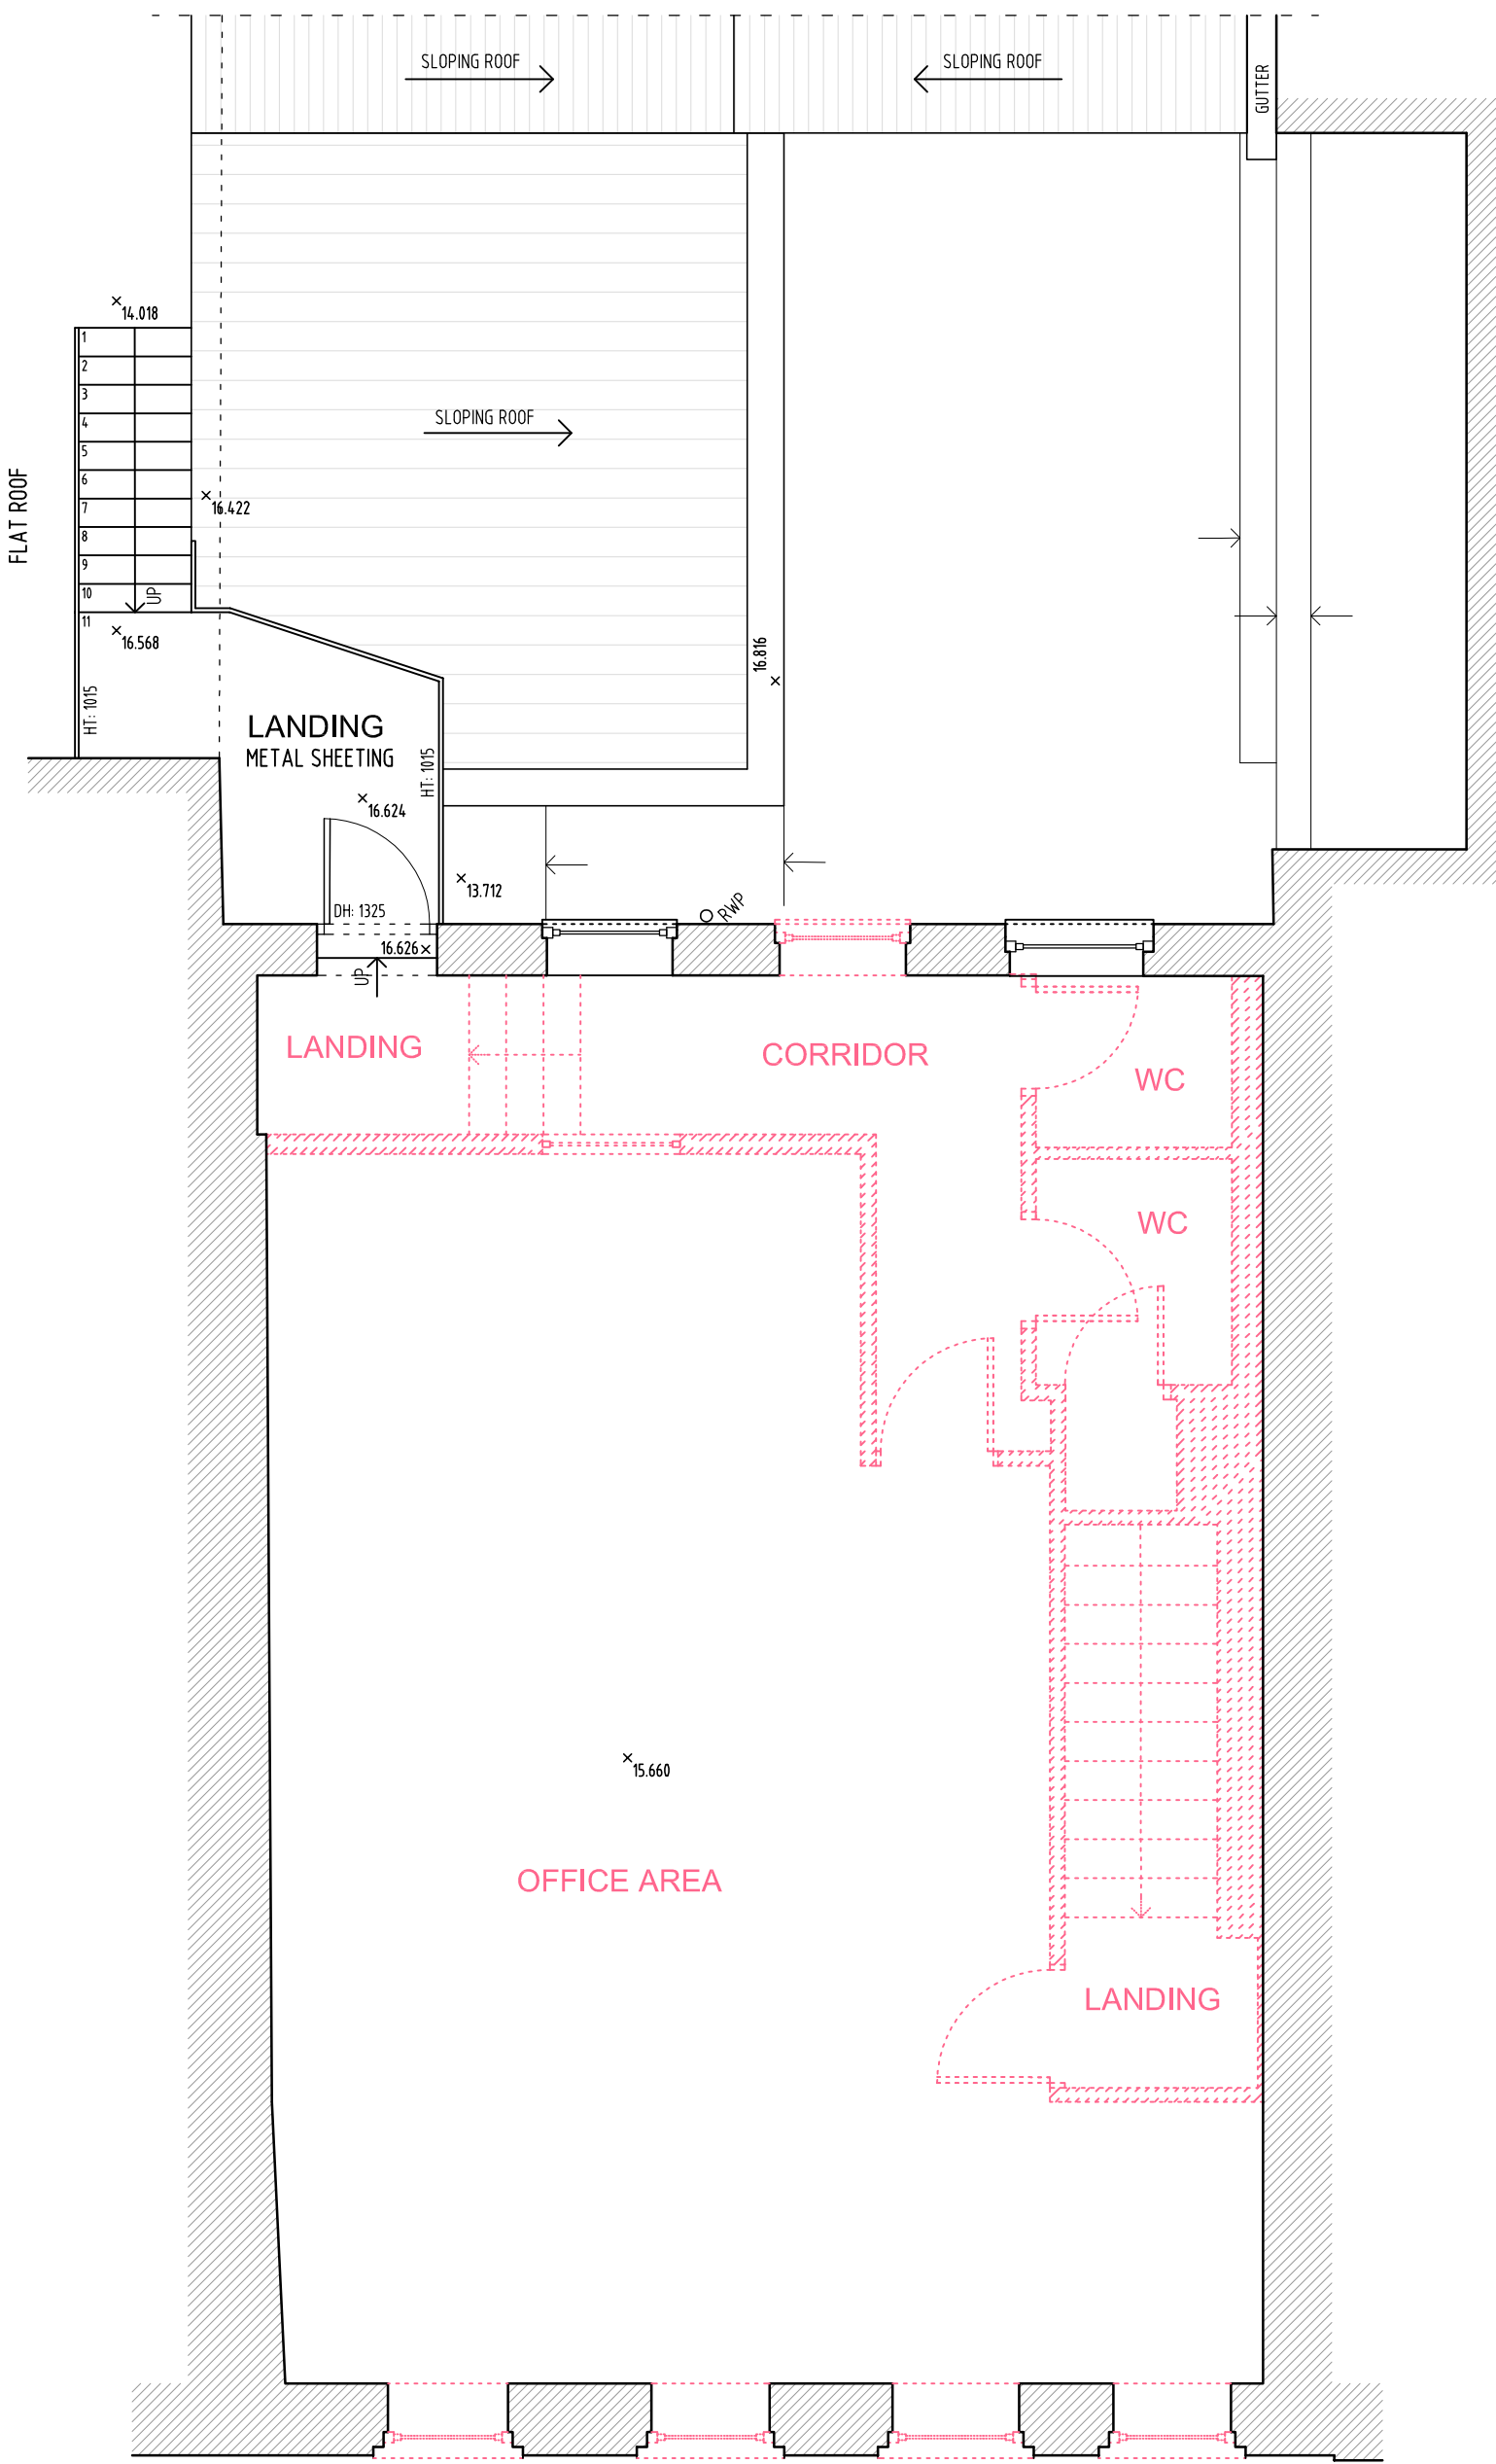

No. 146

SECOND FLOOR PLAN
SCALE 1:50

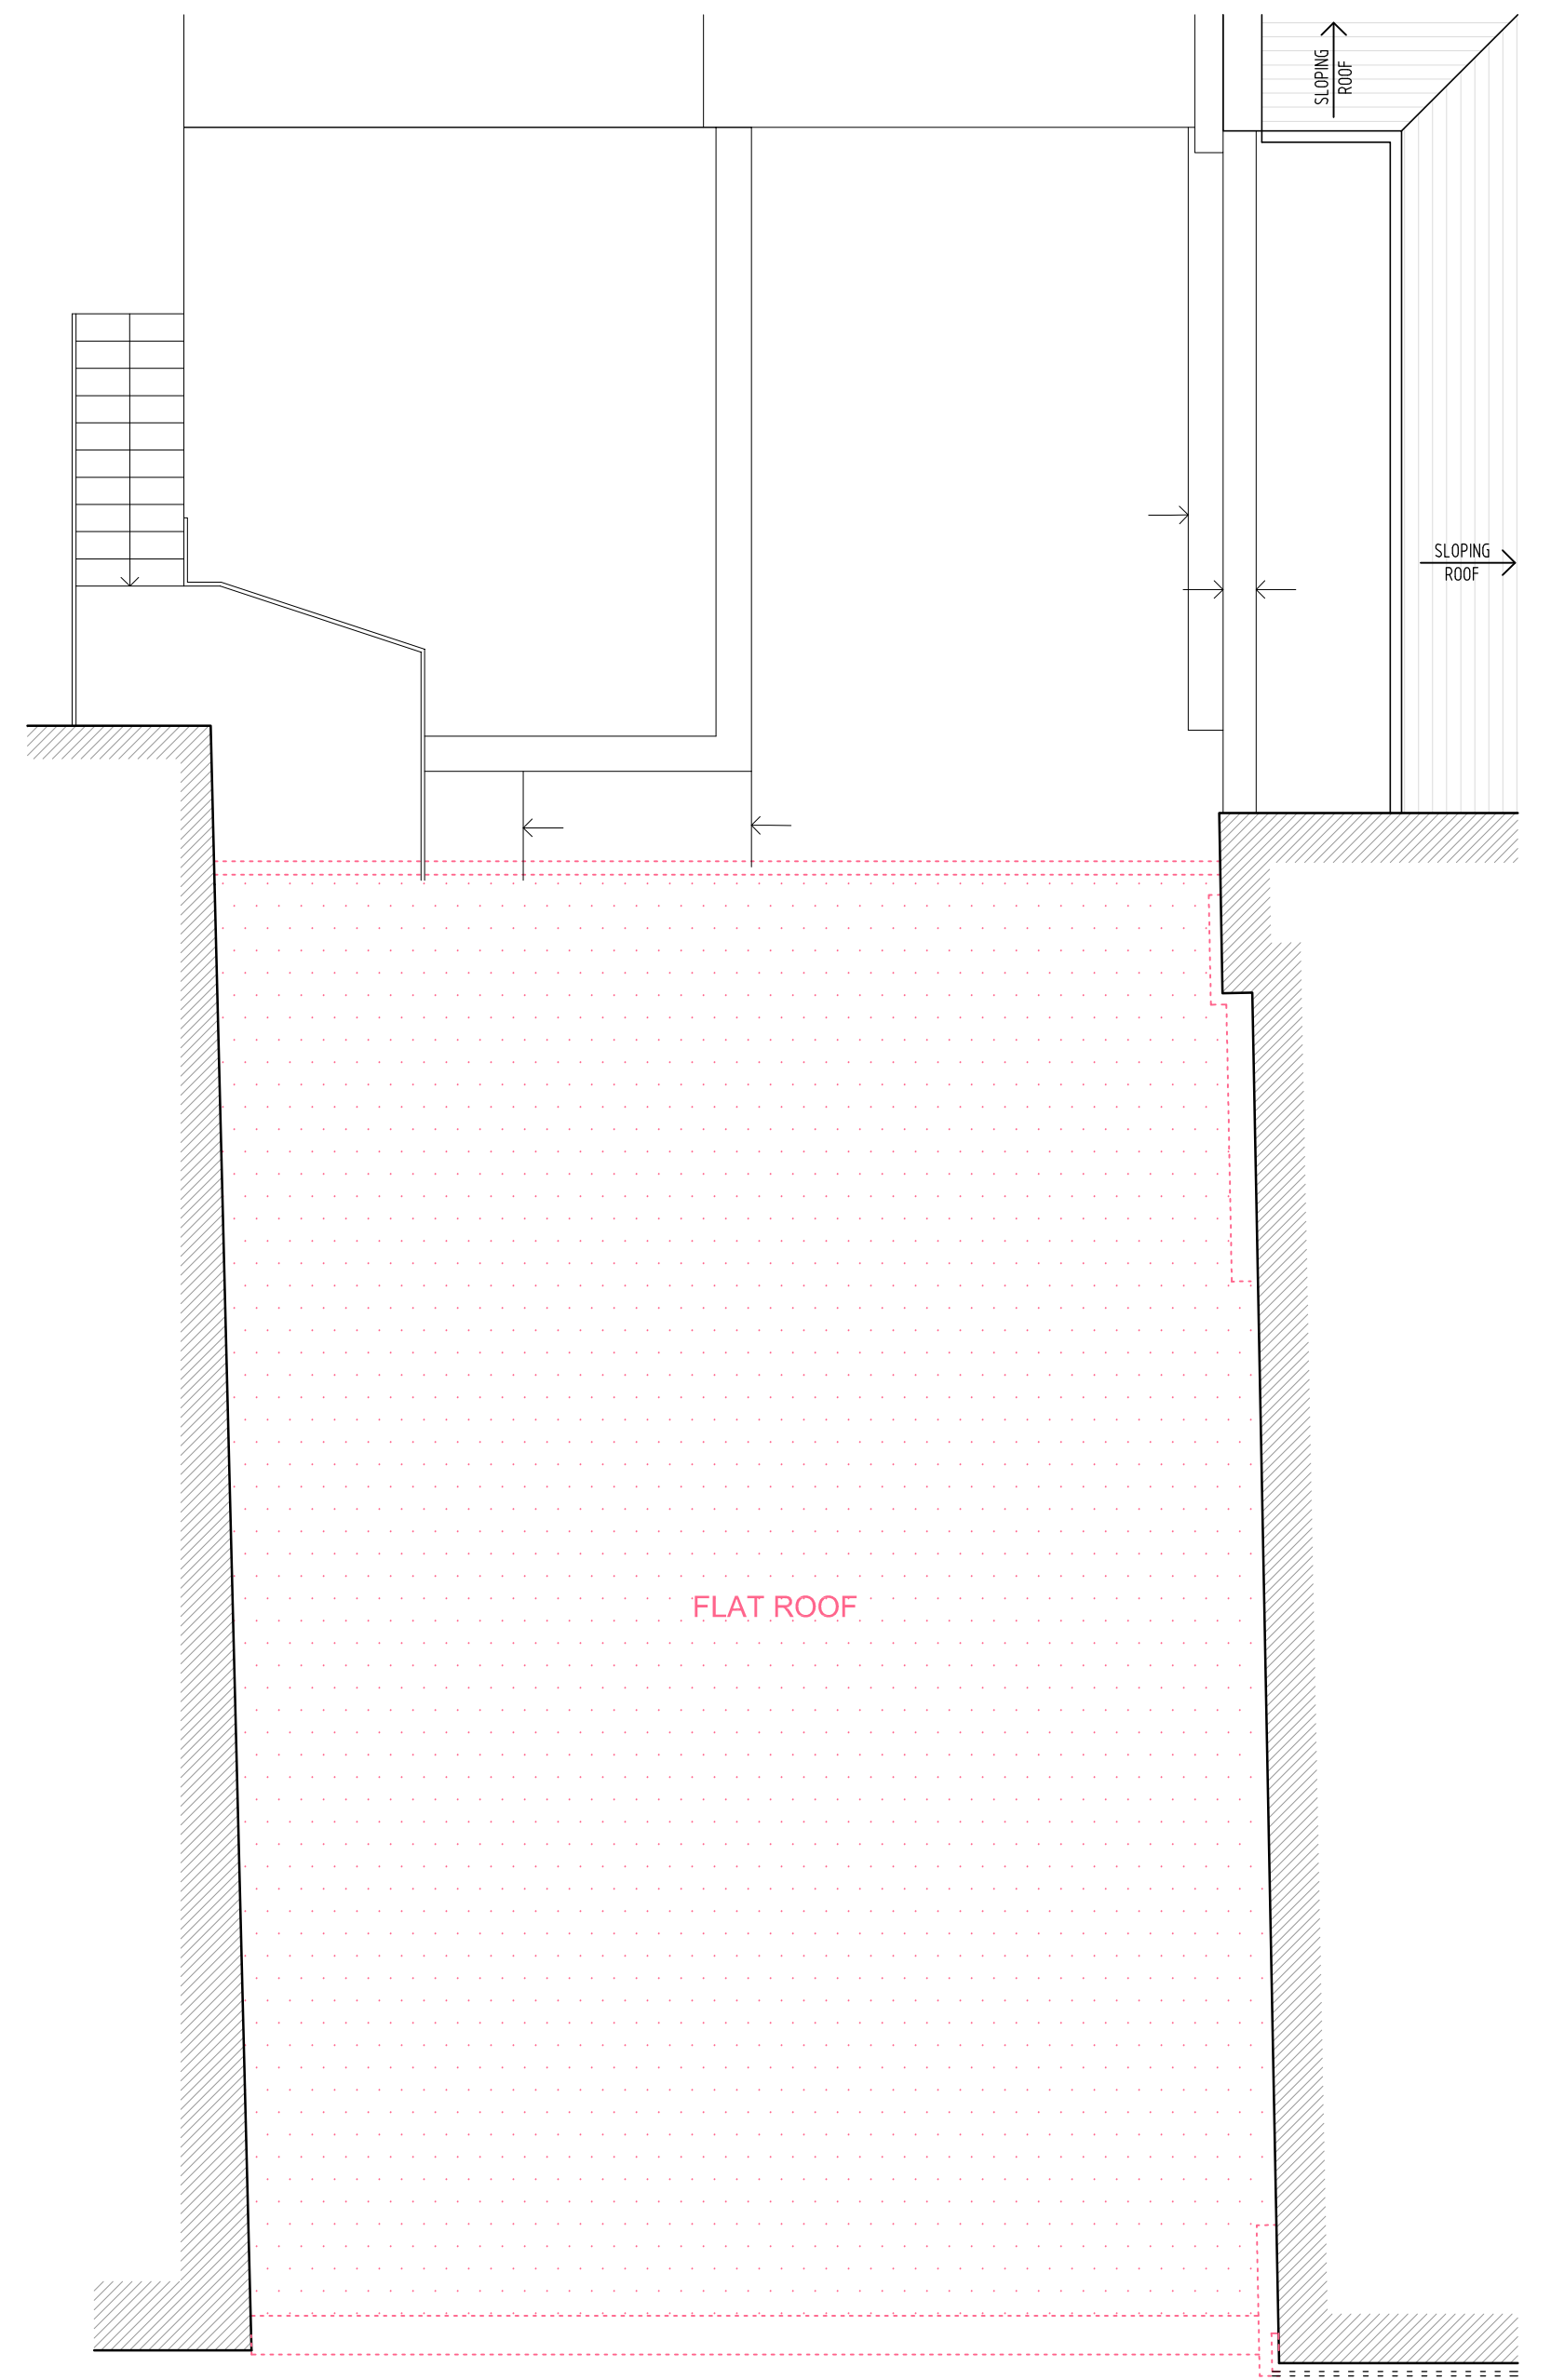

No. 147

No. 146

No. 145

THIRD FLOOR PLAN
SCALE 1:50


NOTES

1. GENERAL:
 - 11 DO NOT SCALE FROM THIS DRAWING. CHECK ALL DIMENSIONS AND CONDITIONS ON SITE.
 - 12 ALL WORKS TO BE CARRIED OUT IN ACCORDANCE WITH CURRENT HEALTH & SAFETY (INCLUDING CDM) REGULATIONS. ALL WORKS TO COMPLY WITH CURRENT BRITISH STANDARDS, CODES OF PRACTICE, BUILDING REGULATIONS AND APPROPRIATE EUROPEAN STANDARDS.
 - 13 ALL STRUCTURAL WORK IS TO BE CARRIED OUT IN ACCORDANCE WITH THE STRUCTURAL ENGINEER'S DETAILS AND CALCULATIONS.
 - 14 PRECISE POSITIONS OF ALL FIXTURES AND FITTINGS IS SUBJECT TO CONFIRMATION ON SITE.
 - 15 THIS DRAWING IS PRODUCED FOR PLANNING APPLICATION ONLY AND SHOULD NOT BE USED FOR ANY OTHER PURPOSES.

LEGEND:

	DENOTES EXISTING WALL
	DENOTES DEMOLITION WORKS

SCALE BAR
(1:50 @ A1)
(1:100 @ A3)

 

REV	DATE	DESCRIPTION	BY
DRG STATUS PLANNING			
DRAWN BY ISP DRAWING SOLUTIONS			

JOB TITLE 146 FRIAR STREET READING, RG1 1EX
DRAWING TITLE SCHEME A – DEMOLITION WORKS FIRST, SECOND & THIRD/ROOF FLOOR PLANS

ISP DRAWING SOLUTIONS 21 MONKS CLOSE MIDDLESEX, HA4 0HX TEL: 0044 7886116912 EMAIL: info@ispdrawingsolutions.co.uk www.ispdrawingsolutions.co.uk	
DRG NO 1110 – D.102	REV / SCALE 1:50 @ A1 1:100 @ A3 DATE 03/2017