




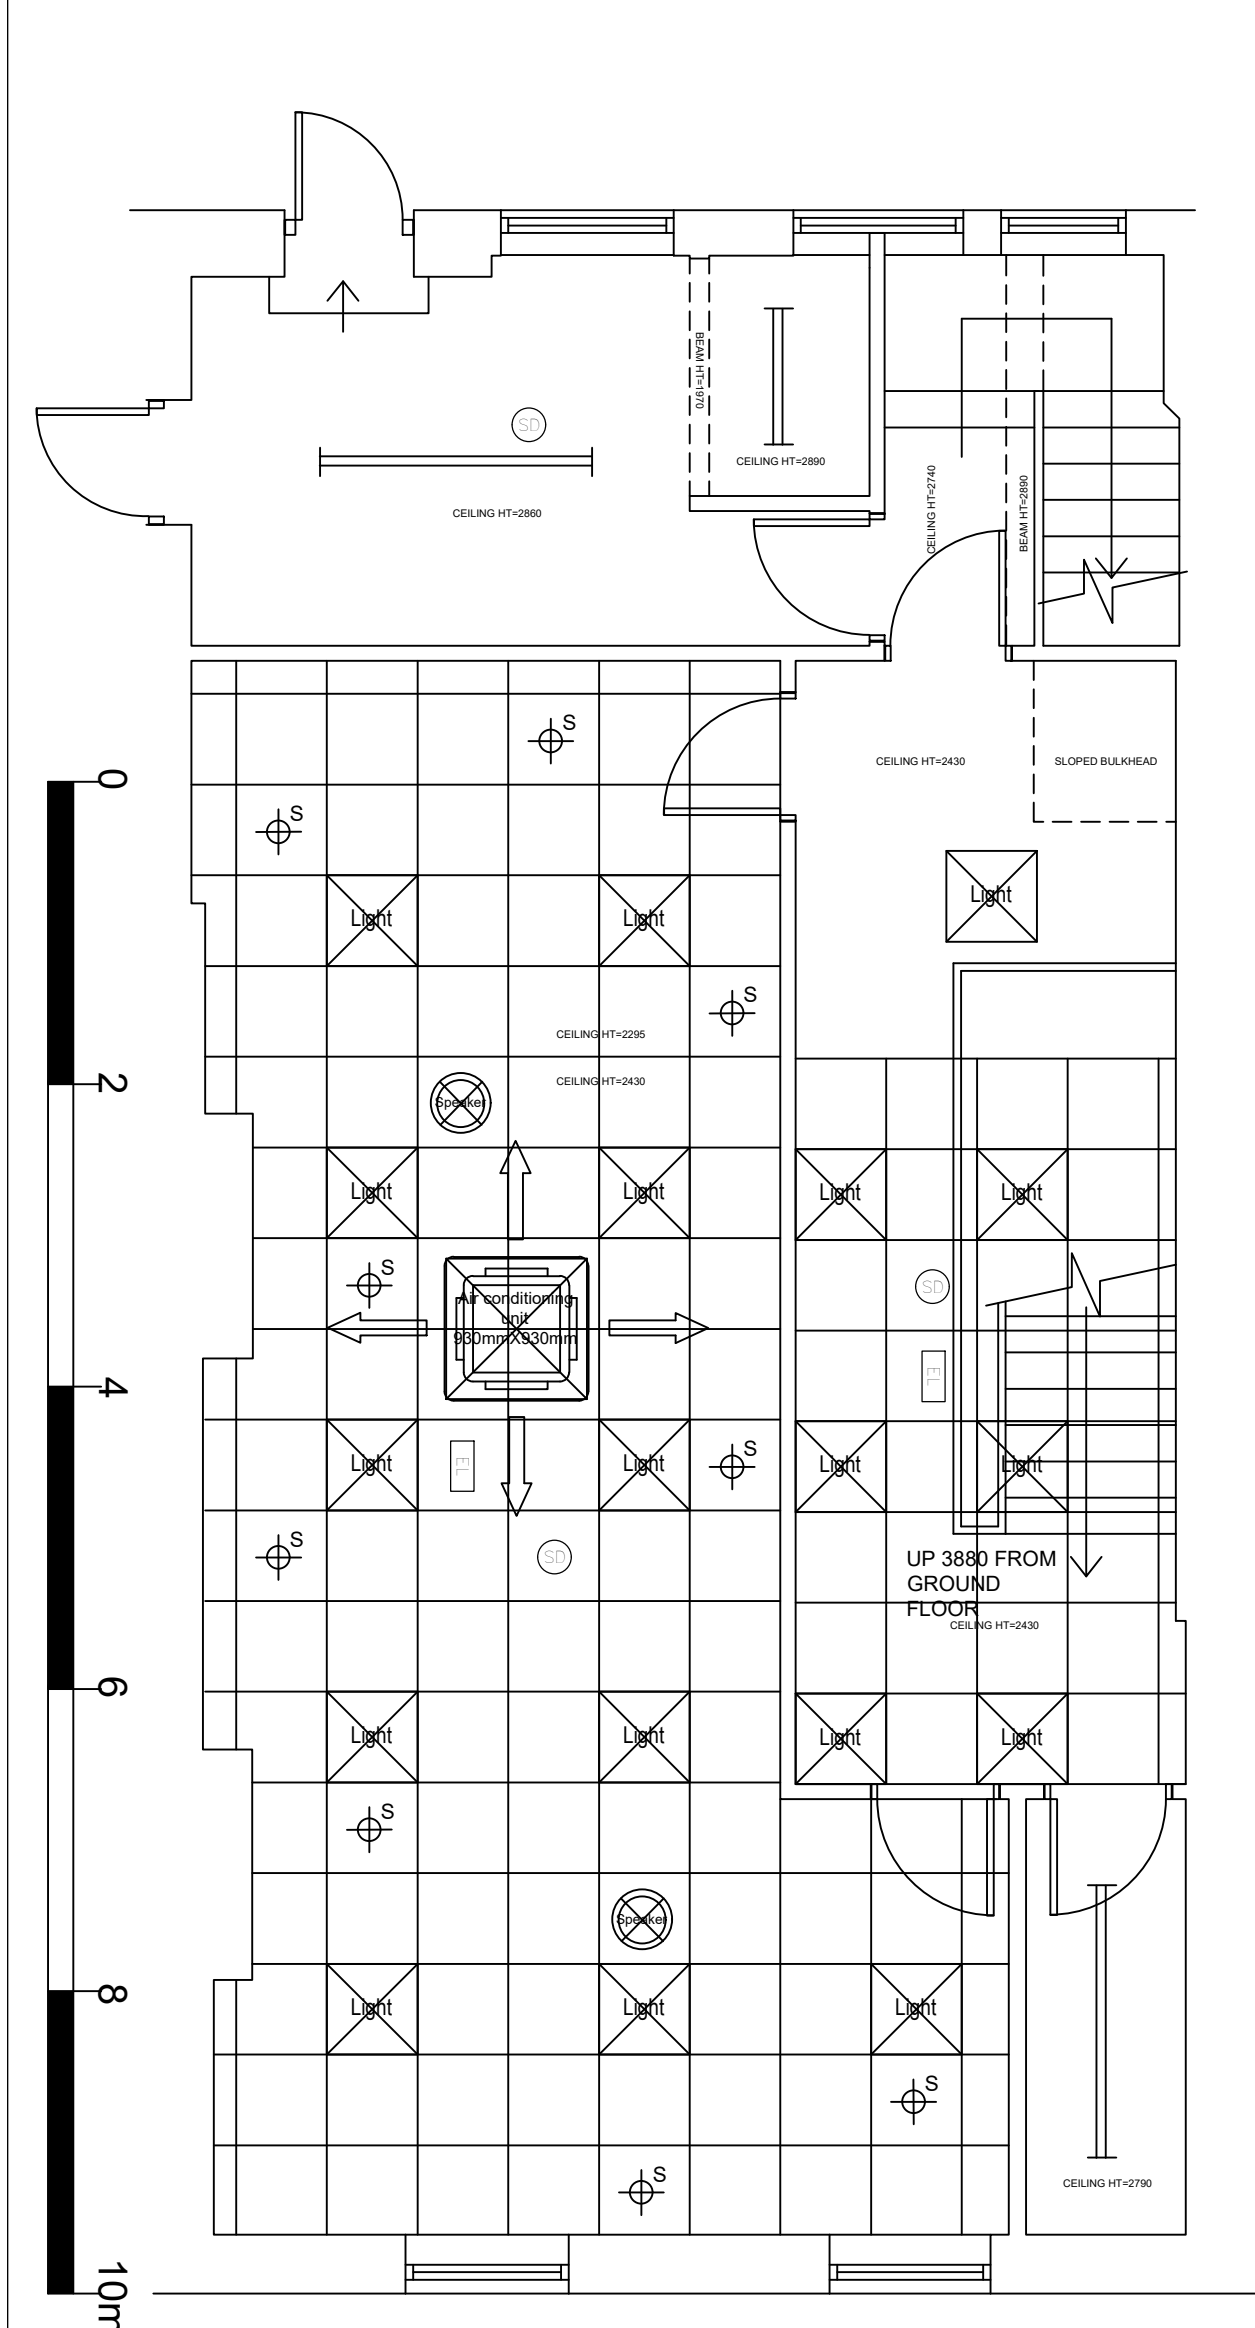



FIRST FLOOR INVERTED CEILING PLAN

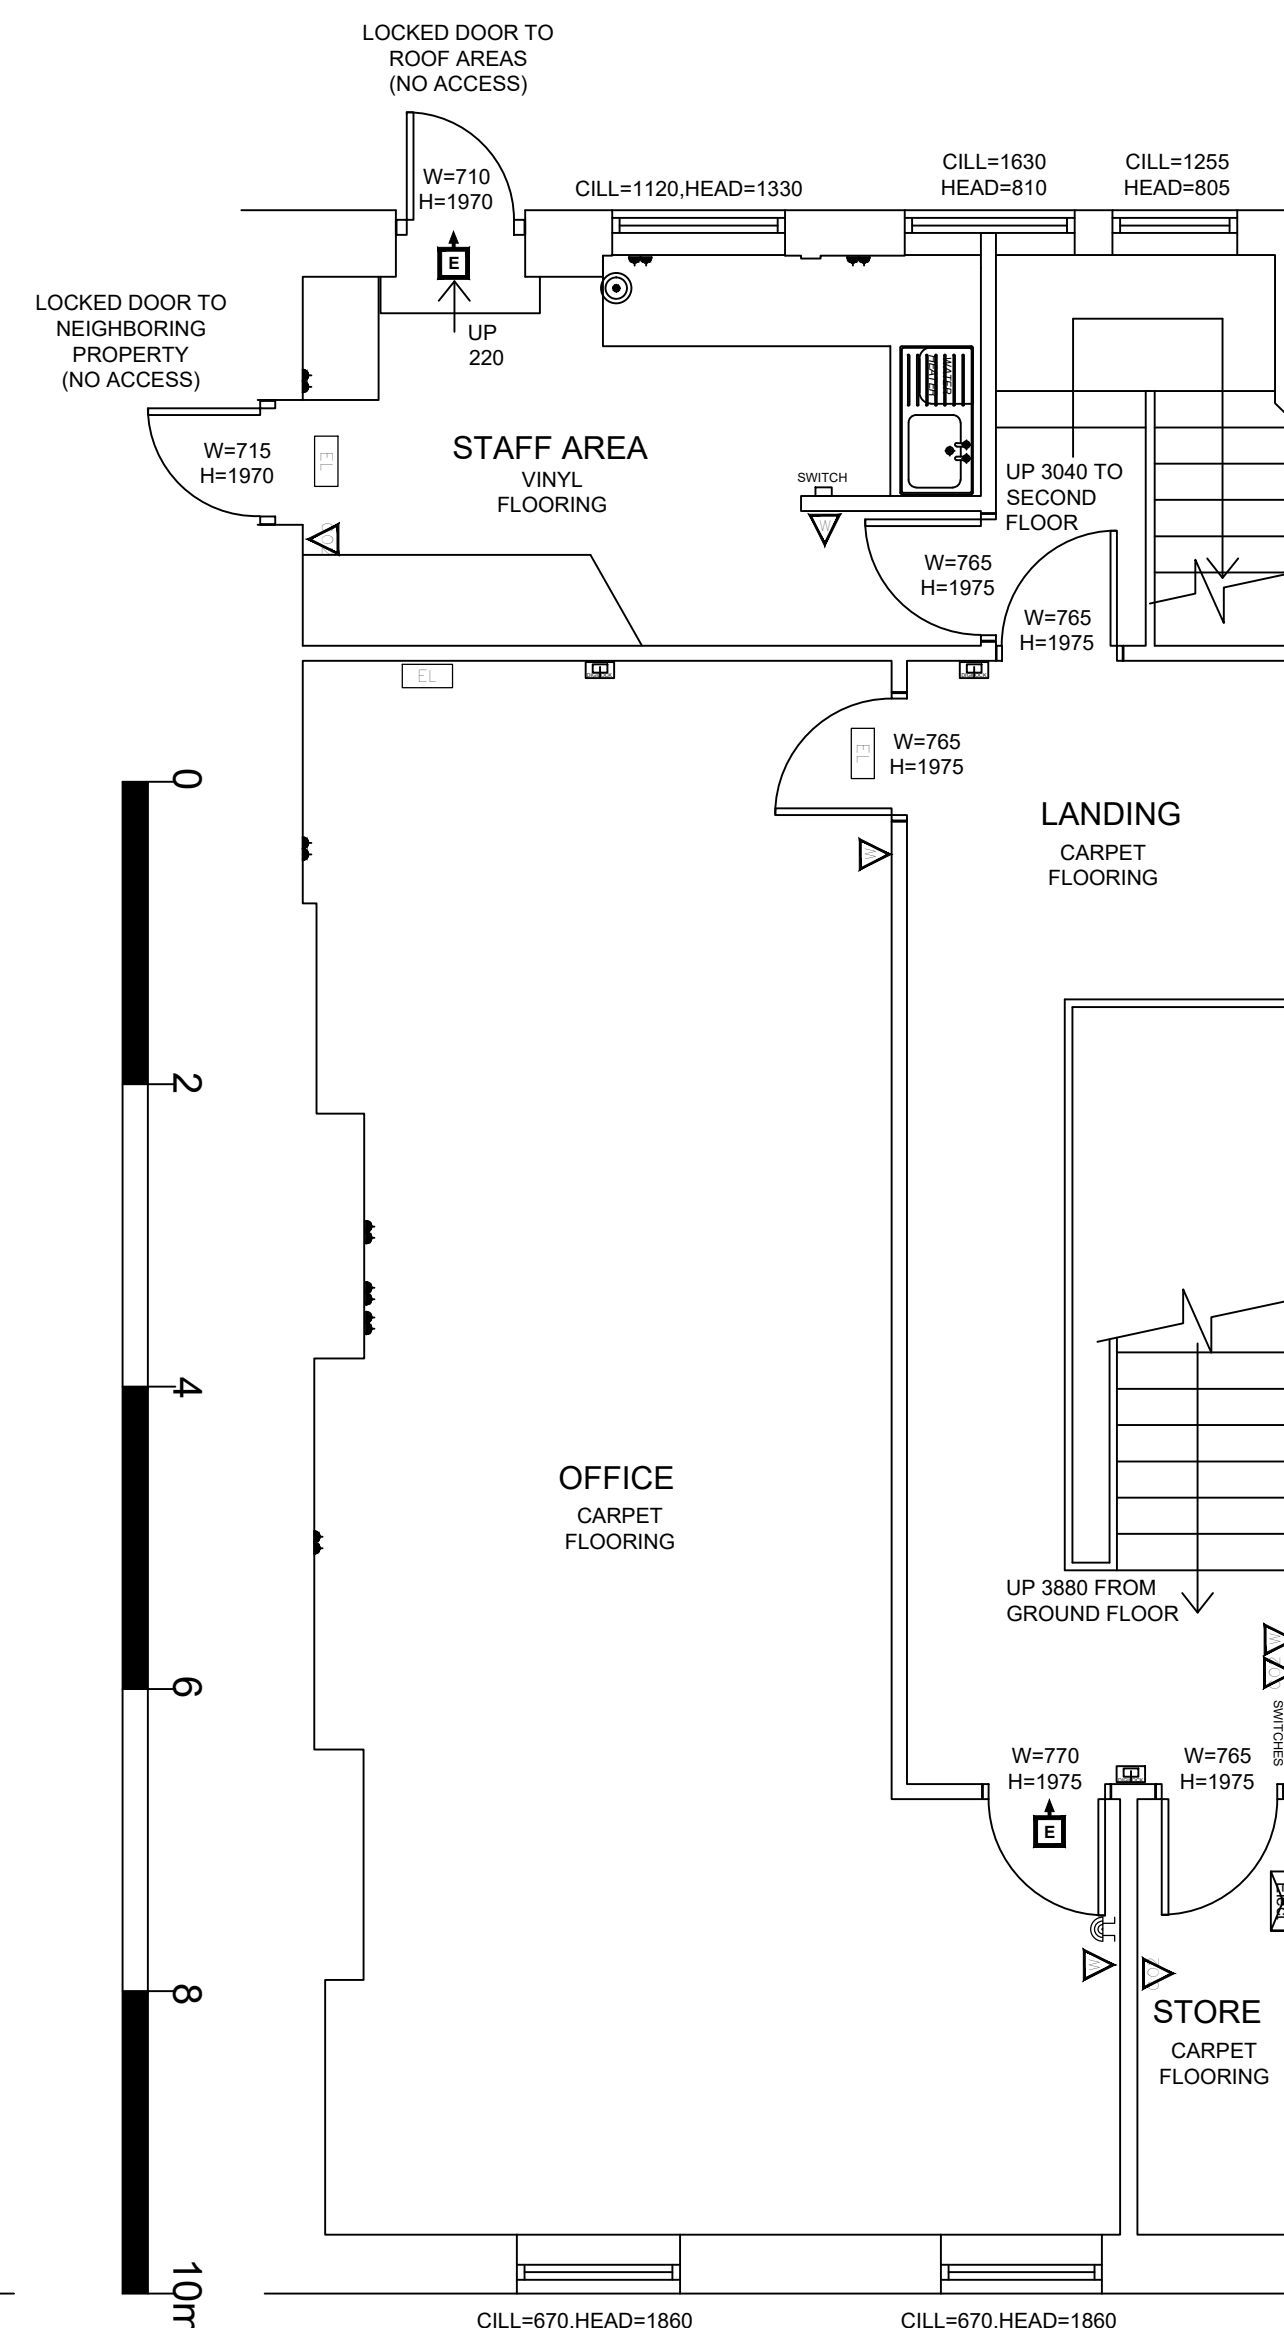

FIRST FLOOR PLAN

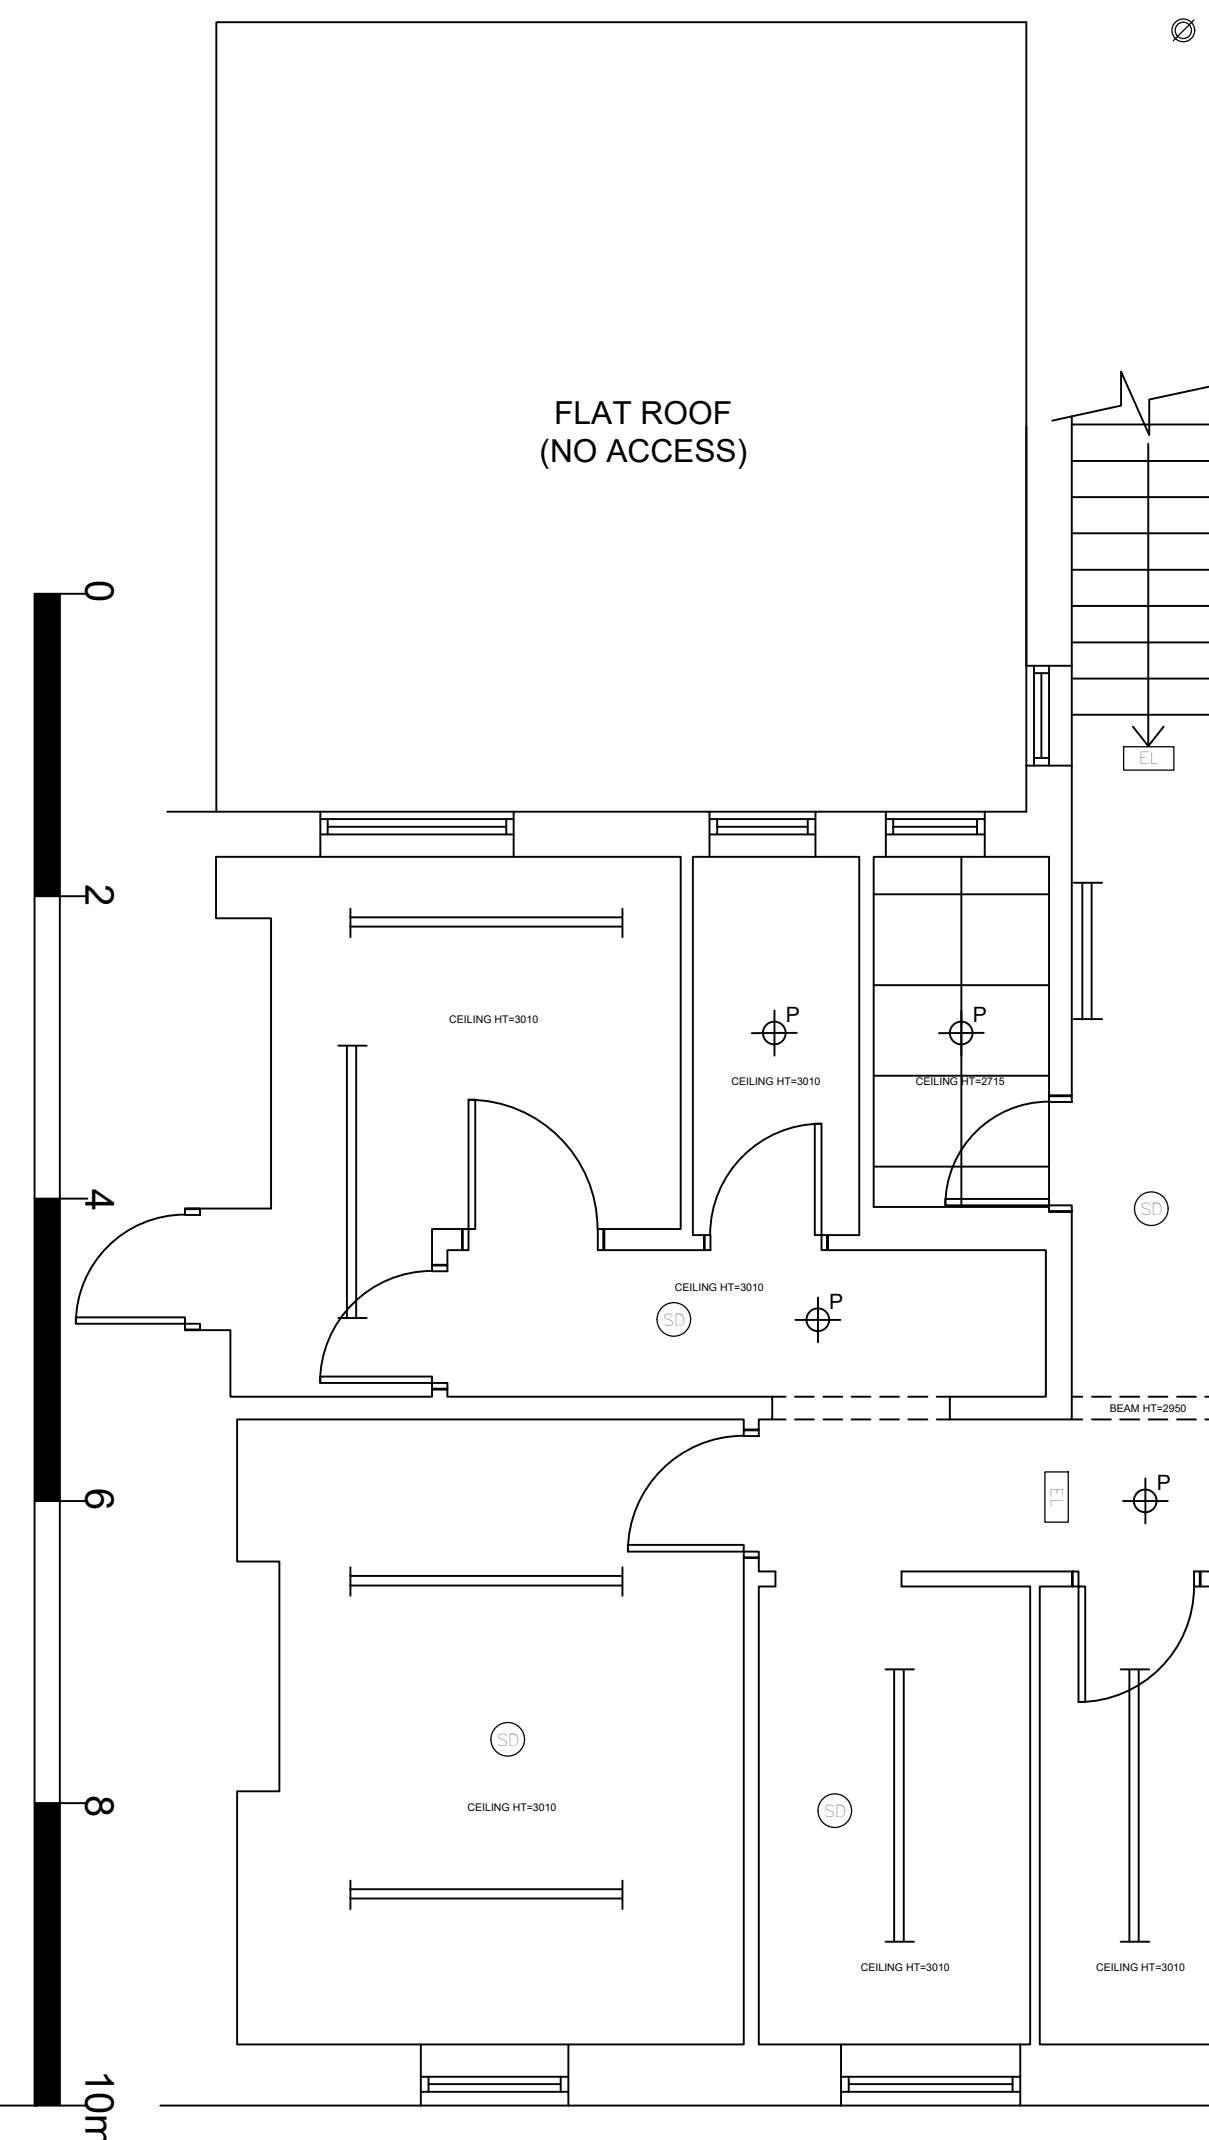

SECOND FLOOR INVERTED CEILING PLAN

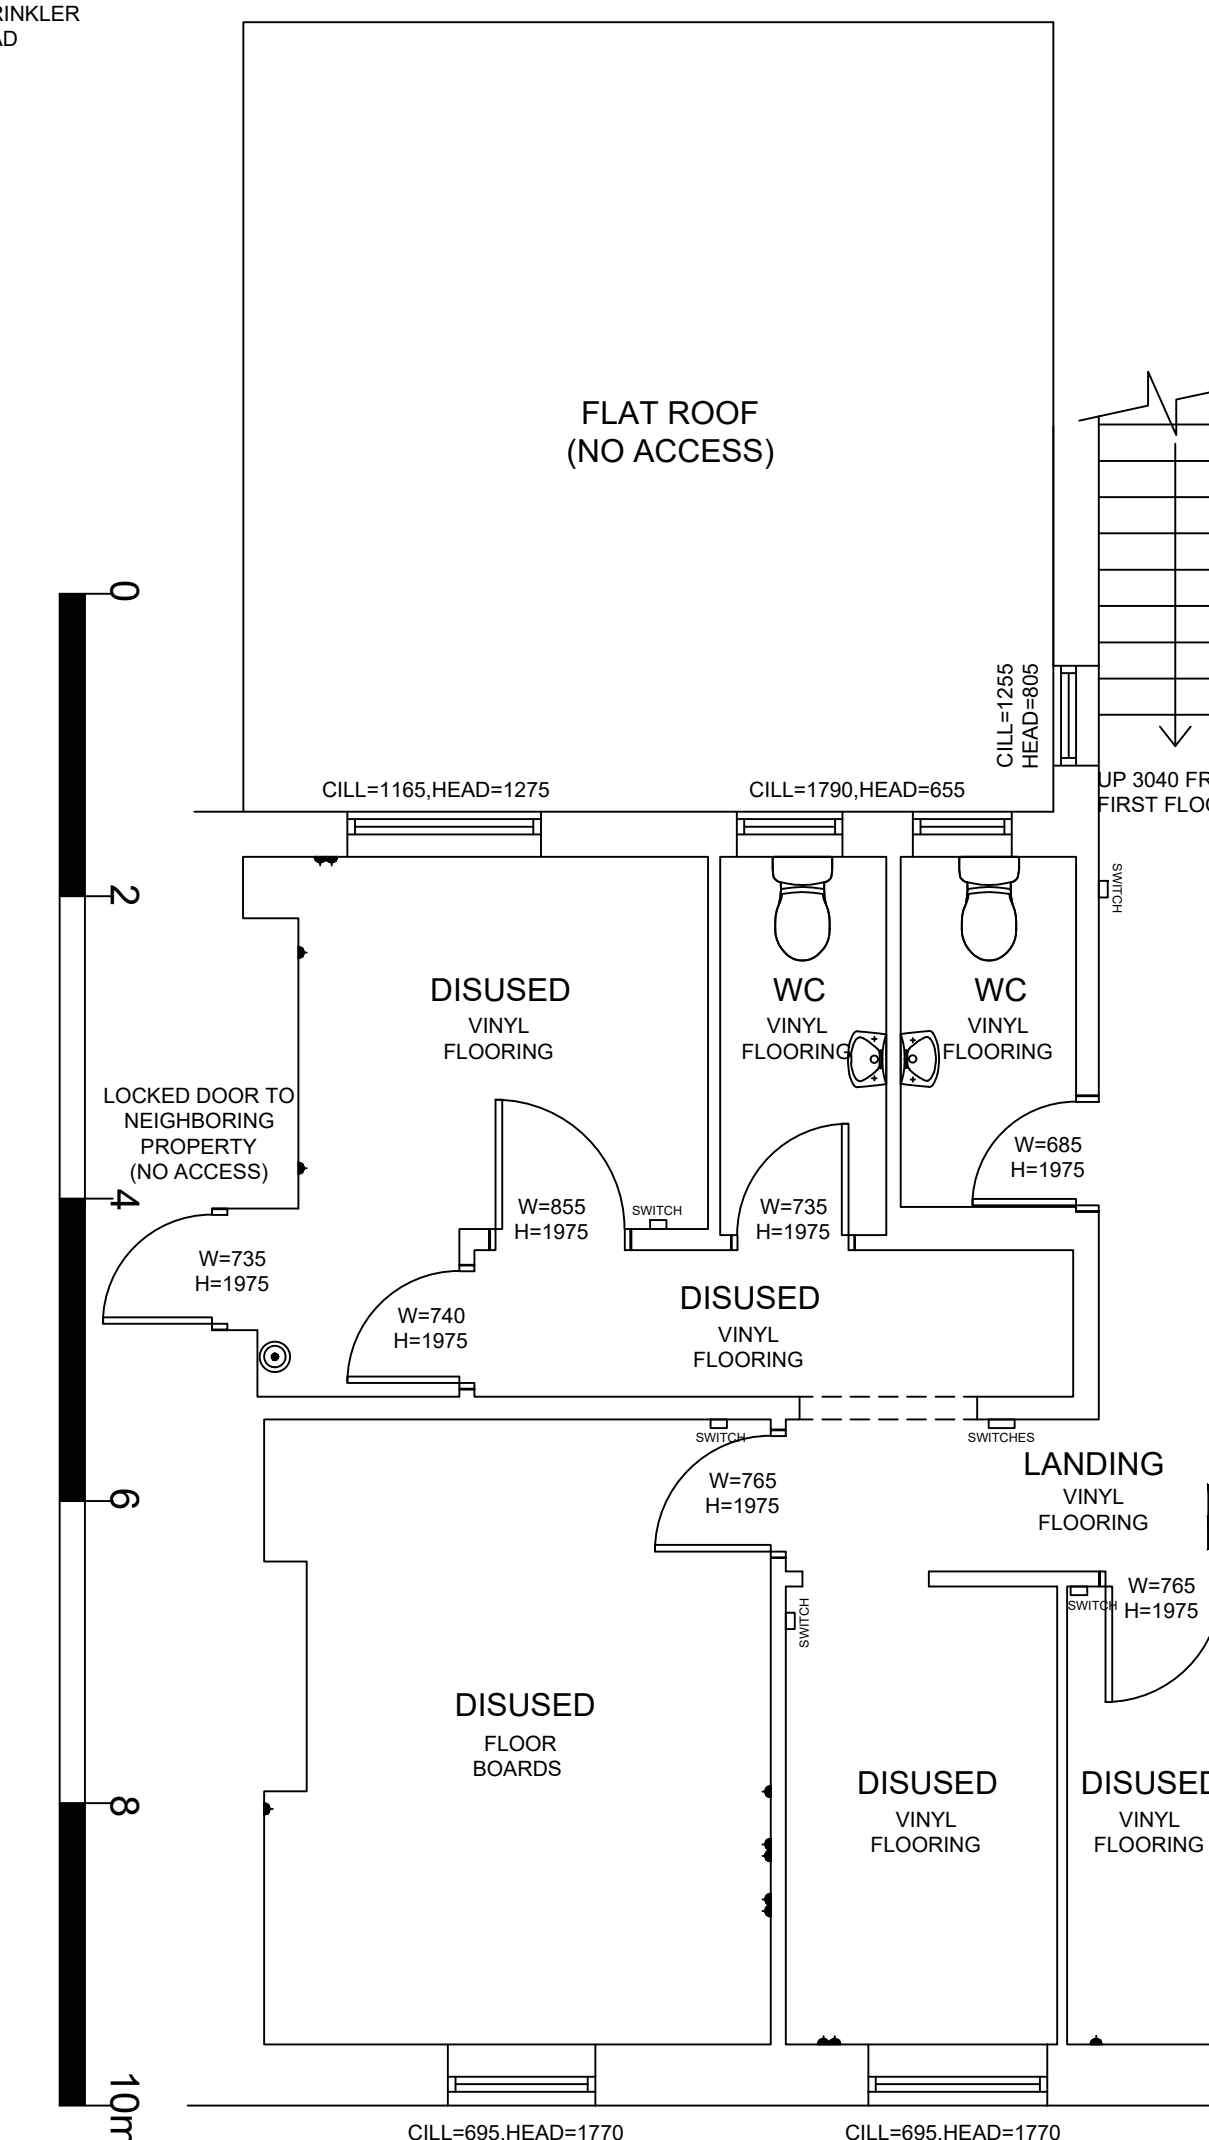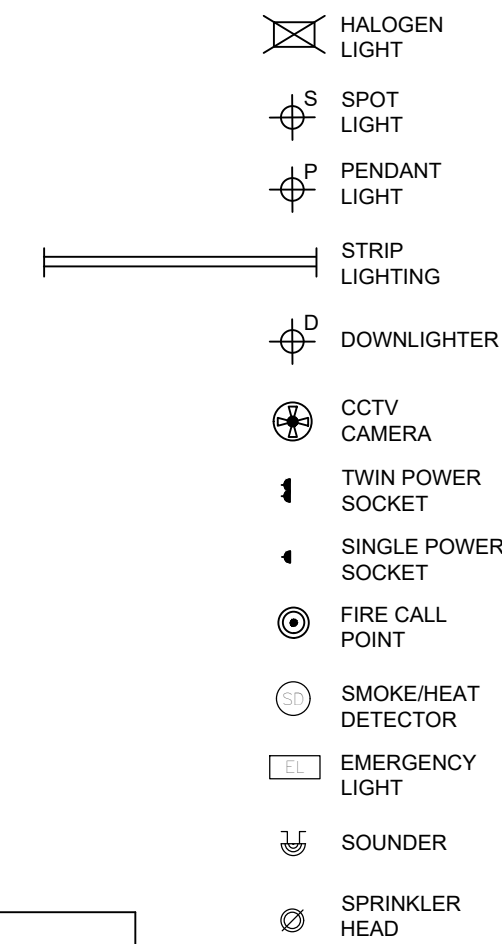

SECOND FLOOR PLAN

MOD NO	REV	MOD NOTES	MOD DATE	BY
FLEETWOOD CADTEK LIMITED 12 STEPHEN DRIVE GRENOSIDE, SHEFFIELD, S35 8QY TELEPHONE (07733) 281111 E-MAIL: fleetcad@aol.com				
Job Title 80 Broad Street Reading				
Drawing Title First & Second Floor as Existing				
Scale 1:50		Sheet A1		
Date 22.09.17		Drawn by SKF		
Drg. No. 17.68.02				Rev. A