




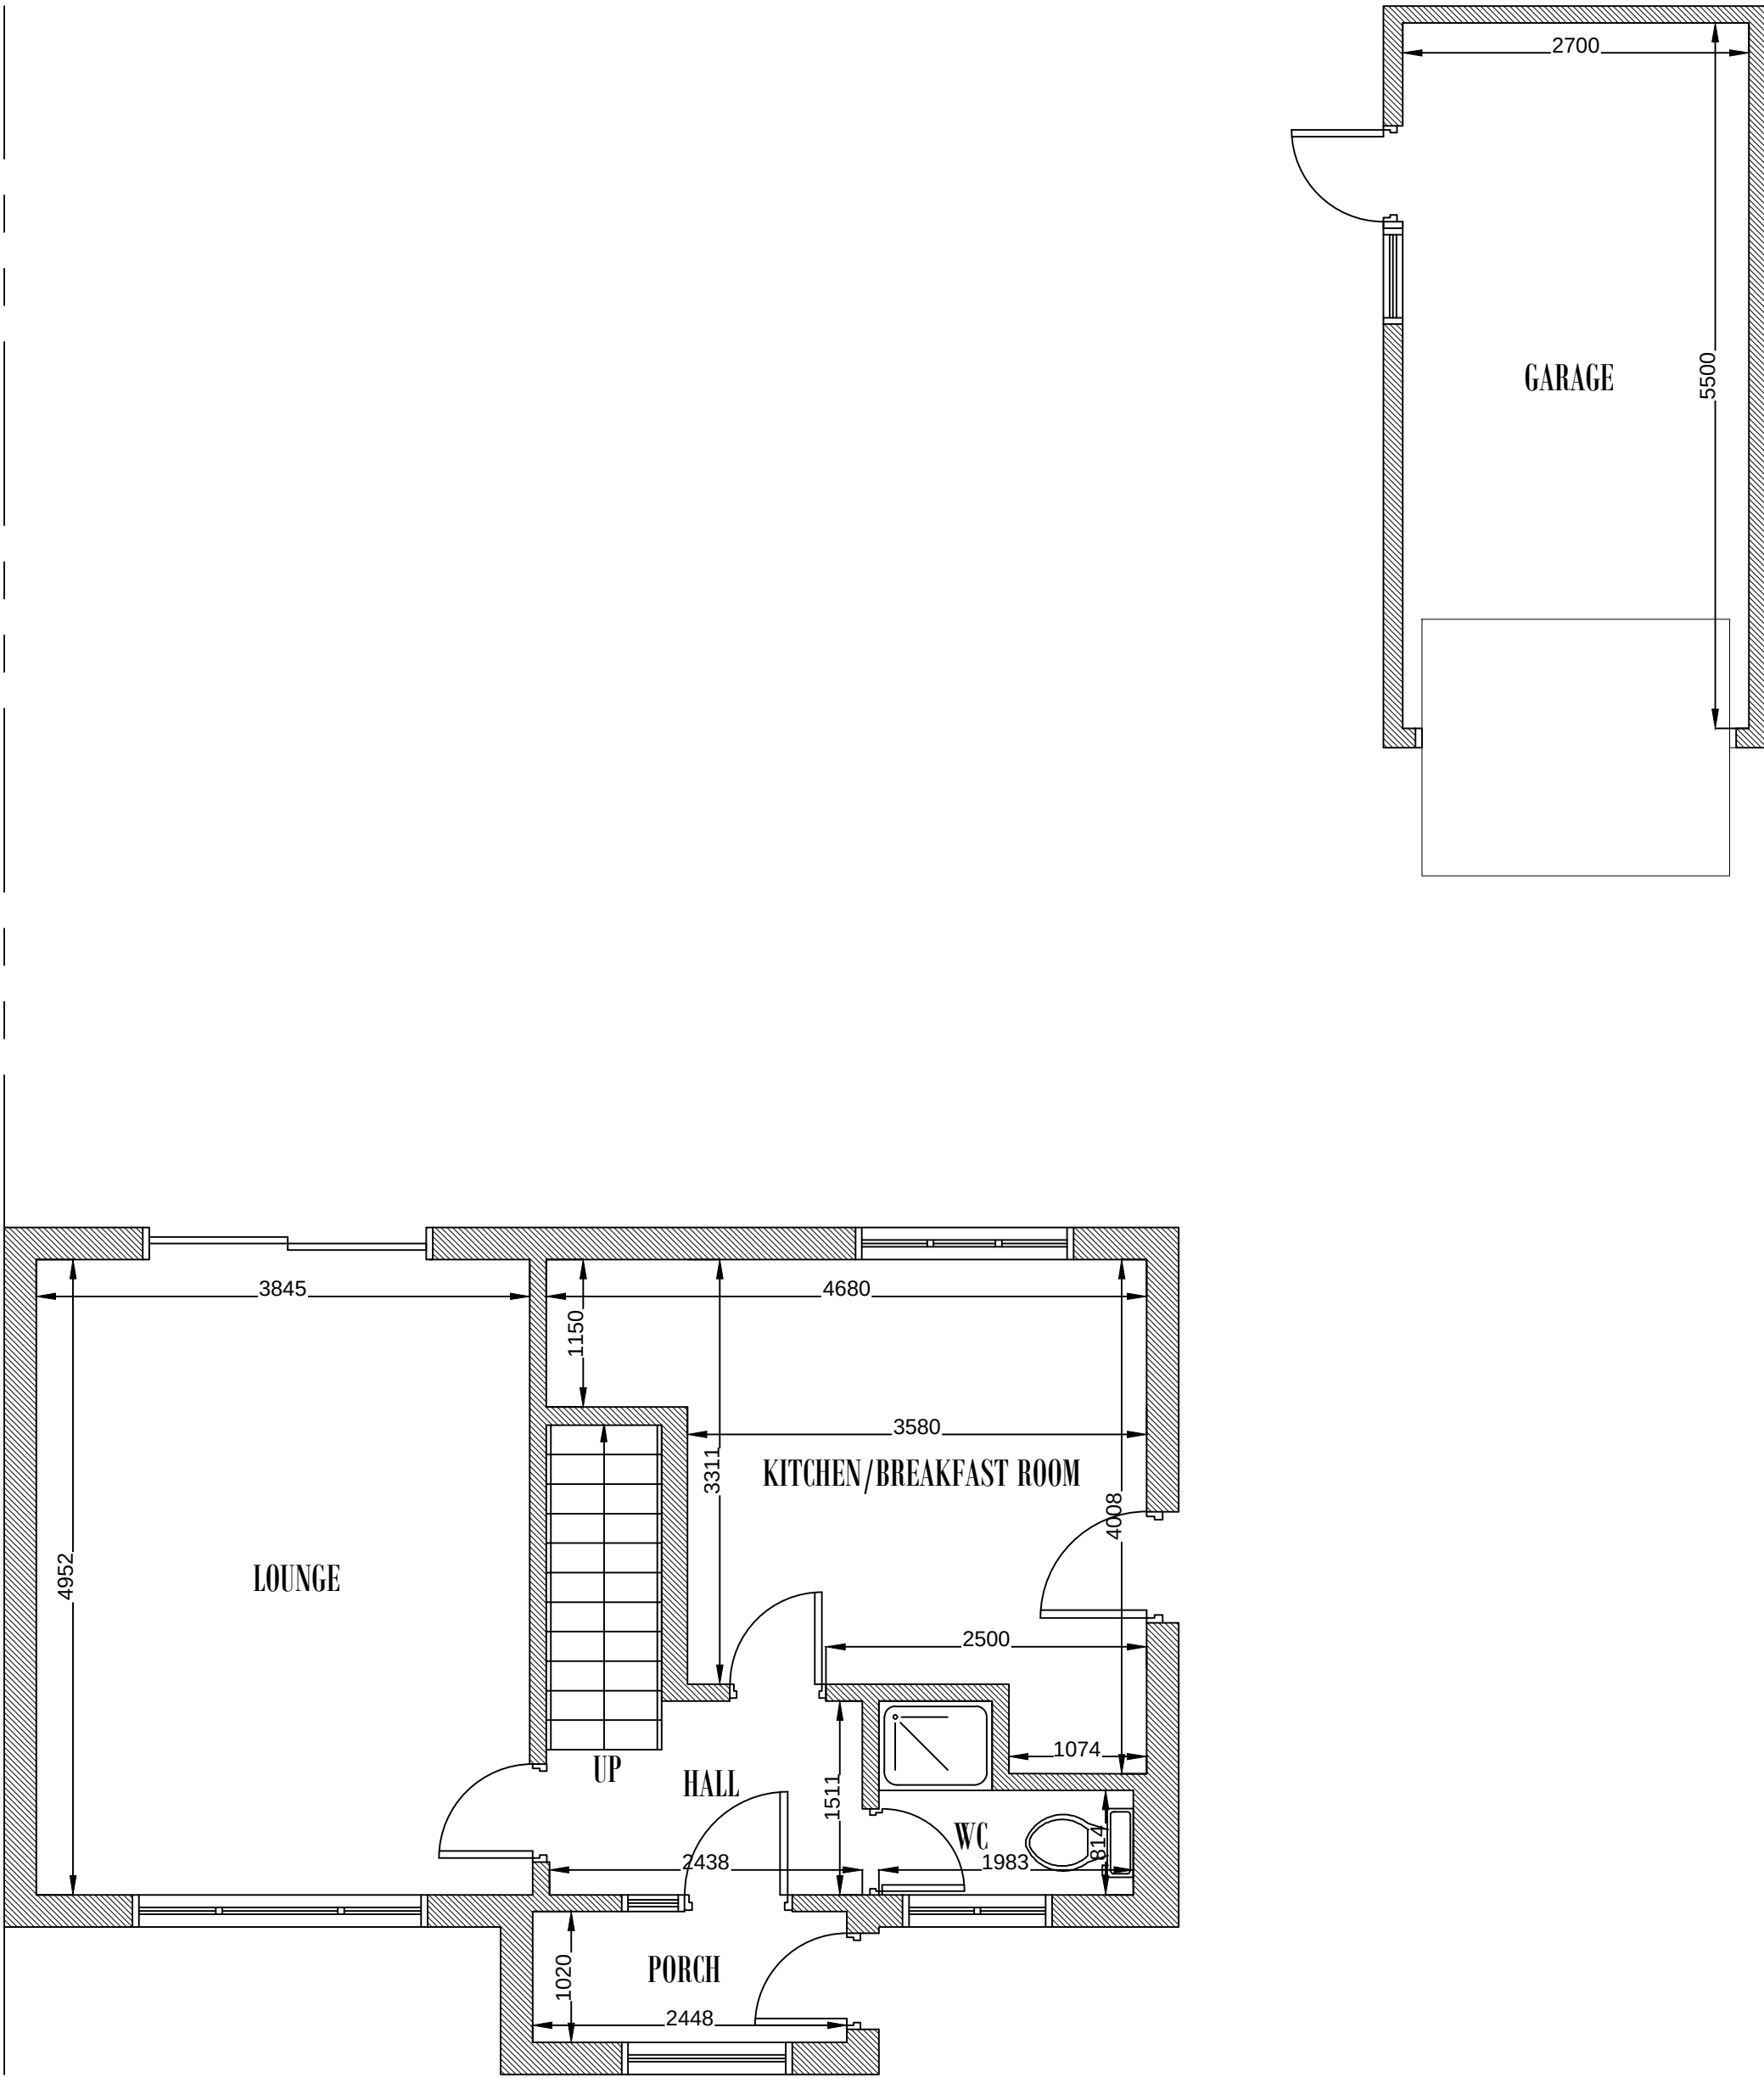

Existing Ground Floor Plan
Scale: 1/100

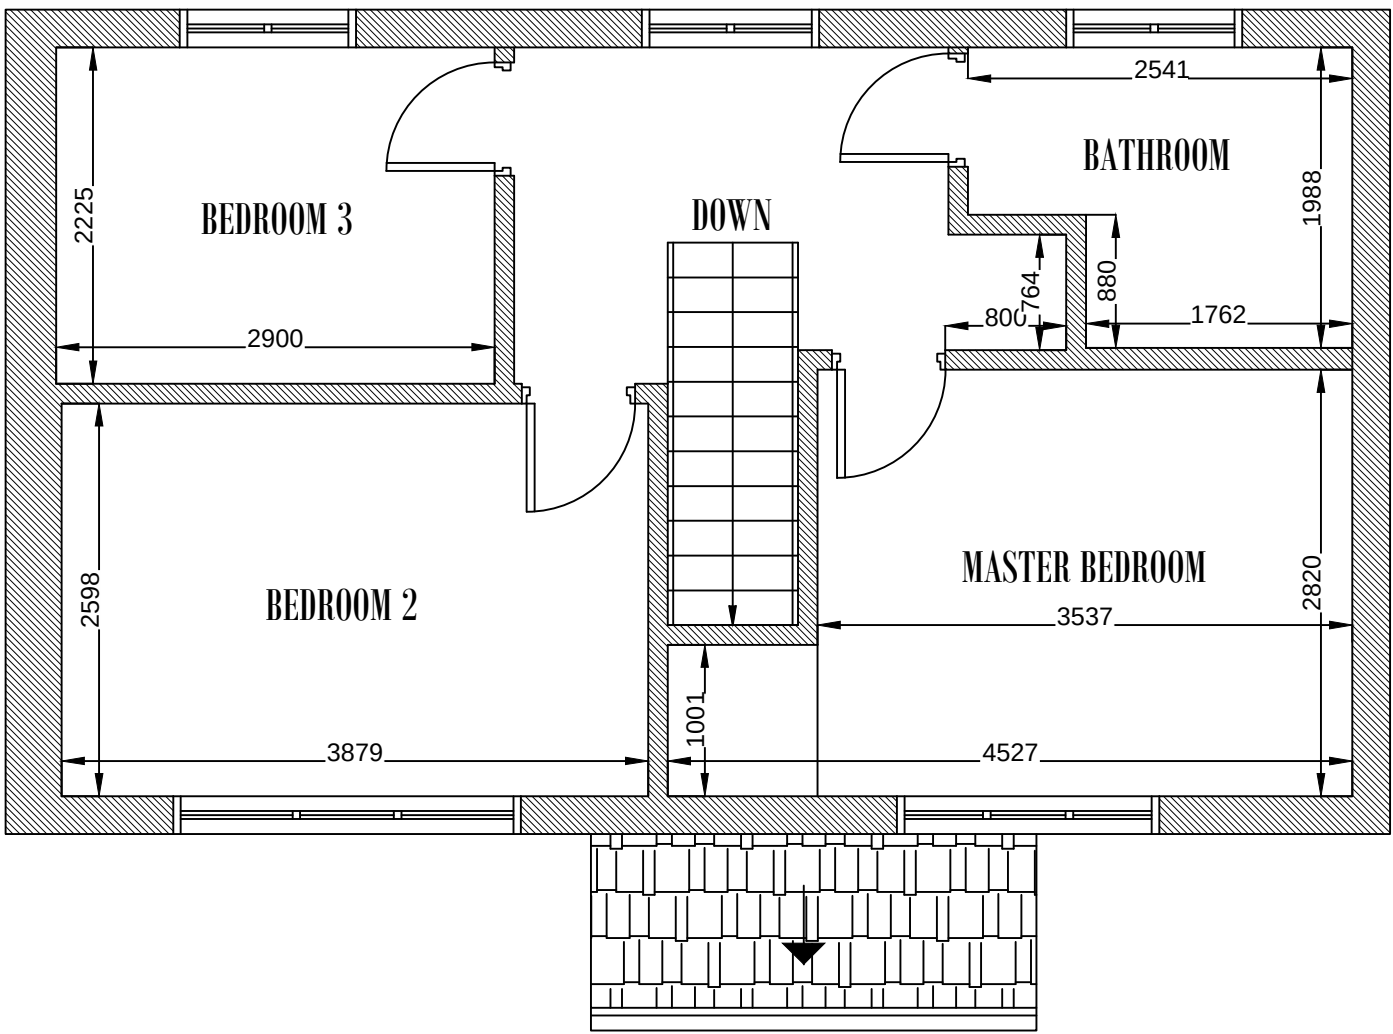

Existing First Floor Plan
Scale: 1/100

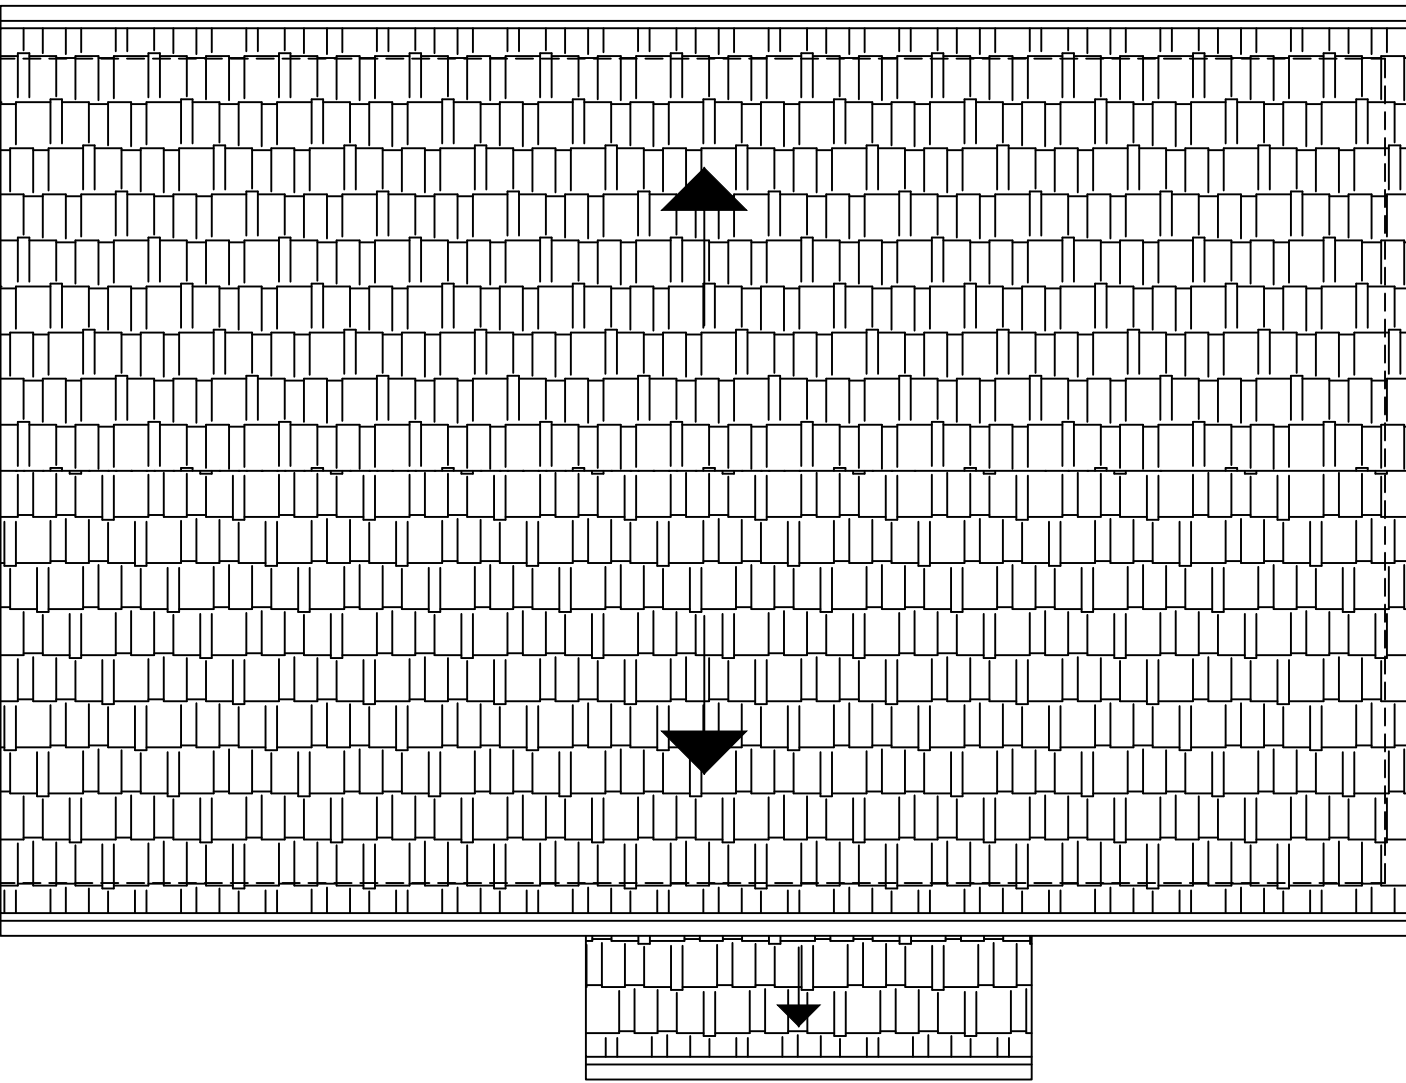

Existing Roof Plan
Scale: 1/100



Drawing: Existing Plans	Pro Planning Solutions		
	Tel: 07534354000		
Title: 1 Storey rear extension	Email: arshad.mahmood2008@yahoo.co.uk		
Client: Mrs. Rasminara Begun Address: 206 Whitley Wood Lane, Reding, RG2 8PS	Scale@A3: 1:100		Drawing Number: 01
	Drawing Date 01 May 2017	Revision Date Lilia T.	Revision
Note: All dimensions to be checked on site			