


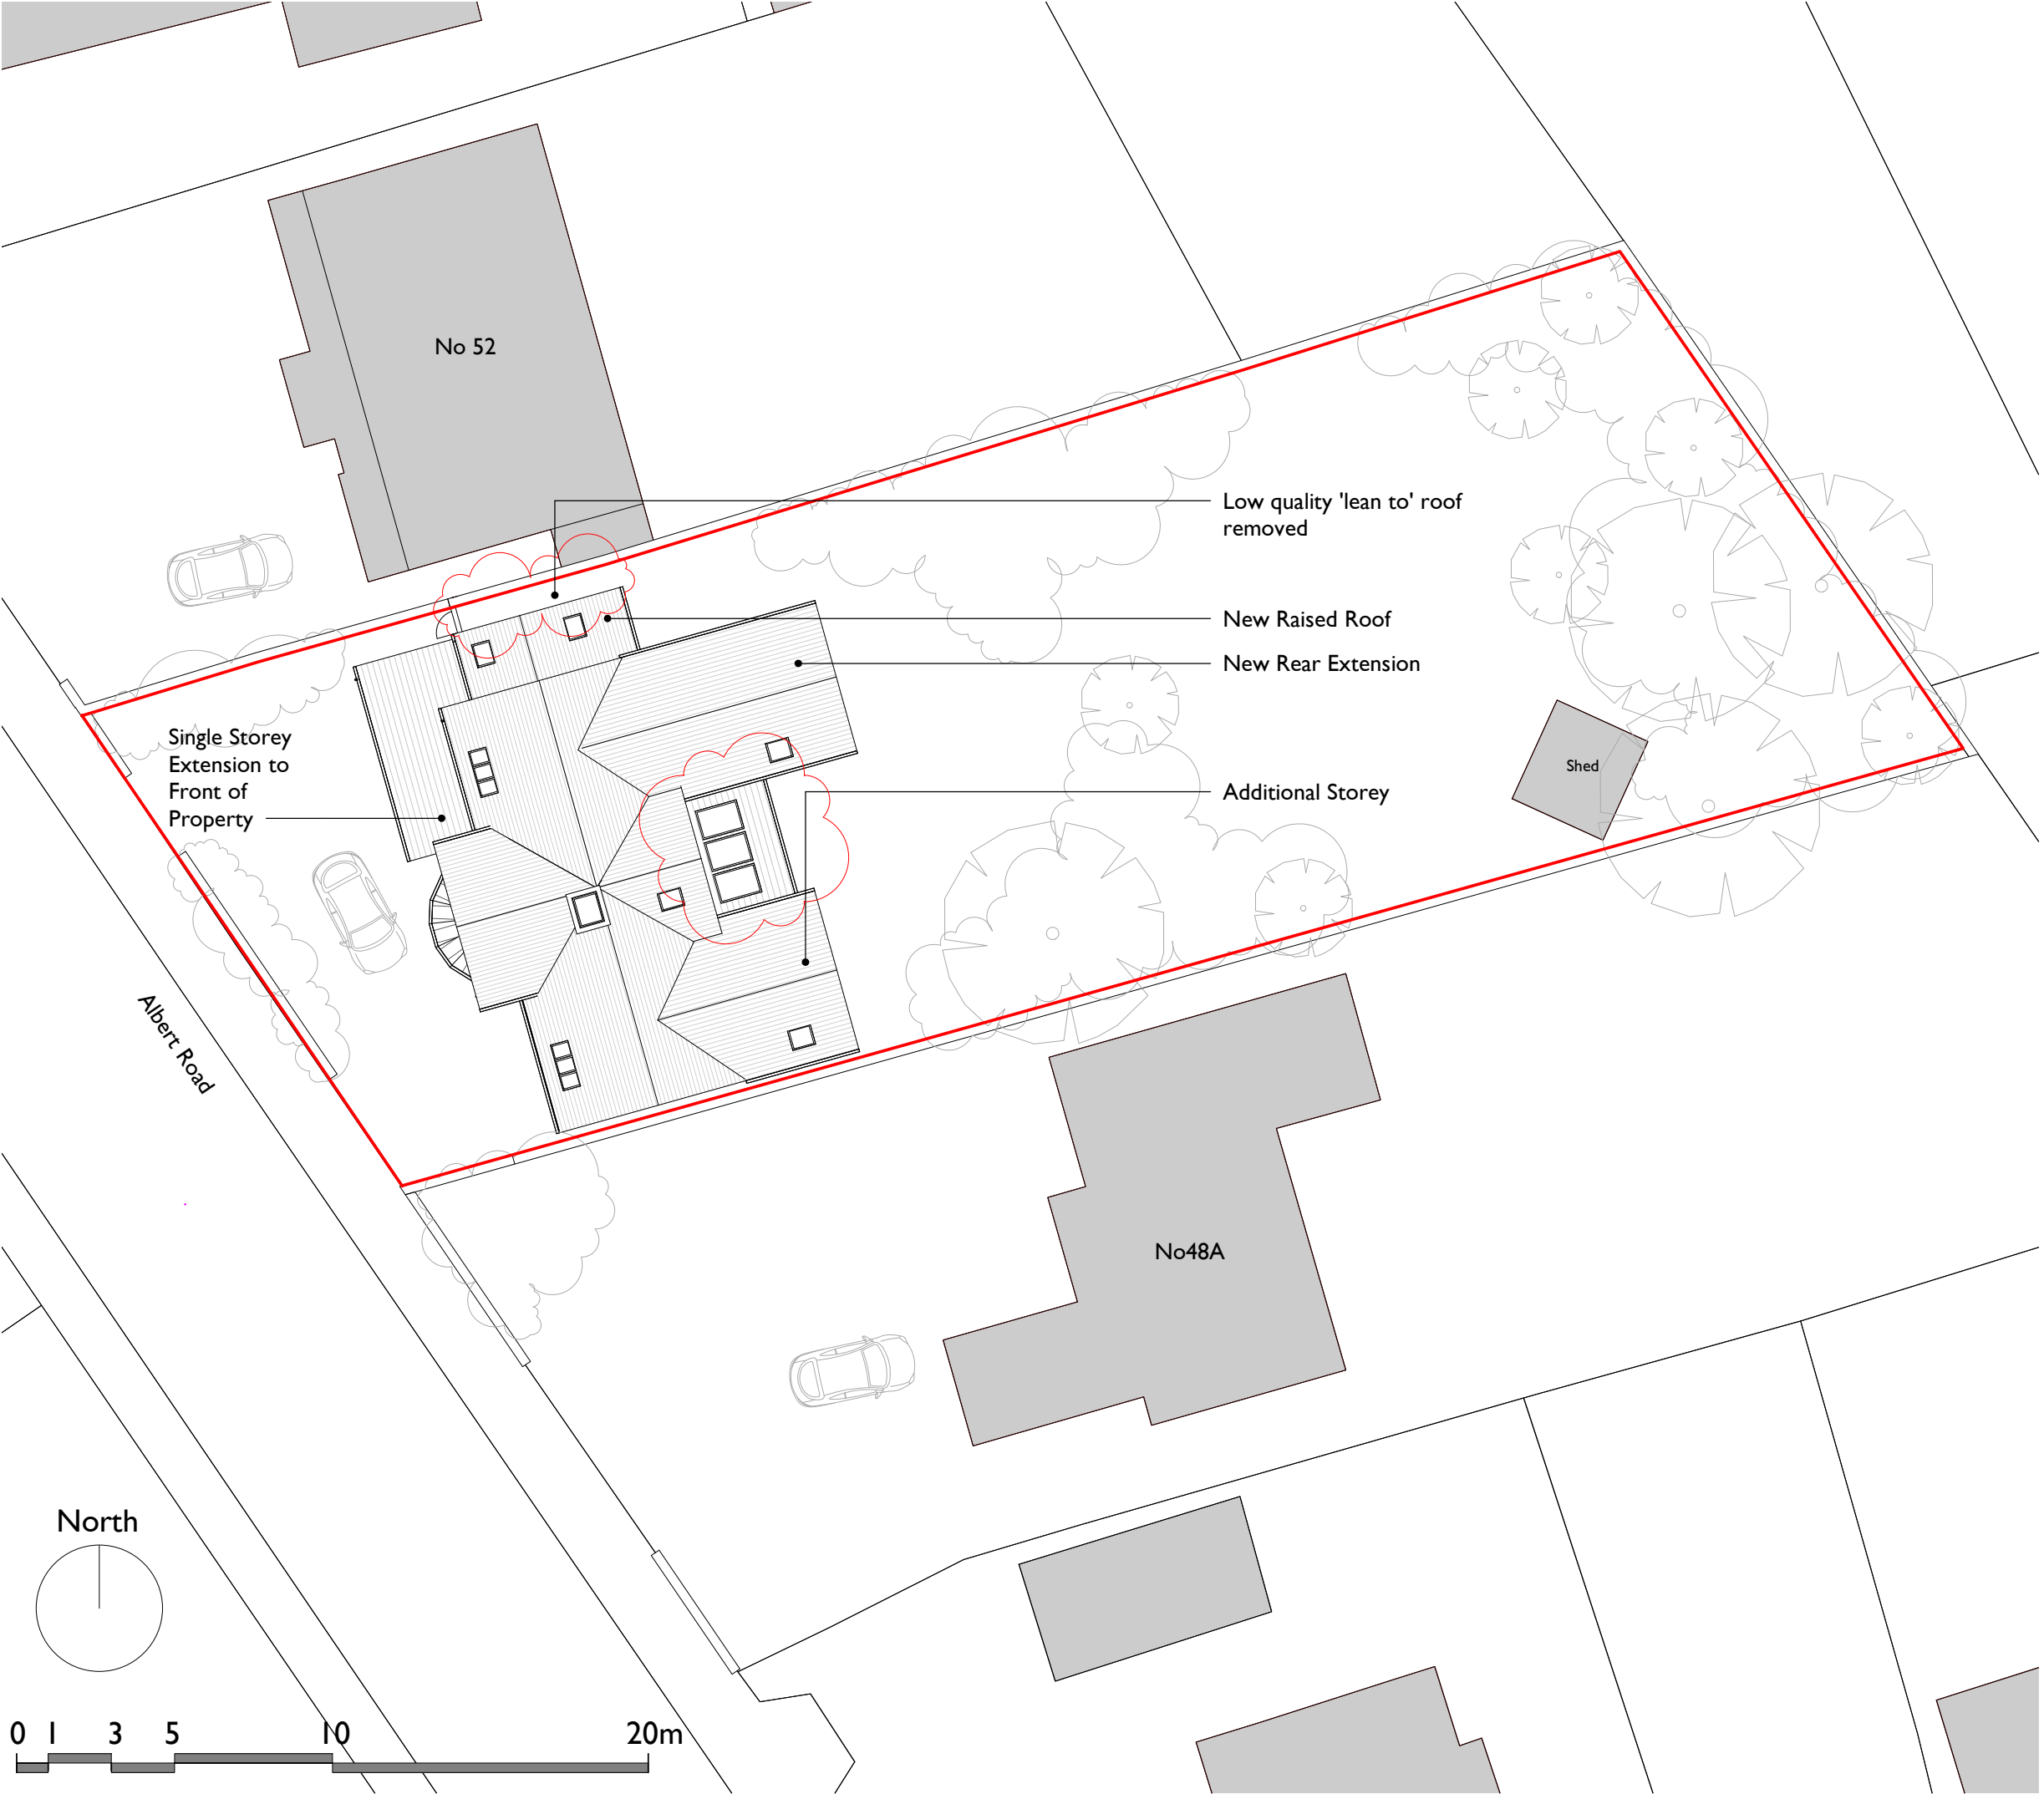

Notes

This drawing is the property of Willmore Iles Architects.

Copyright is reserved by Willmore Iles Architects and the drawing is issued on the condition that it is not copied, reproduced, retained, or disclosed to any unauthorised person, either wholly or in part, without the consent in writing of Willmore Iles Architects

182sqm

903sqm

Total Plot Area = 903sqm

Proposed House Footprint 182sqm

House Footprint As Percentage of Total Plot = 20.2%

House Footprint Increase 30%

Footprint Increase As Percentage Of Total Plot Area = 4.7%

External wall moved to provide space for dining area, with new velux above. Minor internal changes. Door to utility moved to north east elevation. Existing poor quality lean to roof removed.	PL	SB	17.05.16	B
Planning Issue	PL	SB	18.11.16	A
Amendment	Drwn	Chkd	Date	Rev

wia

willmore iles architects

267 Hotwell Road - Hotwells - Bristol - BS8 4SF - Tel: 0117 9450962
www.willmoreiles.com

Drawing Status

PLANNING

Client

MR + MRS SCOTT

Job Title

50 ALBERT ROAD
CAVERSHAM, READING

Drawing Title

PROPOSED BLOCK PLAN

Scale	Size	Drawn	Checked	Date
1:200	A3	PL	SB	NOV 16
Job No	Drawing No	Rev		
570	0570-SITE-GA-003	B		

QMF26 Issue 02 05.03.14