



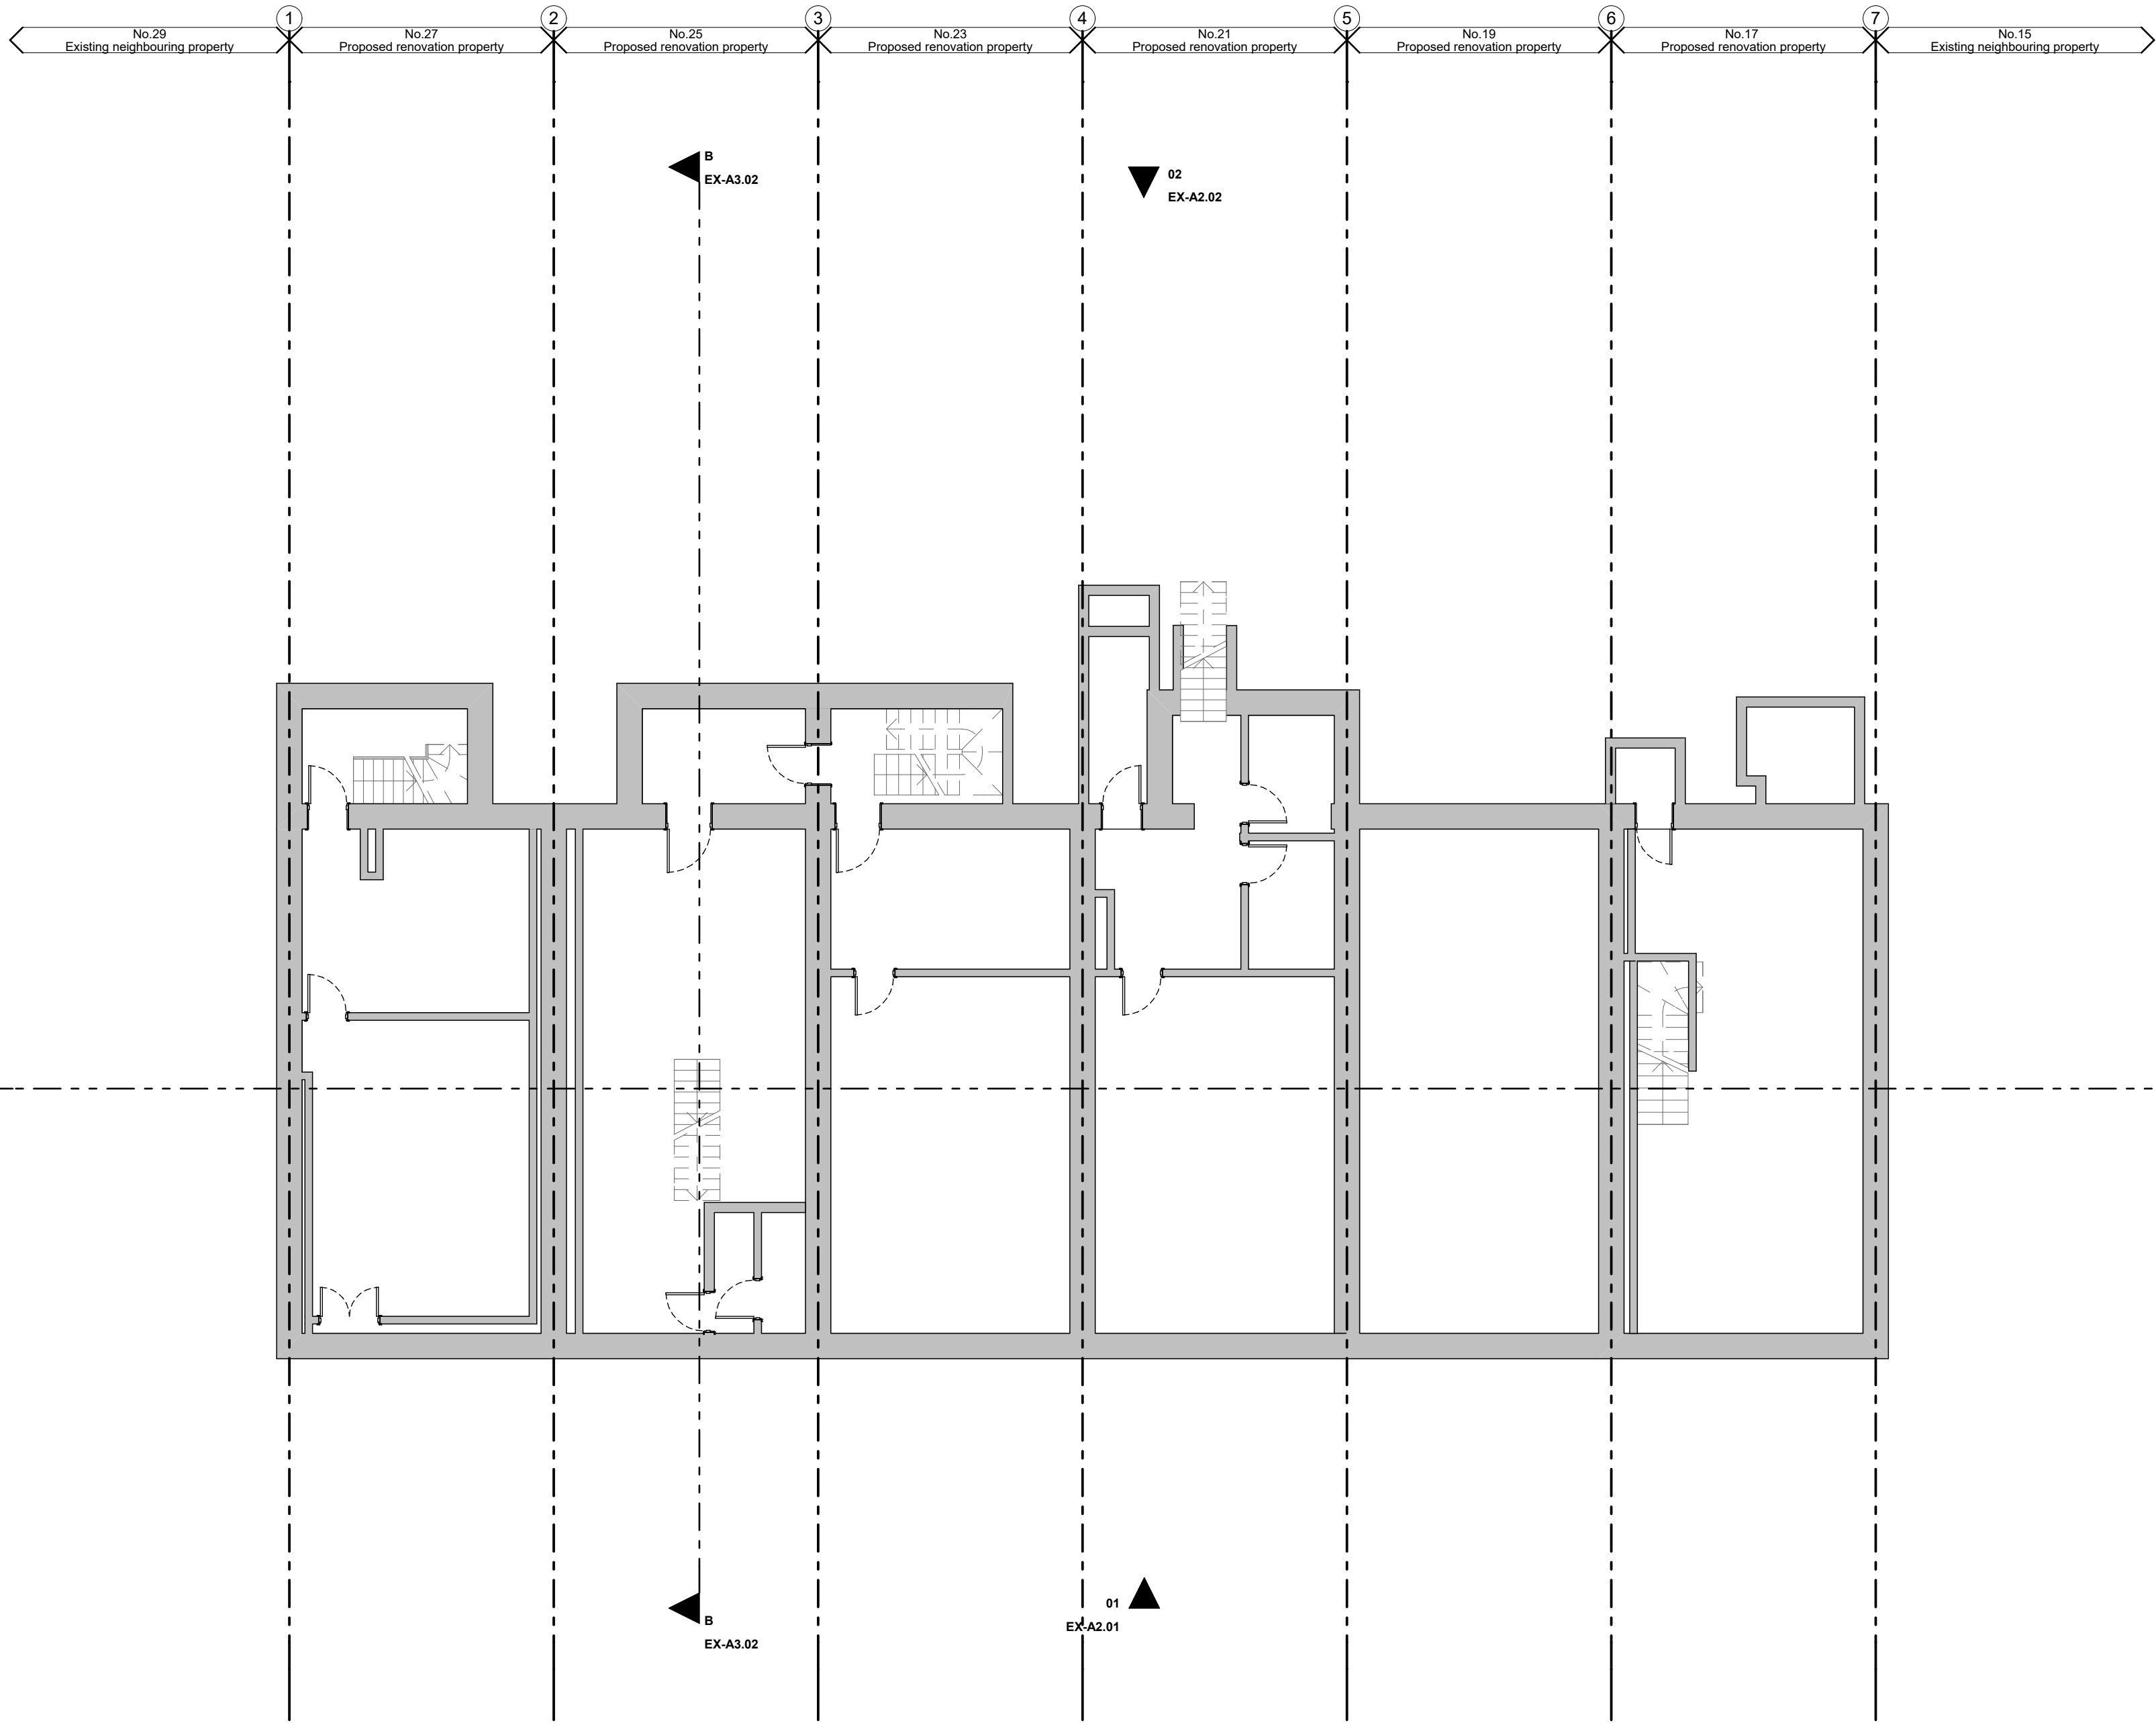

01 Existing Basement Plan
Scale: 1:100

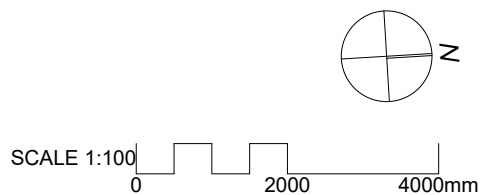

Scenario
Architecture

Tel 0207.686.3445
www.scenarioarchitecture.com
10a Branch Place
London N1 5PH

DRAWING NOT TO BE USED
OTHER THAN THE PURPOSE FOR
WHICH IT WAS PREPARED. ITS
SUPPLIED WITHOUT LIABILITY
FOR ERRORS OR OMISSIONS. ALL
DIMENSIONS ARE TO BE CHECKED
ON SITE. THIS DRAWING IS TO BE
READ IN CONJUNCTION WITH ALL
OTHER DRAWINGS. NOTES ON
THIS DRAWING WILL APPLY TO ALL
OTHER DRAWINGS WHERE A
SIMILAR POSITION EXISTS.

Client:
Pepa Holdings

Site Details
**17-27 Queen Victoria
Street, Reading RG1
1SY London UK**

Issue		
No.	Name	Date
-	Planning	29/03/2017

Existing Basement
Floor Plan

Sheet No.
EX-A1.01

Project No. 054
Date 07/04/2017
Paper Size A2
Scale

DRAWING NOT TO BE USED
OTHER THAN THE PURPOSE FOR
WHICH IT WAS PREPARED. ITS
SUPPLIED WITHOUT LIABILITY
FOR ERRORS OR OMISSIONS. ALL
DIMENSIONS ARE TO BE CHECKED
ON SITE. THIS DRAWING IS TO BE
READ IN CONJUNCTION WITH ALL
OTHER DRAWINGS. NOTES ON
THIS DRAWING WILL APPLY TO ALL
OTHER DRAWINGS WHERE A
SIMILAR POSITION EXISTS.


Client:
Pepa Holdings

Site Details
**17-27 Queen Victoria
Street, Reading RG1
1SY London UK**


Issue		
No.	Name	Date
-	Planning	29/03/2017

Existing Ground
Floor Plan

Sheet No.
EX-A1.02
Project No. 054
Date 07/04/2017
Paper Size A2
Scale 1:100

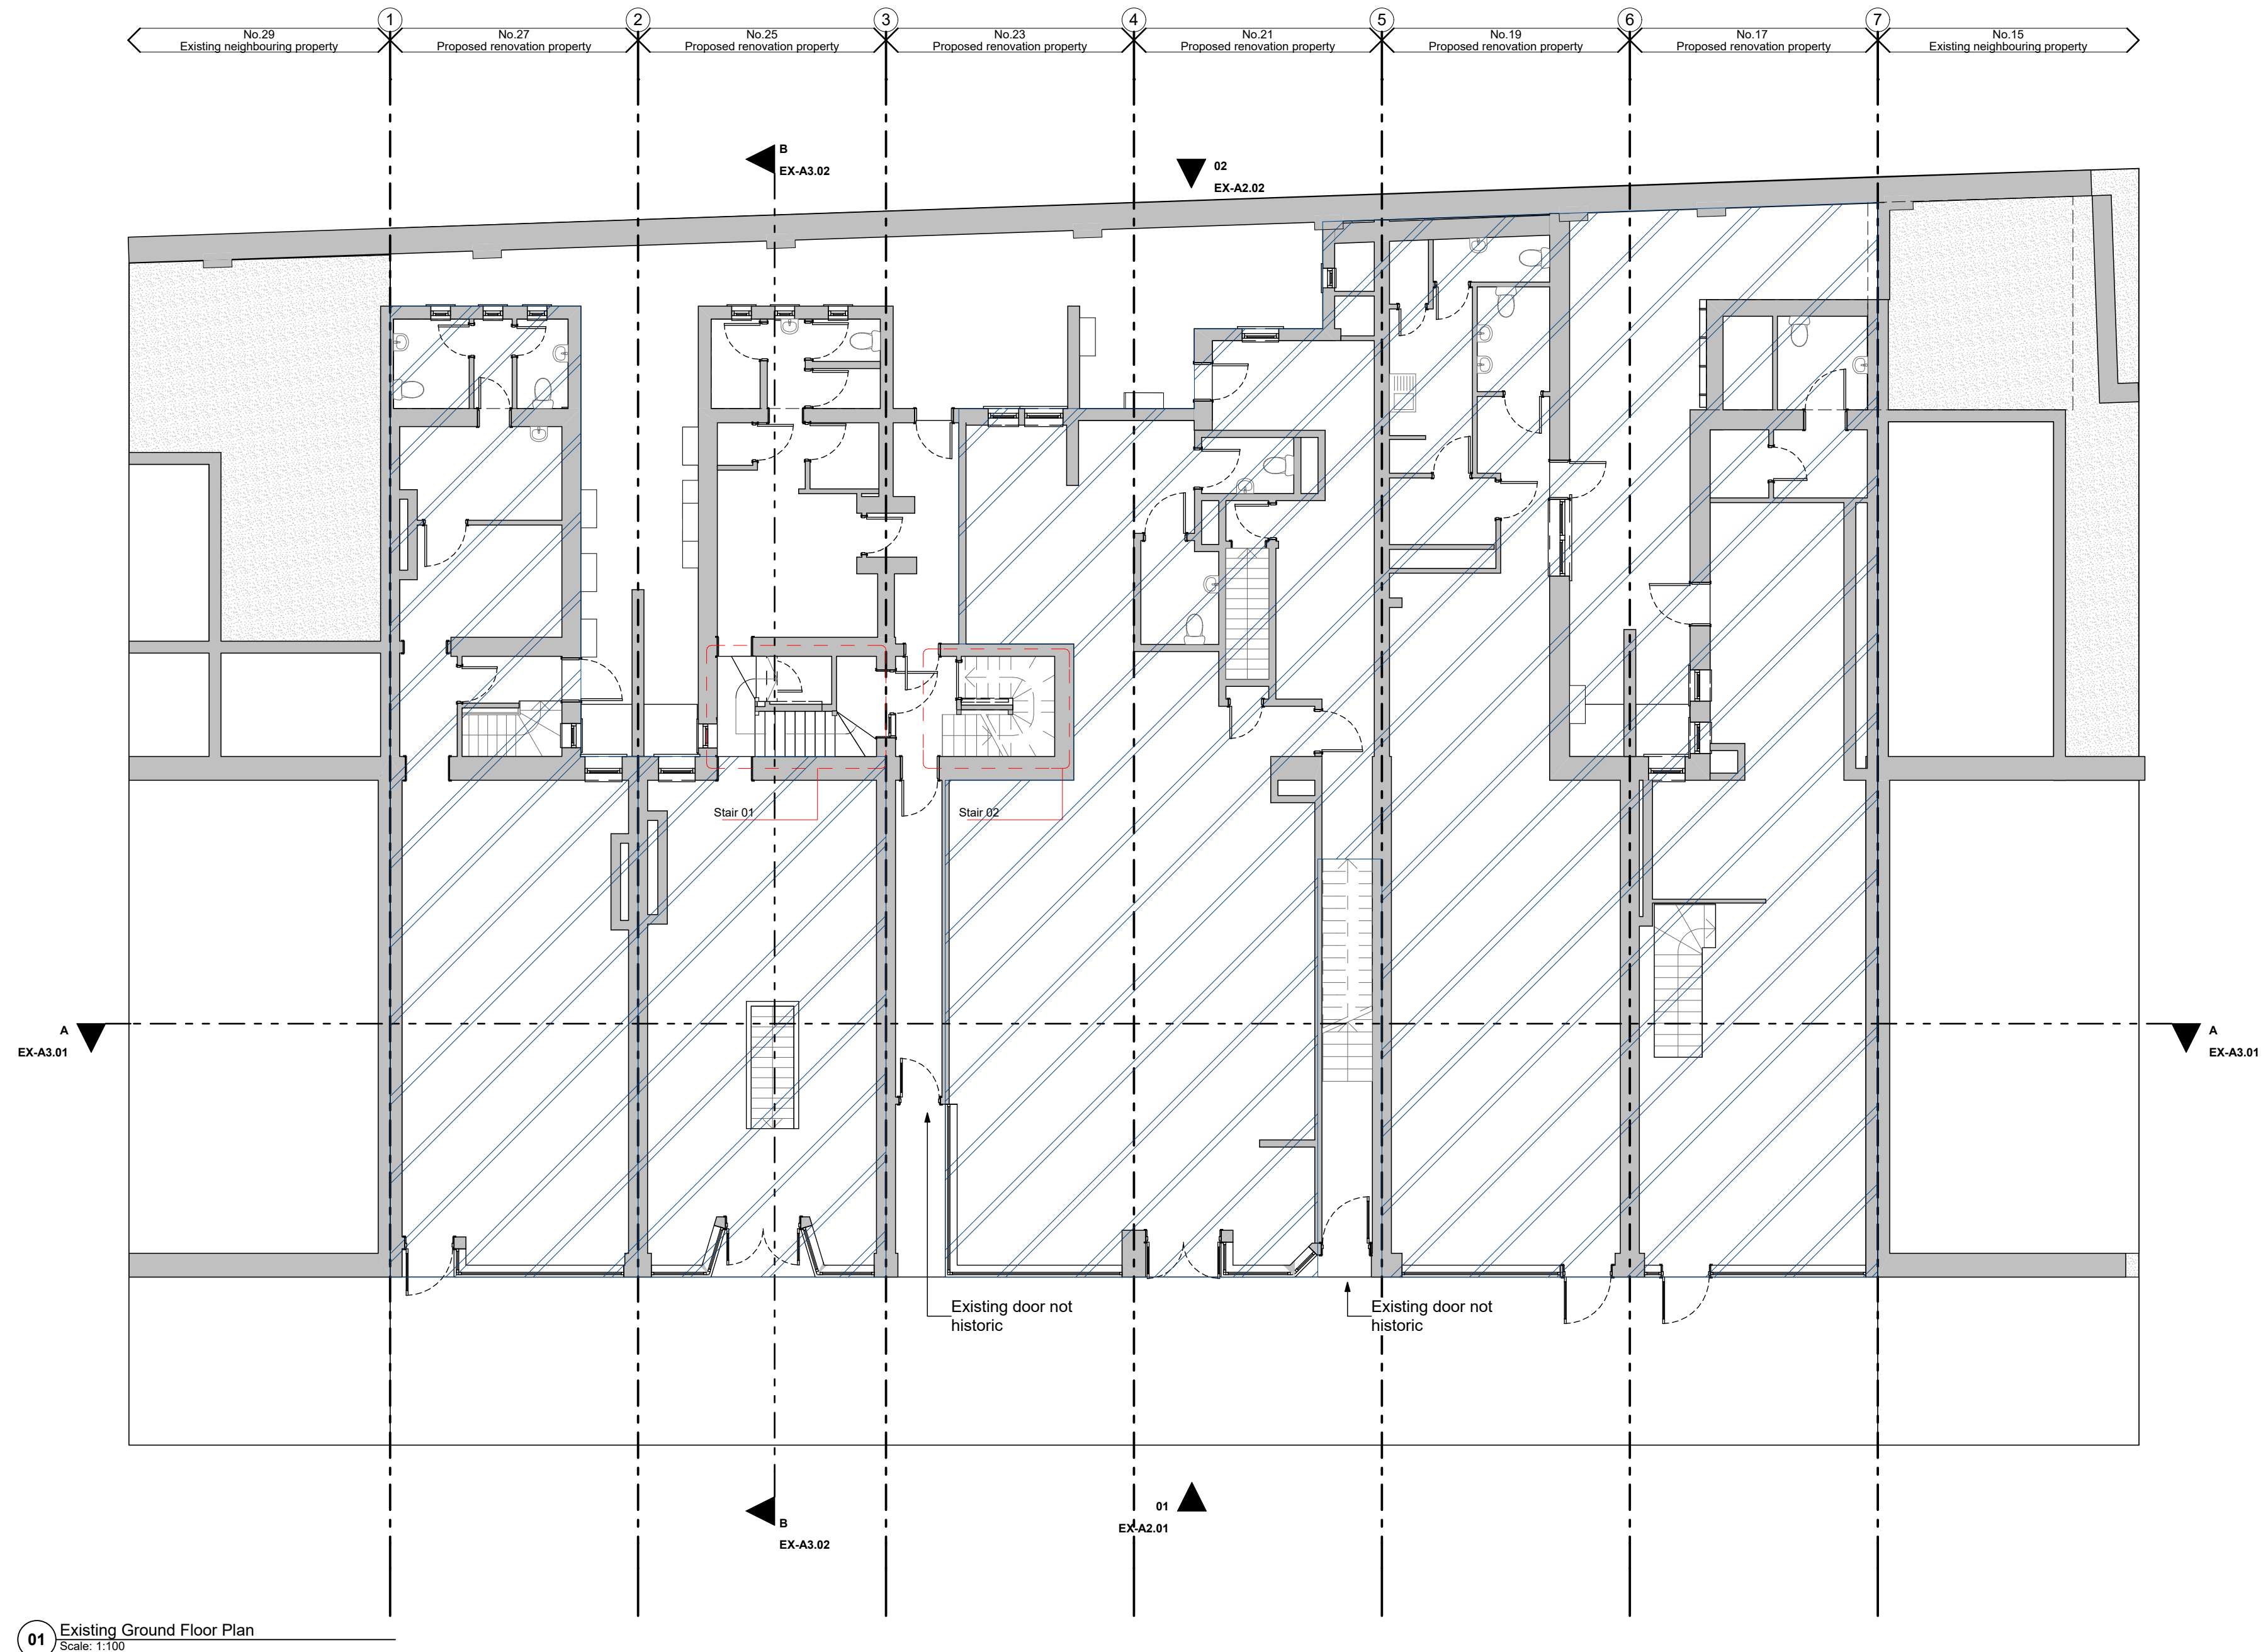

01 Existing Ground Floor Plan
Scale: 1:100

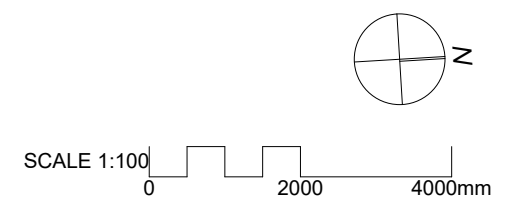

DRAWING NOT TO BE USED
OTHER THAN THE PURPOSE FOR
WHICH IT WAS PREPARED. ITS
SUPPLIED WITHOUT LIABILITY
FOR ERRORS OR OMISSIONS. ALL
DIMENSIONS ARE TO BE CHECKED
ON SITE. THIS DRAWING IS TO BE
READ IN CONJUNCTION WITH ALL
OTHER DRAWINGS. NOTES ON
THIS DRAWING WILL APPLY TO ALL
OTHER DRAWINGS WHERE A
SIMILAR POSITION EXISTS.

Client:
Pepa Holdings

Site Details
**17-27 Queen Victoria
Street, Reading RG1
1SY London UK**



Issue		
No.	Name	Date
-	Planning	29/03/2017

**Existing First Floor
Plan**

Sheet No.
EX-A1.03
Project No. 054
Date 07/04/2017
Paper Size A2
Scale 1:100

01 Existing First Floor Plan
Scale: 1:100

SCALE 1:100
0 2000 4000mm

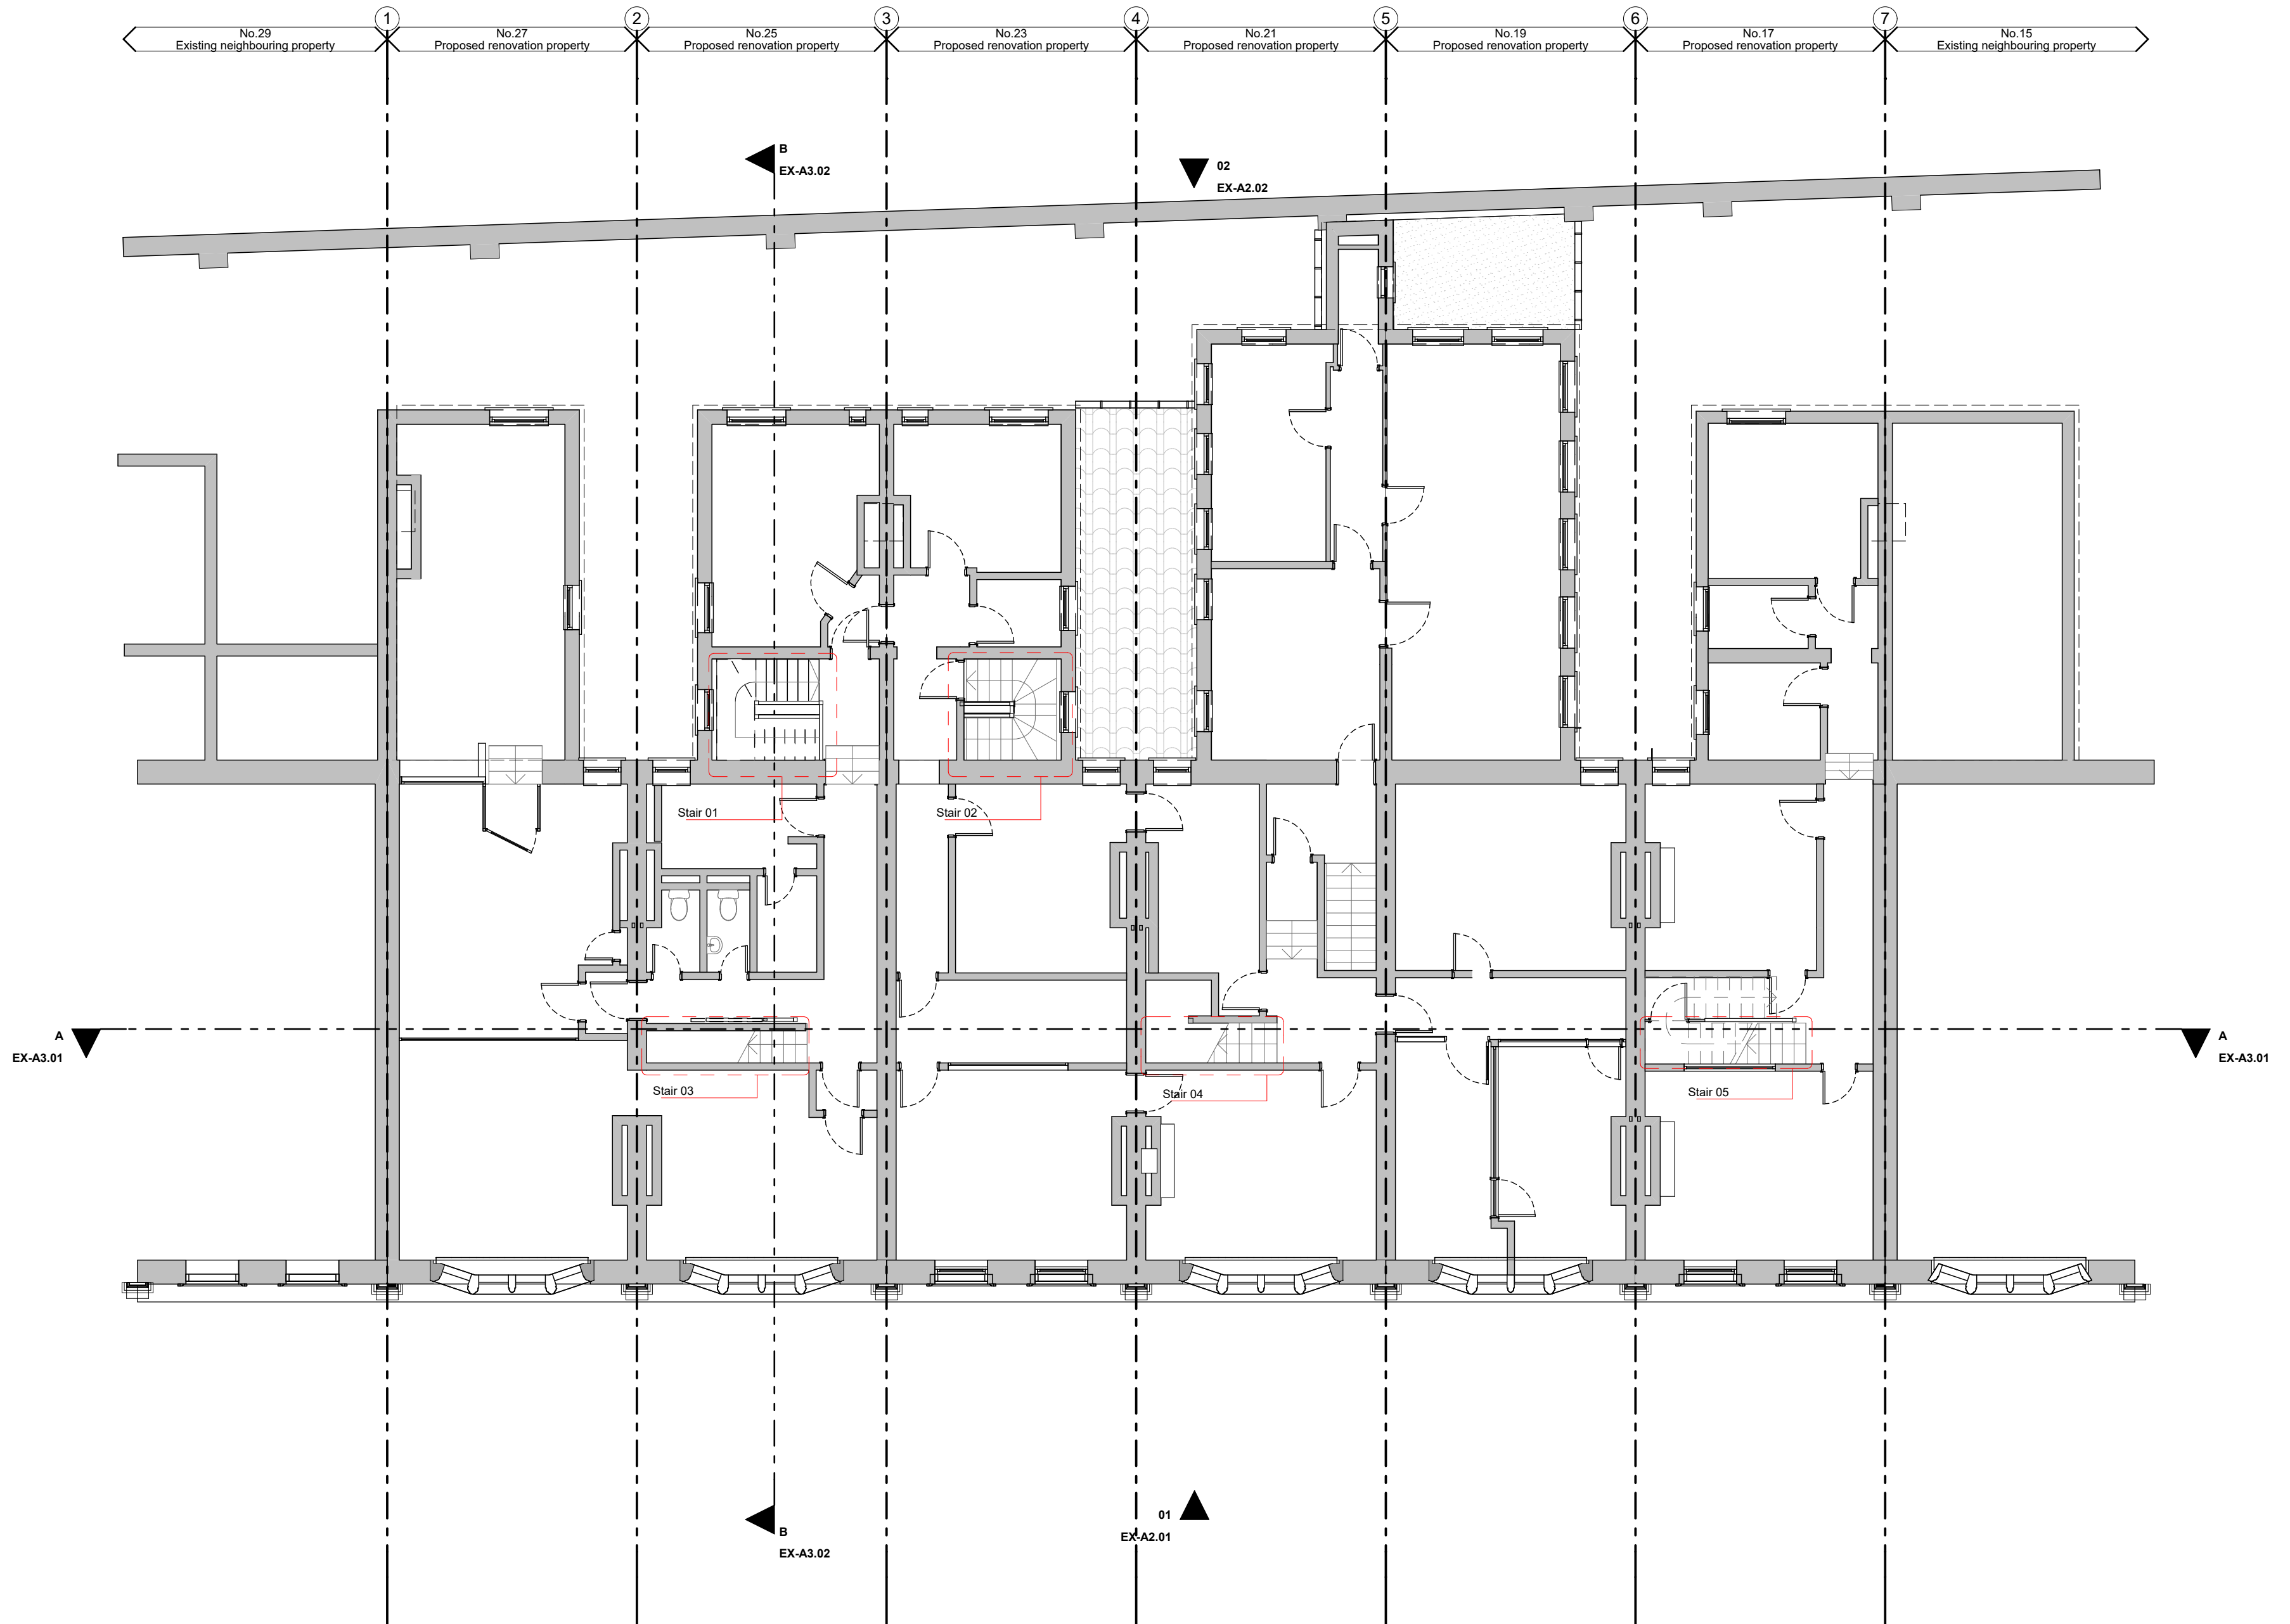 

DRAWING NOT TO BE USED
OTHER THAN THE PUPOSE FOR
WHICH IT WAS PREPARED. IT'S
SUPPLIED WITHOUT LIABILITY
FOR ERRORS OR OMISSIONS. ALL
DIMENSIONS ARE TO BE CHECKED
ON SITE. THIS DRAWING IS TO BE
READ IN CONJUNCTION WITH ALL
OTHER DRAWINGS. NOTES ON
THIS DRAWING WILL APPLY TO ALL
OTHER DRAWINGS WHERE A
SIMILAR POSITION EXISTS

Client:
Pepa Holdings


Site Details
17-27 Queen Victoria
Street, Reading RG1
1SY London UK

Issue		
No.	Name	Date
-	Planning	29/03/201

Existing Second Floor Plan

Sheet No.
EX-A1.04

Project No.	05
Date	07/04/201
Paper Size	A
Scale	1:10

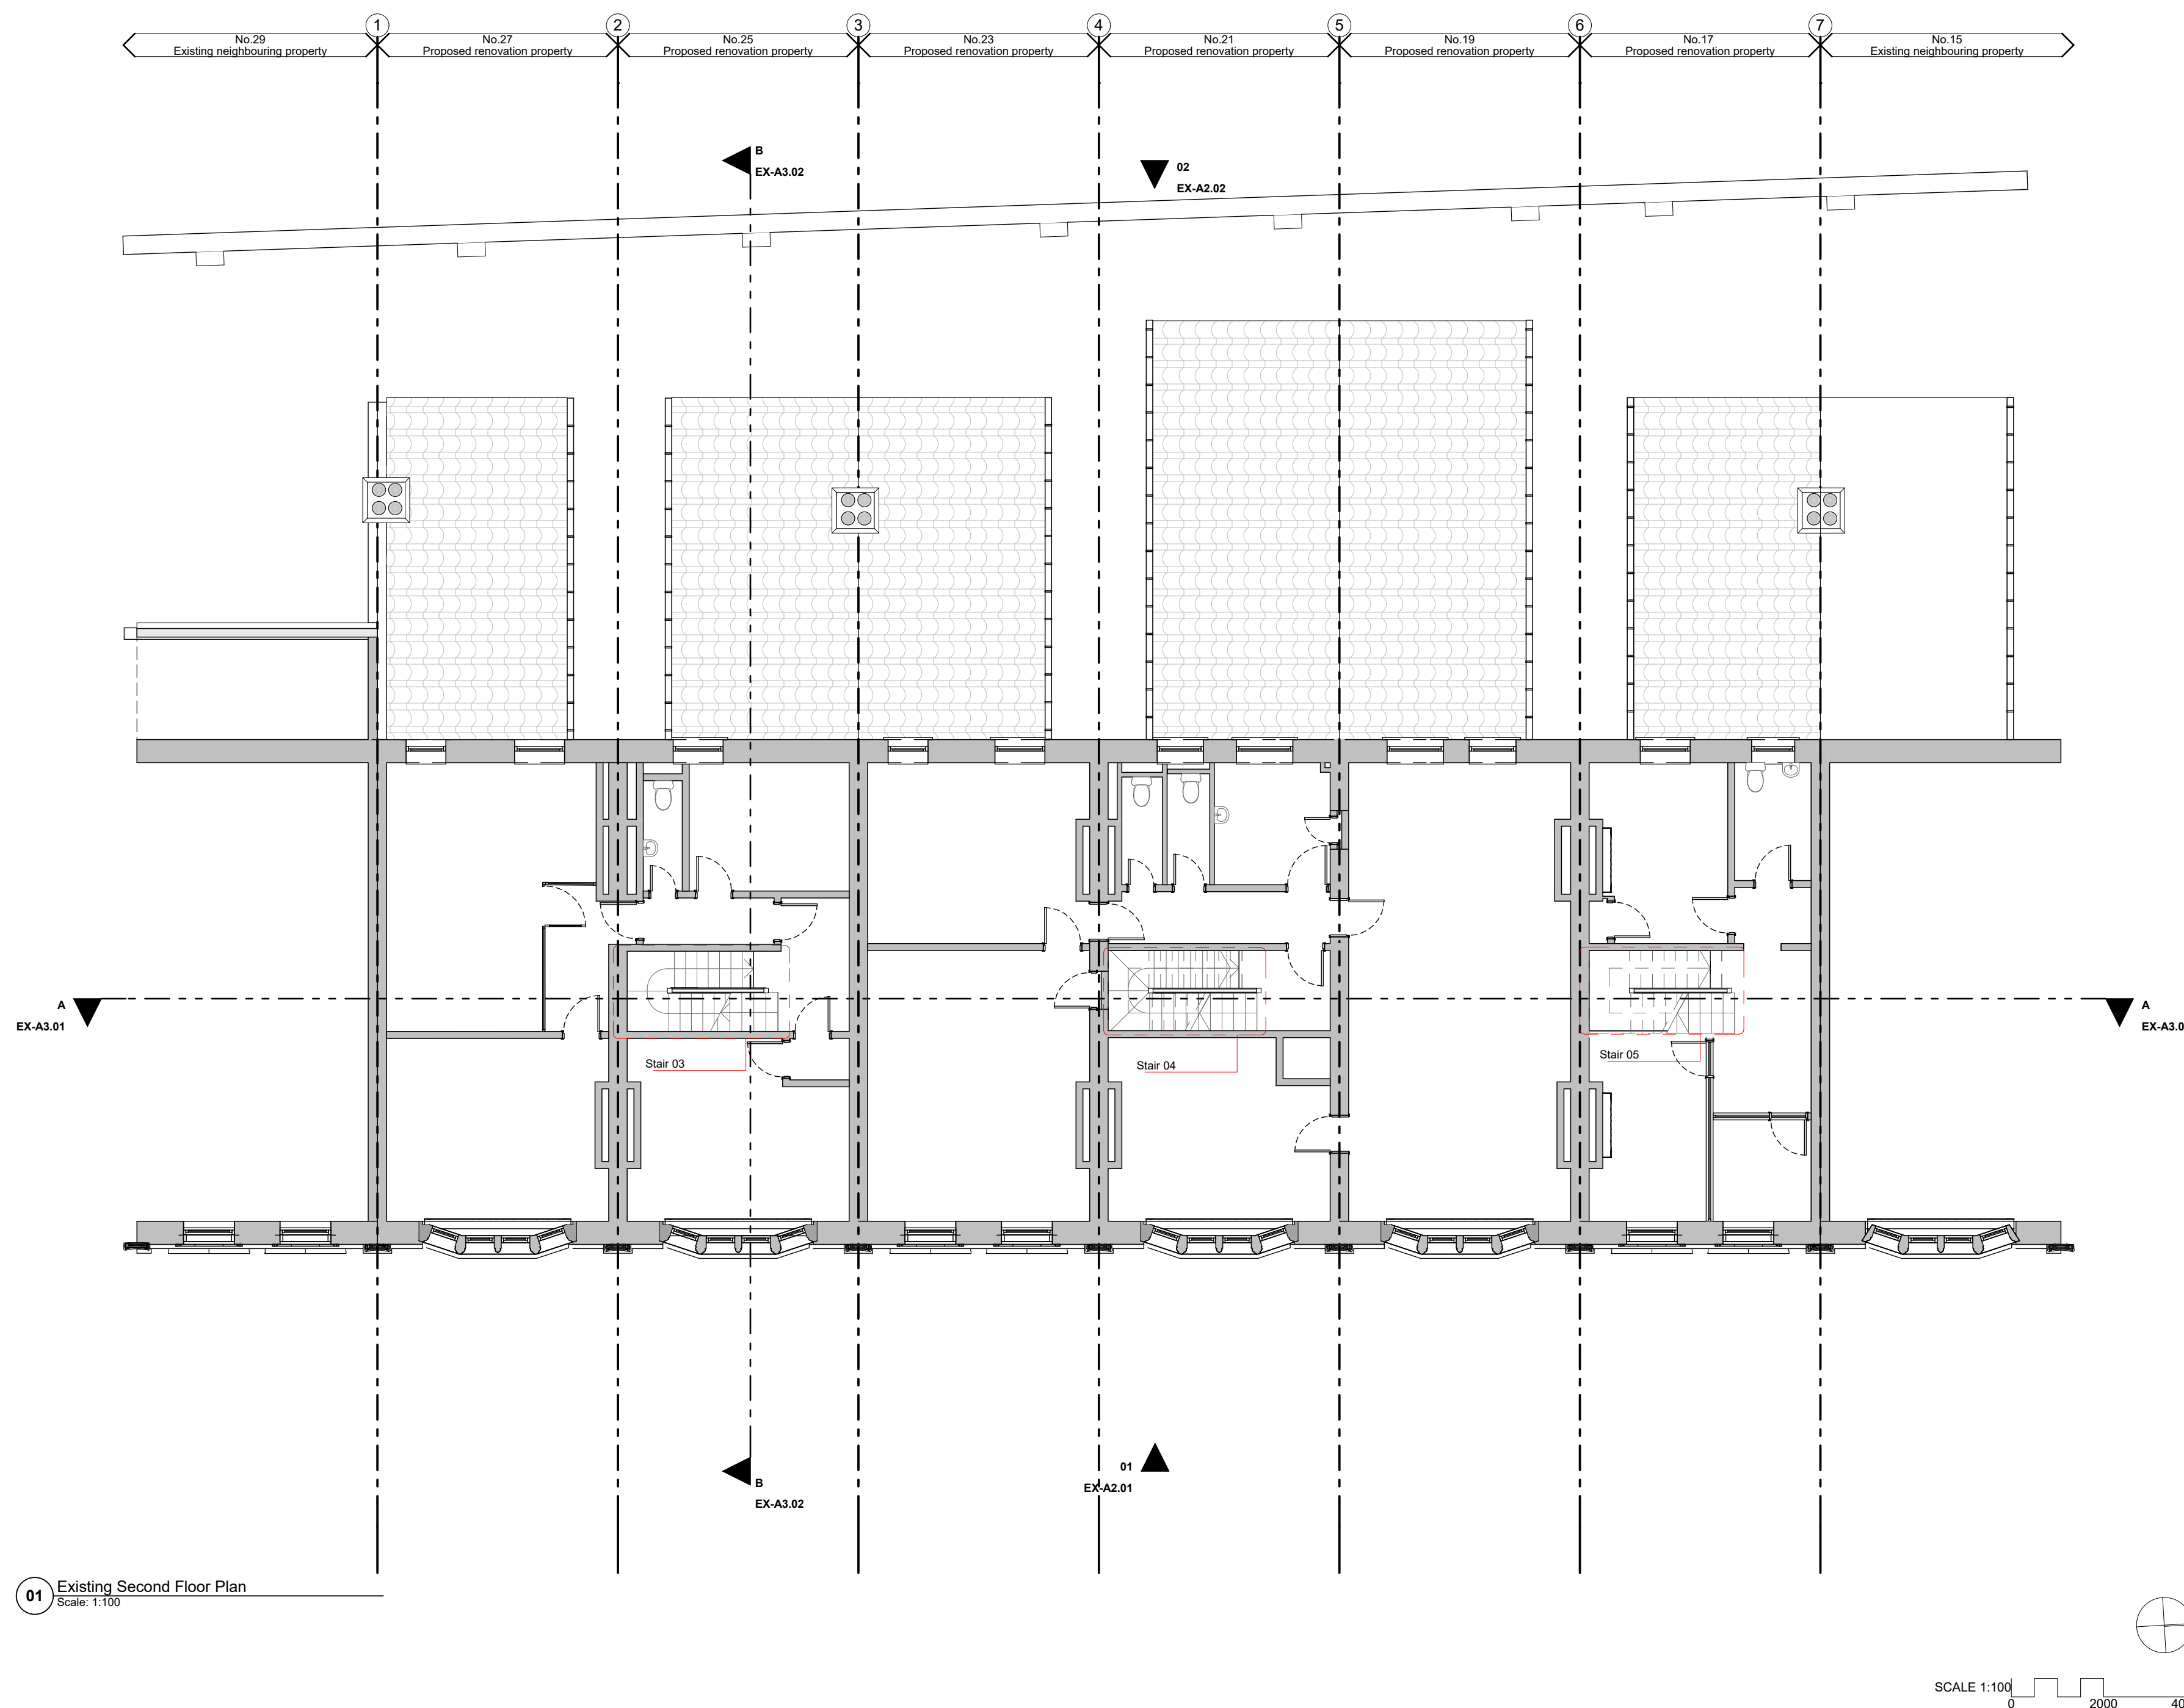

DRAWING NOT TO BE USED
OTHER THAN THE PUPOSE FOR
WHICH IT WAS PREPARED. IT'S
SUPPLIED WITHOUT LIABILITY
FOR ERRORS OR OMISSIONS. ALL
DIMENSIONS ARE TO BE CHECKED
ON SITE. THIS DRAWING IS TO BE
READ IN CONJUNCTION WITH ALL
OTHER DRAWINGS. NOTES ON
THIS DRAWING WILL APPLY TO ALL
OTHER DRAWINGS WHERE A
SIMILAR POSITION EXISTS

Client:
Pepa Holdings


Site Details
17-27 Queen Victoria
Street, Reading RG1
1SY London UK

Issue		
No.	Name	Date
-	Planning	29/03/201

Existing Third Floor Plan

Sheet No.
EX-A1.05

Project No.	05
Date	07/04/201
Paper Size	A
Scale	1:10

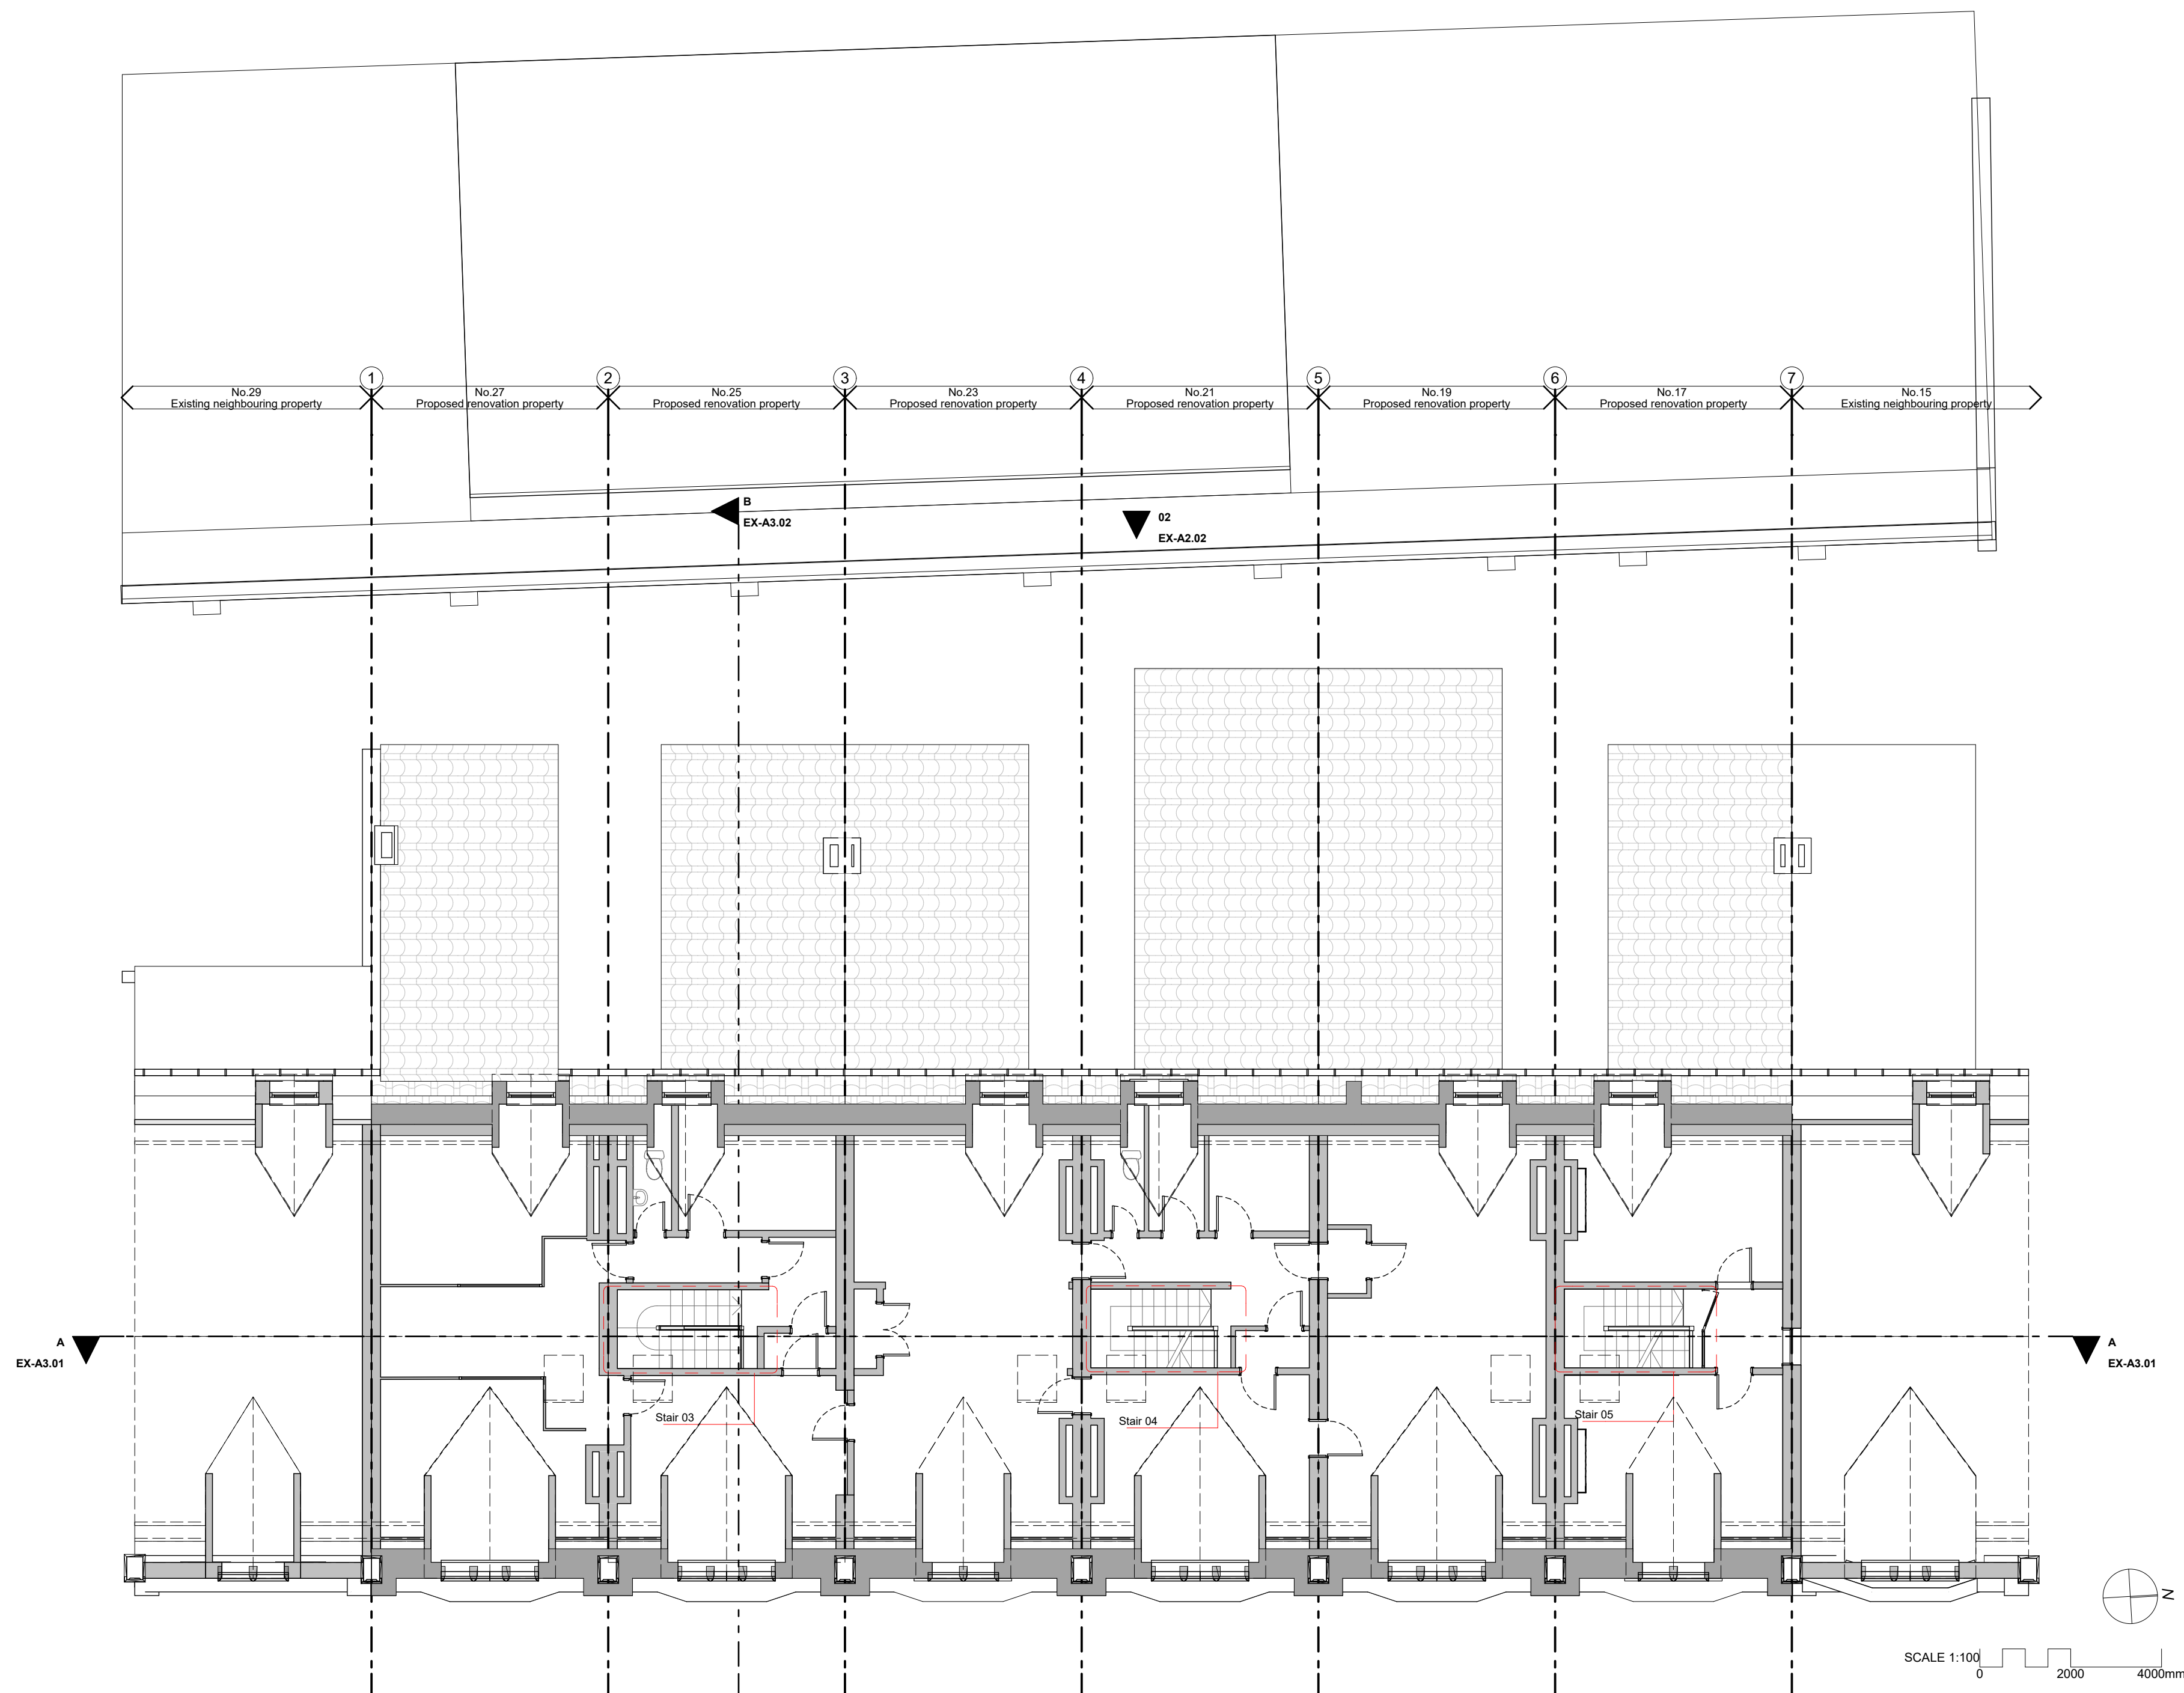

DRAWING NOT TO BE USED
OTHER THAN THE PURPOSE FOR
WHICH IT WAS PREPARED. ITS
SUPPLIED WITHOUT LIABILITY
FOR ERRORS OR OMISSIONS. ALL
DIMENSIONS ARE TO BE CHECKED
ON SITE. THIS DRAWING IS TO BE
READ IN CONJUNCTION WITH ALL
OTHER DRAWINGS. NOTES ON
THIS DRAWING WILL APPLY TO ALL
OTHER DRAWINGS WHERE A
SIMILAR POSITION EXISTS.


Client:
Pepa Holdings

Site Details
**17-27 Queen Victoria
Street, Reading RG1
1SY London UK**

Issue		
No.	Name	Date
-	Planning	29/03/2017

Existing Roof Plan

Sheet No.
EX-A1.06
Project No. 054
Date 07/04/2017
Paper Size A2
Scale 1:100

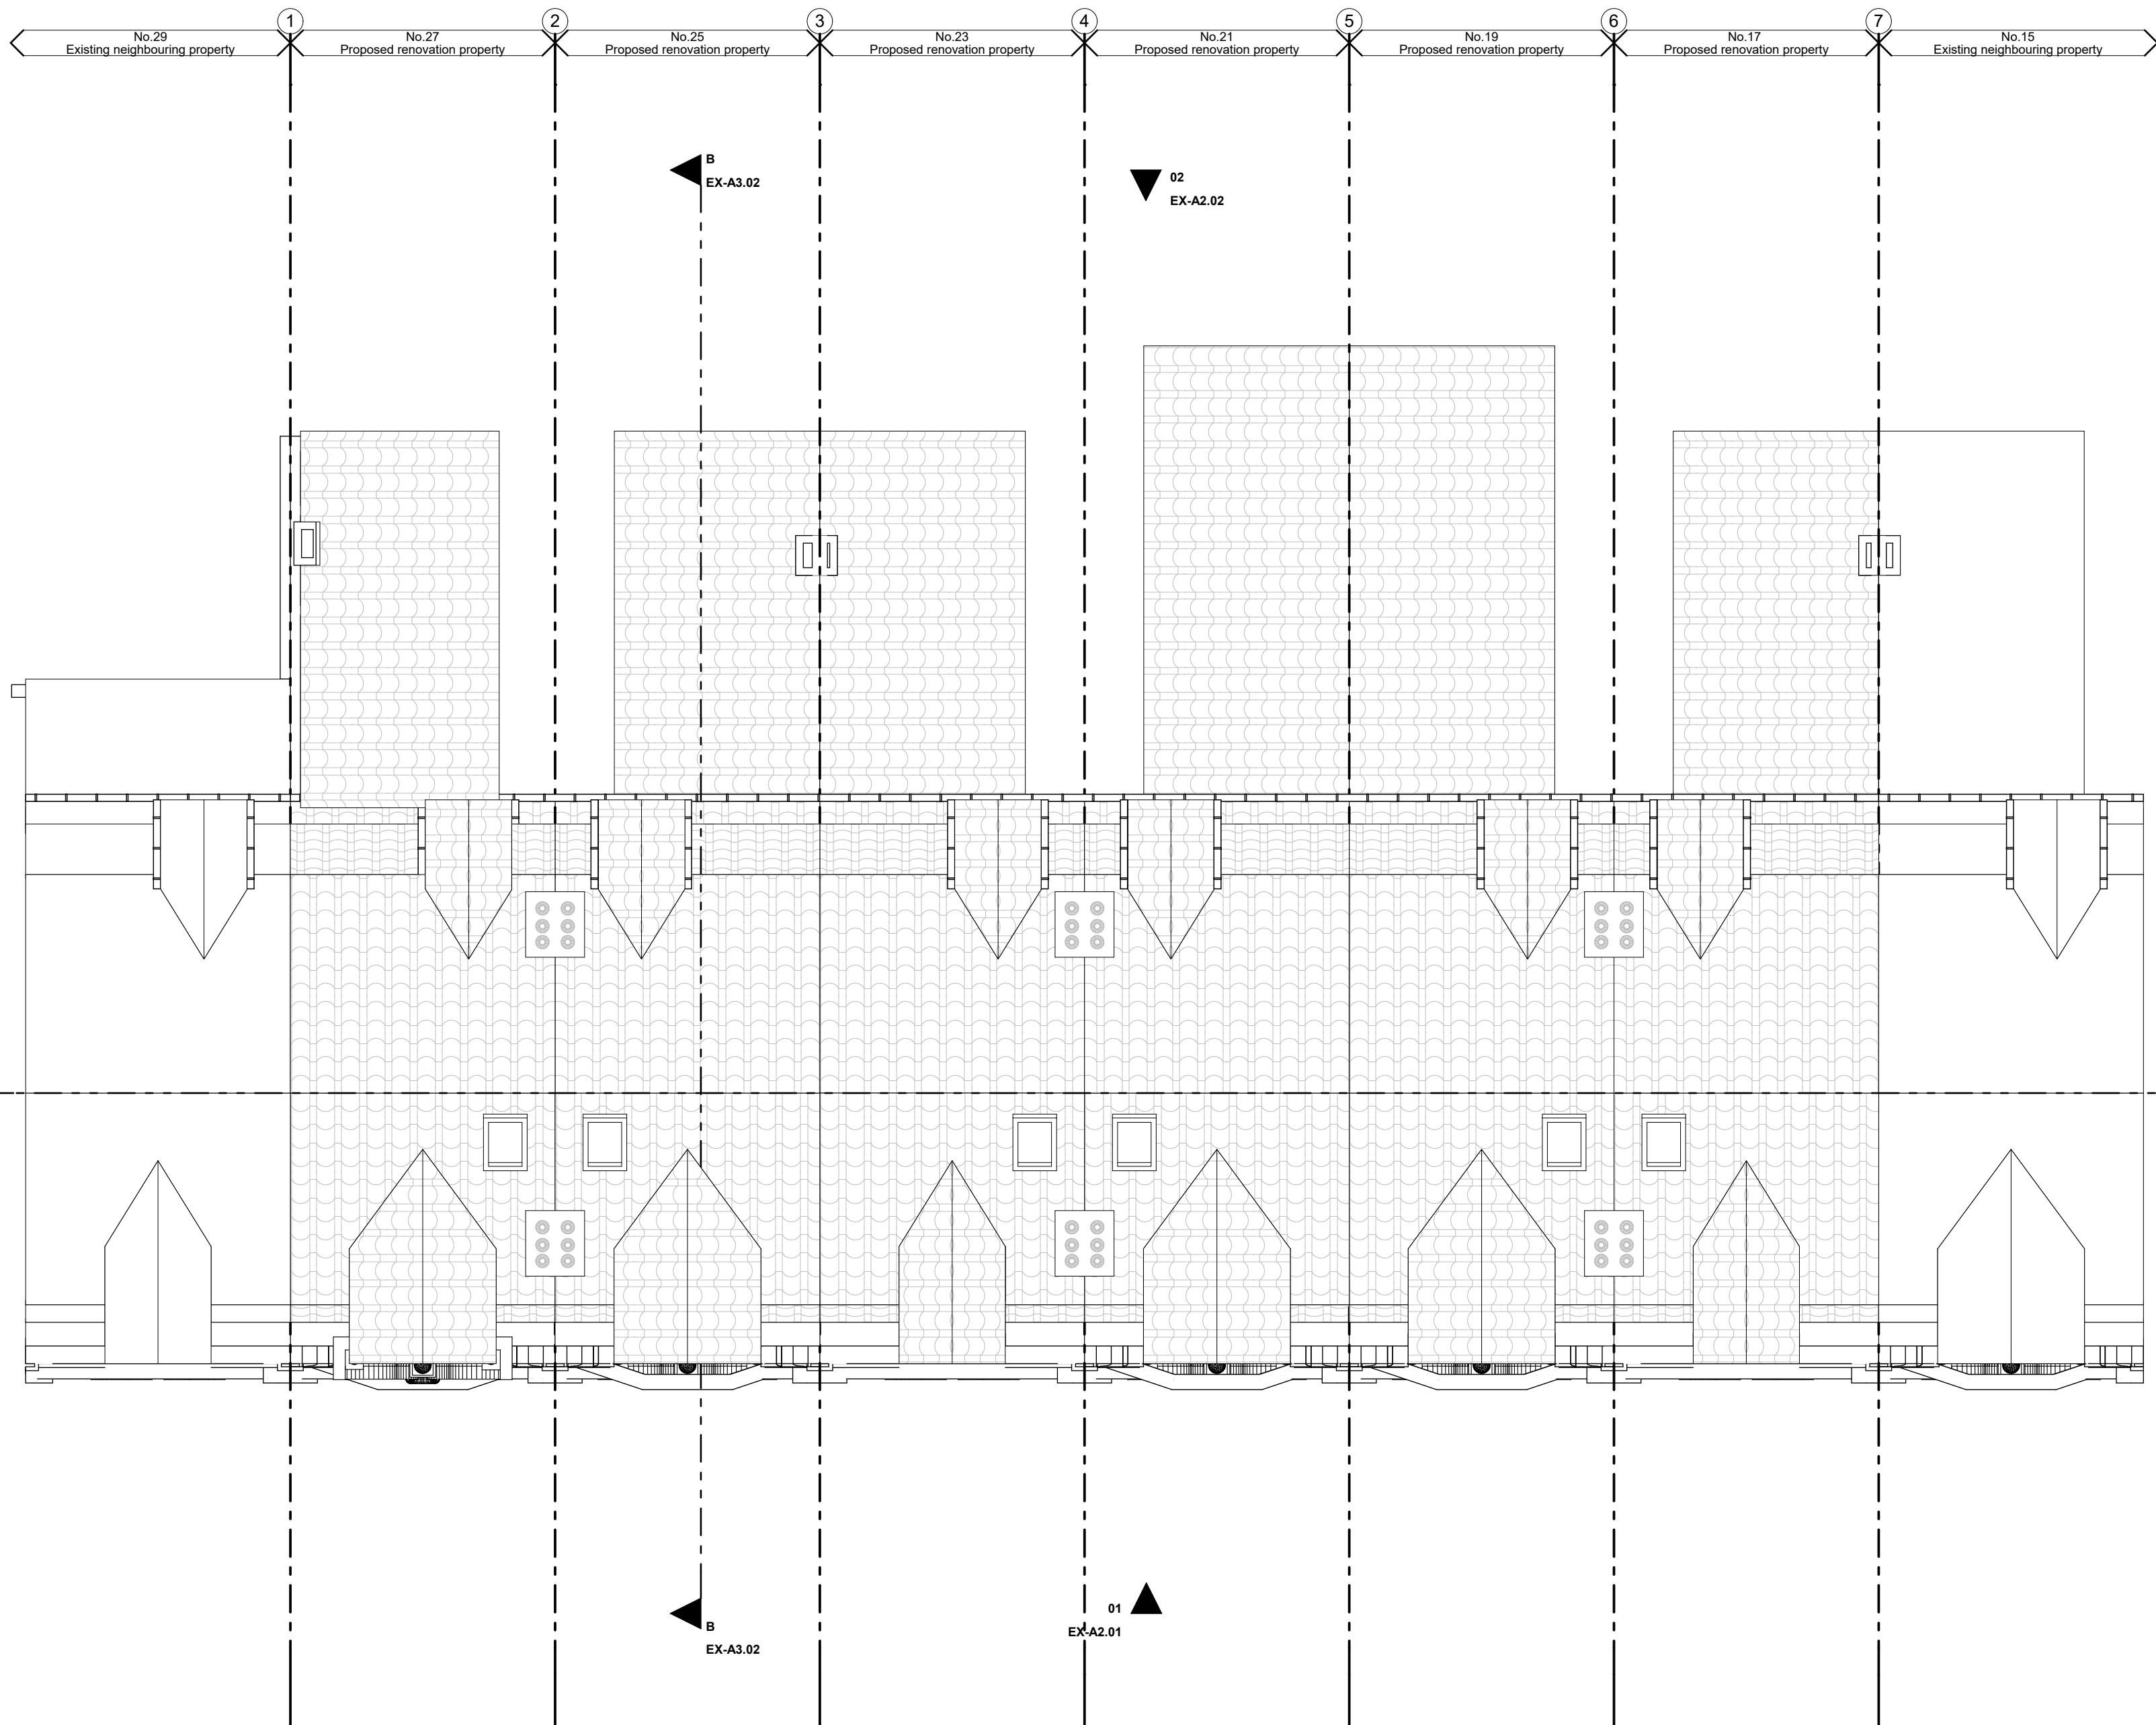

01 Existing Roof Plan
Scale: 1:100

SCALE 1:100
0 2000 4000mm



01 Existing Front Elevation
Scale: 1:100

DRAWING NOT TO BE USED
OTHER THAN THE PURPOSE FOR
WHICH IT WAS PREPARED. ITS
SUPPLIED WITHOUT LIABILITY
FOR ERRORS OR OMISSIONS. ALL
DIMENSIONS ARE TO BE CHECKED
ON SITE. THIS DRAWING IS TO BE
READ IN CONJUNCTION WITH ALL
OTHER DRAWINGS. NOTES ON
THIS DRAWING WILL APPLY TO ALL
OTHER DRAWINGS WHERE A
SIMILAR POSITION EXISTS.

Client:

Pepa Holdings

Site Details

**17-27 Queen Victoria
Street, Reading RG1
1SY London UK**

Issue

No.	Name	Date
-	Planning	29/03/2017

**Existing Front
Elevation**

Sheet No.

EX-A2.01

Project No. 054

Date 07/04/2017

Paper Size A2

Scale

SCALE 1:100
0 2000 4000mm

DRAWING NOT TO BE USED
OTHER THAN THE PUPOSE FOR
WHICH IT WAS PREPARED. IT'S
SUPPLIED WITHOUT LIABILITY
FOR ERRORS OR OMISSIONS. ALL
DIMENSIONS ARE TO BE CHECKED
ON SITE. THIS DRAWING IS TO BE
READ IN CONJUNCTION WITH ALL
OTHER DRAWINGS. NOTES ON
THIS DRAWING WILL APPLY TO ALL
OTHER DRAWINGS WHERE A
SIMILAR POSITION EXISTS

Client:
Pepa Holdings

Site Details
17-27 Queen Victoria
Street, Reading RG1
1SY London UK

Issue		
No.	Name	Date
-	Planning	29/03/201

**Existing Rear
Elevation**

Sheet No.
EX-A2.02

Project No.	05
Date	07/04/201
Paper Size	A
Scale	



02 Existing Rear Elevation
Scale: 1:100

Glazing to rear windows to commercial units obscured

SCALE 1:100



0 2000 4000mm

DRAWING NOT TO BE USED
OTHER THAN THE PUPOSE FOR
WHICH IT WAS PREPARED. IT'S
SUPPLIED WITHOUT LIABILITY
FOR ERRORS OR OMISSIONS. ALL
DIMENSIONS ARE TO BE CHECKED
ON SITE. THIS DRAWING IS TO BE
READ IN CONJUNCTION WITH ALL
OTHER DRAWINGS. NOTES ON
THIS DRAWING WILL APPLY TO ALL
OTHER DRAWINGS WHERE A
SIMILAR POSITION EXISTS

Client:
Pepa Holdings

Site Details
17-27 Queen Victoria
Street, Reading RG1
1SY London UK

Issue		
No.	Name	Date
-	Planning	29/03/201

Existing Section A

Sheet No.
EX-A3.01
 Project No. 05-00000000-01
 Date 07/04/2017
 Paper Size A3
 Scale



SCALE 1:100

Time (min)	Water Level (m)
0	0
500	5
1000	2
1500	7
4000	7

DRAWING NOT TO BE USED
OTHER THAN THE PUPOSE FOR
WHICH IT WAS PREPARED. ITS
SUPPLIED WITHOUT LIABILITY
FOR ERRORS OR OMISSIONS. ALL
DIMENSIONS ARE TO BE CHECKED
ON SITE. THIS DRAWING IS TO BE
READ IN CONJUNCTION WITH ALL
OTHER DRAWINGS. NOTES ON
THIS DRAWING WILL APPLY TO ALL
OTHER DRAWINGS WHERE A
SIMILAR POSITION EXISTS.


Client:
Pepa Holdings

Site Details
**17-27 Queen Victoria
Street, Reading RG1
1SY London UK**

Issue		
No.	Name	Date
-	Planning	29/03/2017

Existing Section B

Sheet No.
EX-A3.02
Project No. 054
Date 07/04/2017
Paper Size A2
Scale

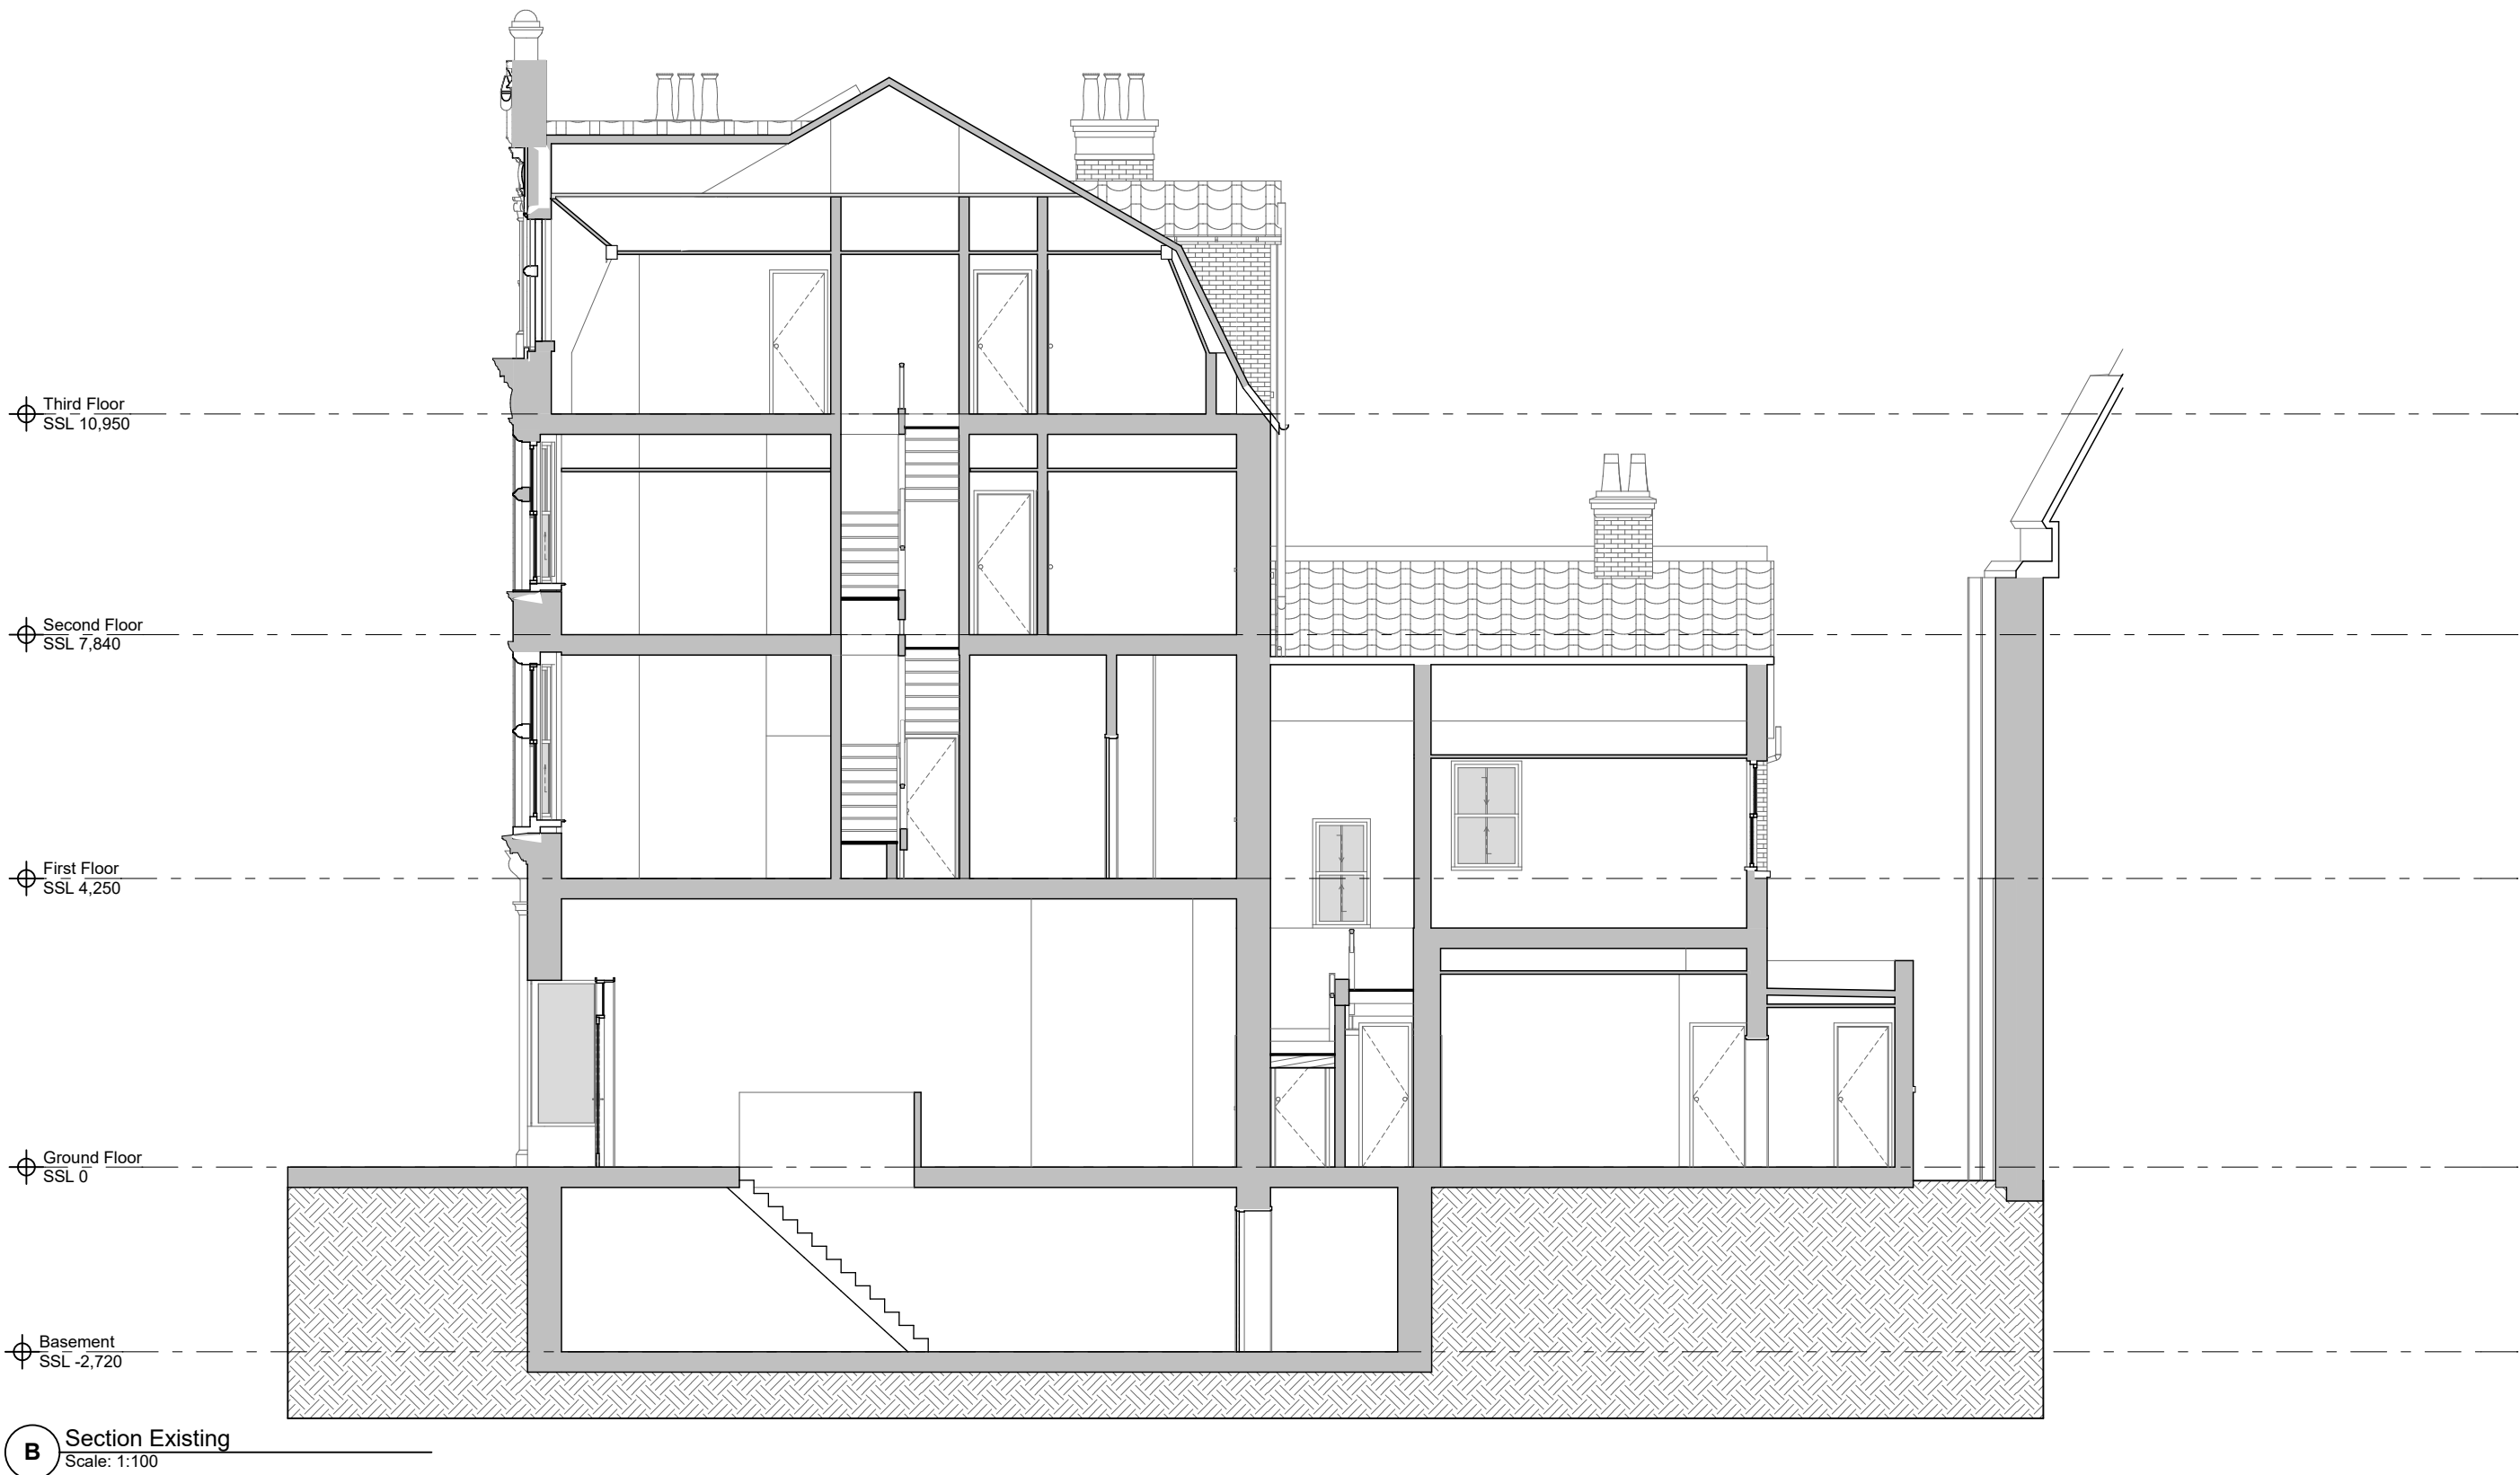

SCALE 1:100
0 2000 4000mm

