



version	date	author	version notes
P1	As dwg	As dwg	Initial issue

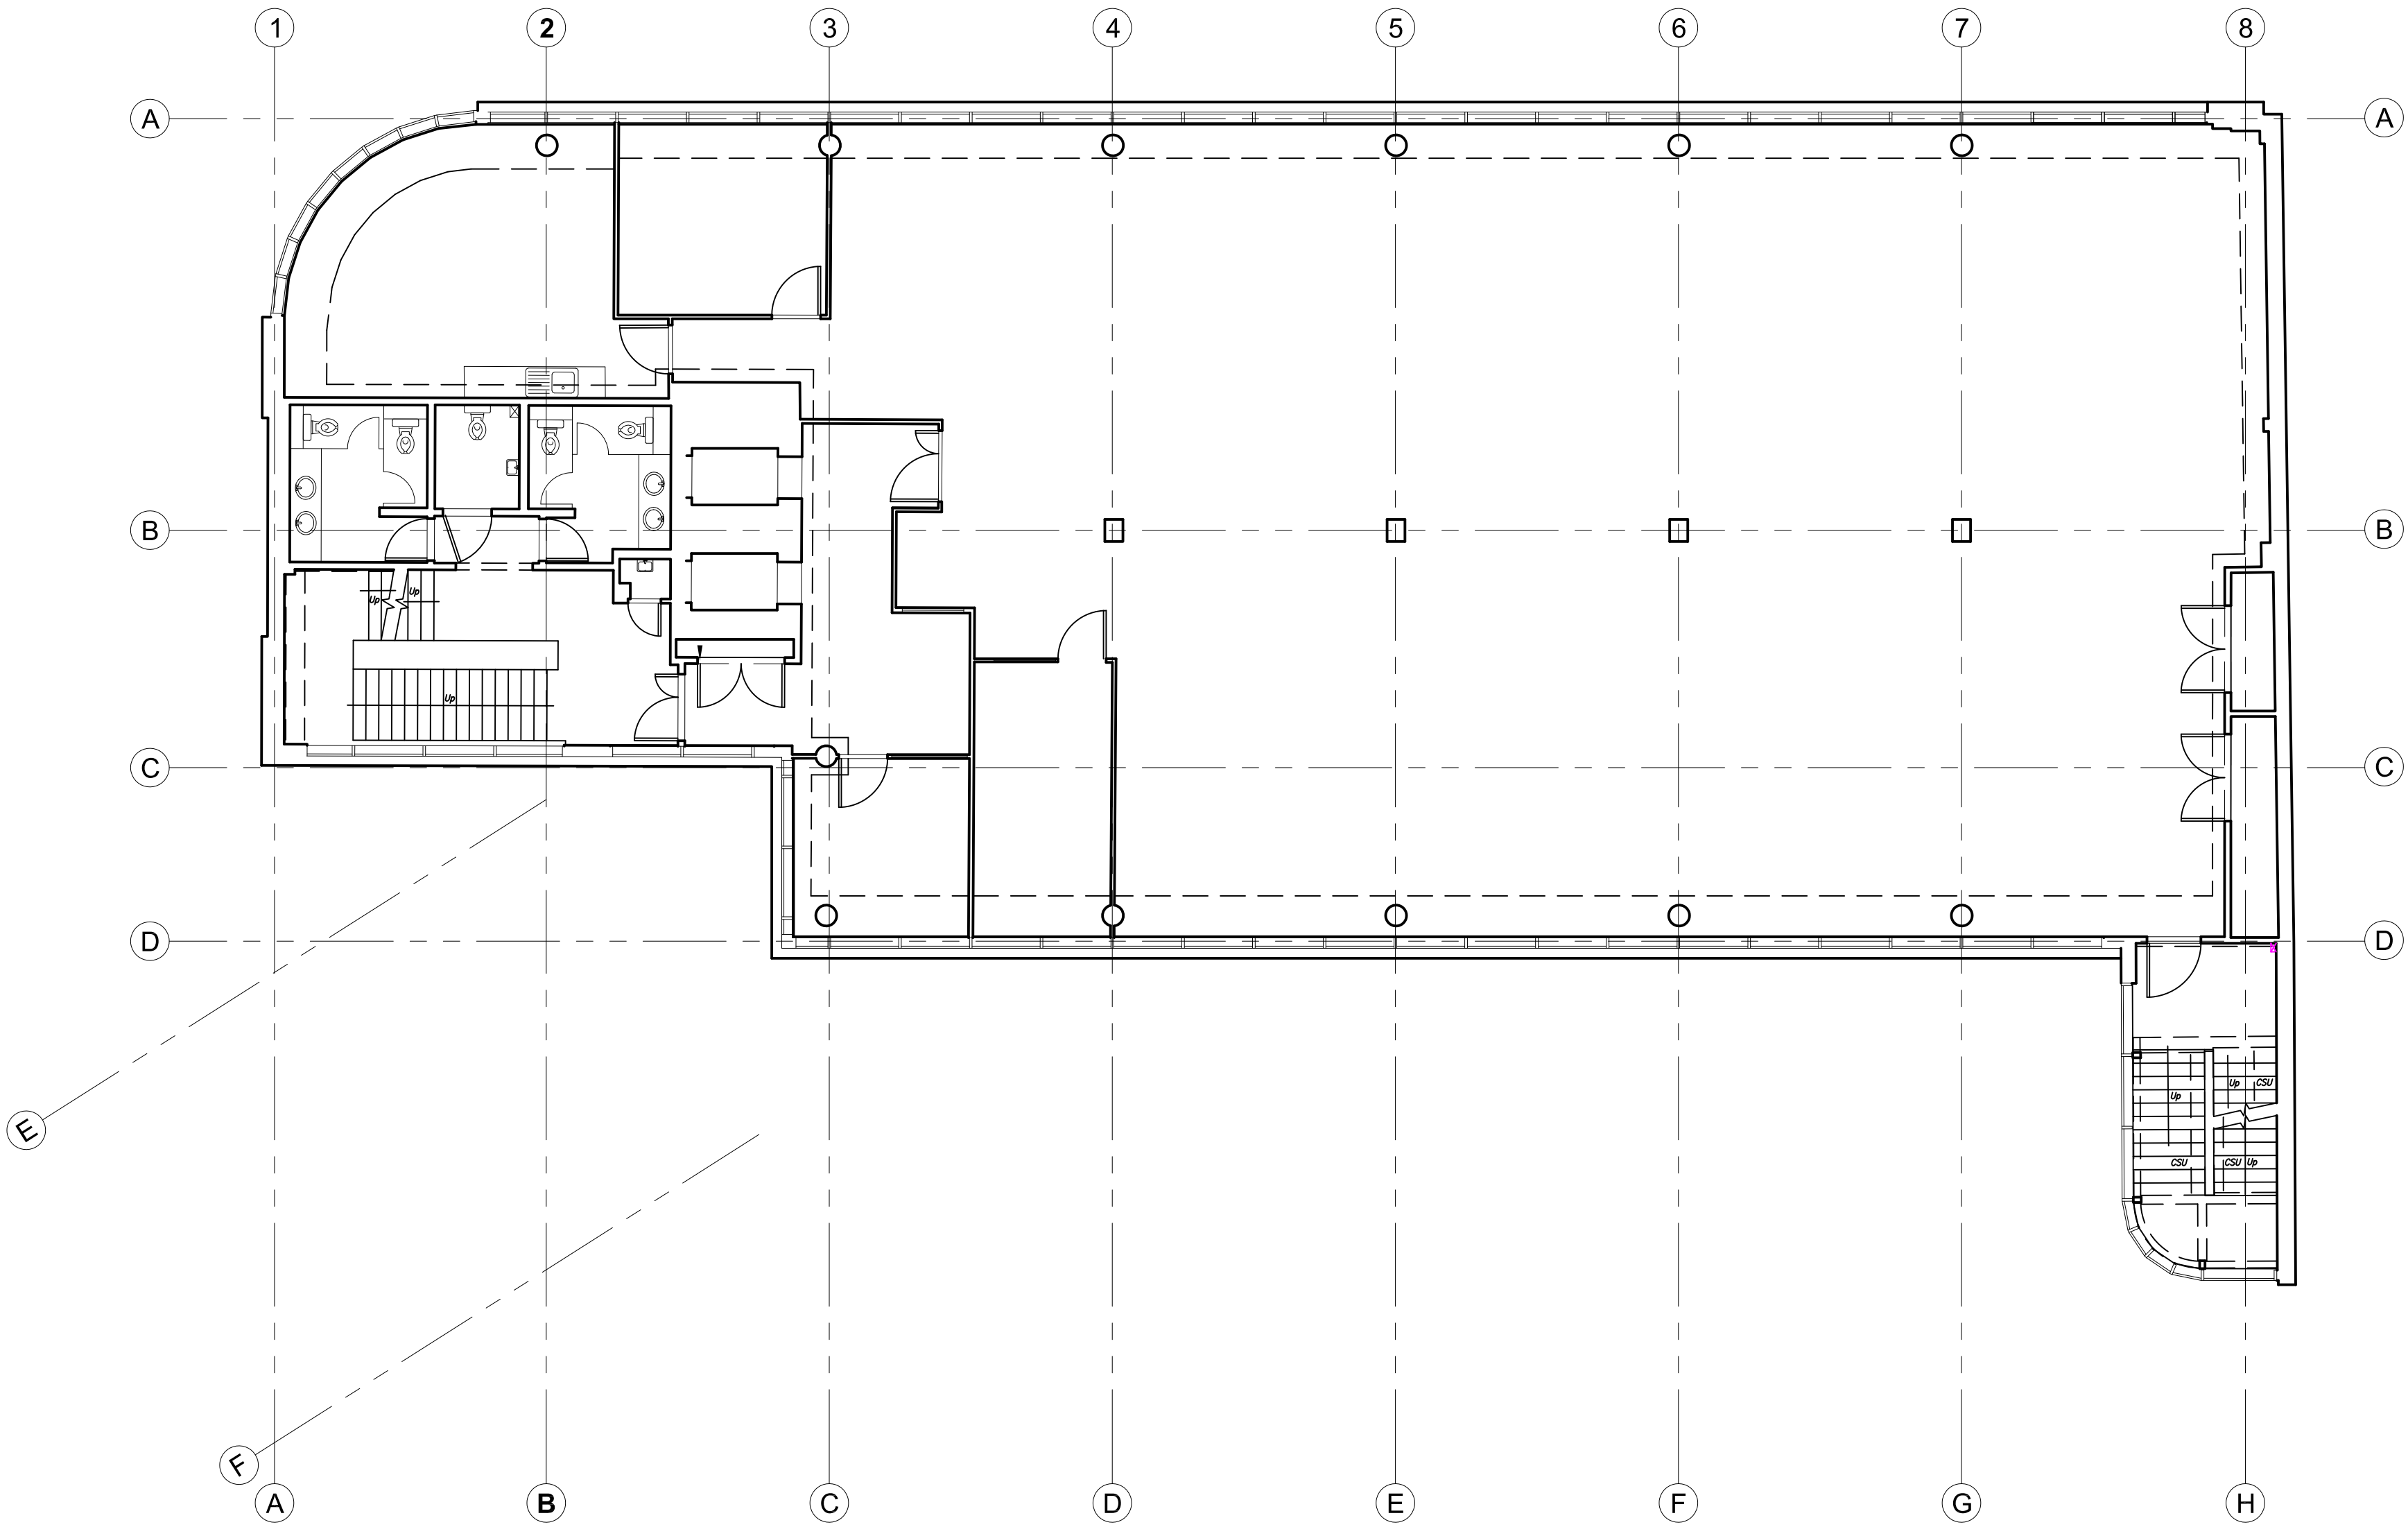

01 Third Floor Plan
Scale 1:100

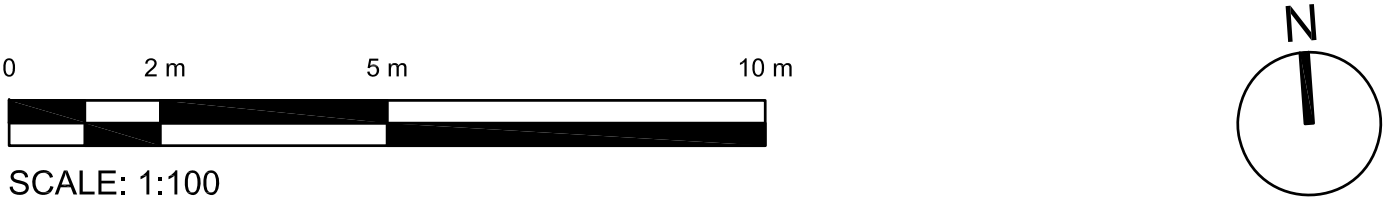

SCALE: 1:100

FOR PLANNING APPLICATION PURPOSES ONLY

This drawing has been produced for RLM1..... for the project/site named as Kings Wharf..... and is submitted as part of a planning application relating to this site name only and is not intended for use by any other person or organisation or for any other purpose.

© Orbit Architects July 2017

status **PLANNING**



project	Kings Wharf, Reading				
title	Existing Third Floor Plan				
scale	1:100 @ A1	date	16.05.16	author	SC
		job no.		dwg no.	1535-D2-103
				ver.	P1

DO NOT SCALE FROM THIS DRAWING : Verify all dimensions on site

© Orbit Architects 83 Blackfriars Road, London SE1 8HA t. 020 7593 3380 w. www.orbitarchitects.com e. info@orbitarchitects.com