


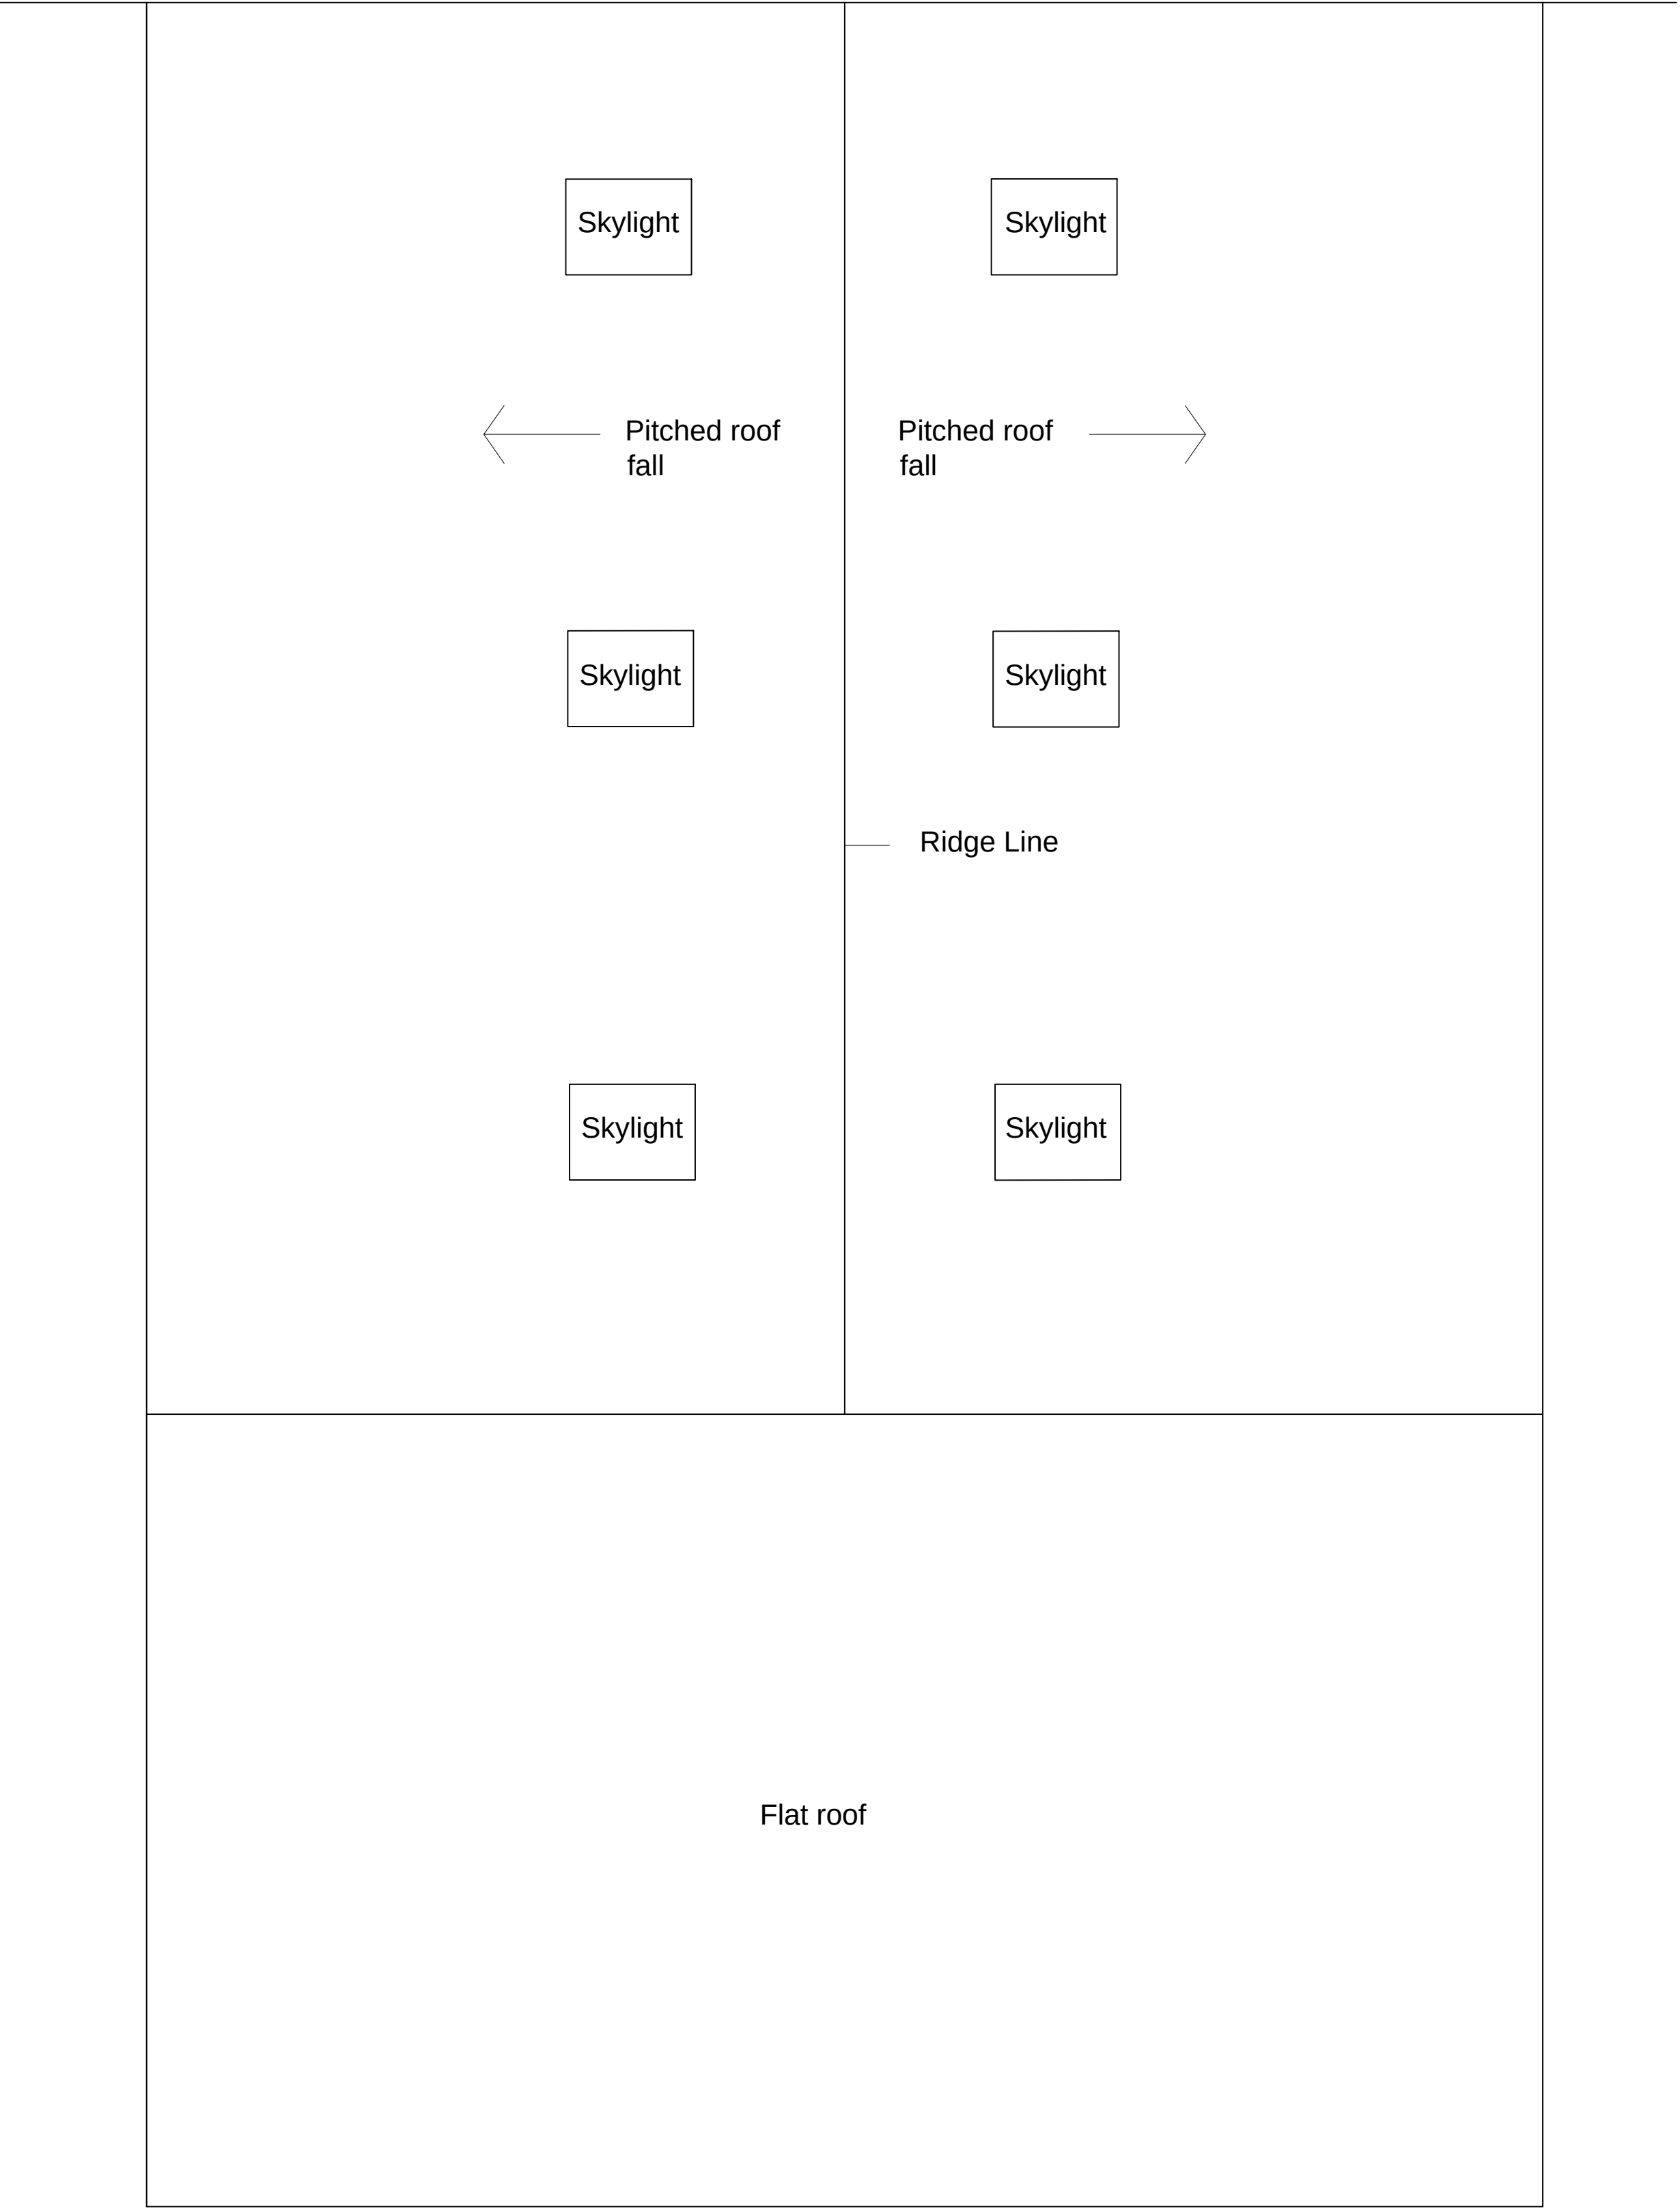

Existing Roof Plan

Rev A	13/11/17	Address altered
Rev	Date	Notes

PLANNING



The Lbf logo consists of the letters 'Lbf' in a bold, sans-serif font, with a blue circle around the 'b'. To the right of the logo is the word 'ARCHITECTS' in a smaller, blue, sans-serif font.

Project:
DELIVEROO
UNIT 57 MILFORD RD
READING
RG1 8LG

Client:
DELIVEROO

Drawing:
EXISTING ROOF PLAN

Scale:	Drawn:	Checked:	Date:
1:50@A1	KIH	DJF	NOV 17

Drg no:	Rev:
2017-065-102	A

DO NOT SCALE FROM THIS DRAWING. ALL DIMENSIONS TO BE CHECKED ON SITE.
REFER ANY DISCREPANCIES TO ARCHITECT. THIS DRAWING IS SUBJECT TO COPYRIGHT.