


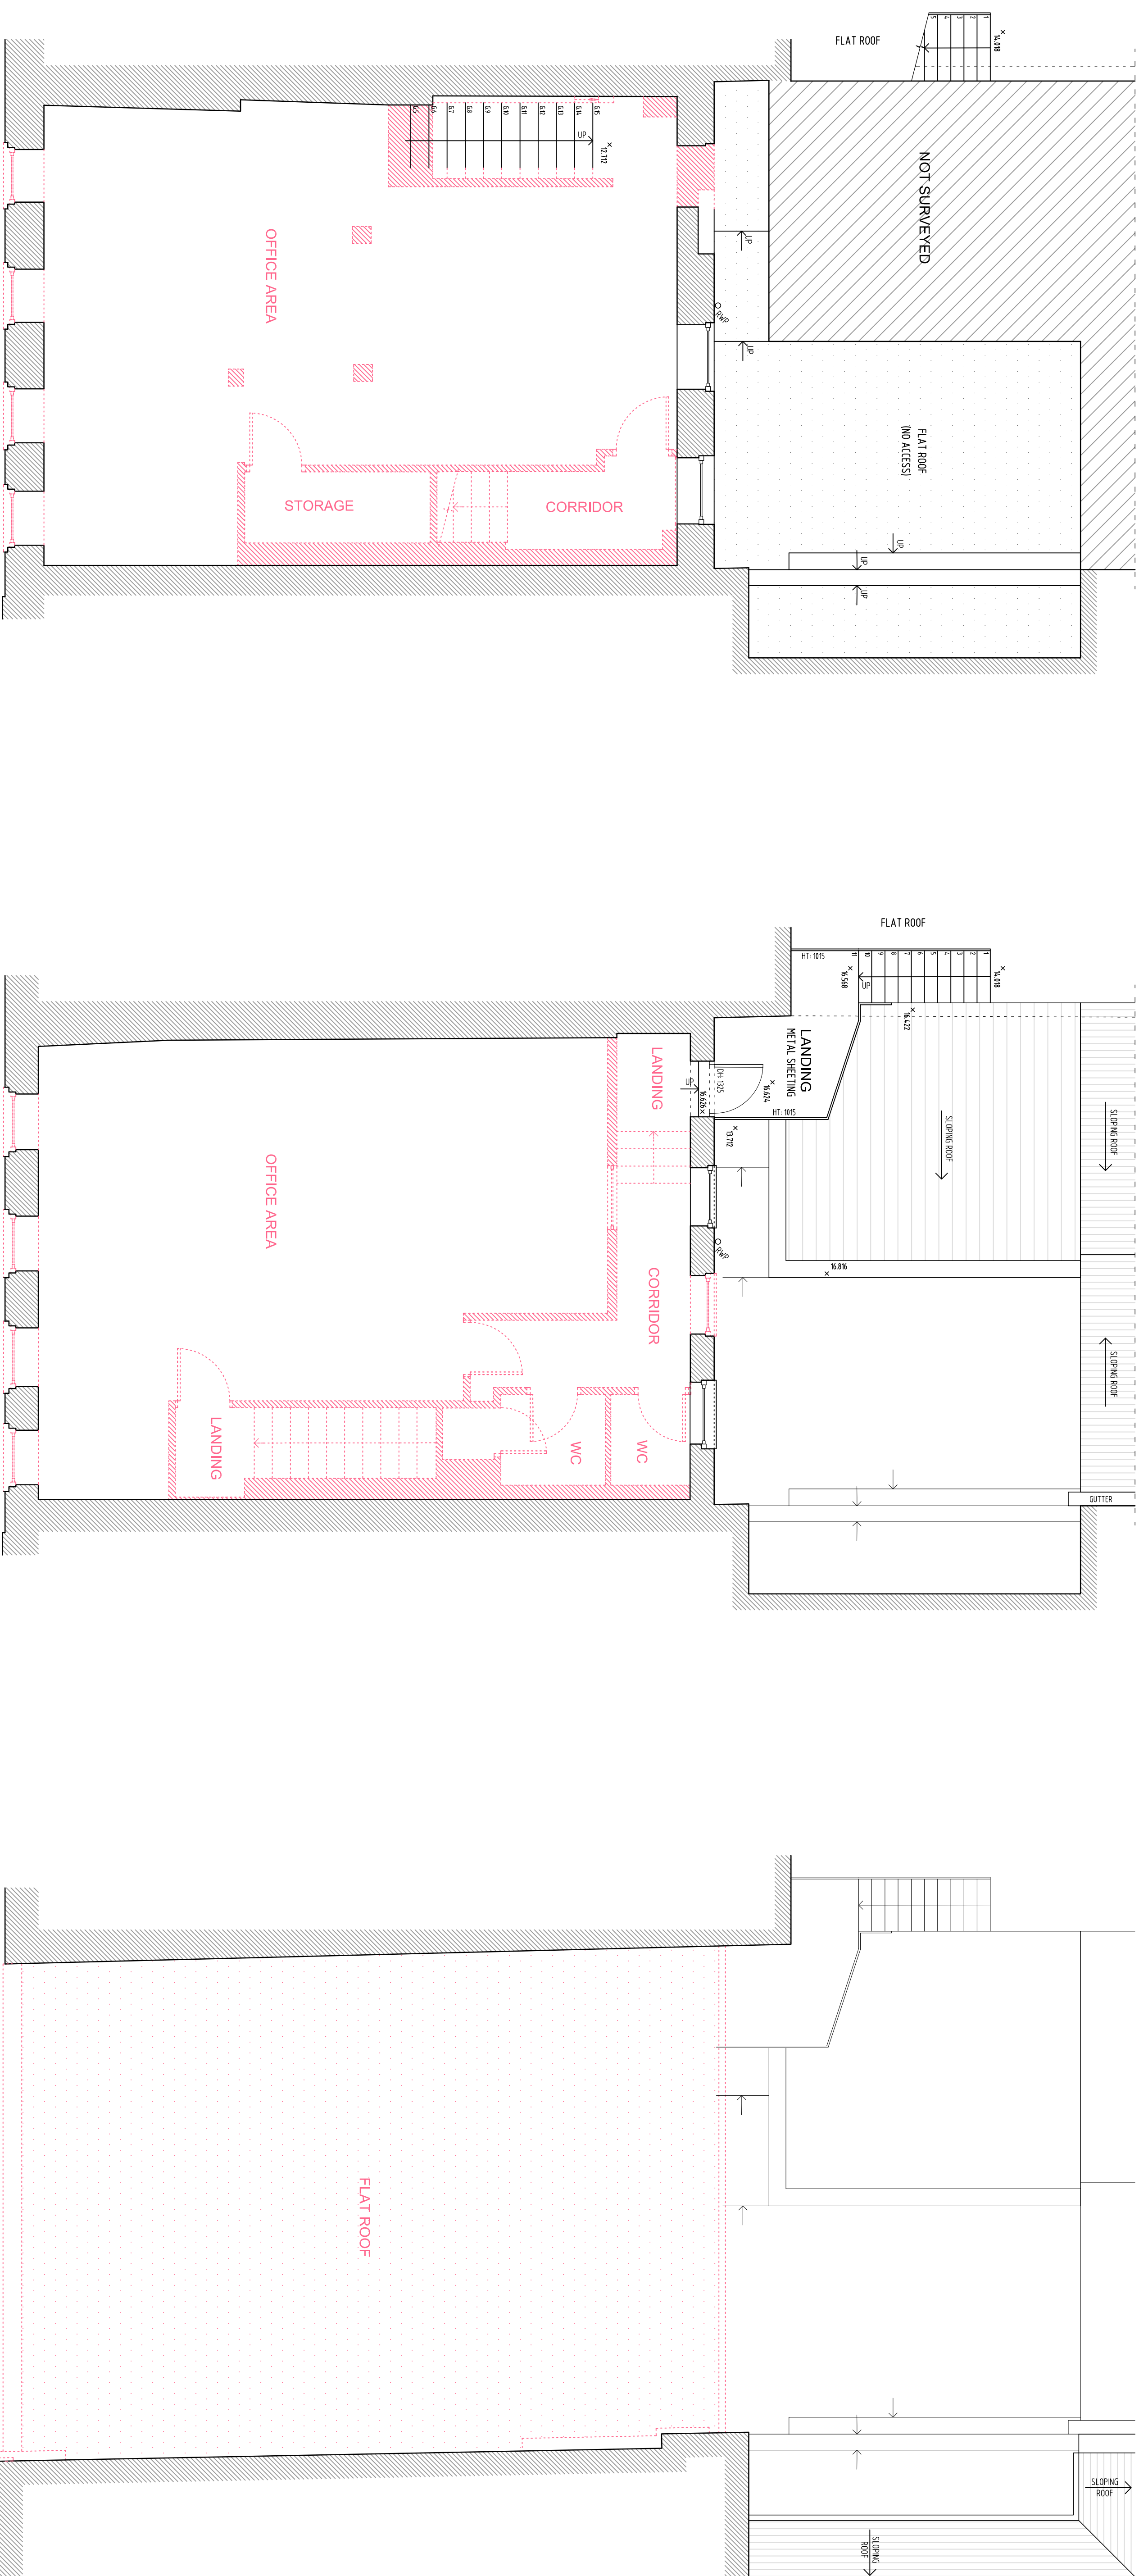

SCALE 1:50

SCALE 1:50

SCALE 1:50

1. GENERAL:
 - 1.1. DO NOT SCALE FROM THIS DRAWING. CHECK ALL DIMENSIONS AND CONDITIONS ON SITE.
 - 1.2. ALL WORKS TO BE CARRIED OUT IN ACCORDANCE WITH CURRENT HEALTH & SAFETY INCLUDING CON-
REGULATIONS, THE WELFARE TO COMEY, WITH CURRENT BRITISH STANDARDS, CODES OF PRACTICE,
BUILDING REGULATIONS AND APPROPRIATE EUROPEAN STANDARDS.
 - 1.3. ALL STRUCTURAL WORK IS TO BE CARRIED OUT IN ACCORDANCE WITH THE STRUCTURAL ENGINEER'S
DETAILED CALCULATIONS.
 - 1.4. PRELIMINARY POSITIONS OF ALL EXTERIORS AND FITTINGS IS SUBJECT TO CONFIRMATION ON SITE.
2. THIS DRAWING IS PRODUCED FOR PLANNING APPLICATION ONLY AND SHOULD NOT BE USED FOR ANY
OTHER PURPOSES.

 DENOTES EXISTING WALL

 DENOTES DEMOLITION WORKS

		JOB TITLE		ISP DRAWING SOLUTIONS	
		146 FRIAR STREET READING, RG1 1EX		 27 HAWES CLOSE WIMBORNE TEL: 01845 1788153/1537 EMAIL: info@ispdrawing.com www.ispdrawing.com	
REV /	DATE			SCALE	1:500 @ A1
DWG STATUS		DRAWING TITLE		DATE	1:100 @ A3
PLANNING		SCHEME D – DEMOLITION WORKS FIRST, SECOND & THIRD/ROOF FLOOR PLANS		02/2017	03
DRAWN BY				ISP DRAWING SOLUTIONS	
1110 – D.402					