



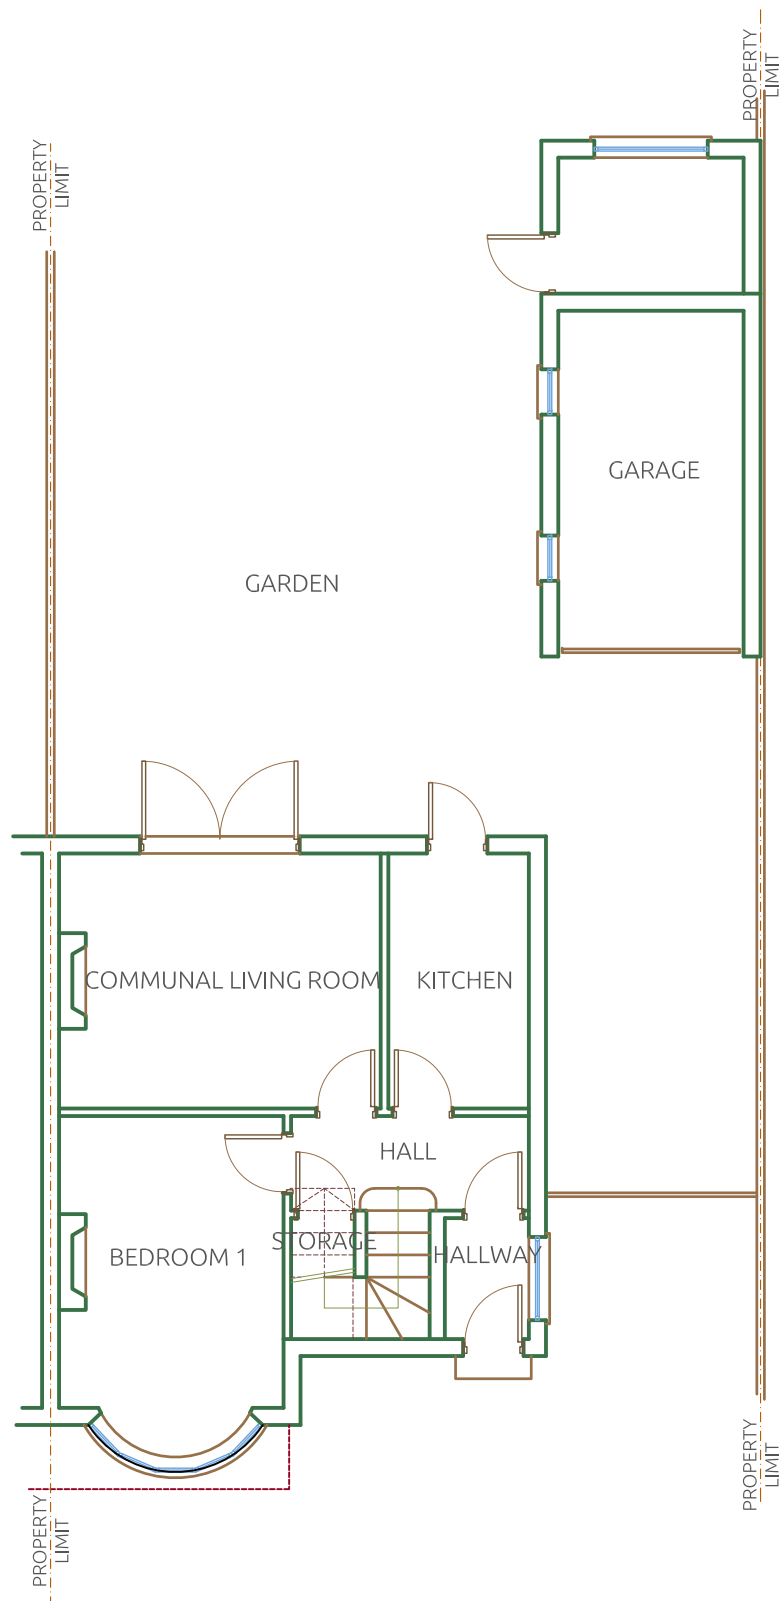


EXISTING Ground Floor Plan

Scale : 1 | 100

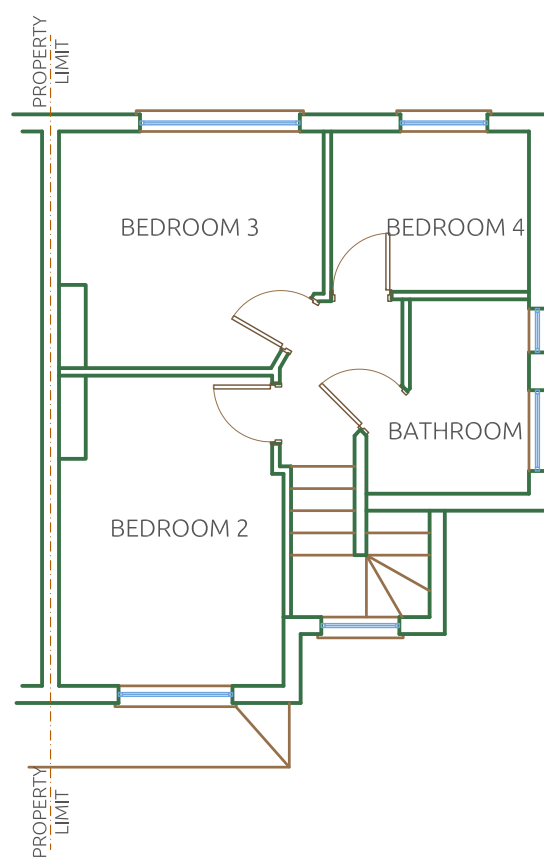


EXISTING First Floor Plan

Scale : 1 | 100

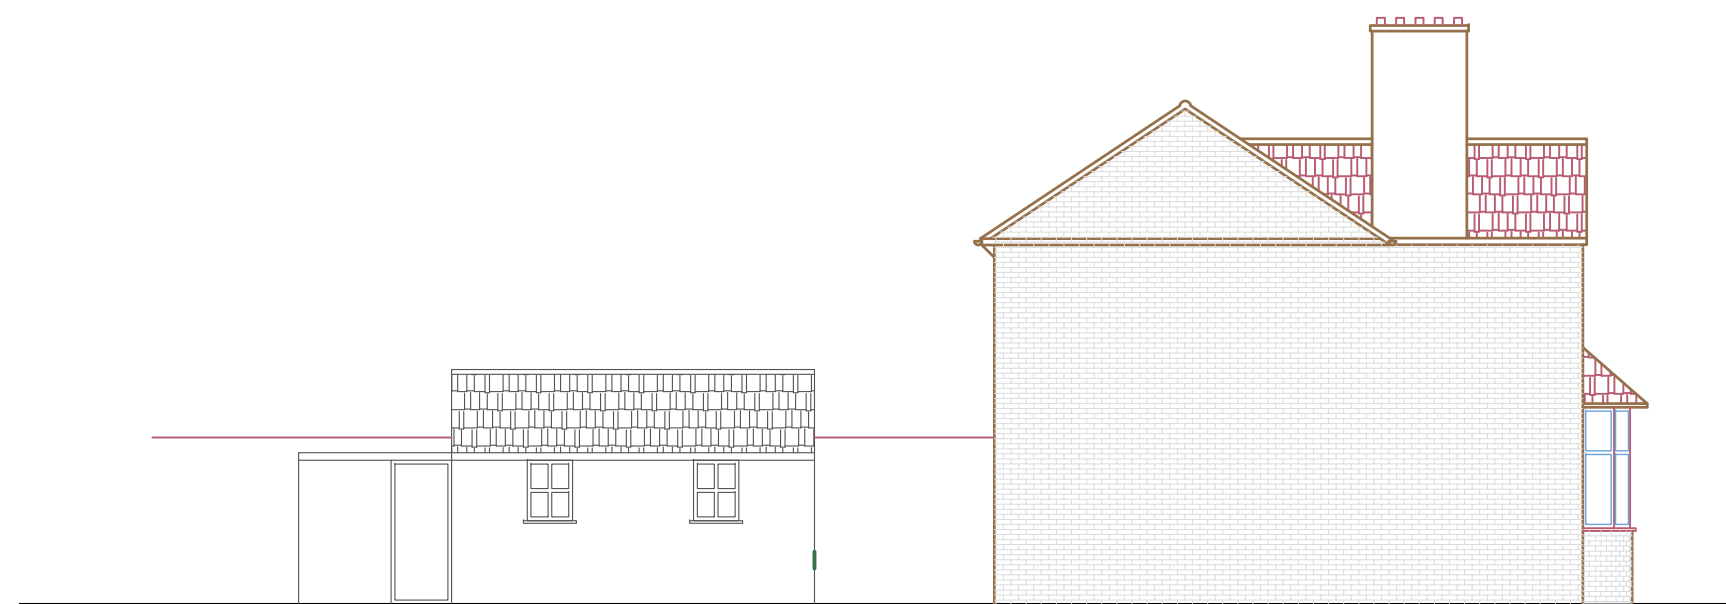

EXISTING Side Elevation

Scale : 1 | 50

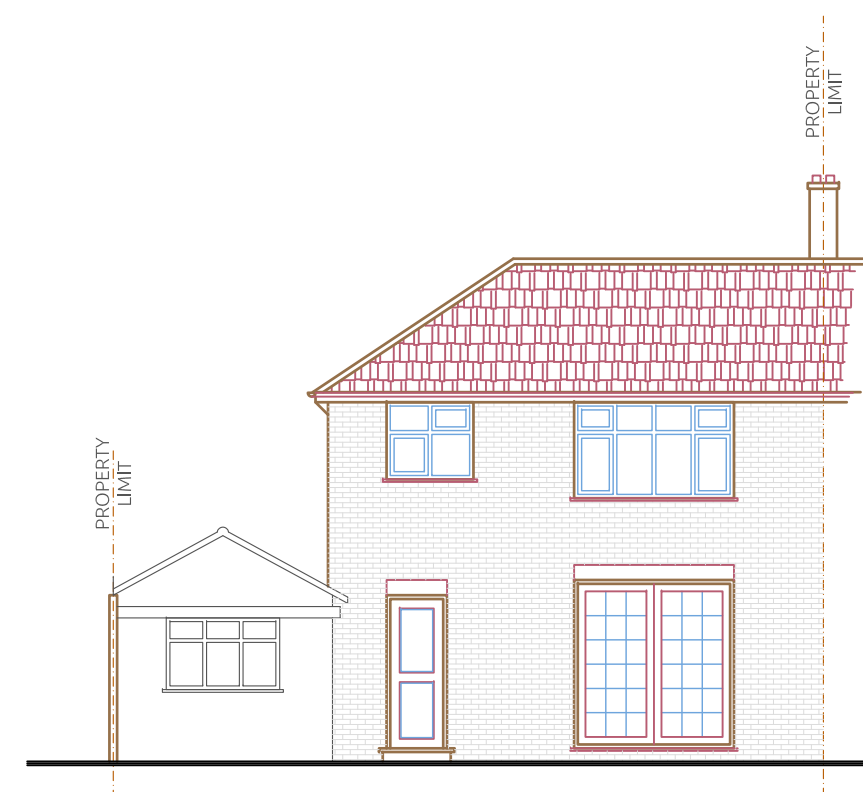


EXISTING Back Elevation

Scale : 1 | 50




EXISTING Front Elevation

Scale : 1 | 50

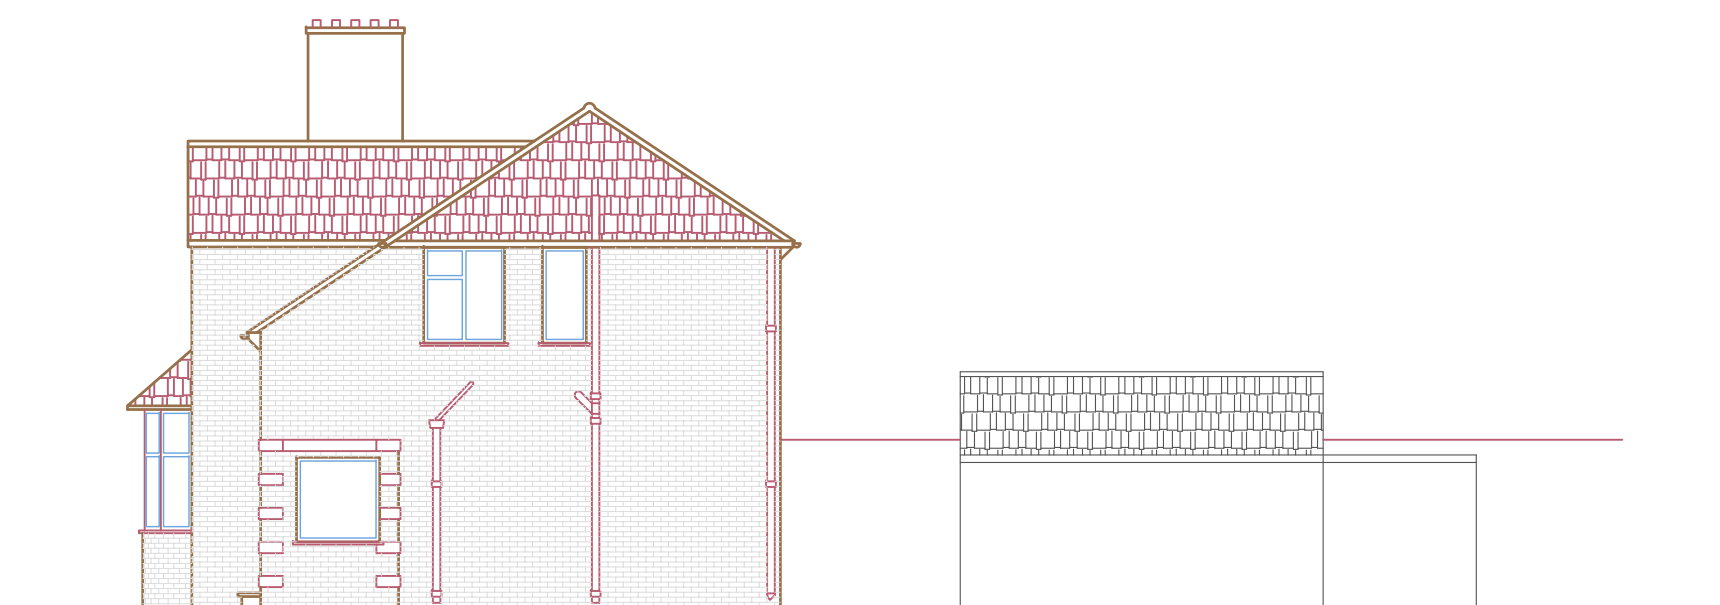

EXISTING Side Elevation

Scale : 1 | 50

 

Notes


1 | Do not scale from this drawing. Use figured dimensions only.
The contractor is requested to check all dimensions before the work is put in hand.

2 | Read in conjunction with all other Architect's and structural engineer's drawings.

3 | Report any discrepancies to the contract administrator before undertaking the work described in the drawings.

4 | Dimensions marked with * are approximate site dimensions and are to be verified by the contractor on site before any fabrication / site works occur.

5 | Contractor is responsible for all temporary propping to existing structure.

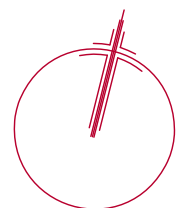

Project :	30 STANHOPE ROAD
Location :	30 Stanhope Road READING, RG2 7HN
Ordered By :	KINDA LALY
Designed By :	Aa. H.
Drawn By :	Co. A.
Checked By :	Aa. H.
Approved By :	An. H.
Project Number :	1,7,0,3,3,7
Field :	Architecture
Scale :	1 100 @ A2
Date :	15 - APR - 2017
Revision Number :	02
Drawing Title :	Existing Drawings

DWG No :
AR - 011



Engineering

CFD Engineering Limited

www.cfdeng.co.uk

Copyright © 2017 CFD engineering limited, All rights reserved