

NOTE
Any discrepancies between this drawing, specialist contractor's drawings and client's specification should be notified immediately.
All specialist contractors must visit site and be responsible for their own dimensions




FRONT ELEVATION




REAR ELEVATION




SIDE ELEVATION

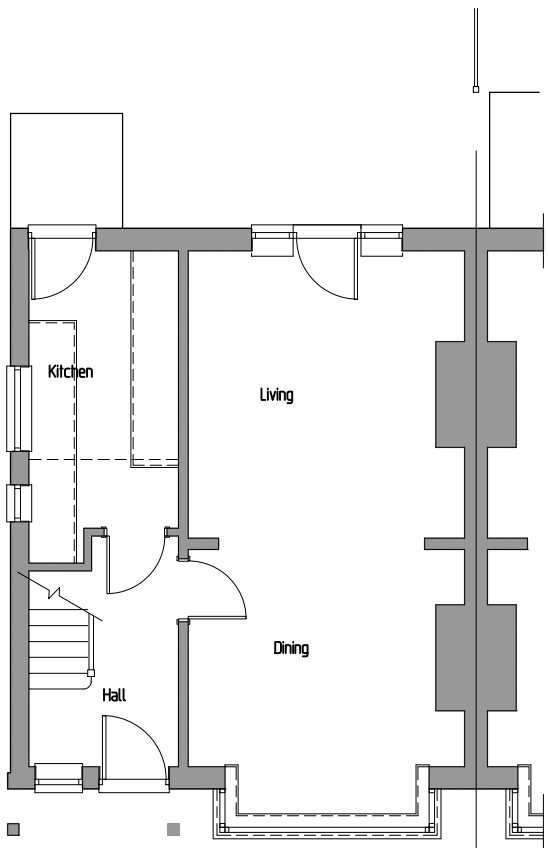

GROUND FLOOR PLAN

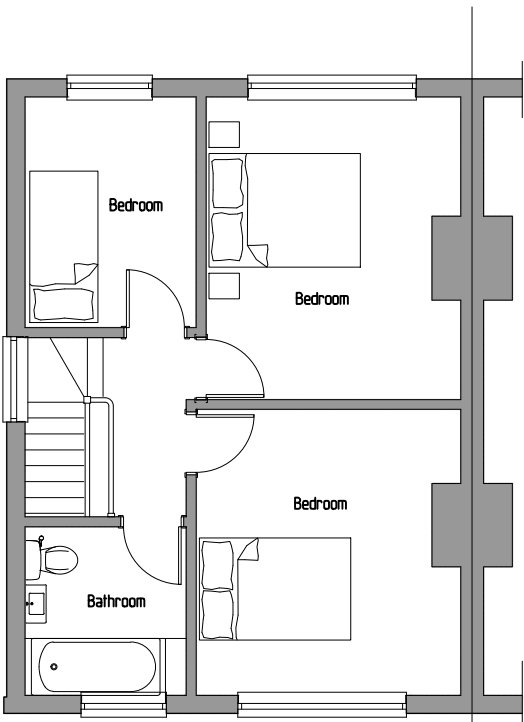

FIRST FLOOR PLAN

 

REV.	DATE	COMMENTS
PROJECT 137 Northcourt Avenue, Reading, Berkshire, RG2 7HG		
DRAWING TITLE Single storey/two storey rear and side extension EXISTING PLANS & ELEVATIONS		
SK-tec Ltd Planning & Technical Services 36 Clivedale Road, Woodley, Reading, Berkshire, RG5 3RD tel: 01183 759987, mob: 07714 100537 e-mail: steve@sk-tec.co.uk		
CLIENT Mr M Matthews & Miss K		
SCALE 1:100 (A3)	DATE Apr '17	
DRG. No. 16/647-01	REV. A	