




Parking Bays

1:100 scale Bar
This Drawing has been produced for printing onto A3 size paper,

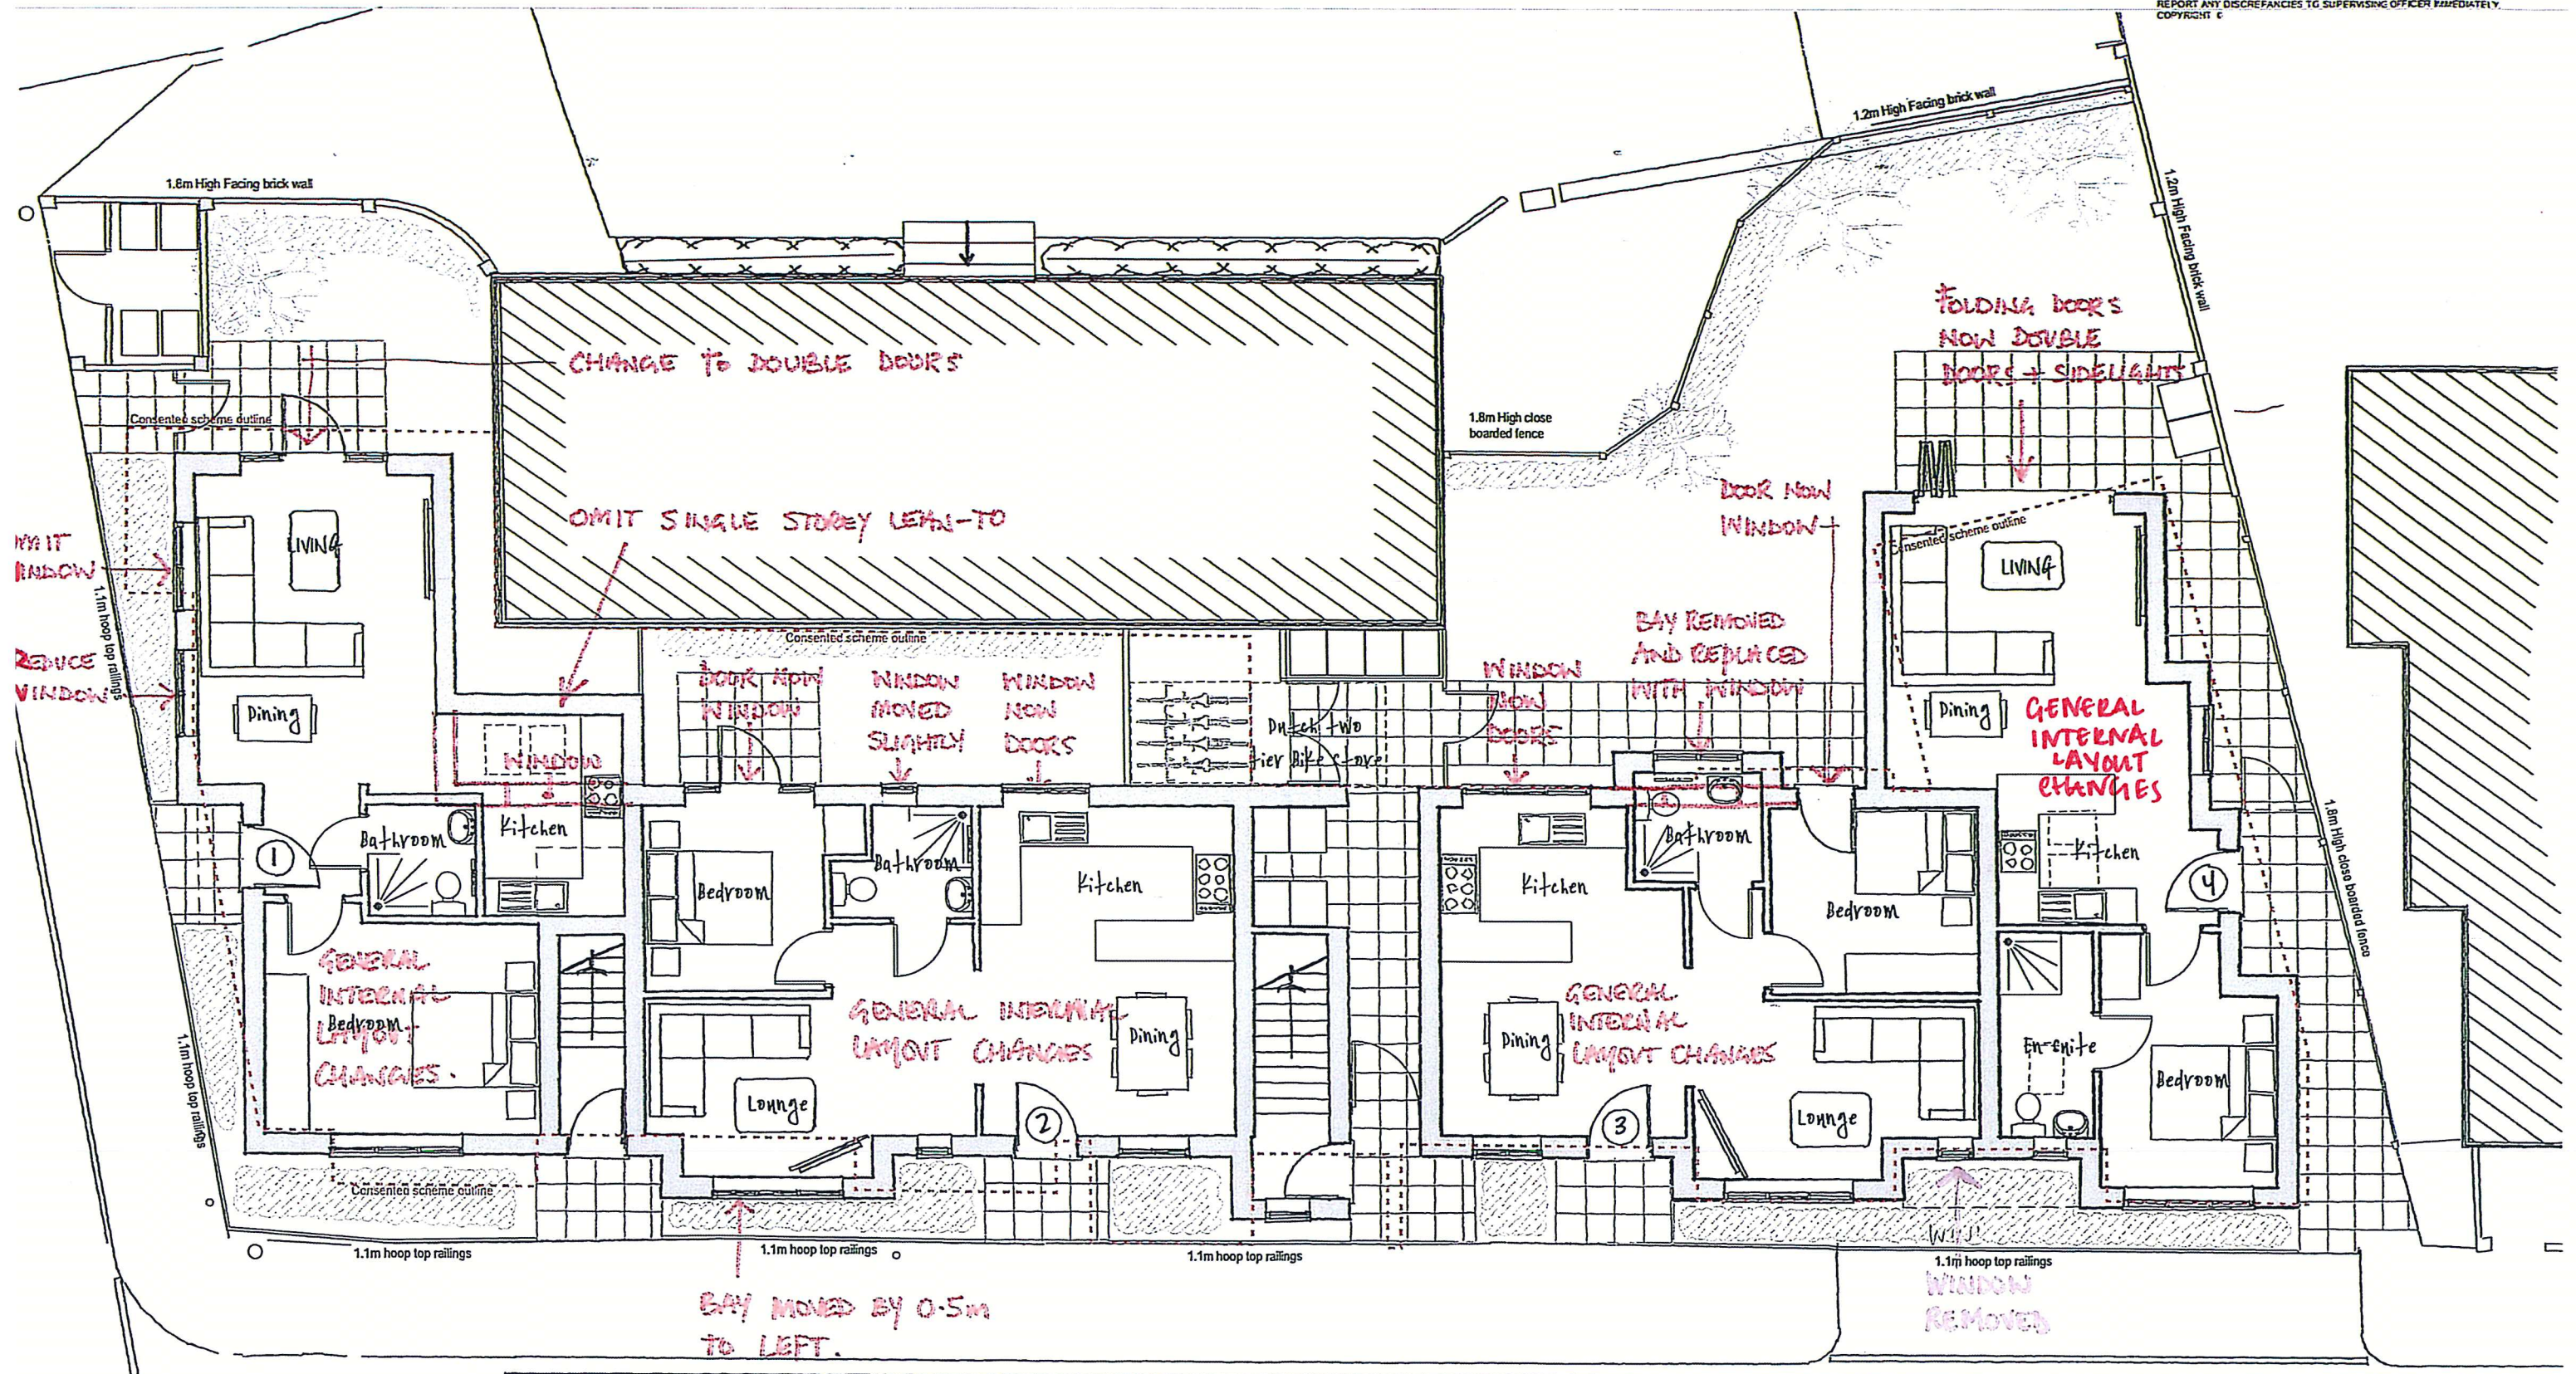

Day • Tanner Partnership ARCHITECTURE AND PLANNING

CLIENT ELEGANT HOMES (CAVERSHAM) LTD
THE OLD BAKEHOUSE

JOB

DRG GROUND FLOOR PLAN

SCALE 1:100 DRAWN DK DATE SEPT 2015

www.daytanner.co.uk

Wokingham Reading
51 Peach Street 55 Church Street
Wokingham Caversham
Berkshire Reading
RG40 1XP RG4 8AX
0118 989 0808 0118 946 1242
info@daytanner.co.uk dgo@daytanner.co.uk

3297/AEIA