




LOCATION PLAN
SCALE 1:1250@A3

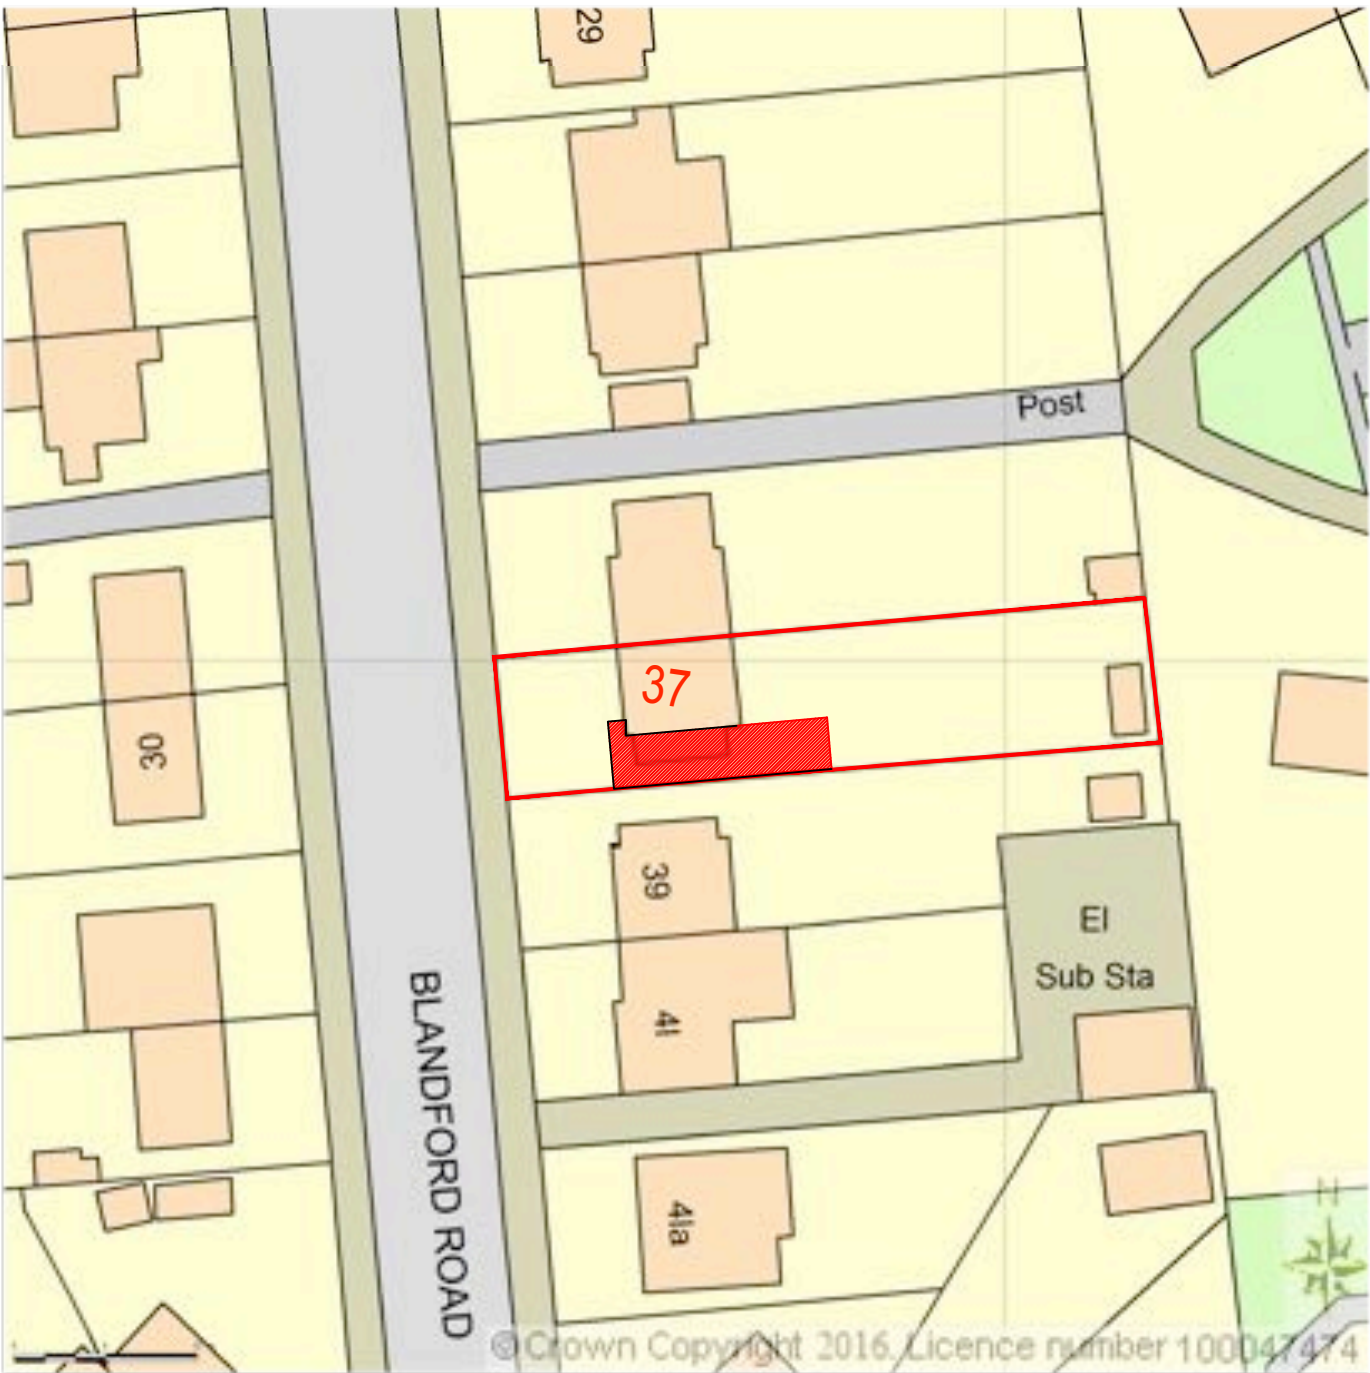

BLOCK/SITE PLAN
AREA 90m x 90m
SCALE: 1:500 on A4
CENTRE COORDINATES: 472179 , 169798

BLOCK PLAN
SCALE 1:500@A3

Supplied by Streetwise Maps Ltd

PROJECT:

PROPOSED SINGLE STOREY SIDE/ REAR EXTENSION

37 Blandford Road
Reading

DRAWN BY:

P.S.

DATE:

24/11/2016

SCALE:

AS SHOWN@A3

FILENAME:

RBC/16/BD

DRAWING TITLE:

LOCATION AND BLOCK PLAN

DRAWING NUMBER:

RBC/BR-01

ArchDezine Limited
archdeziner7@gmail.com