

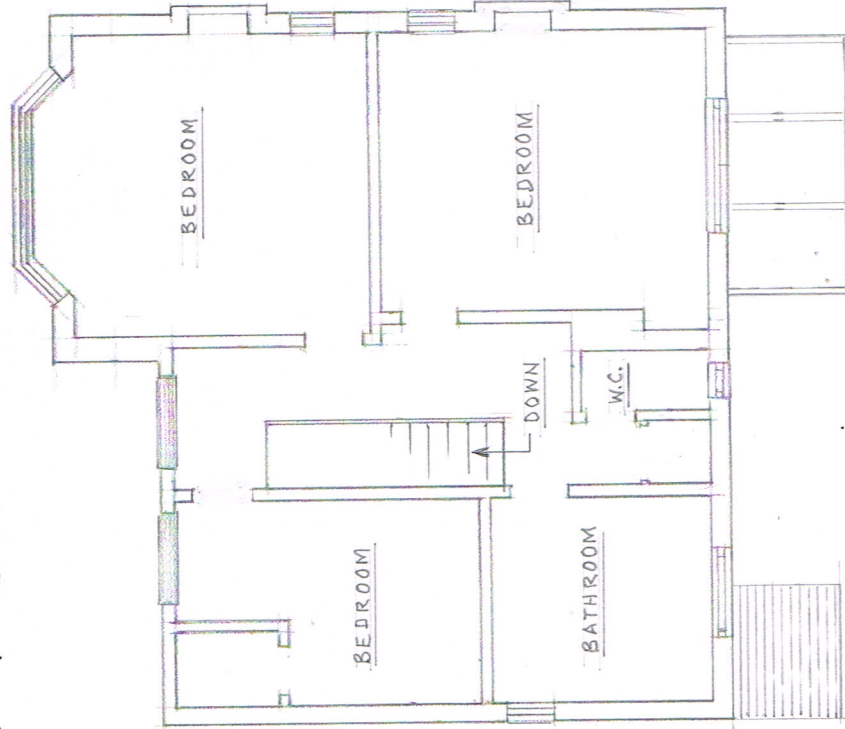
 


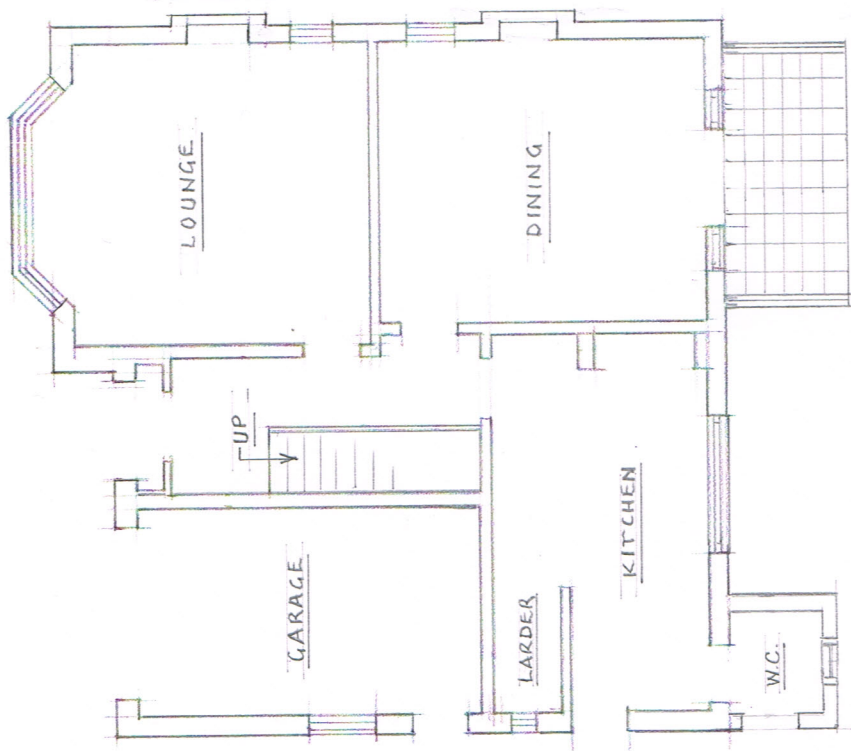

EXISTING FIRST FLOOR

SCALE 1/100

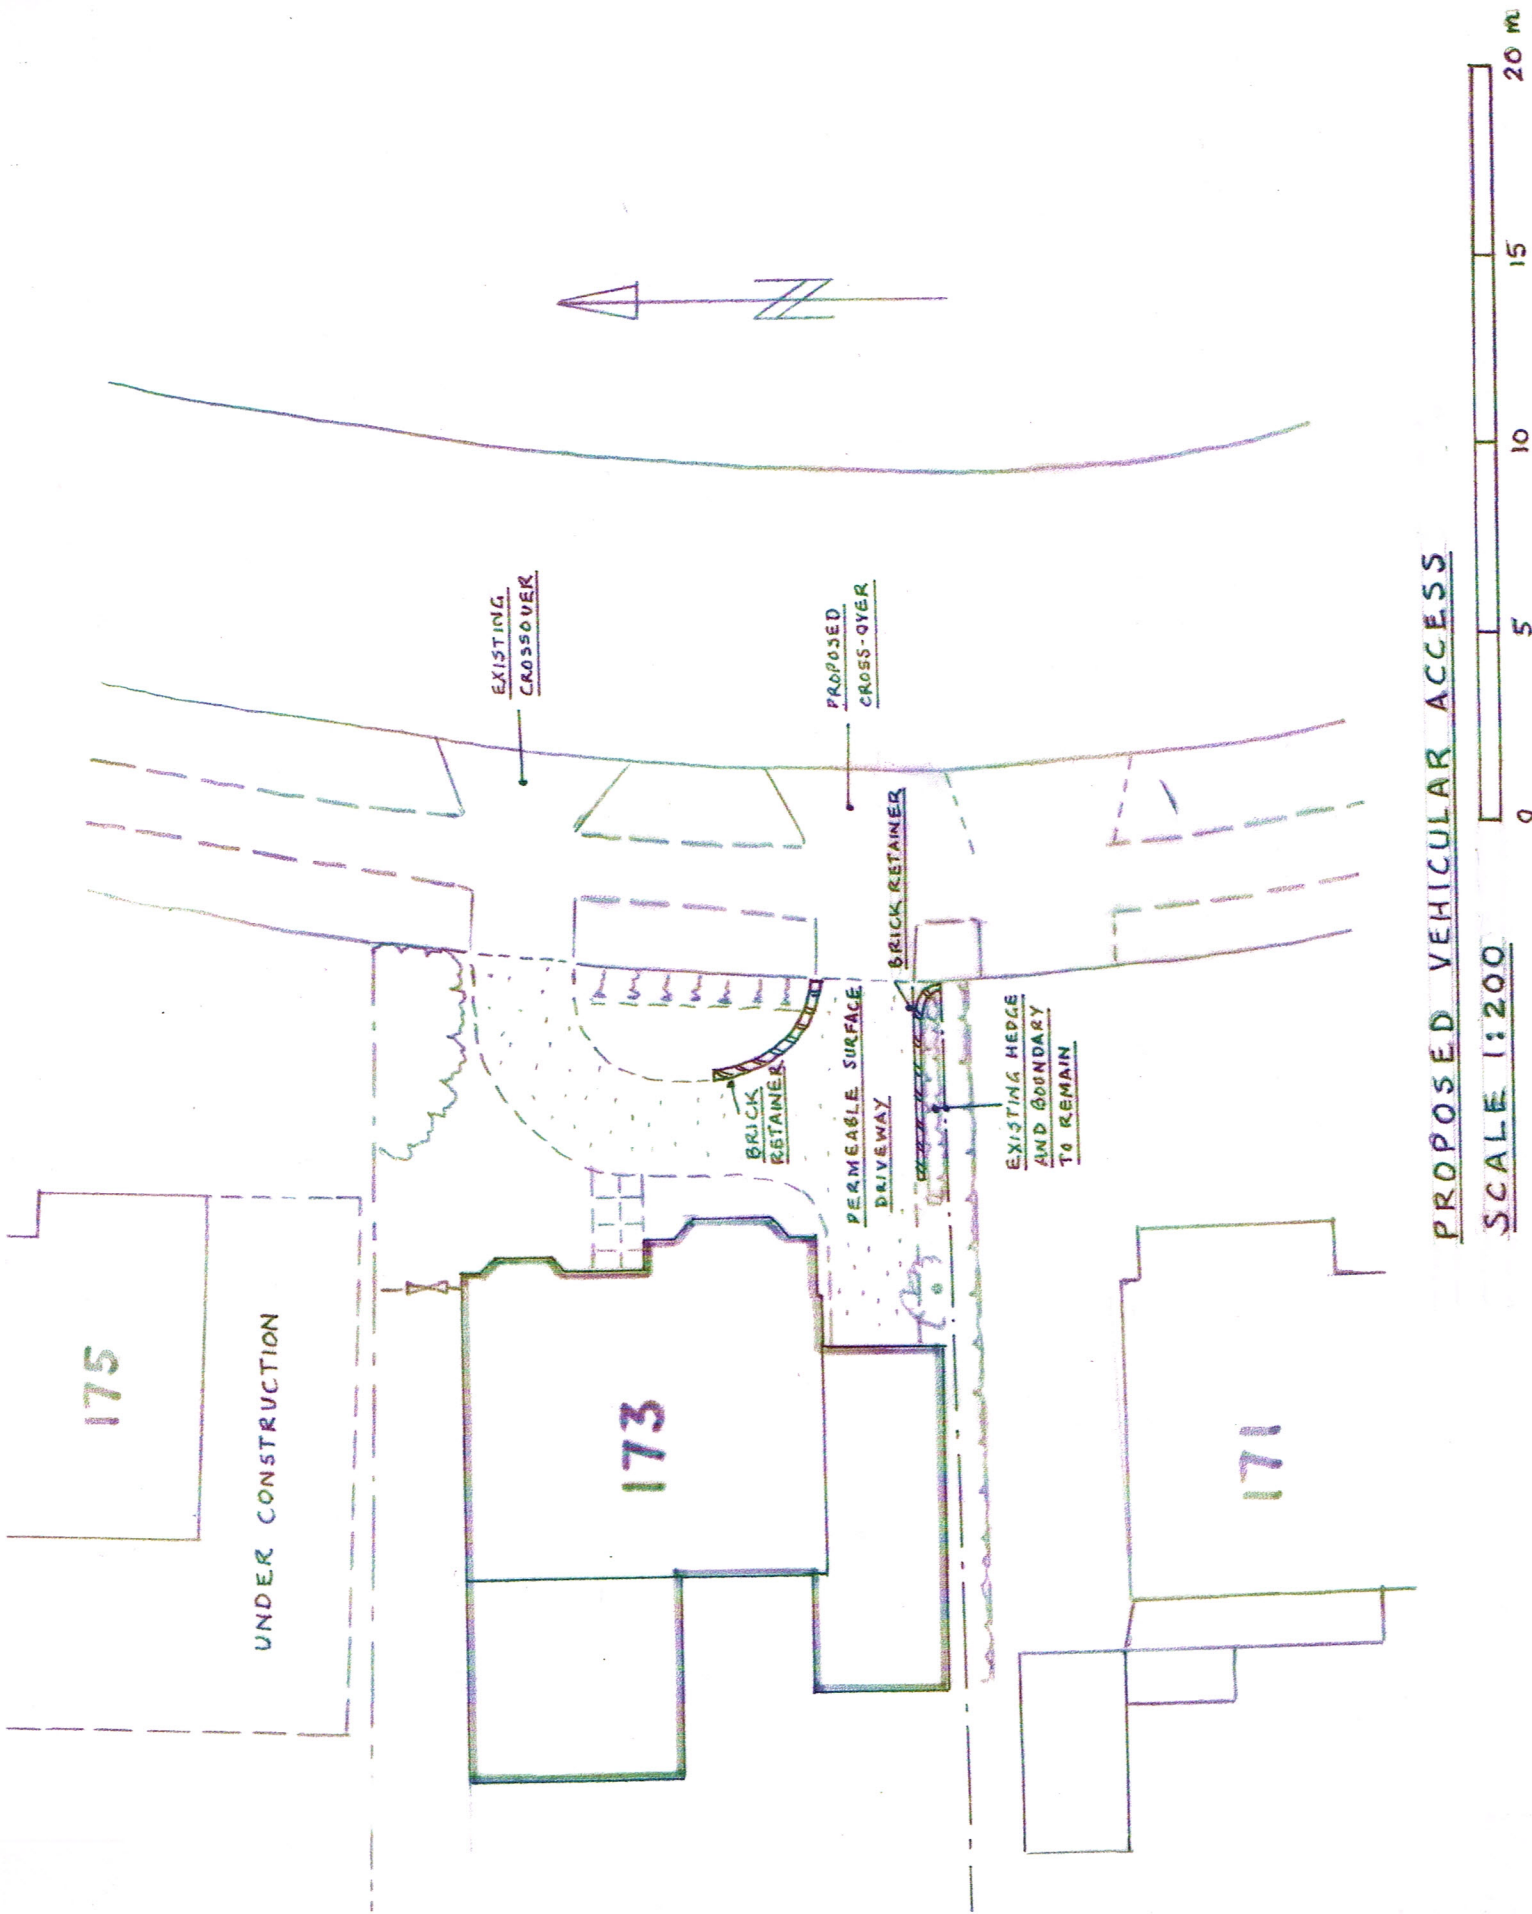

173 UPPER WOODCOTE ROAD, CAVERSHAM, RG4 7JR
EXISTING FLOOR PLANS & PROPOSED VEHICULAR ACCESS

DRAWING No HA 12/4 APRIL 2017