


This drawing may be scaled with reference to the scale bar for planning application purposes only. Do not scale for any other purpose, use only annotated dimensions. All dimensions are to be checked by parties using the drawing, and any errors or omissions are to be reported to Weston & Co Architects Ltd.



Rev.	Date	Note	Author	Checked

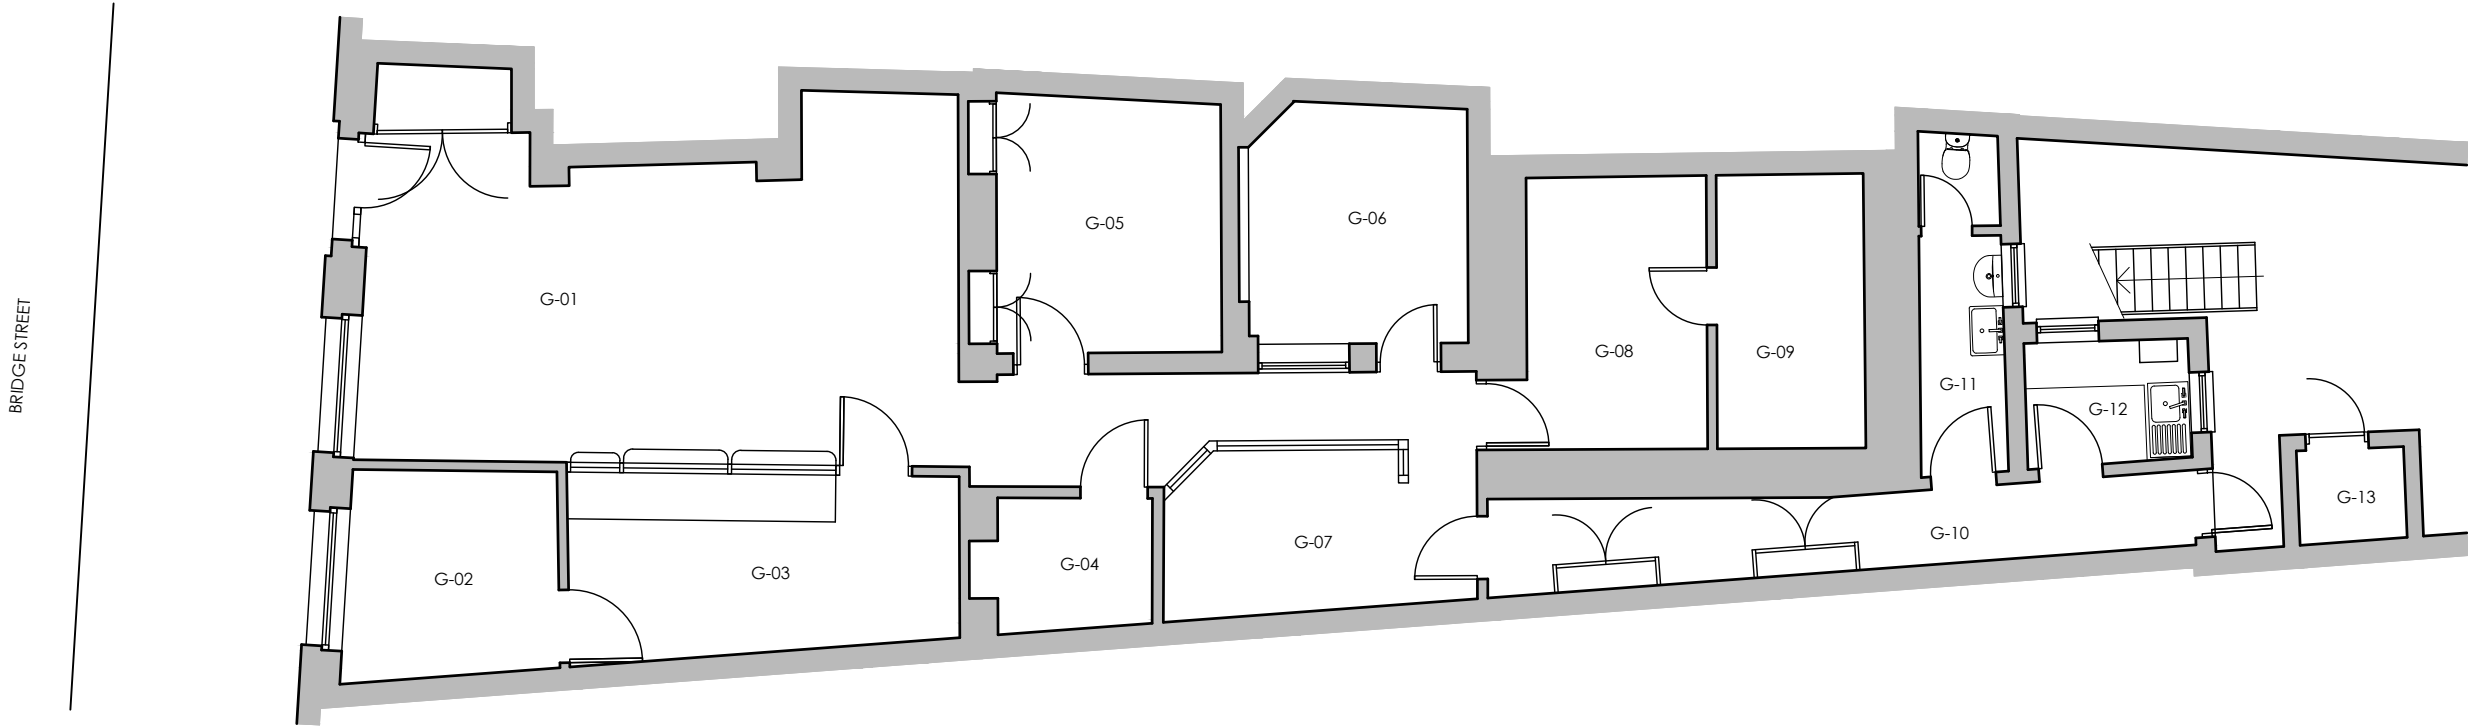

EXISTING GROUND FLOOR PLAN



EXISTING WEST ELEVATION

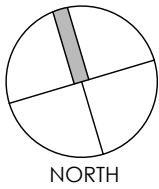 

Project	Alterations 15 Bridge Street Reading RG4 8AF				Drawing	Existing Ground Floor Plan & West Elevation					
					Job-Dwg Number	17007-PL-02		Rev.	-		
Client	John Filbee Properties Ltd				WESTON + CO ARCHITECTS Watlington House 44 Watlington Street Reading, RG1 4RJ T. 0118 375 0252 www.weston-co.com						
Status	Planning										
Scale	1/100		Sheet Size							A3	
Author	MW	Checked	CTW	Date						13/04/2017	