




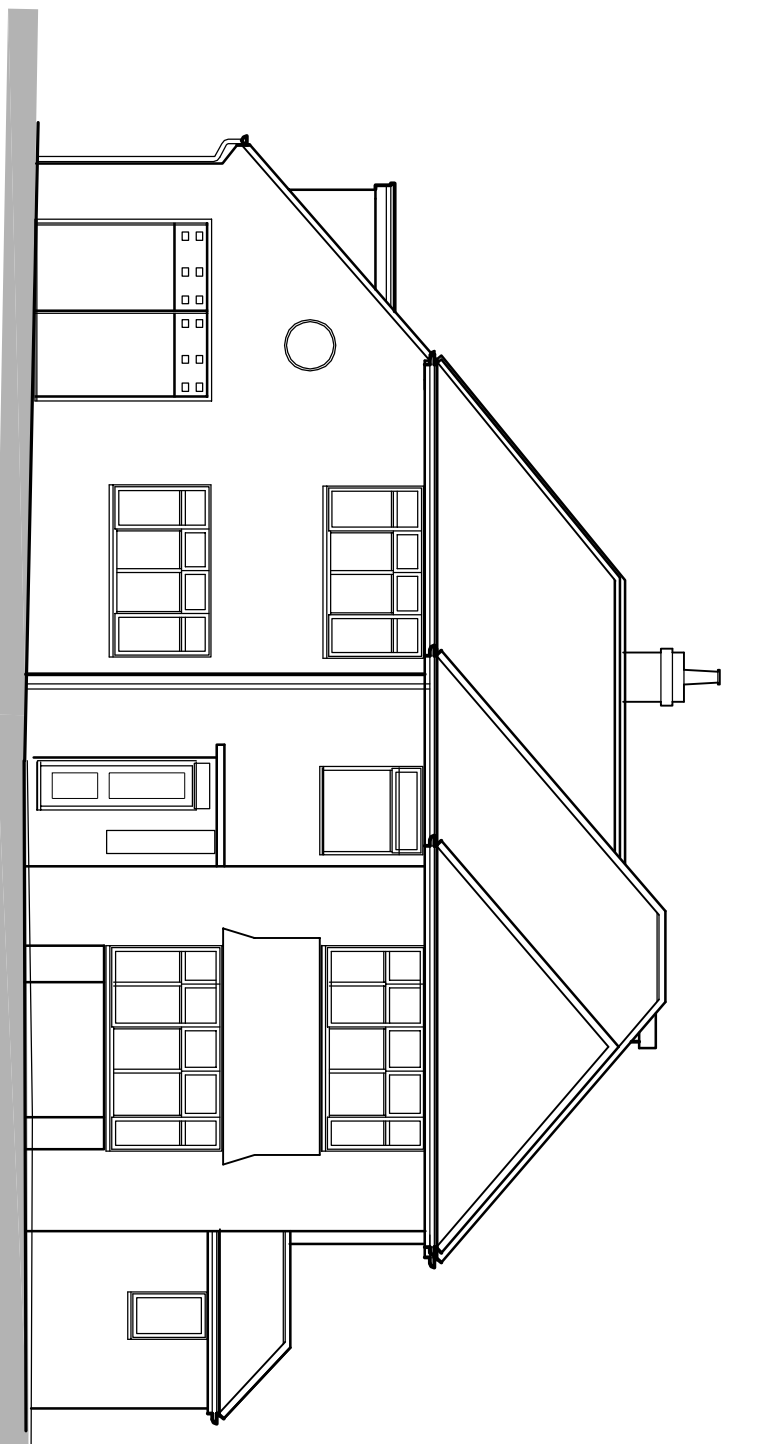


Existing Front Elevation
SCALE BAR @ 1-100

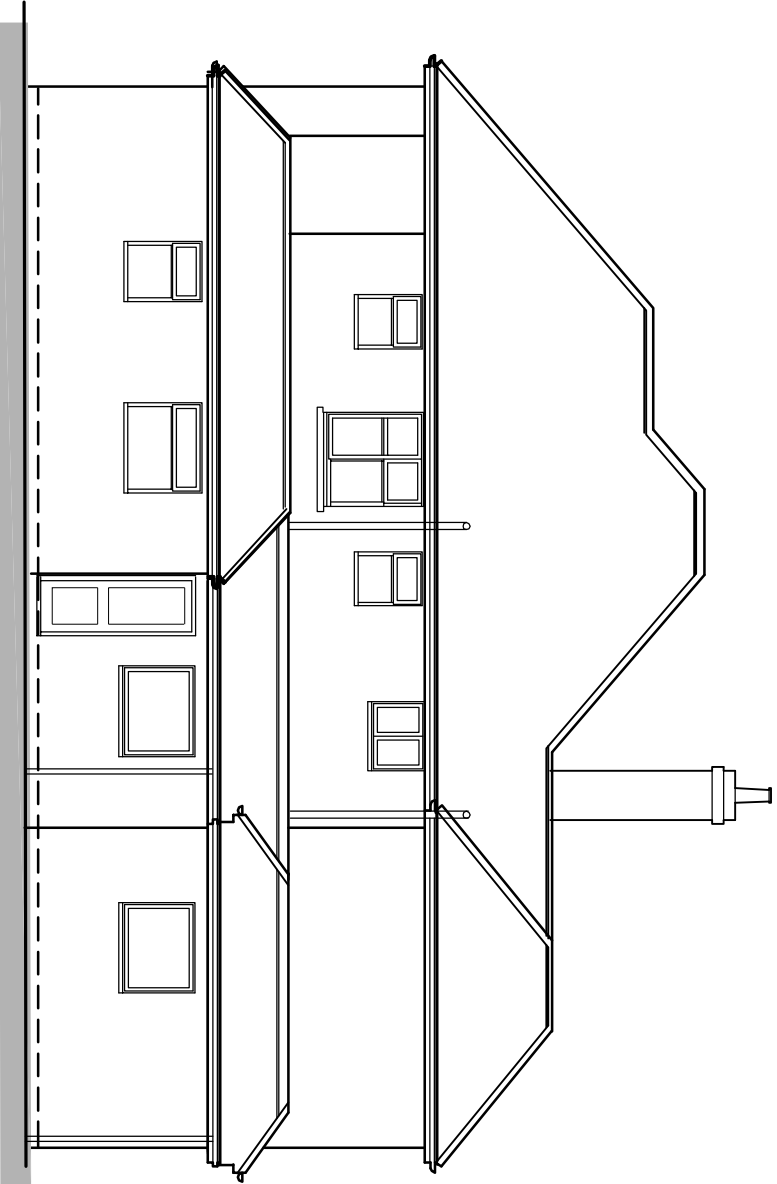


Existing Side Elevation
SCALE BAR @ 1-100

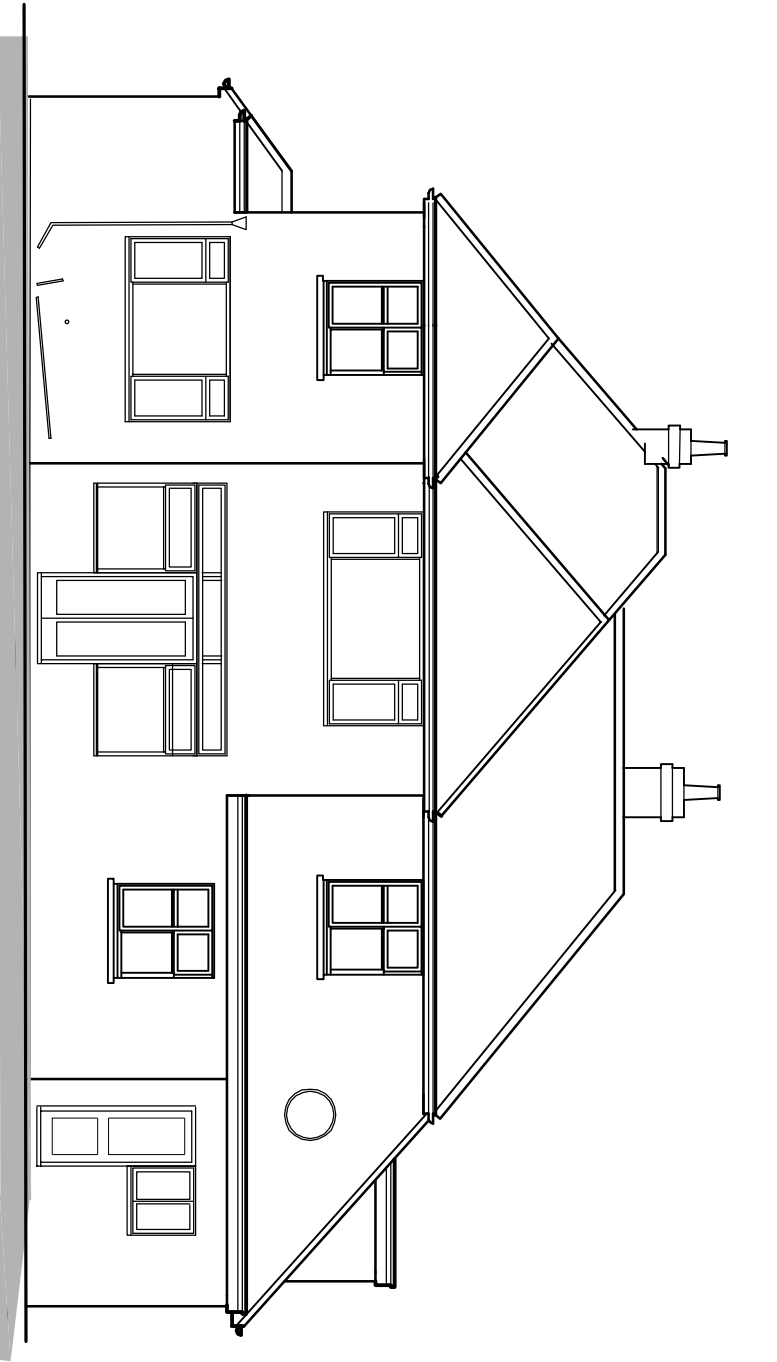


Existing Rear Elevation
SCALE BAR @ 1-100

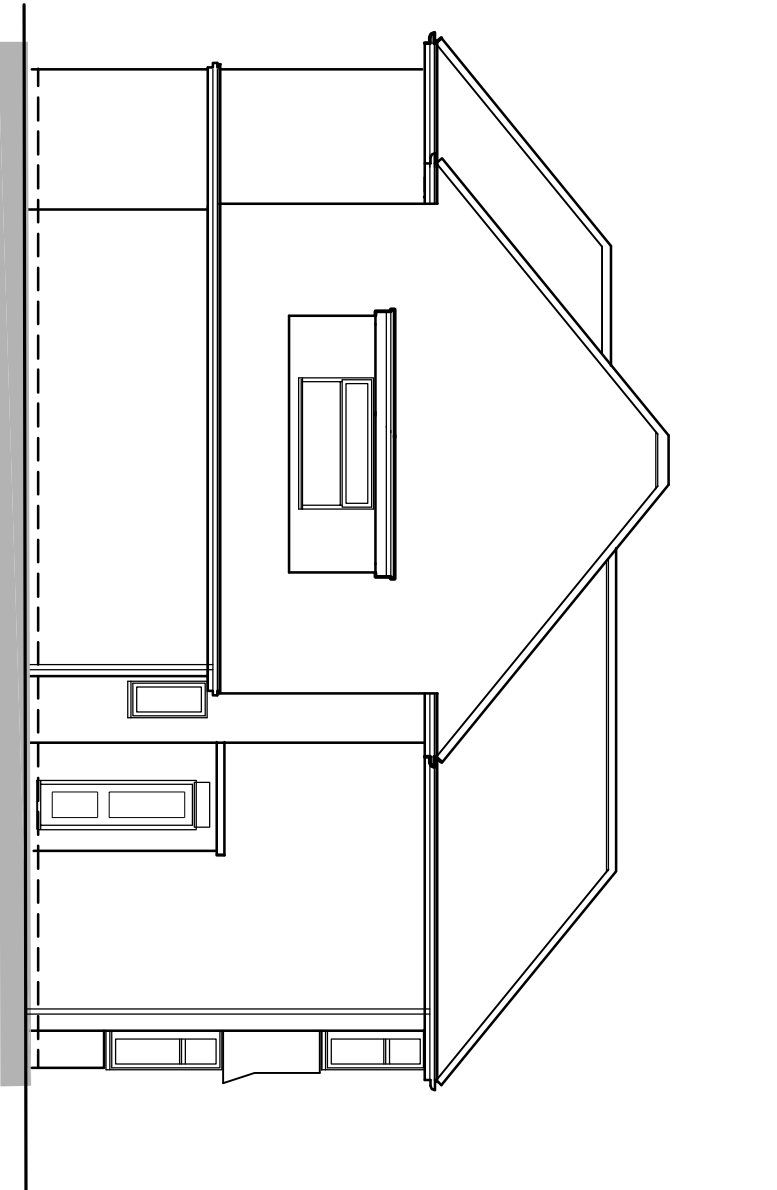


Existing Side Elevation
SCALE BAR @ 1-100

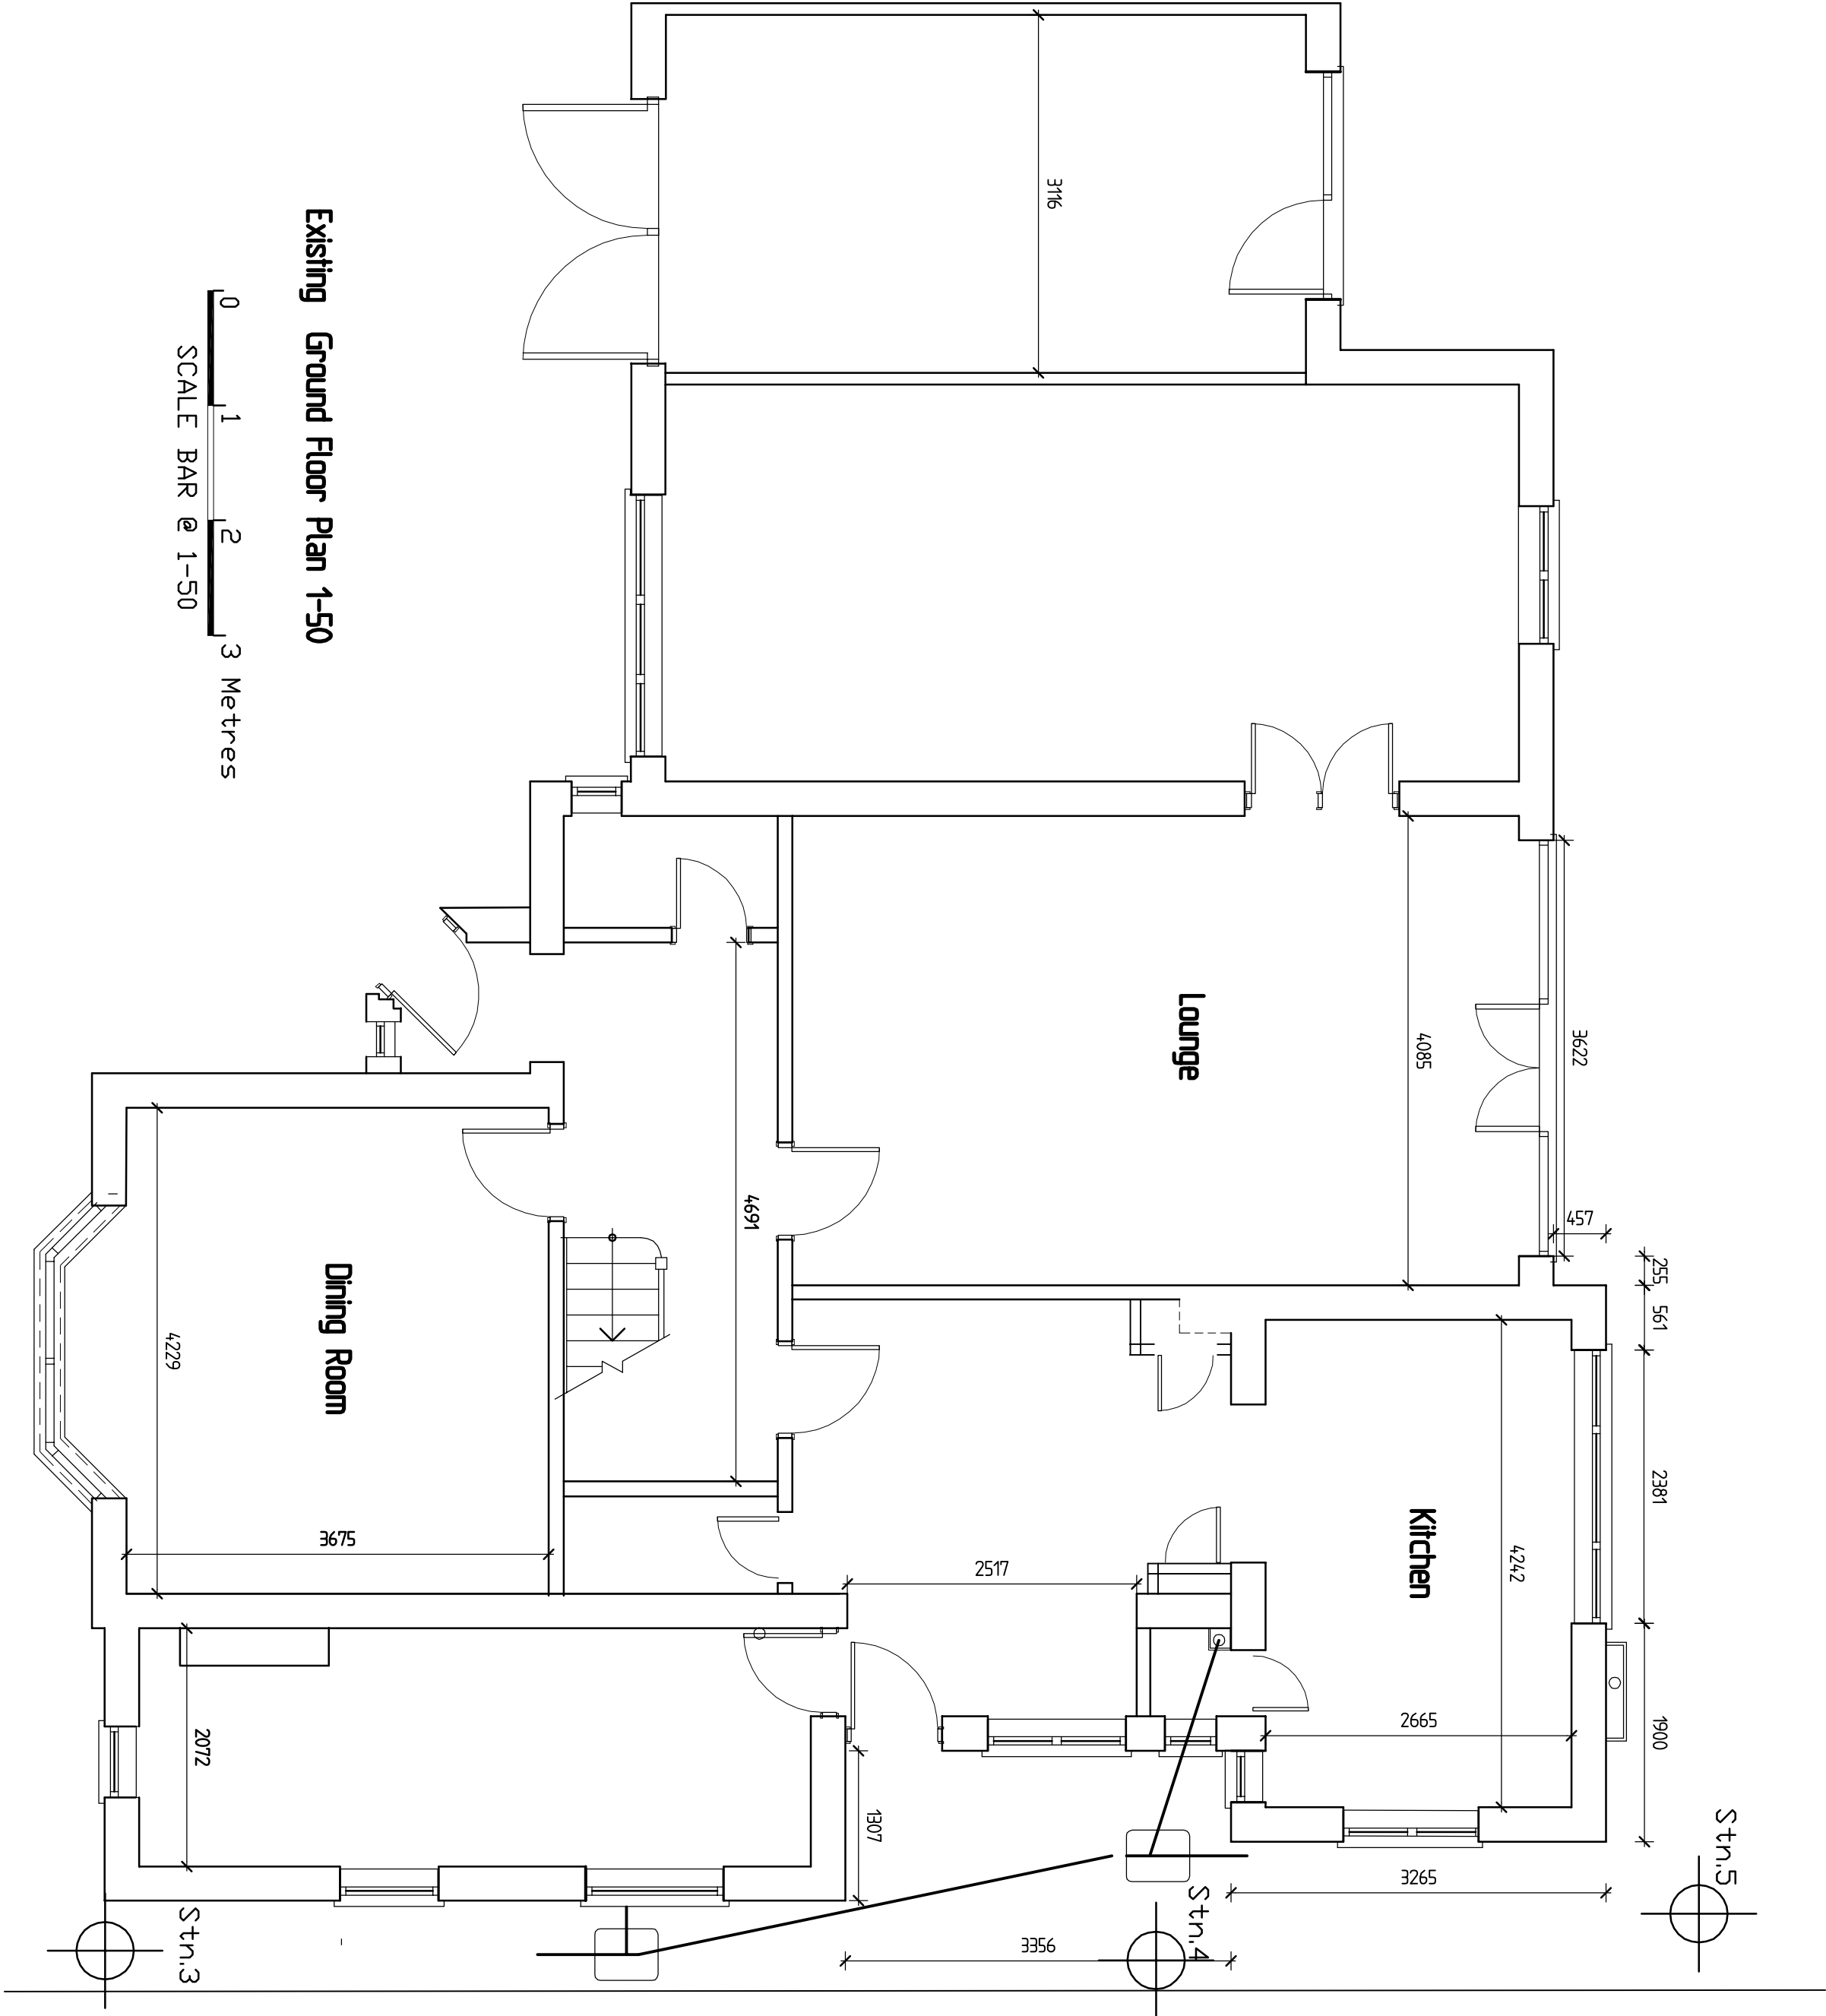

Existing Ground Floor Plan 1-50
SCALE BAR @ 1-50

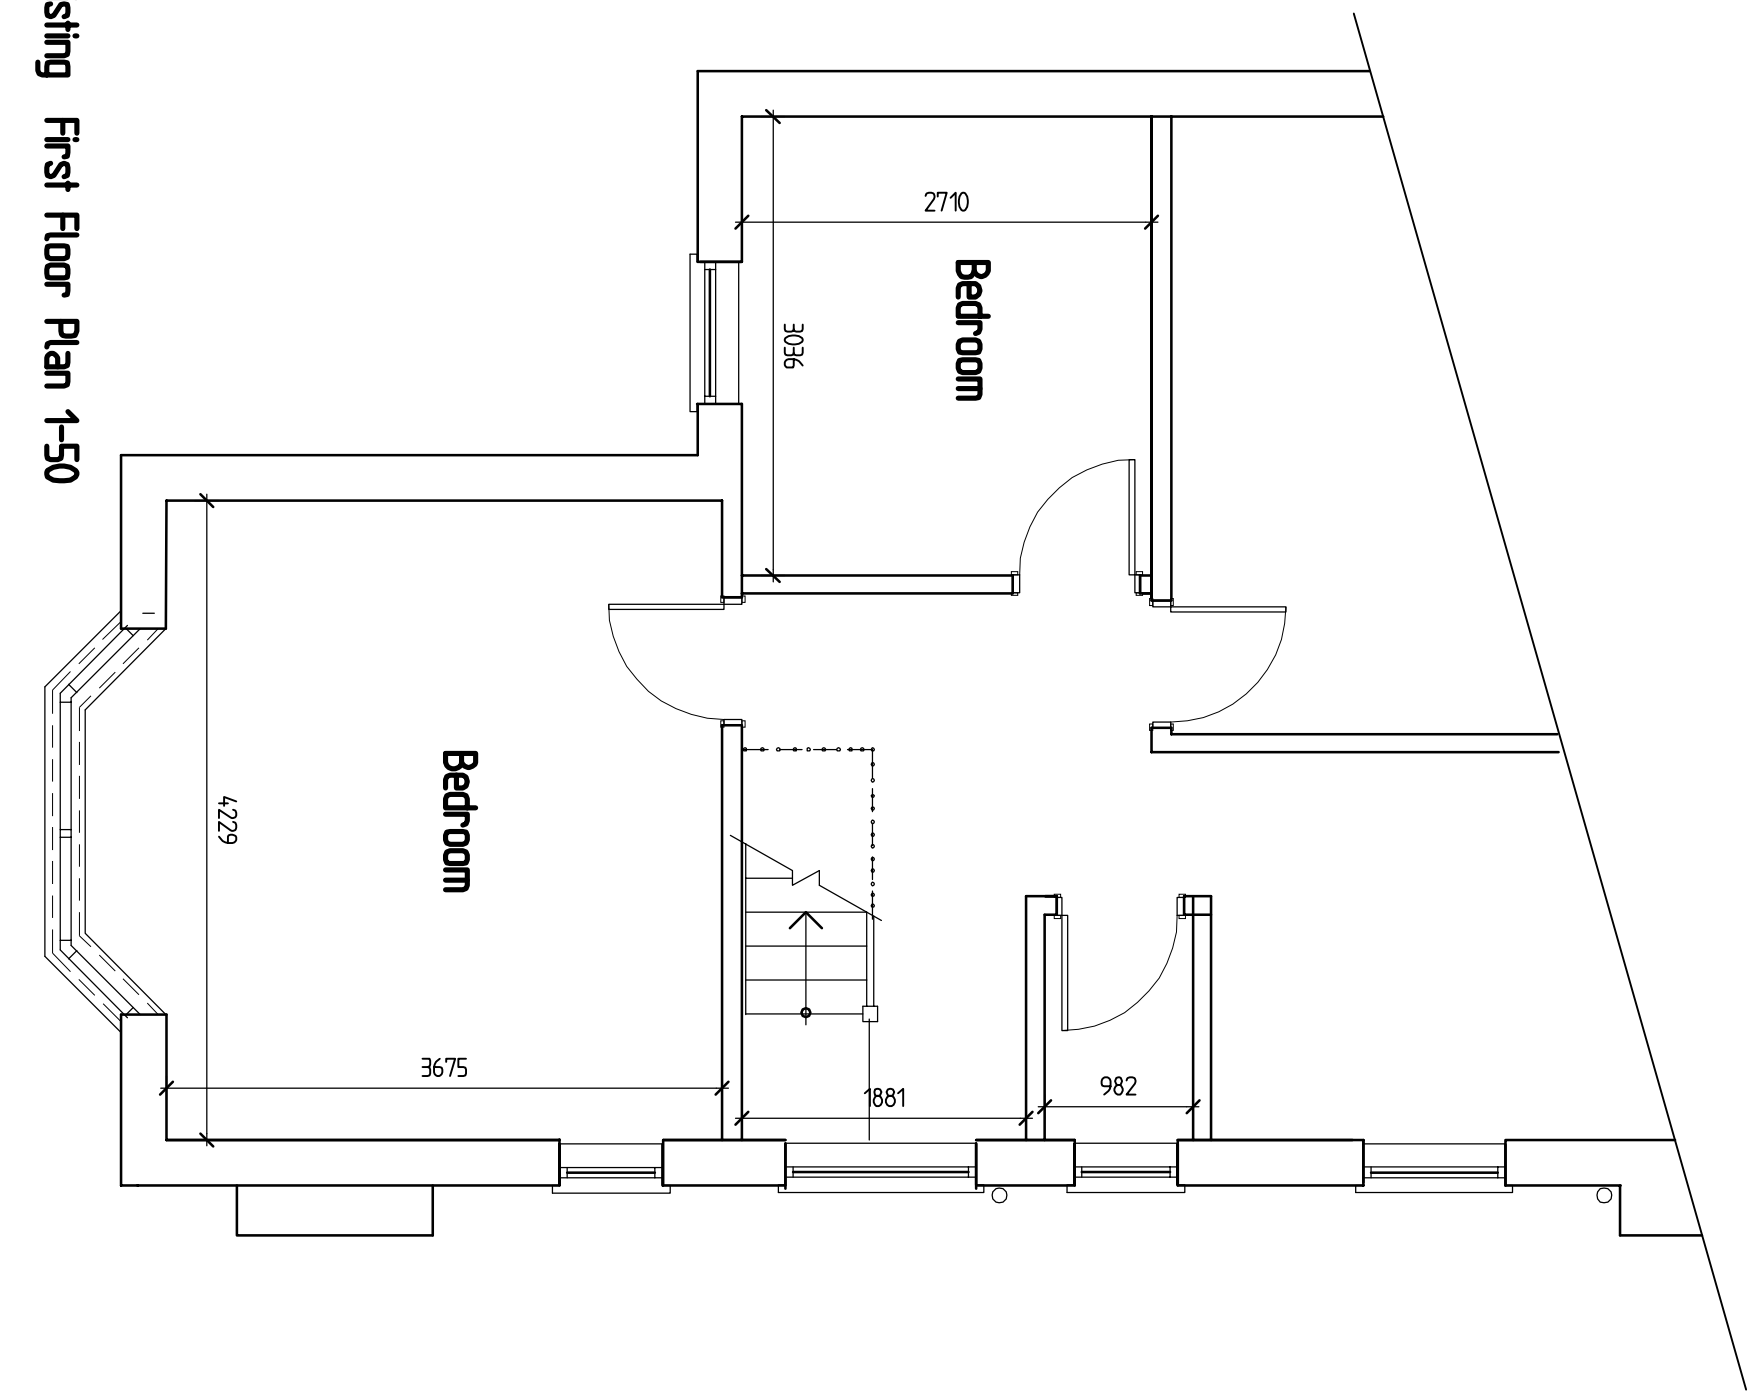

Existing First Floor Plan 1-50
SCALE BAR @ 1-50

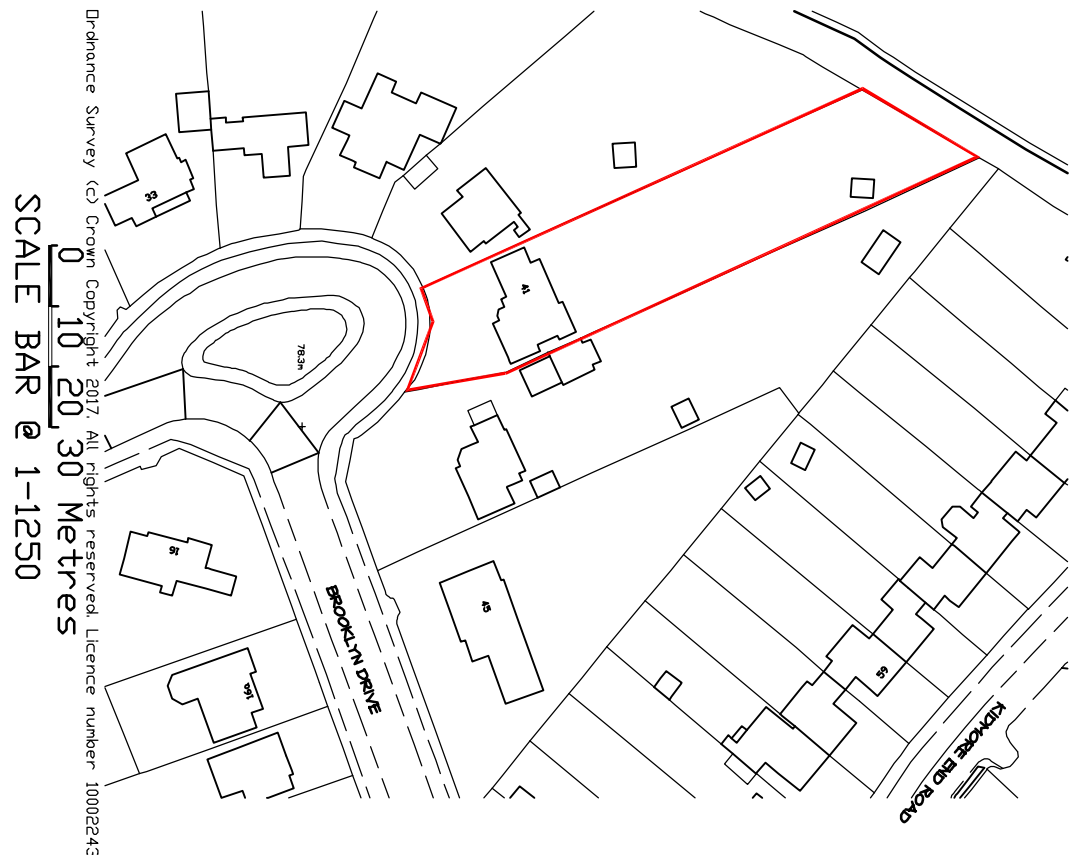

Site Plan
Scale 1-1250

G R E G
Farrell
Planning, Building Regulations & Structural Design
Building & Design Consultant
greg@gregfarrell.co.uk

REVISIONS		Rev.	Description	Date

JOB TITLE
41 Brooklyn Drive
Caversham

TITLE
Existing Plans & Elevations

SCALE
A5 Shown @ A1

DATE
May 2017

DRAWING No.
01