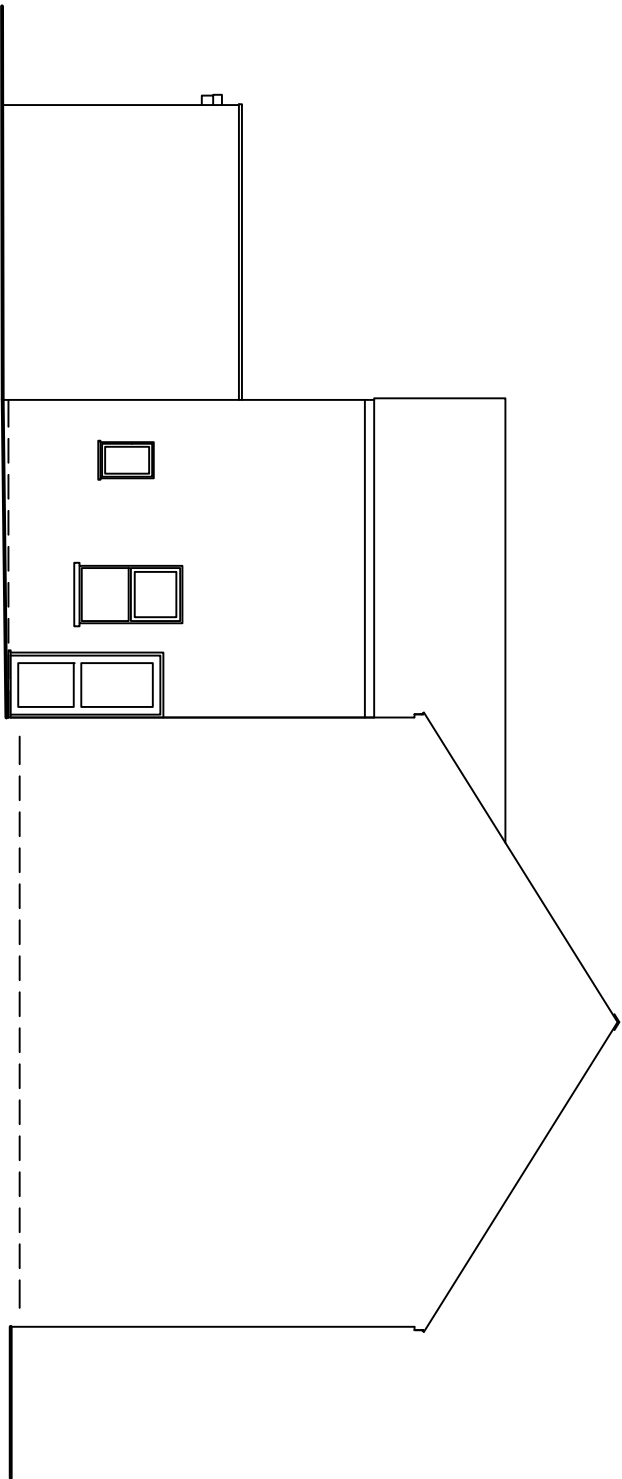
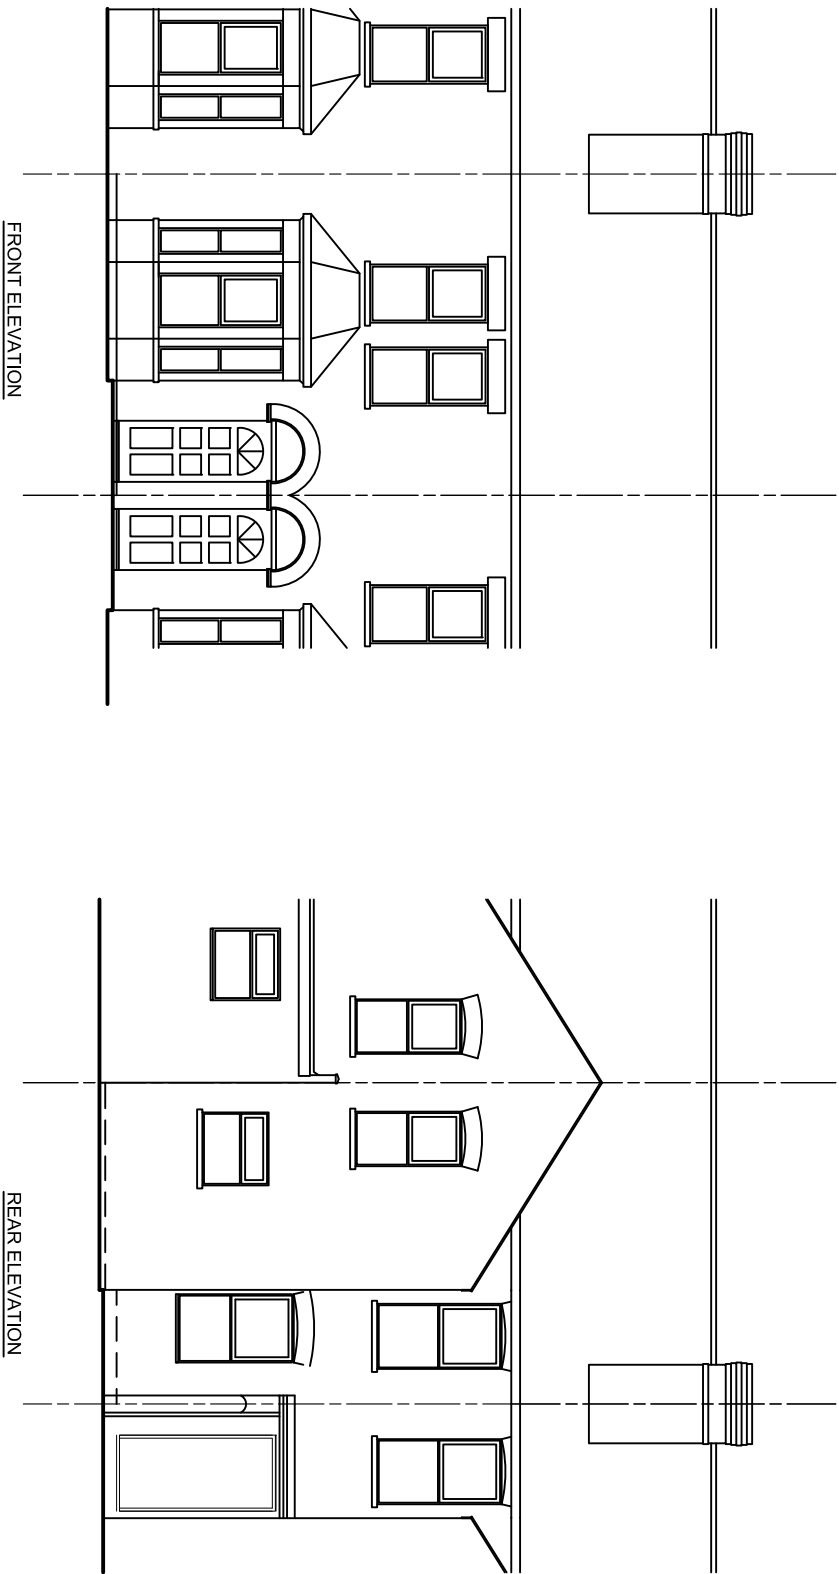
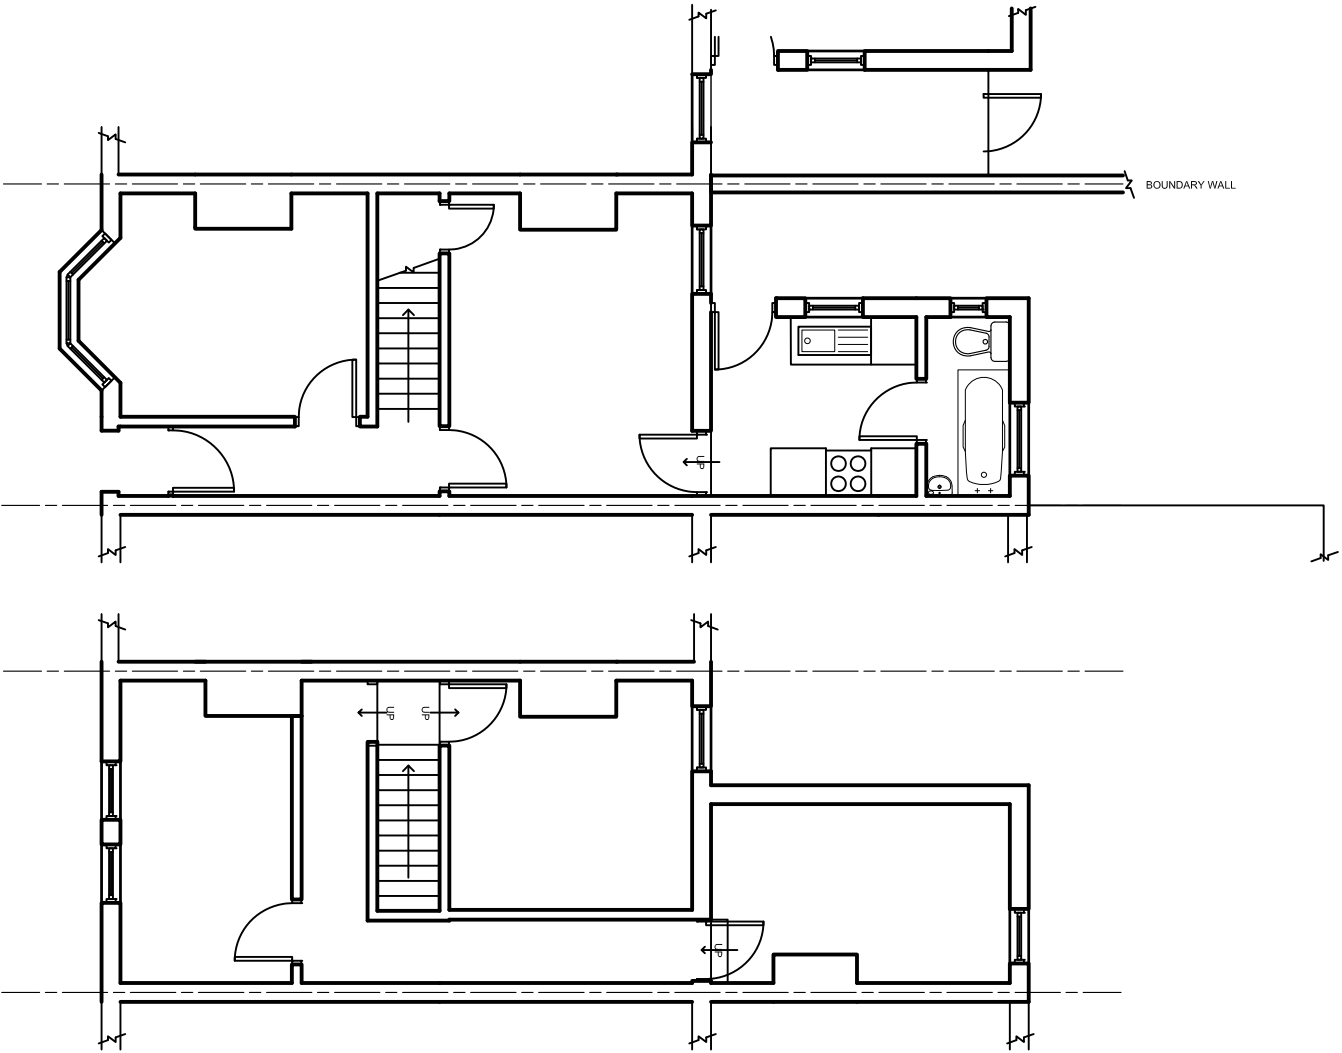


 Woolhampton Design Centre Construction Design Services		 The Woolhampton Design Centre Station Road, Woolhampton, Reading, Berkshire RG7 5SE Tel: 0118 9713 363	
72 CHOLMELEY ROAD, READING, RG1 3NB EXISTING FLOOR PLANS & ELEVATIONS			
SCALES	1:100 @A3	DRAWN	NJB
DATE	JAN.'17	DRAWING NO.	17/011/02
REVISION			