



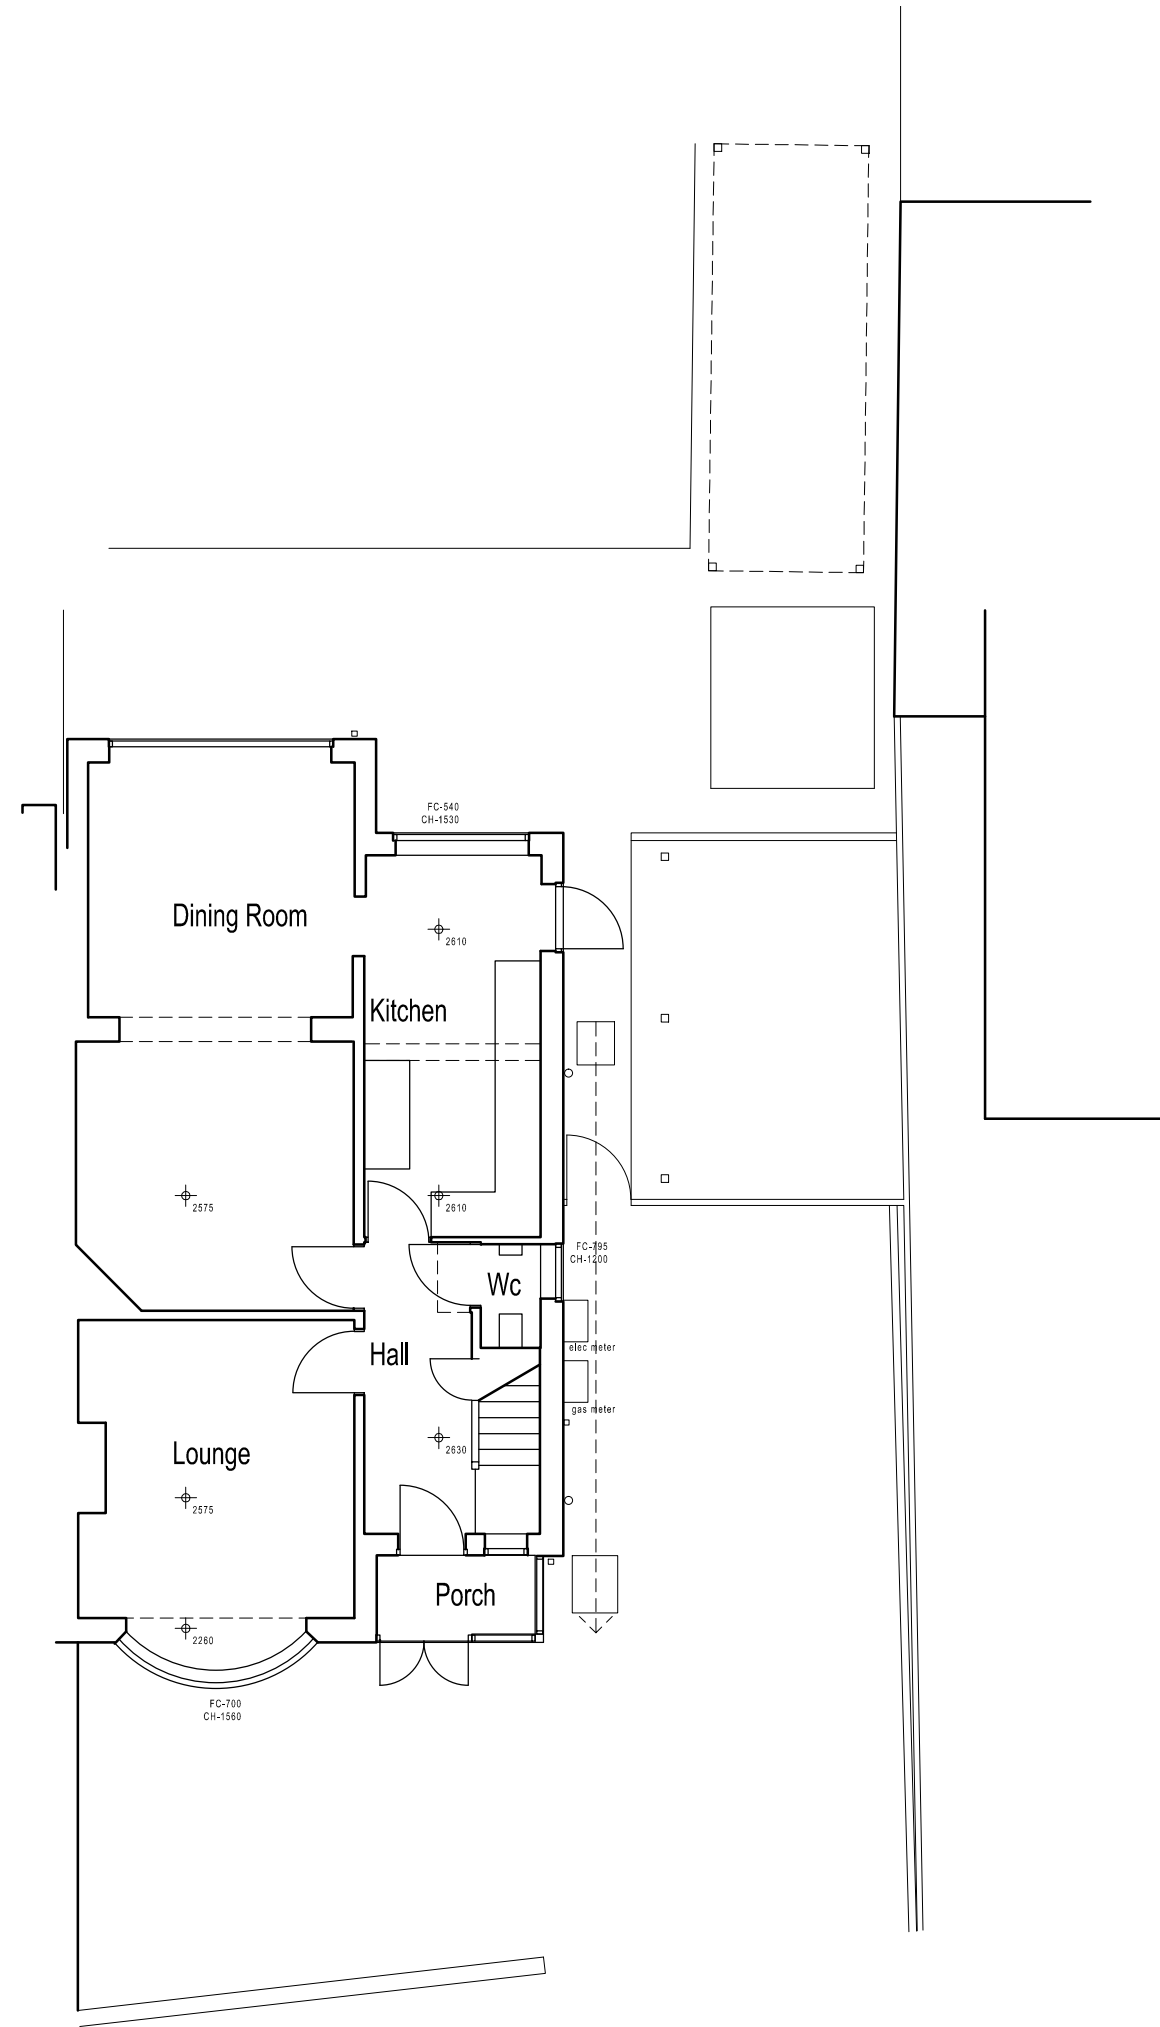


First Floor Plan

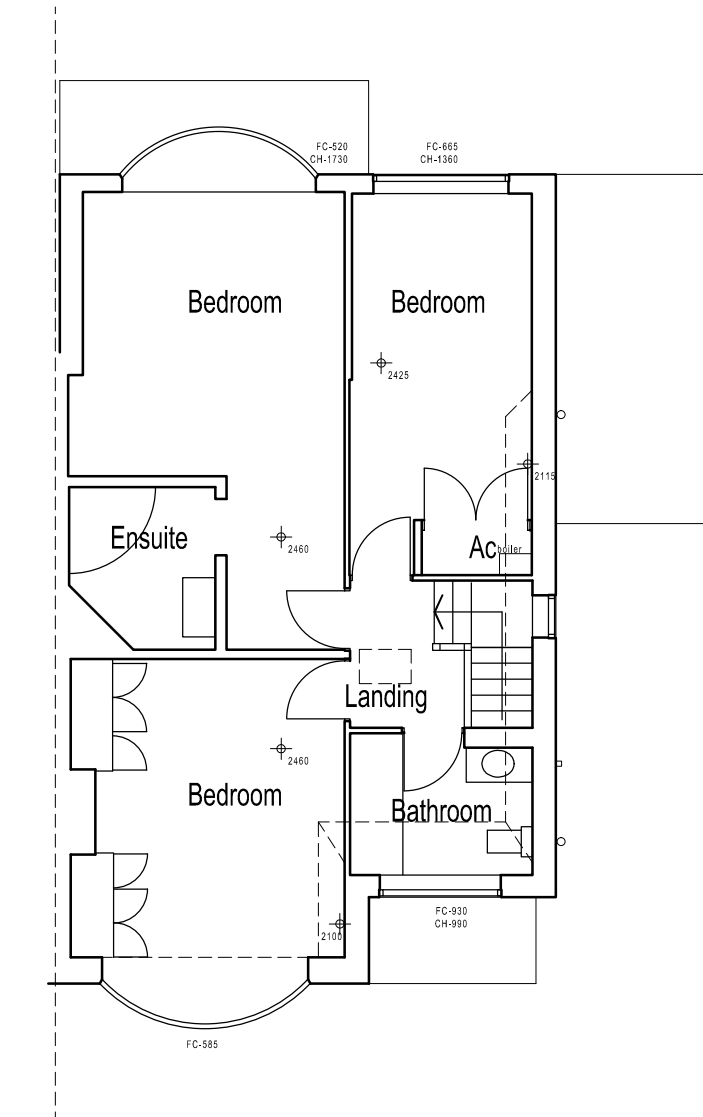

Ground Floor Plan

1:100 scale Bar
This Drawing has been produced for printing onto A3 size paper,

 

Day • Tanner Ltd ARCHITECTURE AND PLANNING

CLIENT Mr & Mrs P Vallender 138 Upper Woodcote Road, Caversham, RG4 7LD As Existing Floor Plans

SCALE 1:100 DRAWN DATE Feb 17 3453/01

Table with 4 columns: Rev, Description, By, Date. It contains a disclaimer and a series of empty rows for revision tracking.