


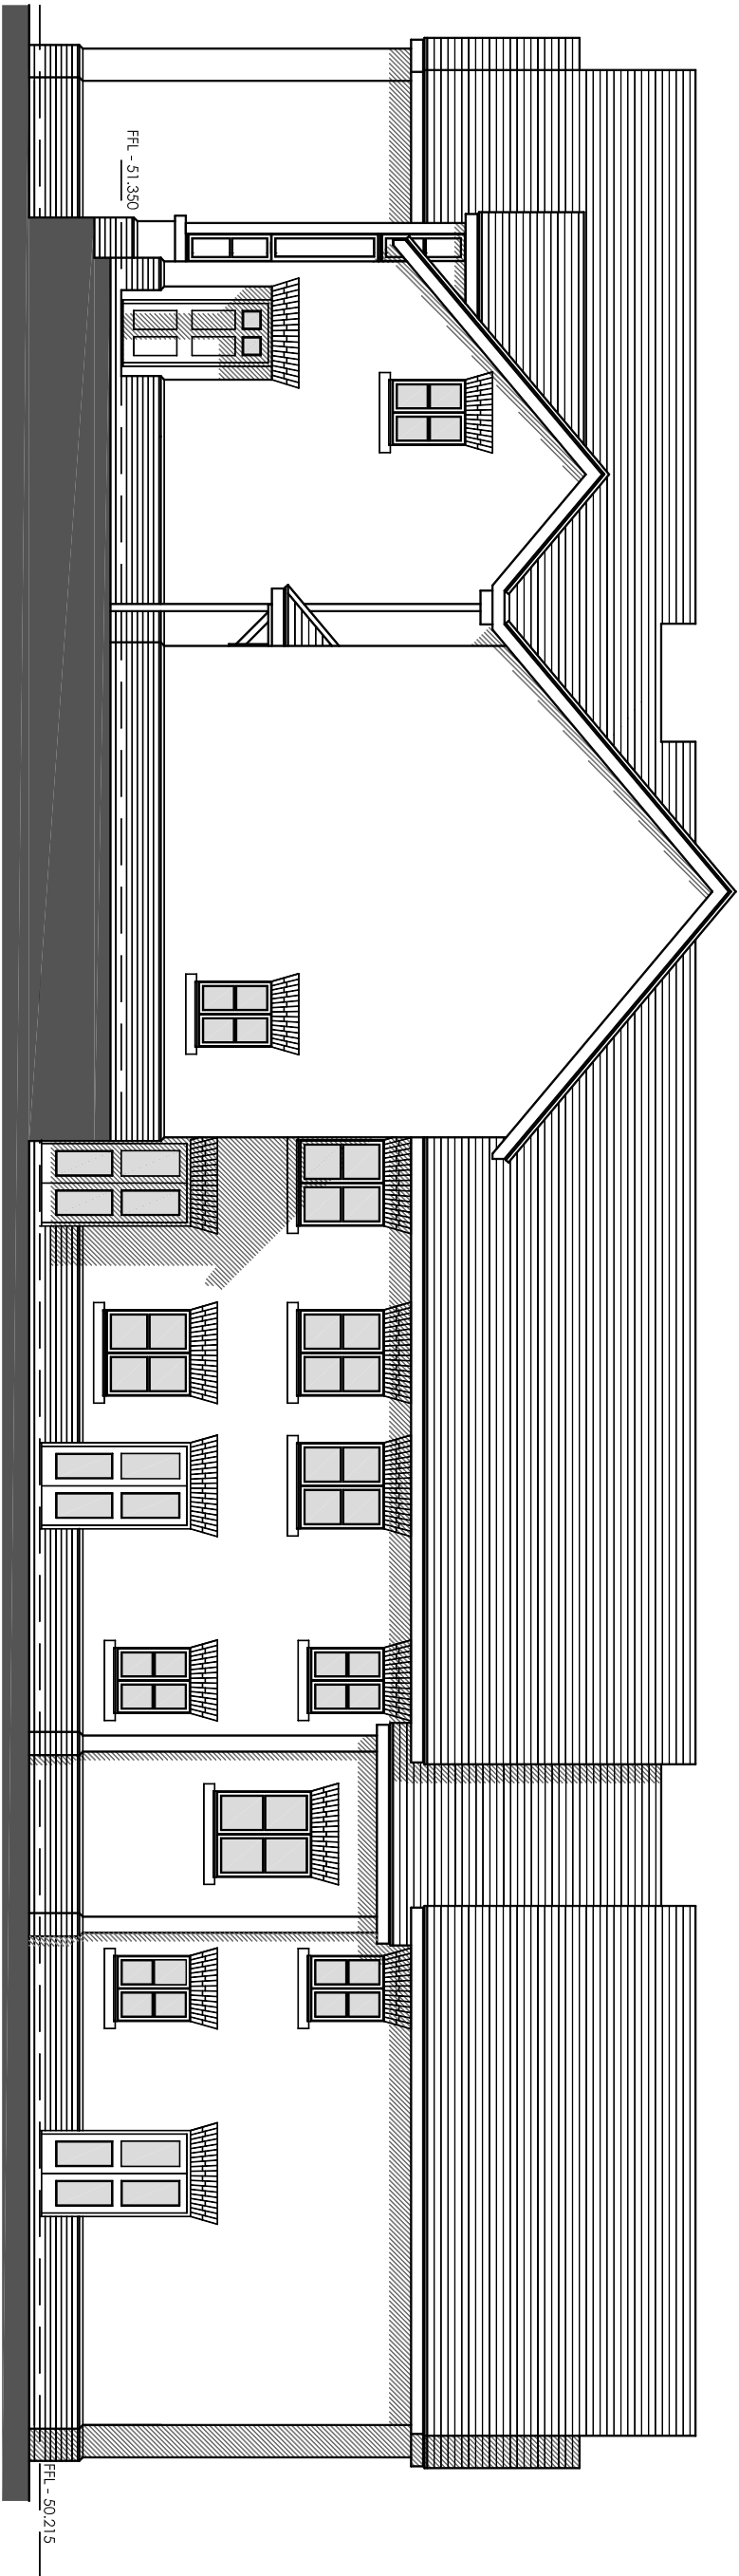

SOUTH ELEVATION - AMENITY AREA



CAD file reference

This drawing is copyright and may not be reproduced in whole or part without written authority.

Project Title	CHURCH EXTENSION & RESIDENTIAL DEVELOPMENT TILEHURST ST GEORGES CHURCH ST GEORGES ROAD READING					Drawing Title	PROPOSED RESIDENTIAL SOUTH ELEVATION		
Client	STONEWATER					Job-Dwg No	11981-105		
Stulus	PLANNING		Drawing Size		A3	☐ THE HARRIS PARTNERSHIP MILTON KENNES The Old Rectory, 79 High Street Newport Pagnell, MK16 8AB t: 01908 211 577 f: 01908 211 722 ☐ THE HARRIS PARTNERSHIP WAKEFIELD 2 St. Johns North, Wakefield, WF1 3QA t: 01924 291 800 f: 01924 290 072 ☐ THE HARRIS PARTNERSHIP MANCHESTER 2nd Floor, Carvers Warehouse, 77 Dale Street, Manchester, M1 2HG t: 0161 238 8555 f: 0161 244 5809 ☒ THE HARRIS PARTNERSHIP READING 101 London Road, Reading, RG1 5BY t: 0118 950 7700 f: 0118 956 8642 THE HARRIS PARTNERSHIP ARCHITECTS www.harrispartnership.com	Rev	B	
Scale	1:100								
Drawn By	LB/VT	Checked By	JCGS	Date	10/12				

Rev	Date	Description	Rev By	CHK'd By
B	24/06/16	RCOF ASSIGNMENTS TO UNITS 1, 2, 3 & 4.	VS	TVT
A	15/11/14	AMENDMENTS FOLLOWING THE APT COMMENTS.	TVT	DMCGLB