


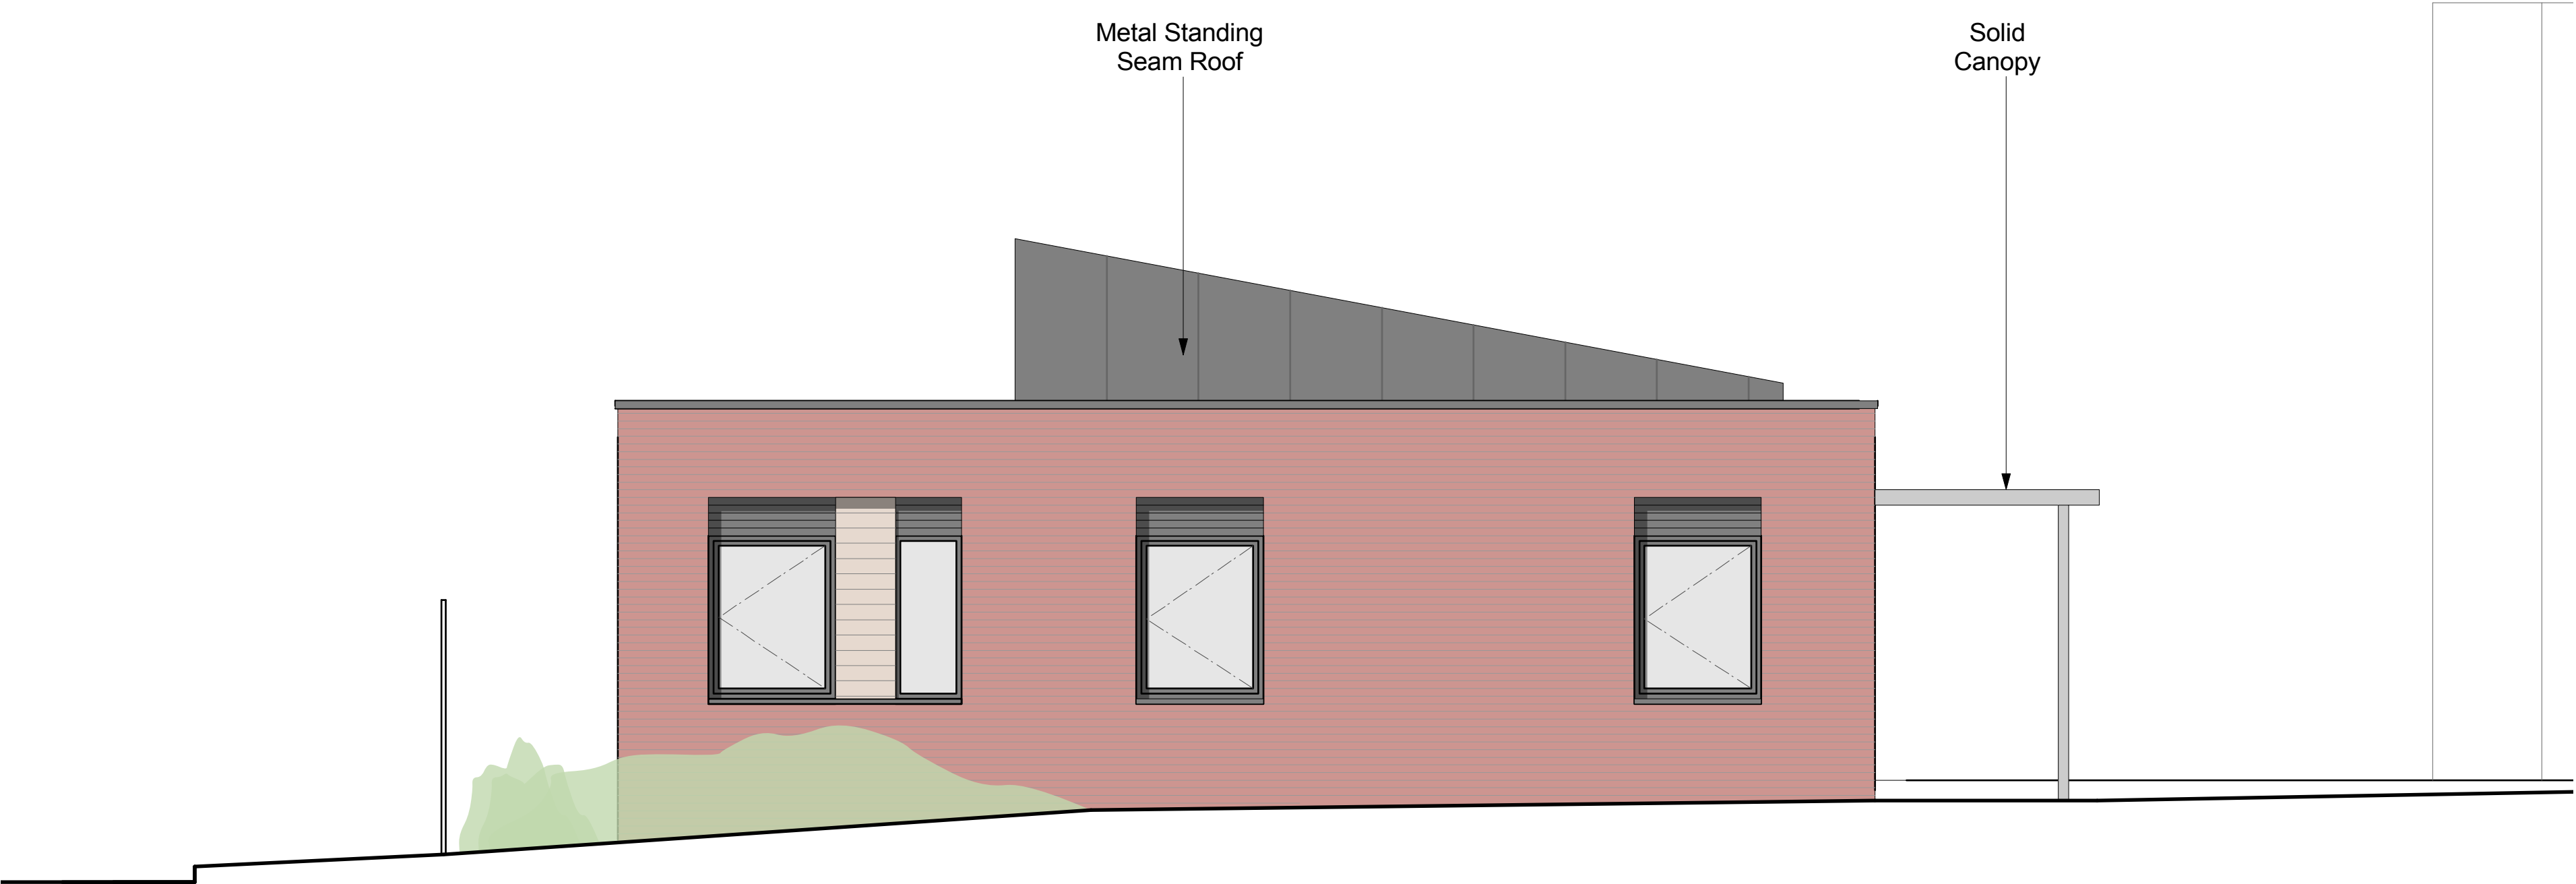

South Elevation



North Elevation

PLANNING

Notes	
1	This drawing is © copyright Hampshire County Council 2016. No unauthorised reproduction of any kind is permitted.
2	No Dimensions to be scaled from this drawing
3	This map is reproduced from Ordnance Survey material with the permission of Ordnance Survey on behalf of the controller of Her Majesty's Stationery Office © Crown copyright. Unauthorised reproduction infringes Crown Copyright and may lead to prosecution or civil proceedings. (100019190), (2016)

rev	description	date	by
A	Planning Application	26.09.16	CJ
B	Employer's Requirements	04.11.16	CJ
C	Levels added	10.01.17	CJ
D	Roof / eaves height increased by 300mm. Updated for NMA Submission	17.05.17	HD

		HCC Property Services, Three Minsters House, 76 High Street, Winchester SO23 8UL. tel: (01962) 847801			
PROJECT		SHEET CONTENTS		REVISION	
Reading Borough Council Blessed Hugh Faringdon Asperger Resource Base		Proposed Elevations Sheet 2 of 2		D	
SCALE	DATE	DRAWN	CHKD	DRAWING No.	FILE REF.
1:50 @A1 1:100 @A3	20/06/16	CJ	RB	E03174-A-3001	File name