


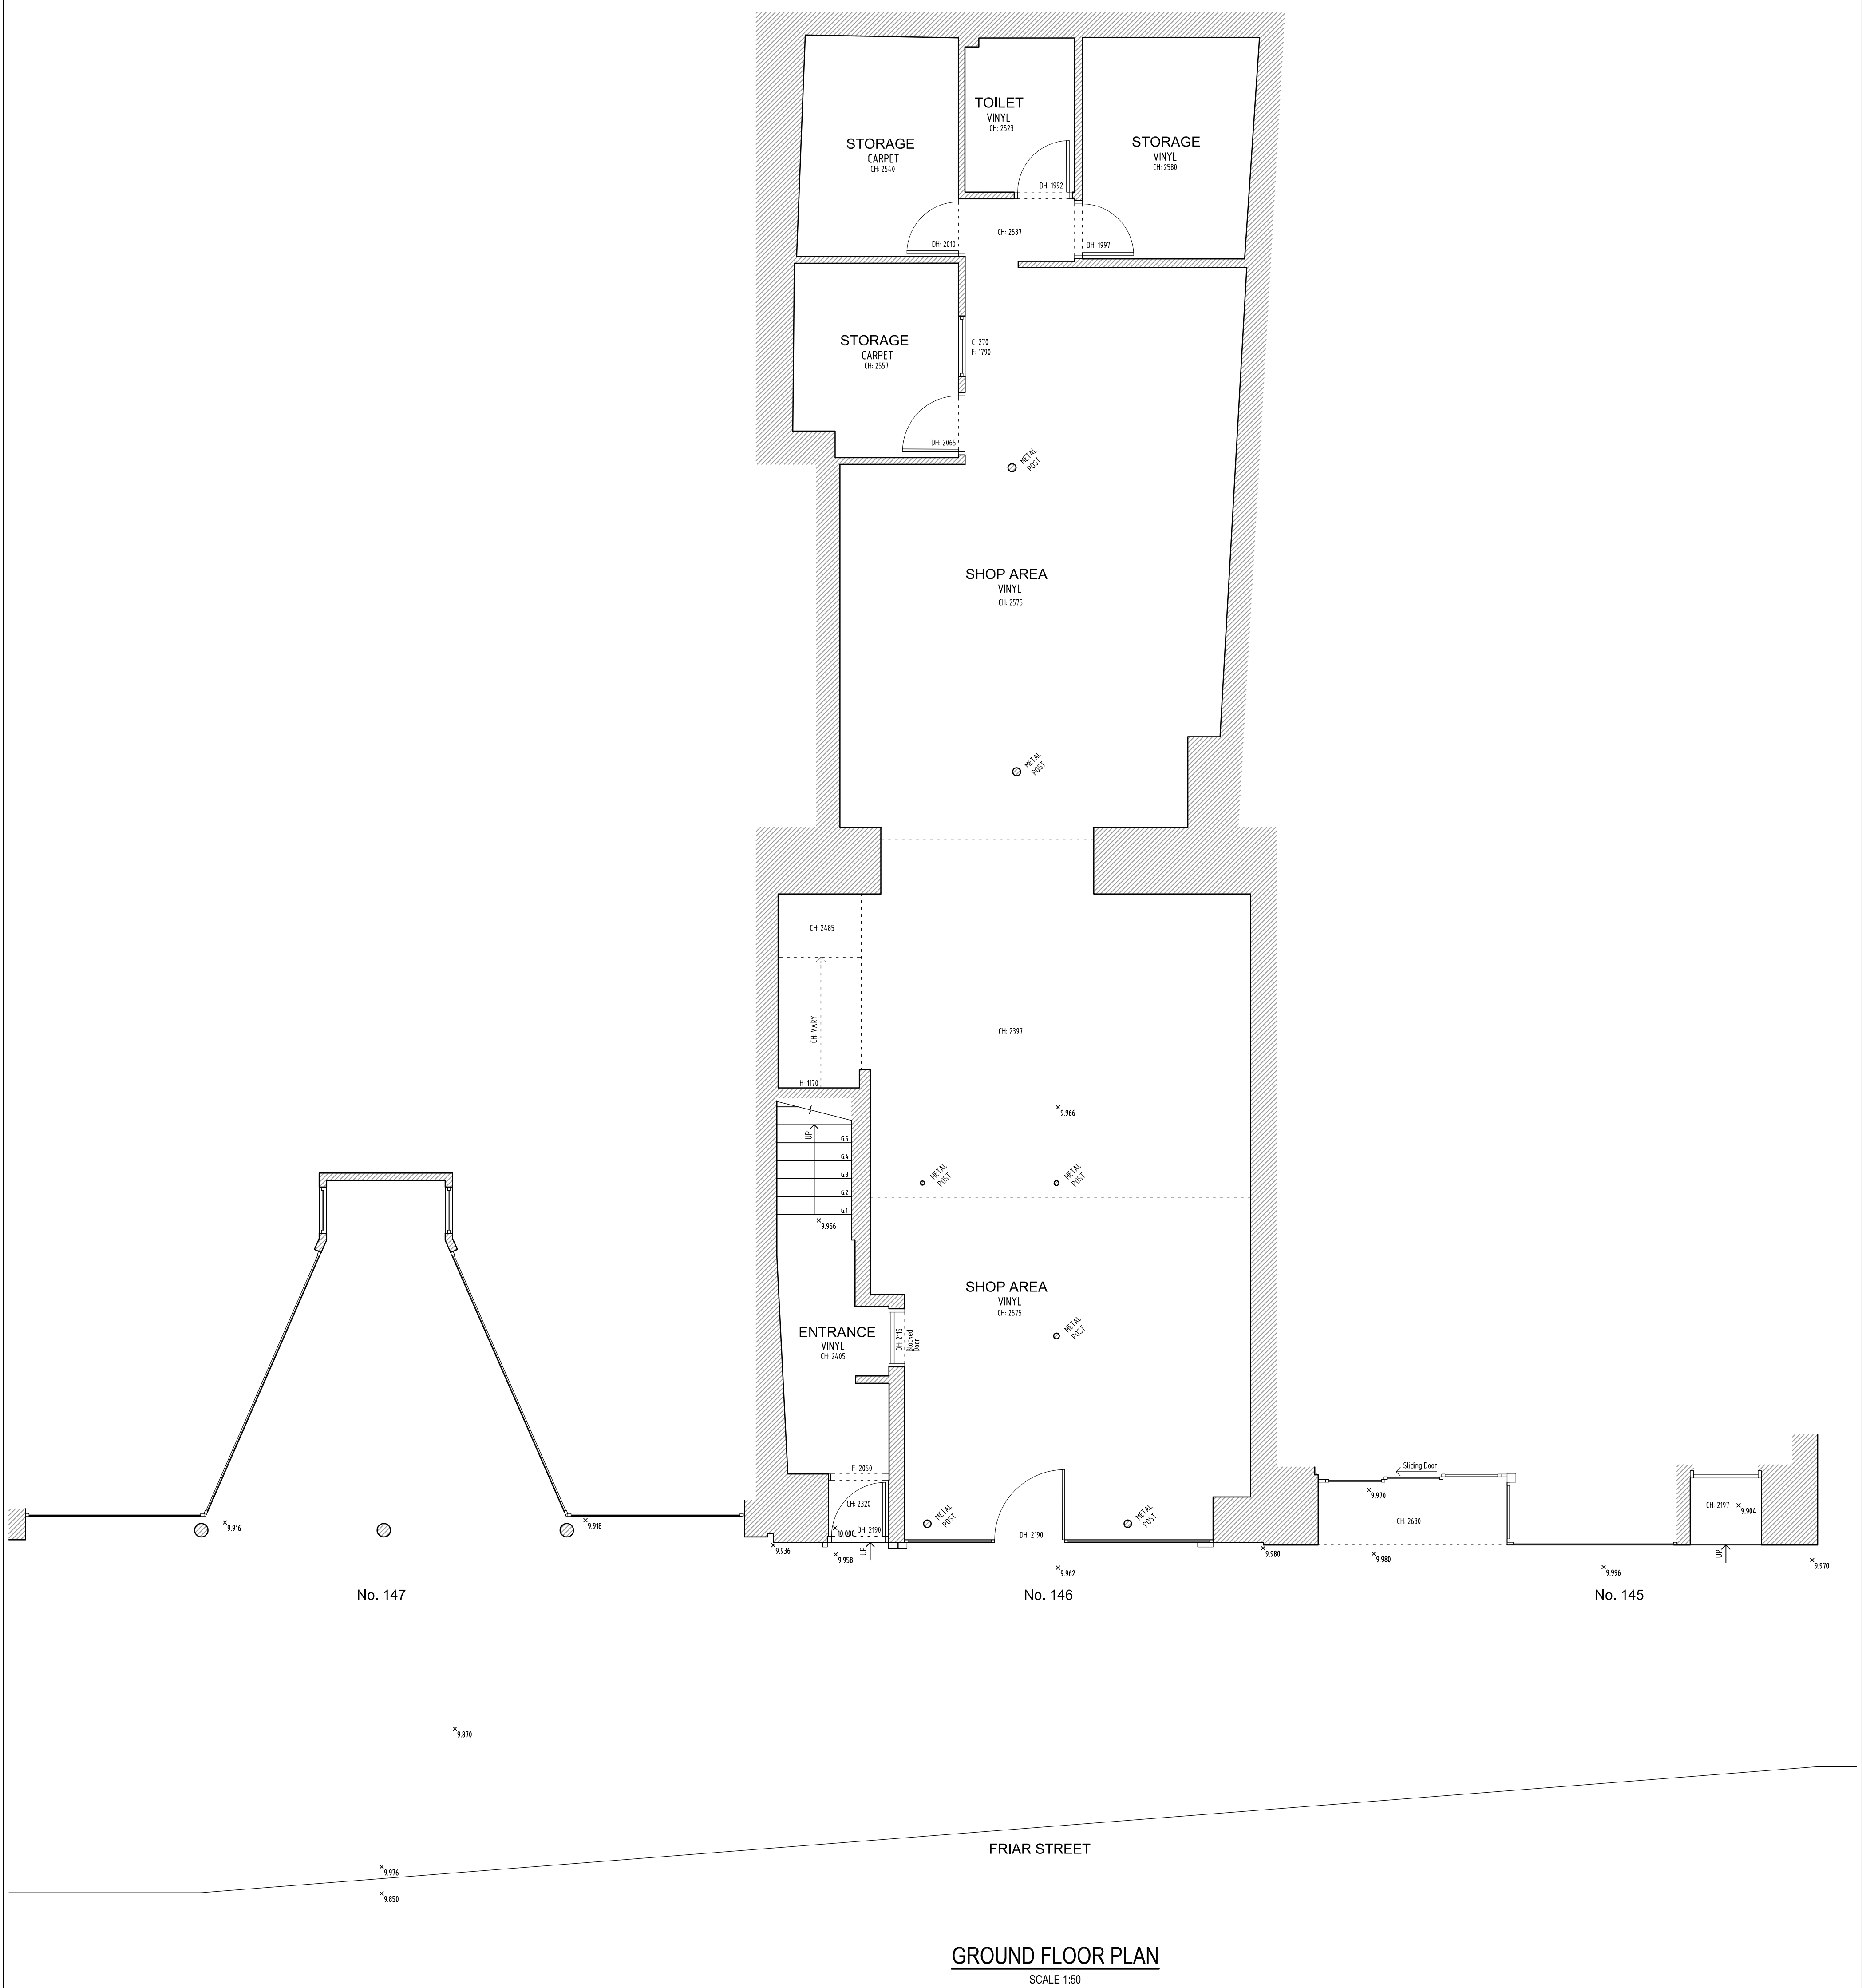


1. **GENERAL:**
11 DO NOT SCALE FROM THIS DRAWING. CHECK ALL DIMENSIONS AND CONDITIONS ON SITE.
12 ALL WORKS TO BE CARRIED OUT IN ACCORDANCE WITH CURRENT HEALTH & SAFETY (INCLUDING CDM) REGULATIONS. ALL WORKS TO COMPLY WITH CURRENT BRITISH STANDARDS, CODES OF PRACTICE, BUILDING REGULATIONS AND APPROPRIATE EUROPEAN STANDARDS.
13 AS STATED IN THE SPECIFICATION, WORK IS TO BE CARRIED OUT IN ACCORDANCE WITH THE STRUCTURAL ENGINEER'S DETAILS AND CALCULATIONS.
14 PRELISE POSITIONS OF ALL FIXTURES AND FITTINGS IS SUBJECT TO CONFIRMATION ON SITE.
15 THIS DRAWING IS PRODUCED FOR PLANNING APPLICATION ONLY AND SHOULD NOT BE USED FOR ANY OTHER PURPOSES.

 DENOTES EXISTING WALL
 DENOTES DEMOLITION WORKS

JOB TITLE	146 FRIAR STREET READING, RG1 1EX
DRAWING TITLE	SCHEME D DEMOLITION WORKS GROUND FLOOR PLAN

JOB TITLE	146 FRIAR STREET READING, RG1 1EX
DRAWING TITLE	SCHEME D DEMOLITION WORKS GROUND FLOOR PLAN

 	ISP DRAWING SOLUTIONS		
	21 MONKS CLOSE MIDDLESEX, HA4 0HX TEL: 0044 7886161912 EMAIL: info@ispdrawingsolutions.co.uk www.ispdrawingsolutions.co.uk		
	DRG NO 1110 – D.401	REV /	SCALE 1:50 A1 1:100 A3
	DATE 03/2017		