


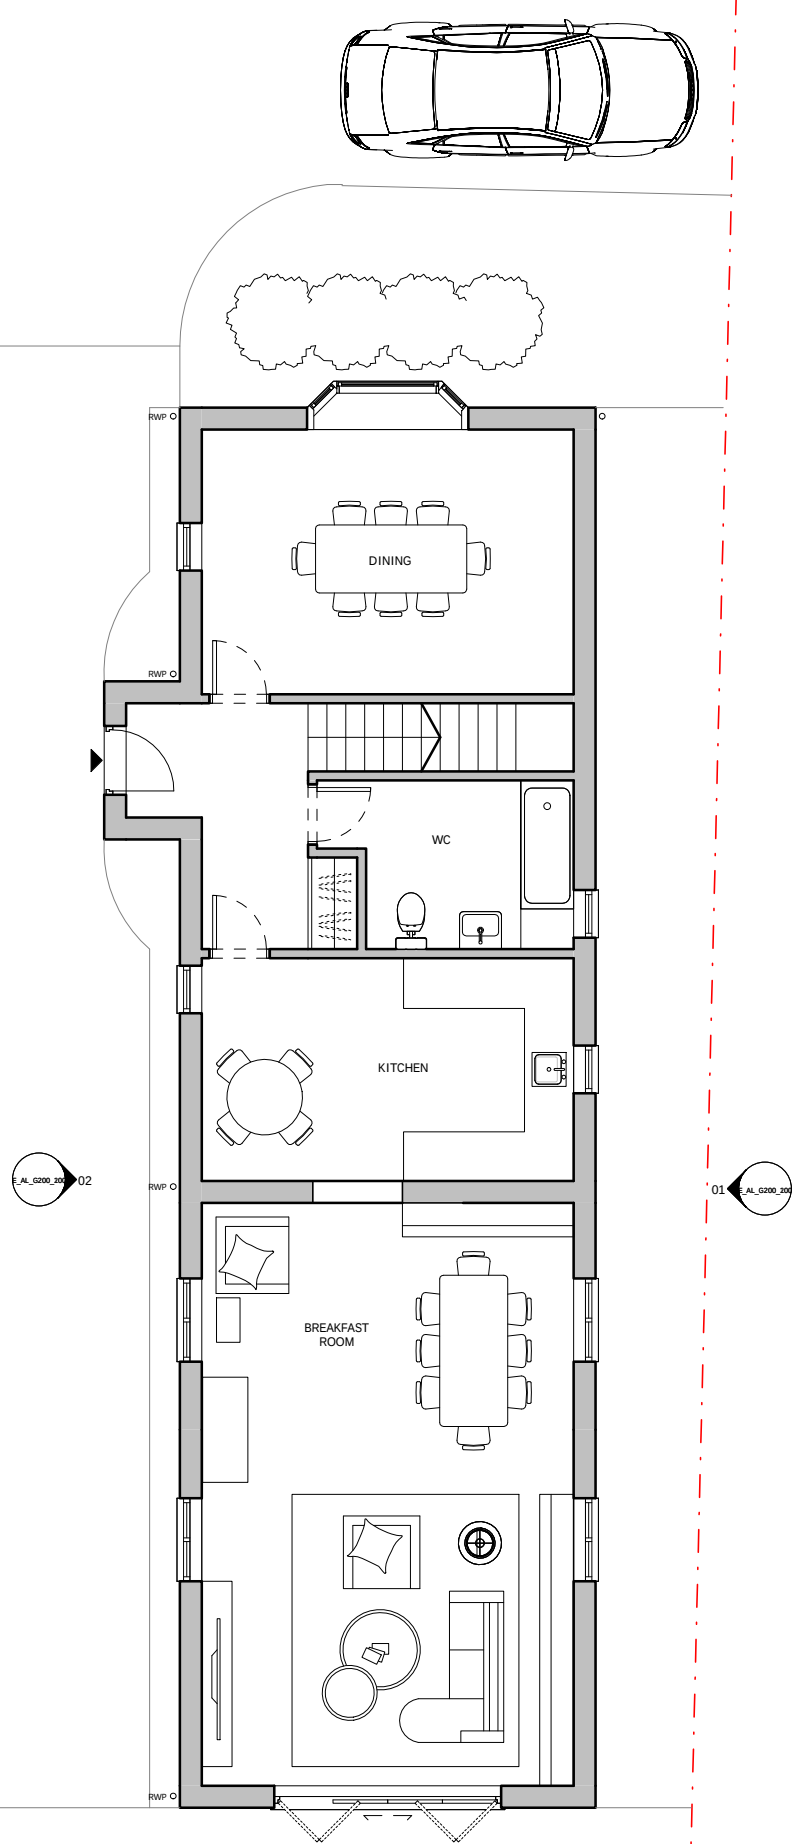


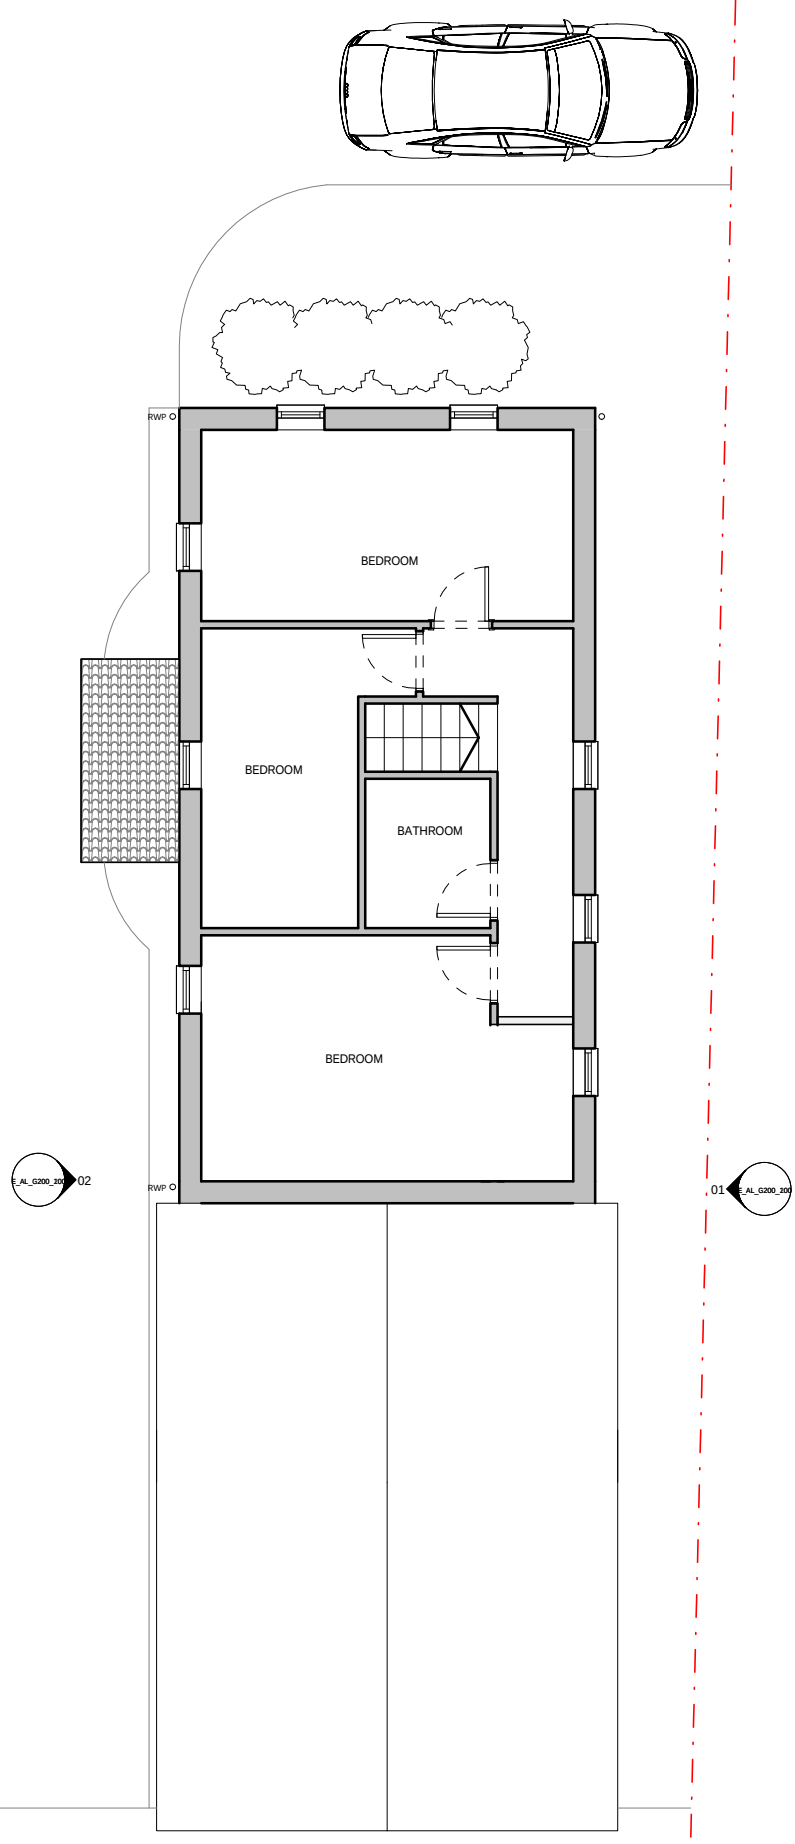

01 Existing Ground Floor Plan
P_AL_G200_200

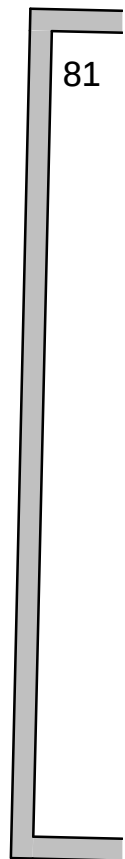

02 Existing First Floor Plan
P_AL_G200_200

 

Permitted development	06/05/17	GF	-
Revision description	Date	Check	Rev

Project
79 Henley Road
Reading

Drawing
Existing Ground and First Floor Plans

Drawn	Date	Scale
GF	06/05/17	1 : 50 @ A1 1 : 100 @ A3
Job Number	Drawing number	Revision
16102	P_AL_G200_200	-