





Rev.	Date	Note	Author	Checked
-	dd/mm/yy	Note	XXX	XXX

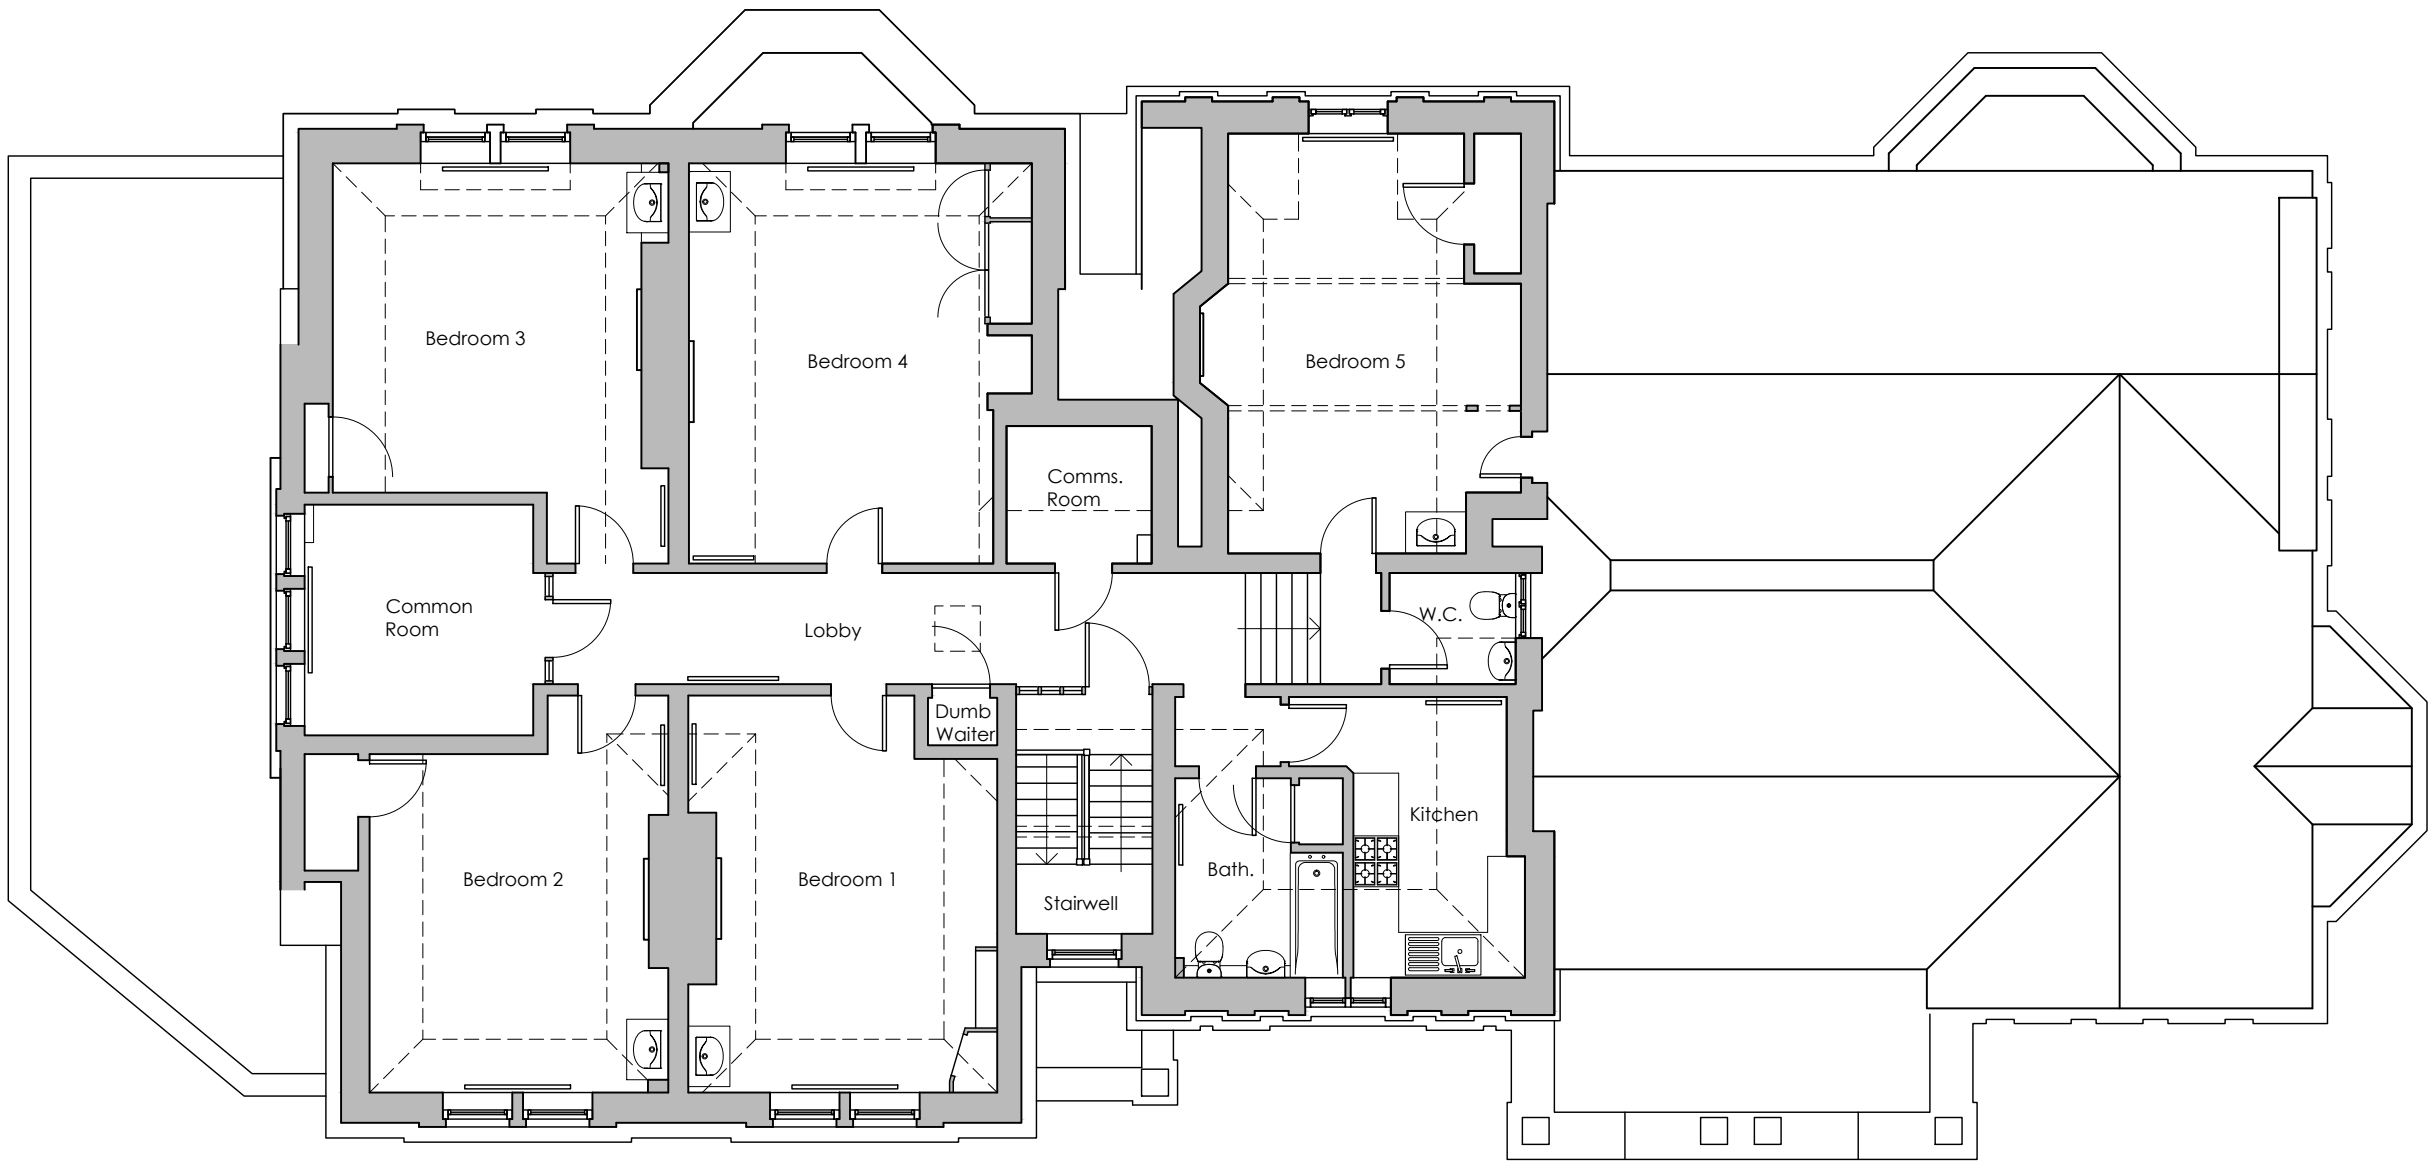

HILLSIDE HOUSE - EXISTING SECOND FLOOR PLAN 1:100
Remains Unchanged

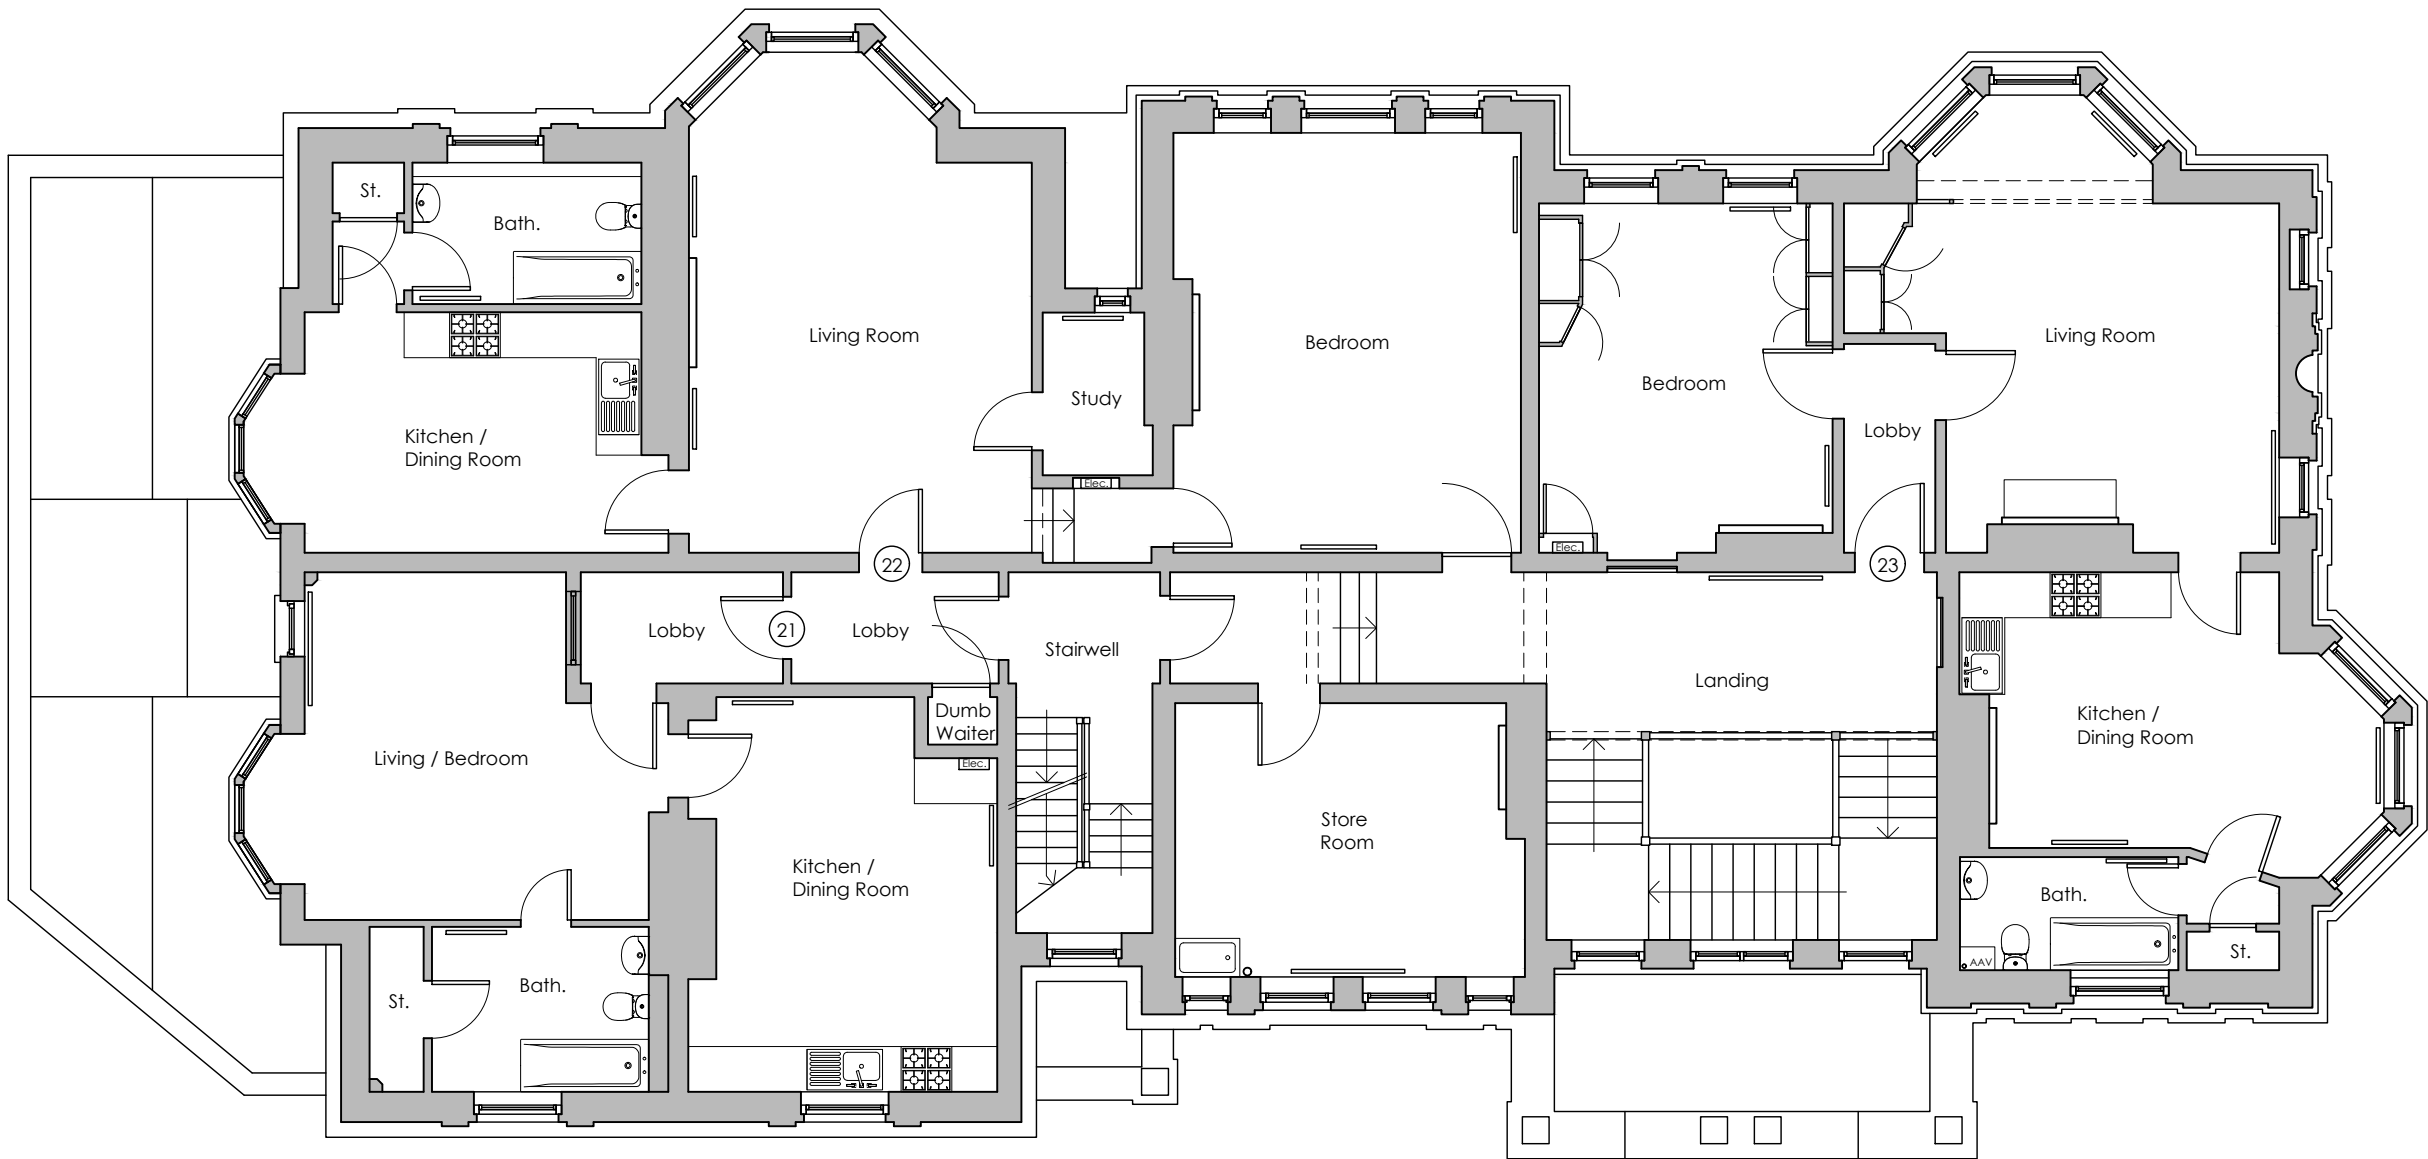

HILLSIDE HOUSE - EXISTING FIRST FLOOR PLAN 1:100
Remains Unchanged

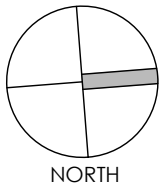 

Project	Student Housing & Landscape Improvement Hillside House, Allcroft Road Reading RG1 5DJ				Drawing	Existing Hillside House 1st & 2nd Floor Plans					
					Job-Dwg Number	16002-PL-20			Rev.	-	
Client	Turner Estates				WESTON + CO ARCHITECTS Wotton House 44 Wotton Street Reading, RG1 4RJ T. 0118 375 0222 www.weston-co.com						
Status	PLANNING										
Scale	1/100		Sheet Size							A2	
Author	AS	Checked	CTW	Date						25/01/2017	