




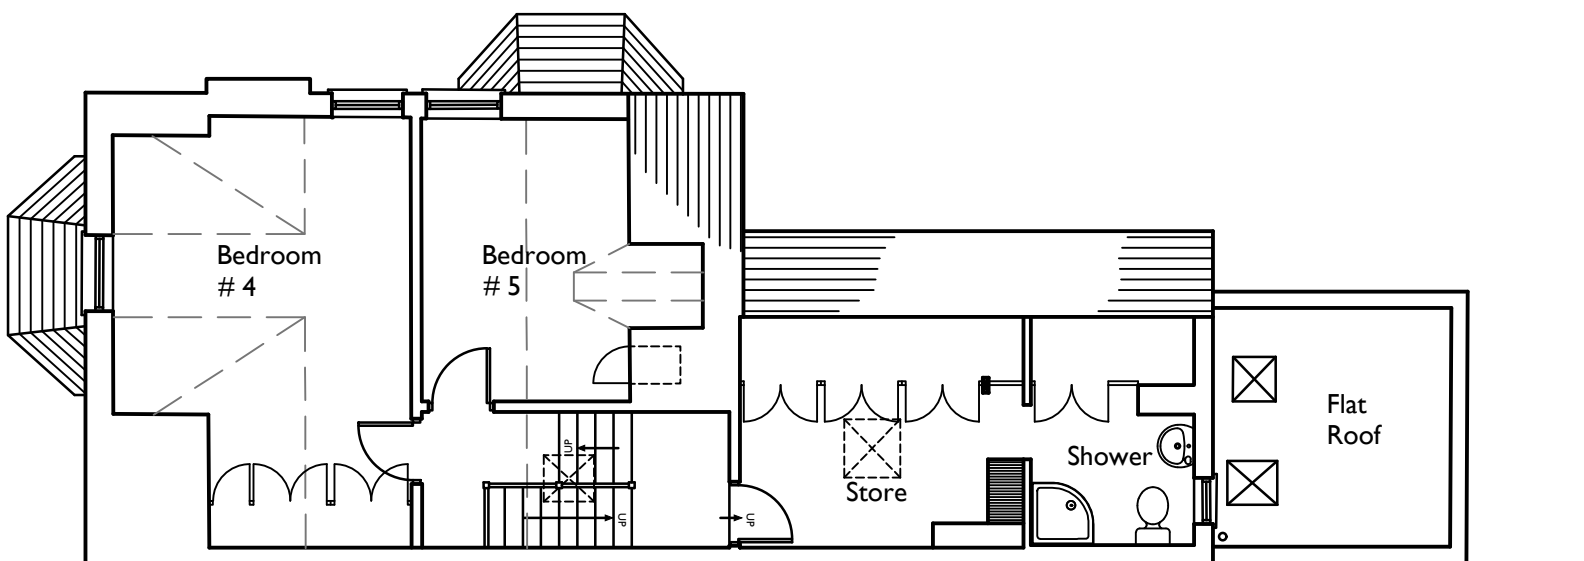


Second Floor

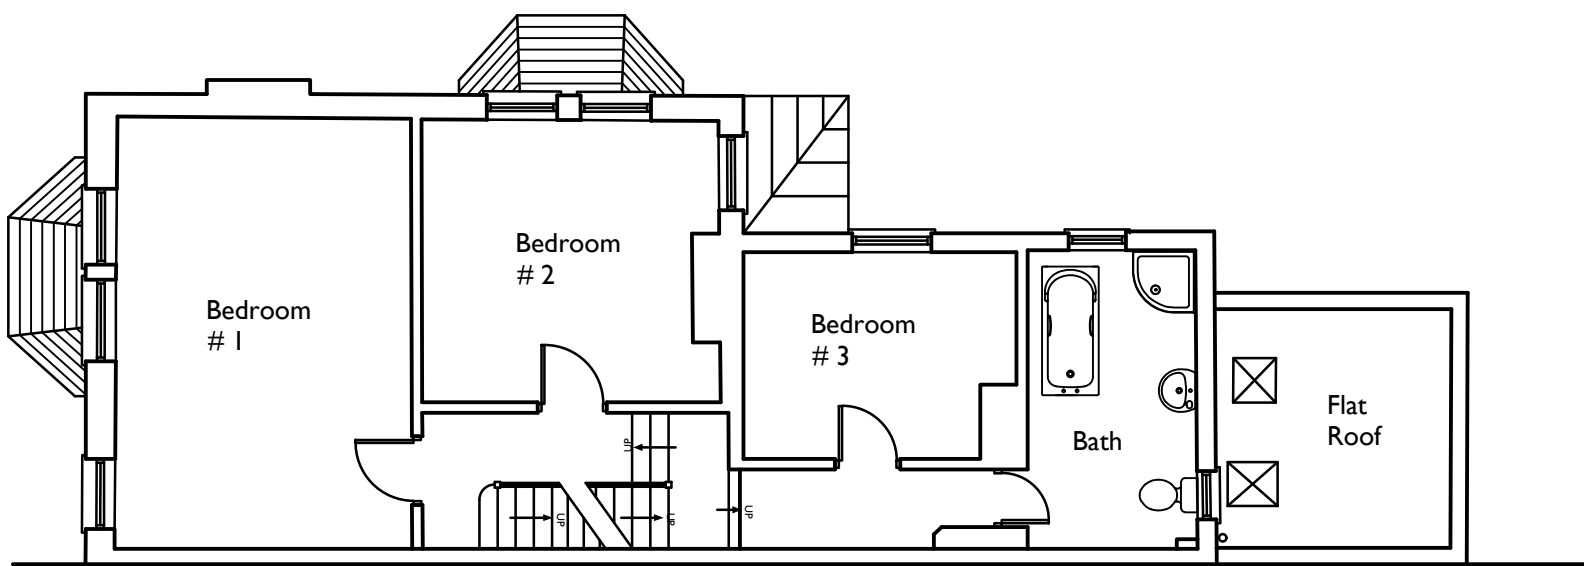

First Floor

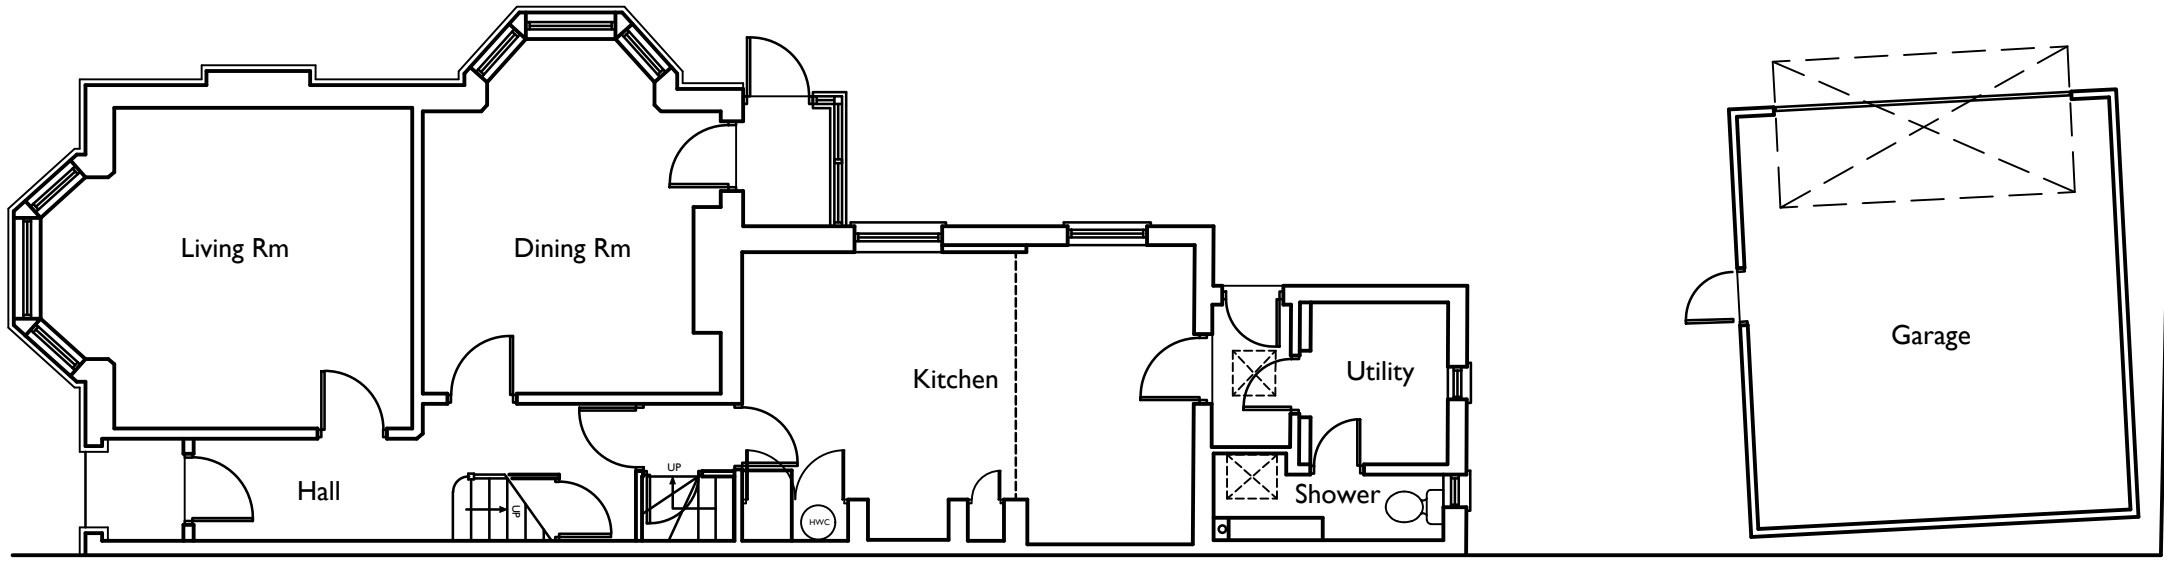

Ground Floor

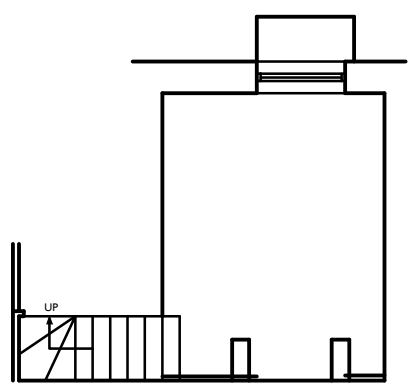

Basement

## Existing Plans


Scale 1:100



North-West Elevation

South-West Elevation


South-East Elevation

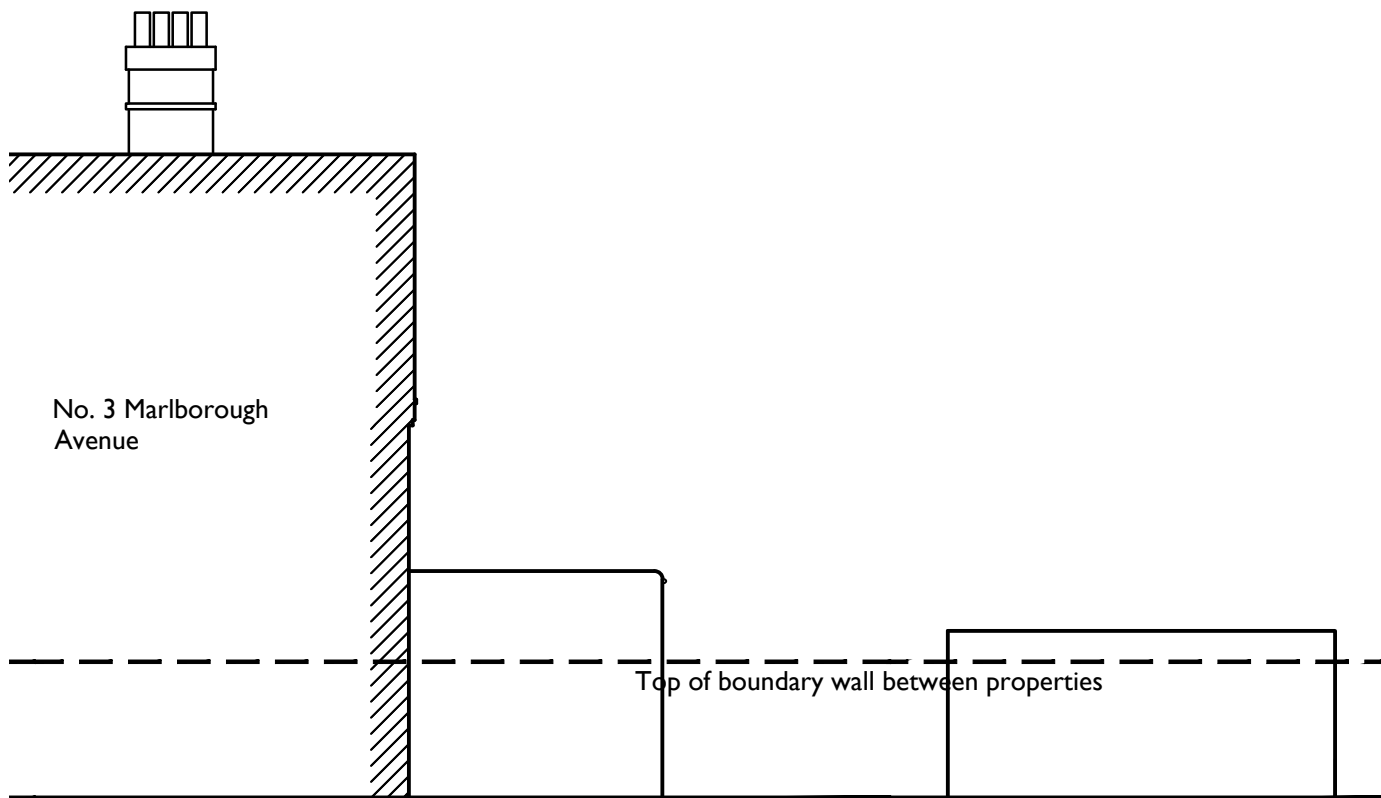


North-East Elevation

## Existing Elevations


Scale 1:100

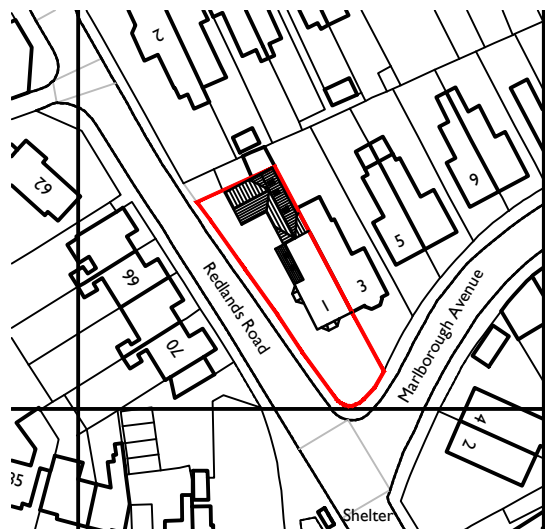



Location Plan  
Scale 1:1250

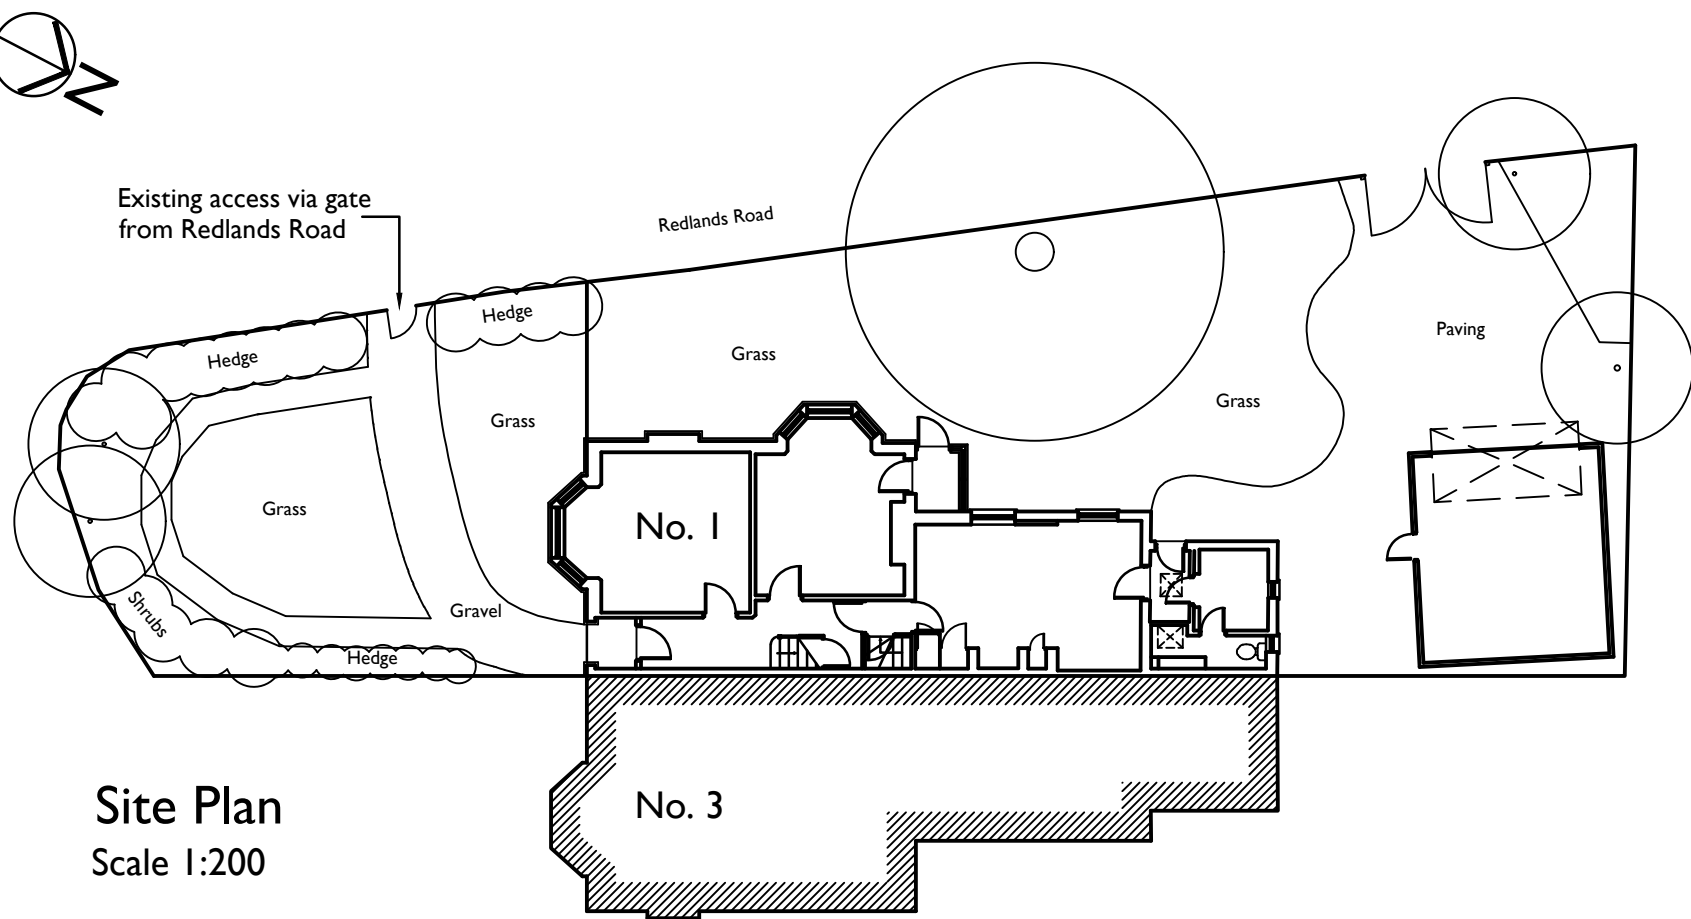

Site Plan  
Scale 1:200

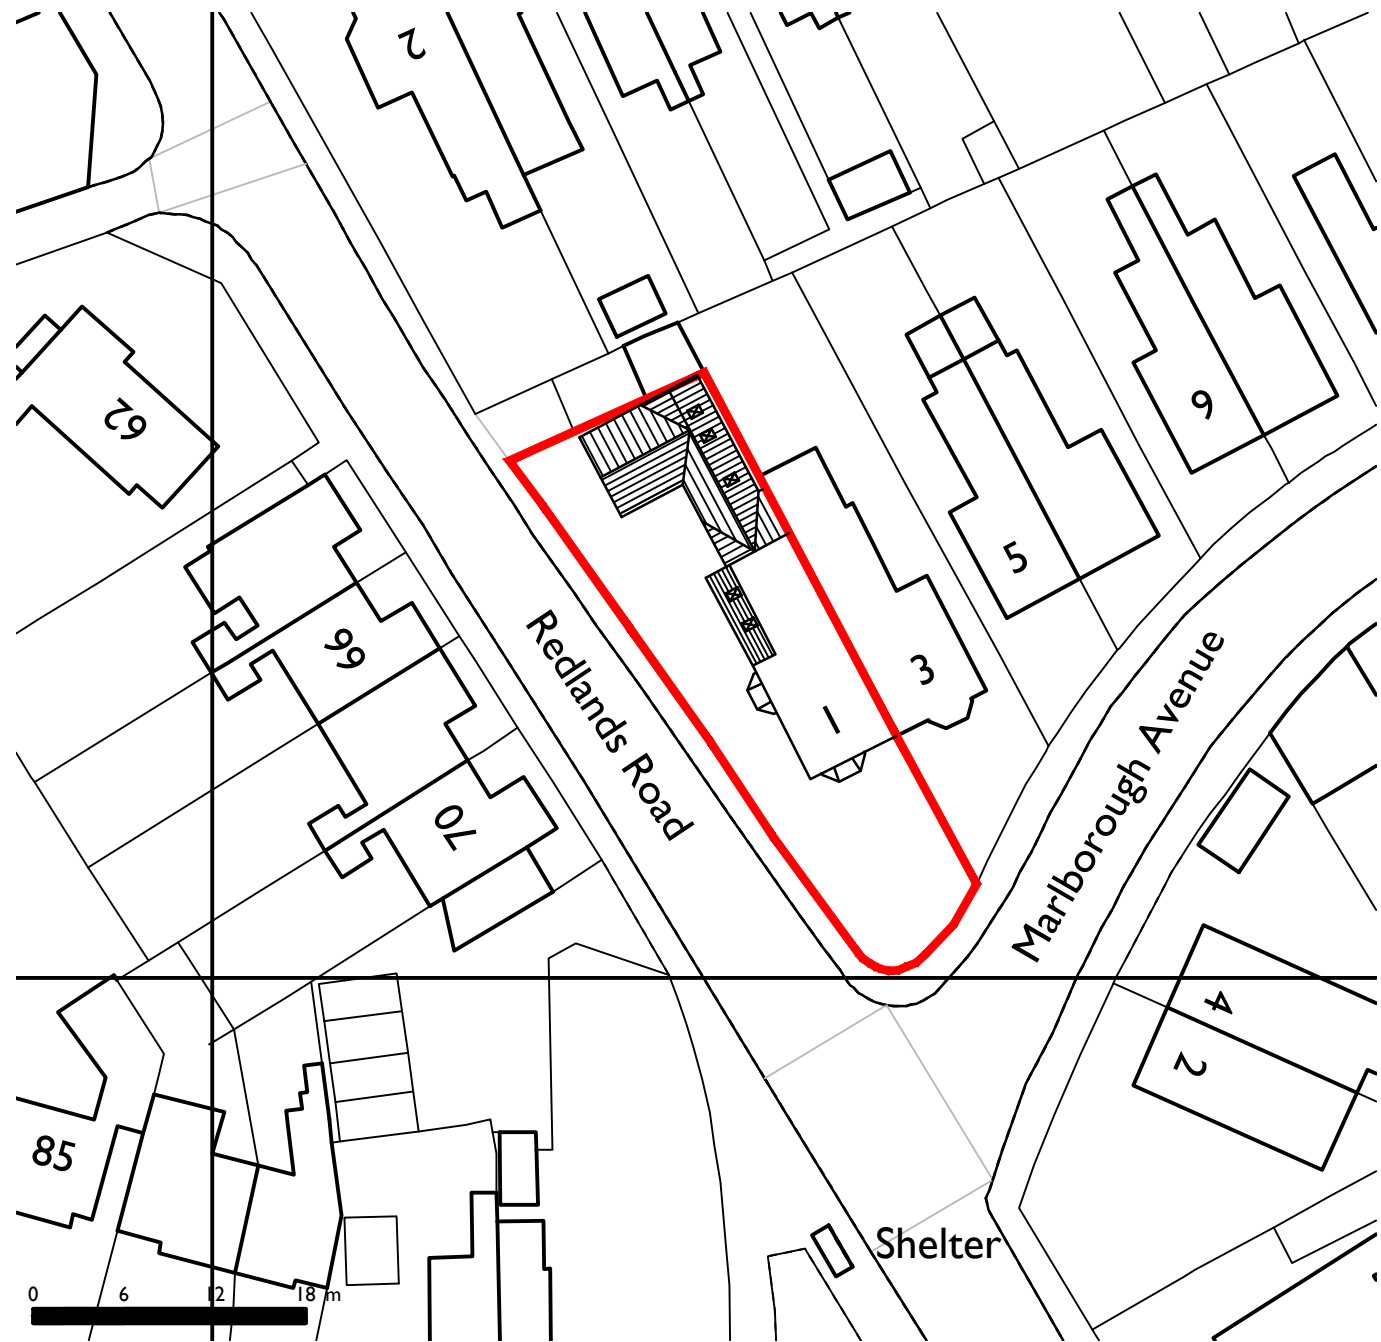

Site Plan  
Scale 1:1250

  

| B   | 24.04.17        | North-East Elevation added |
|---|-----------------|----------------------------|
| A   | 13.04.17        | Site Plan amended          |
| Rev.   | Date            | Notes                      |
| <br>Dovetail Building Consultants Ltd.<br>8 The Courtyard,<br>Furlong Road<br>Bourne End, Bucks<br>SL8 5JH |                 |                            |
| Project<br>Extension & Alterations to No.1 Marlborough<br>Avenue, Reading, RG1 5JB   |                 |                            |
| Drawing<br>Existing Plans & Elevations<br>Site & Location Plans   |                 |                            |
| Date<br>April 2017   | Drawn by<br>SJR | Scales<br>As marked @ A1   |
| Status   |                 | PLANNING                   |
| Drawing No.<br>2365/01   |                 | Rev.<br>B                  |