



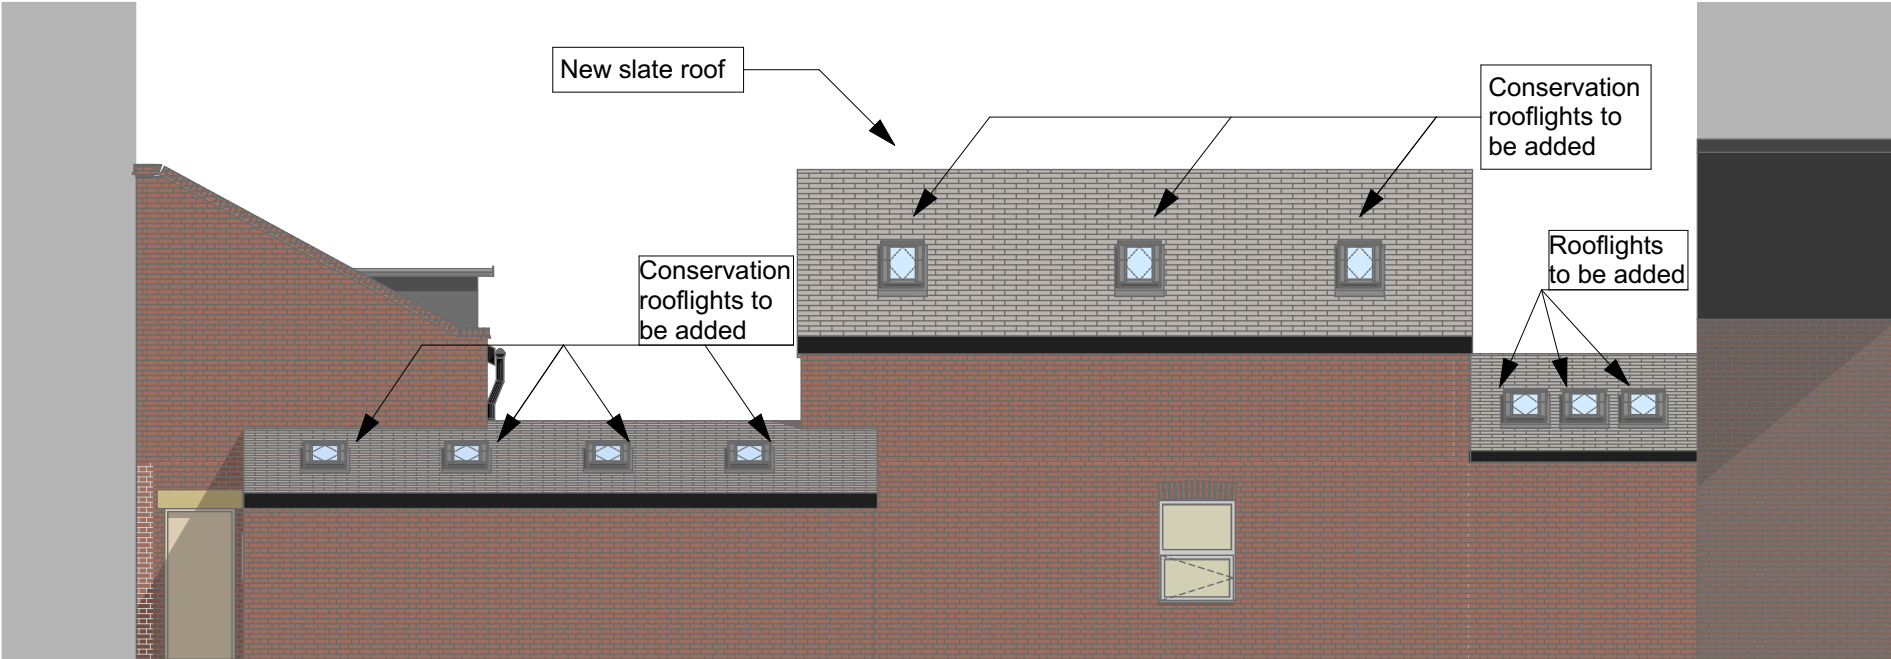

E-02 Proposed Rear Elevation 1:100

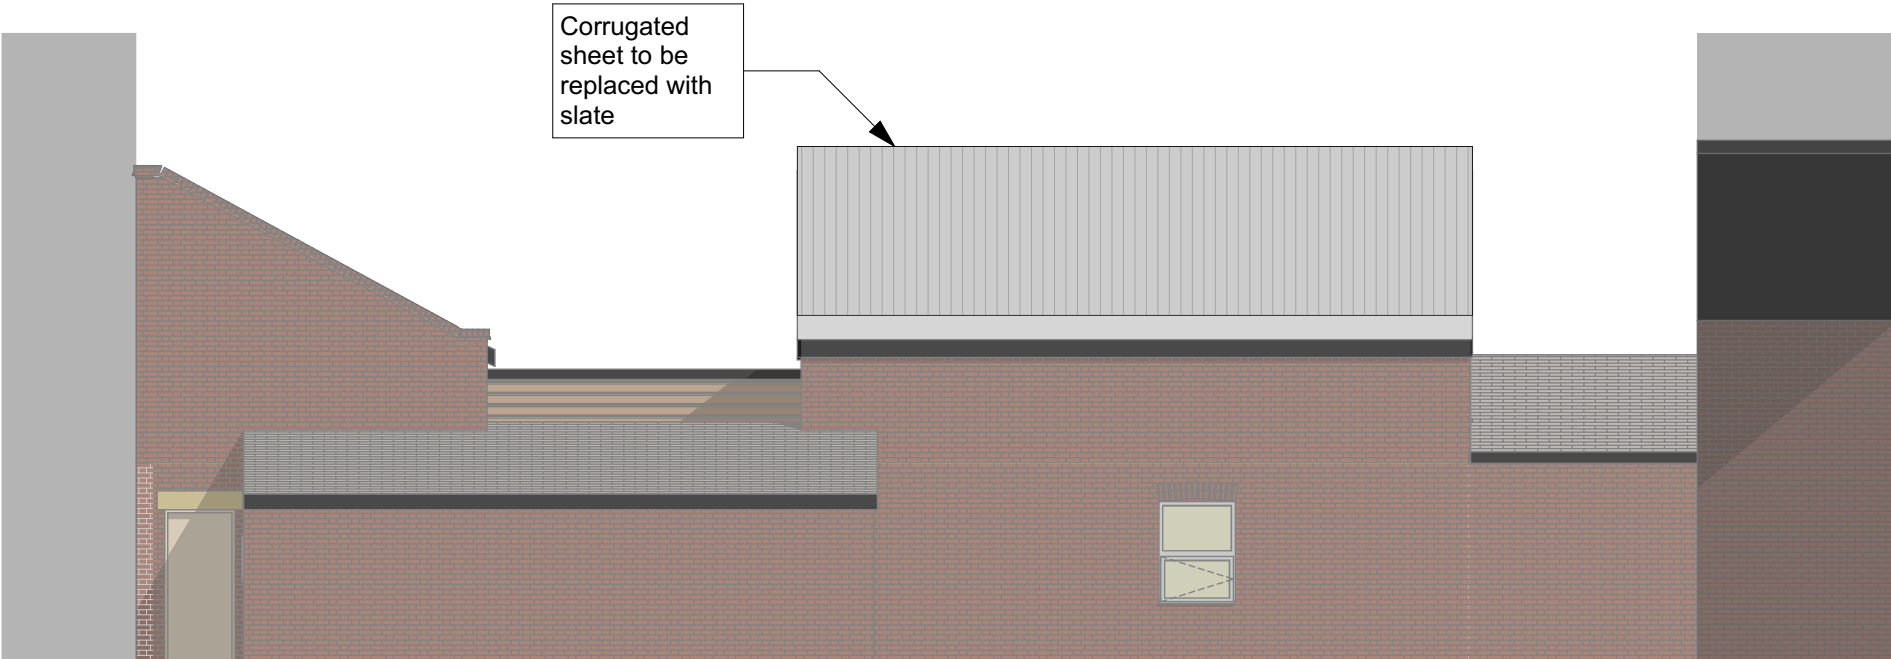


E-02 Existing Rear Elevation 1:100

© This drawing remains the property of The Keen Partnership and shall not be copied without prior written consent.

All dimensions to be checked on site and any discrepancies to be reported before work commences.

Notes:

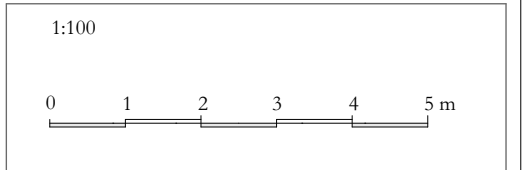

THE
KEEN
PARTNERSHIP

The Courtyard
Edinburgh Road
Reading
RG30 2UA
Tel: 0118 9510855
Fax: 0118 951866
Email: info@keenpartnership.co.uk

Client:
Heatherstone Ltd

Job Title:
1 Beecham Road,
Reading, RG30 2RA

Drawing Title:
Existing & Proposed
Rear Elevation

Status:
Planning

Date Drawn: 04/09/2017	Drawn By: KC	Scale: 1:100@A3
---------------------------	-----------------	--------------------

Job No: 8612	Drg No: PL-09	Rev:
-----------------	------------------	------