




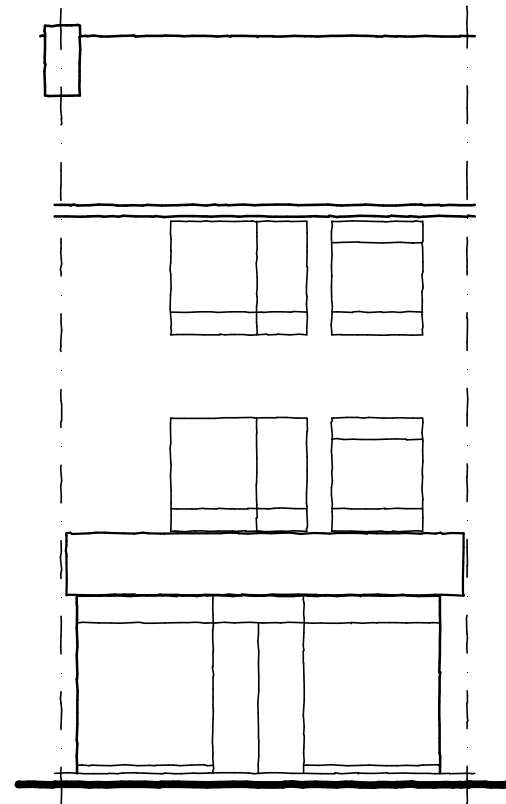


FRONT ELEVATION

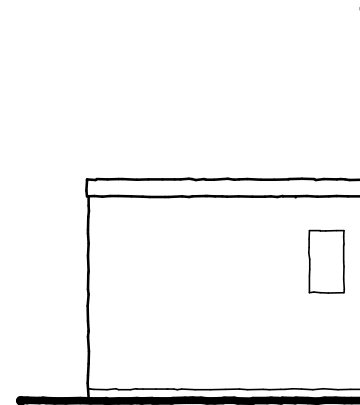

SIDE ELEVATION

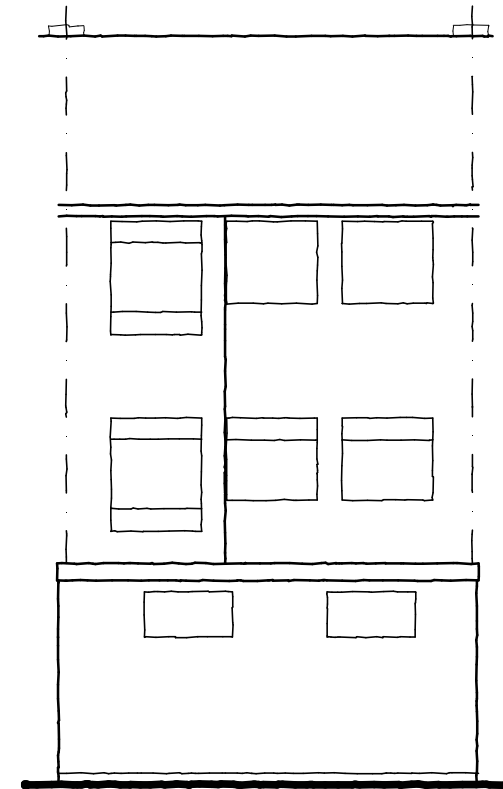


REAR ELEVATION

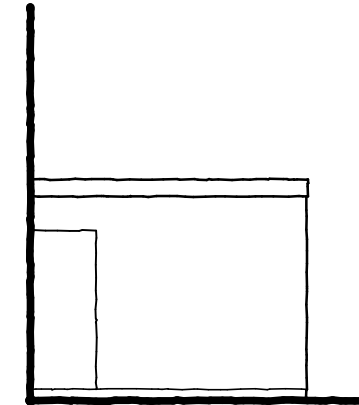

SIDE ELEVATION

GROUND FLOOR PLAN

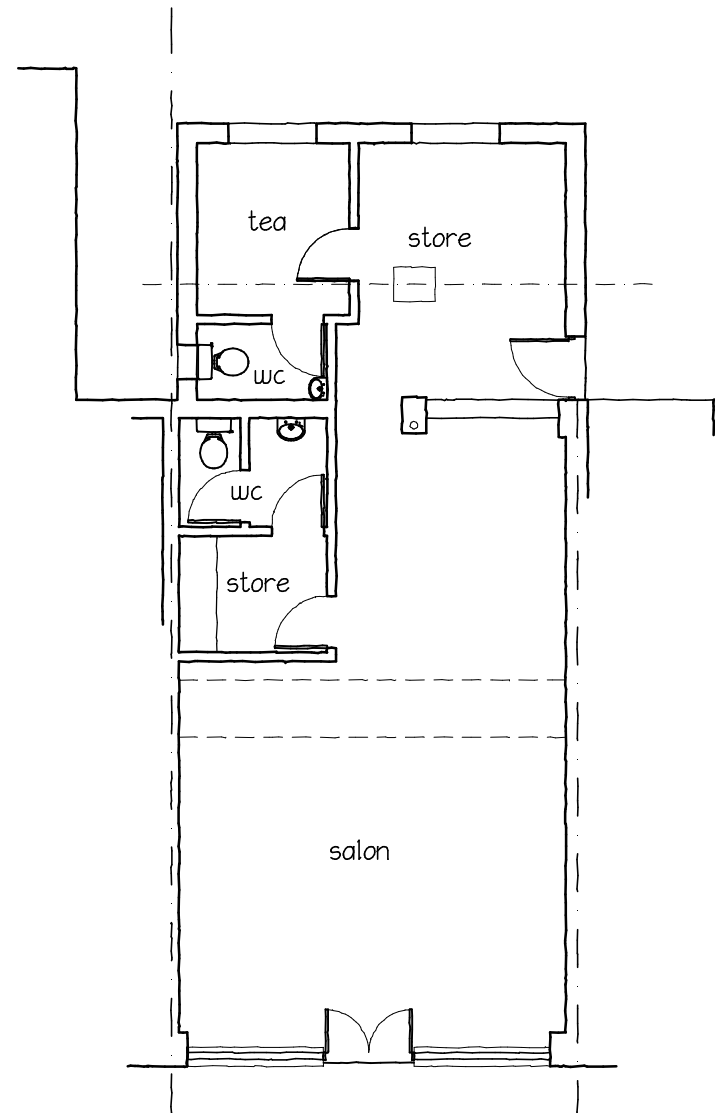

A3
Original

0 1 2 3 4m
Scale 1:100

324 Hemdean Road
Caversham, Reading

Change of Use
Existing Plans & Elevations

Architectural Services
31 Redshank Court, Thatcham, Berkshire RG19 3UE
Tel: 01635 862687

Drawing No
161405/03

Scale: 1:100
Date: Nov 2016

©
Copyright