



GROUND FLOOR PLAN

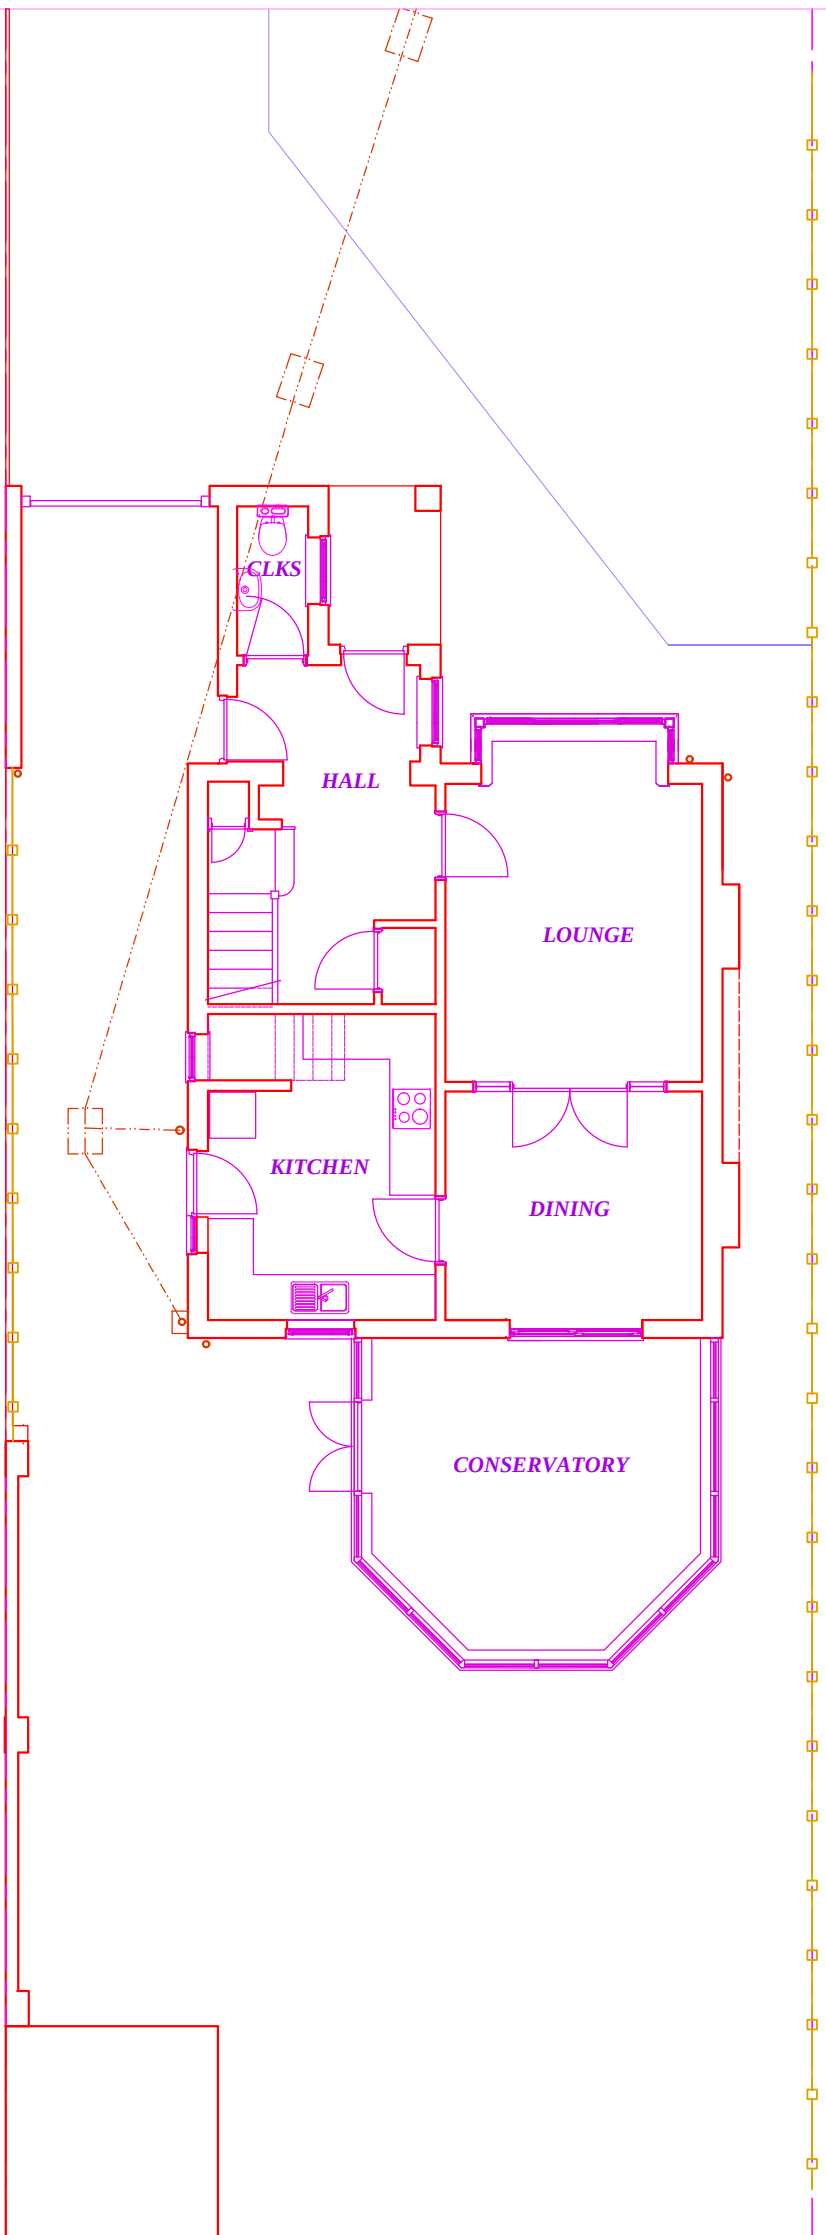

FIRST FLOOR PLAN

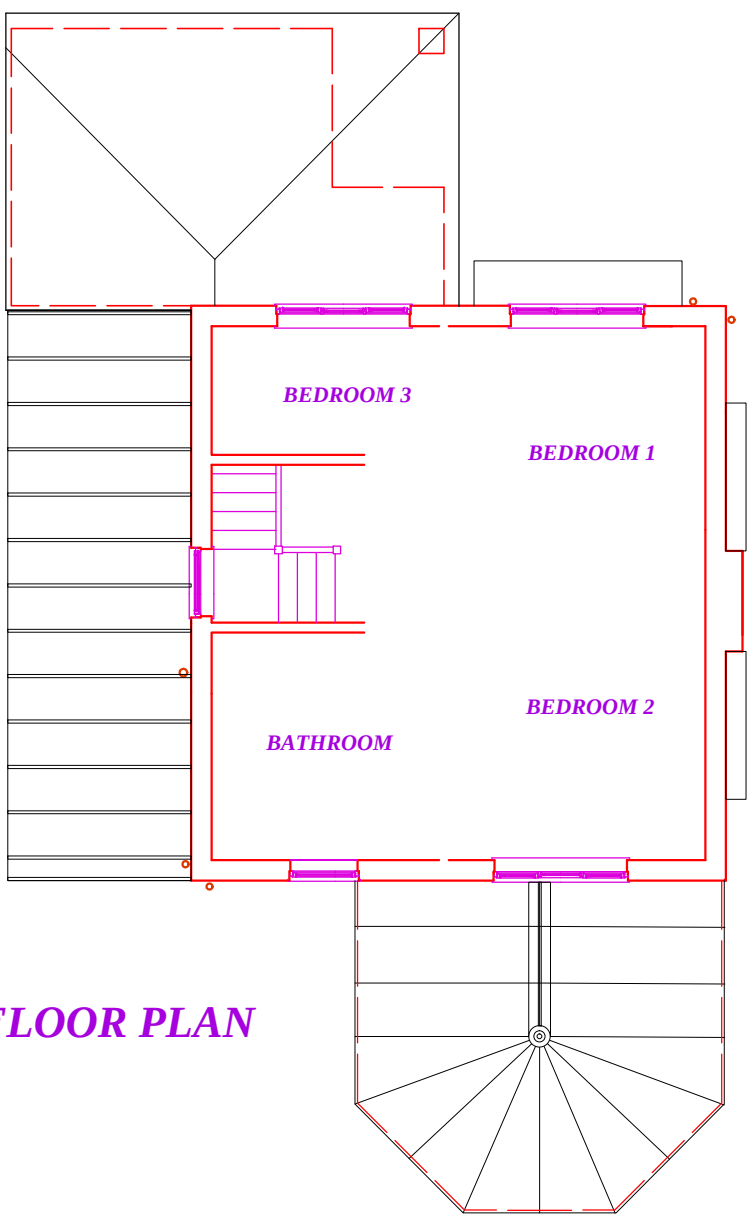

Location
51 Kiln Road Emmer Green Reading Berkshire.
Project
Rear Single Storey Kitchen Extension
Drawing
Existing Floor Layout Plans
Date May 2107 Scale 1:100 Drawing No. **D1273-02**

Colin Dawson Associates
Architectural Design and Building Surveying

Malvern House,
1 Malvern Way
Twyford Reading Berkshire RG10 9PY
01189343322
cdadesign@ntlworld.com

